


MARKET PLACE
TCB

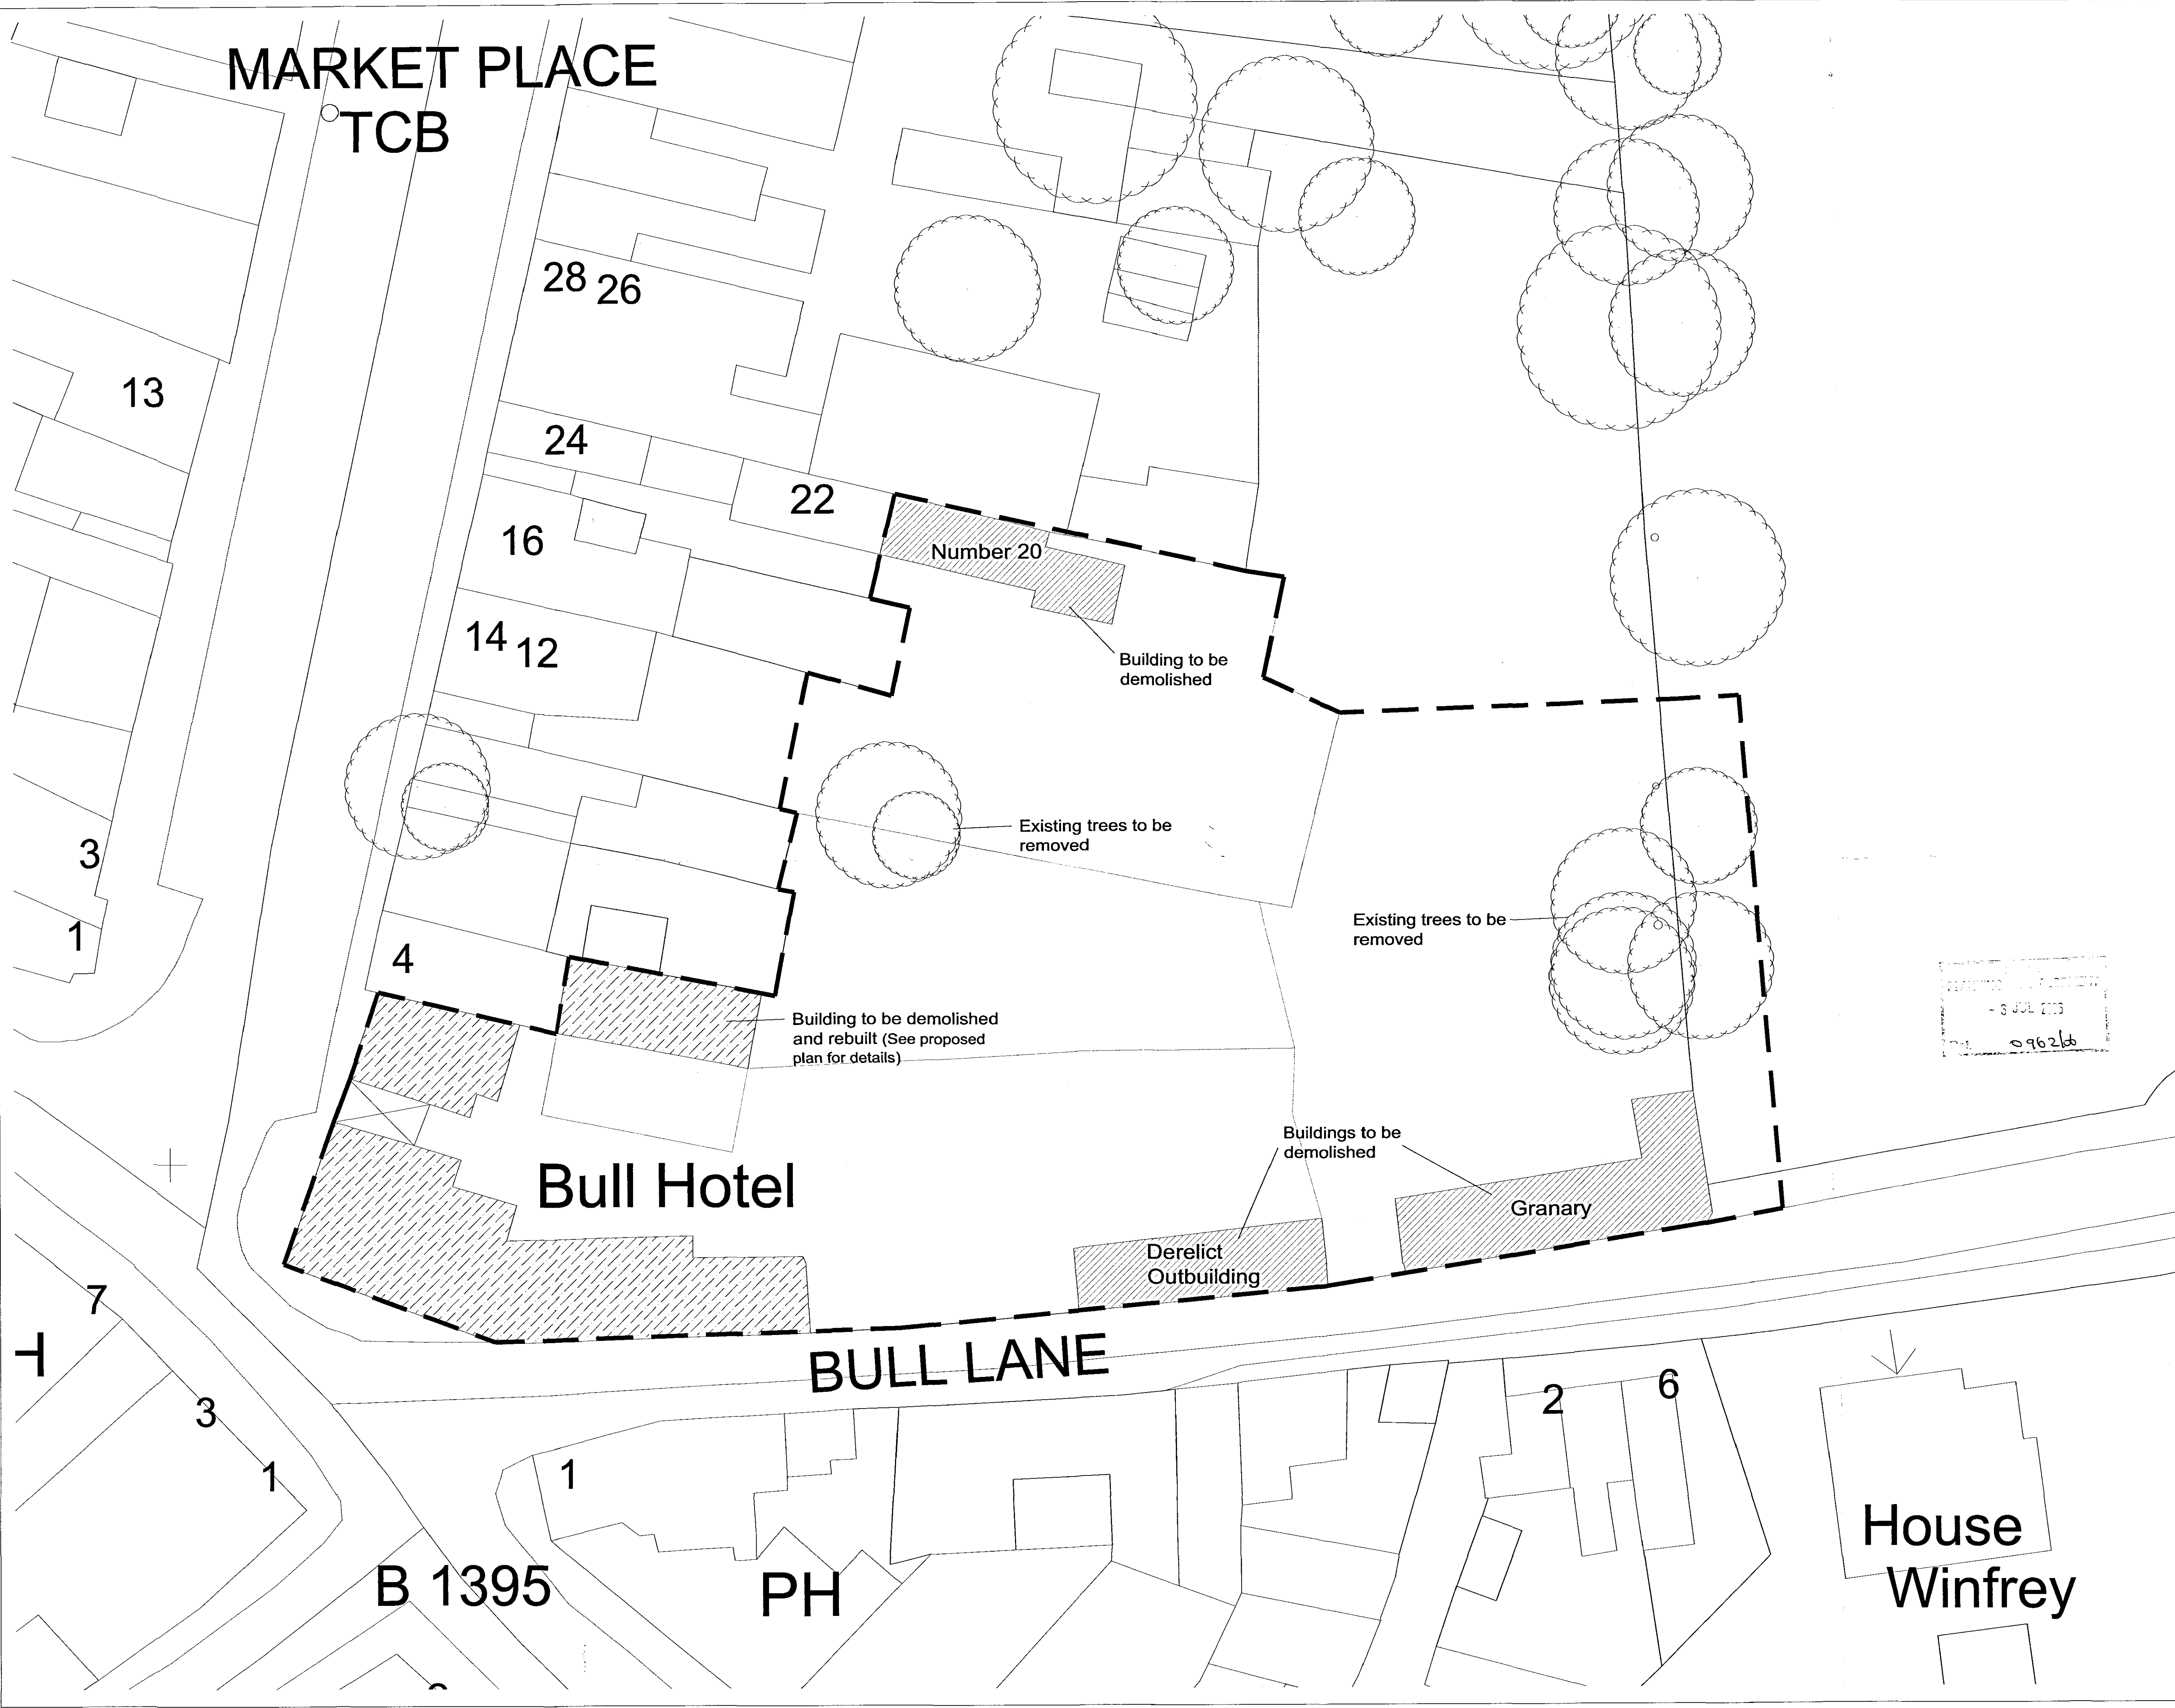

Copyright KMB Ltd.
Do Not Scale This Drawing

Robert Lane & Engineering Surveys
8 Abbey Place, Thorney,
Peterborough, PE9 0GA,
Tel/Fax: 01733 270051

JOB TITLE
SURVEY OF LAND TO
REAR OF MARKET PLACE
LONG SUTTON


SCALE
1:200

DATE
JULY 04

DRAWING NUMBER
2128

CLIENT
STATUS: DESIGN

Rev	Date	Description	Drawn	Checked
Amendments				
Drawing Status				
Preliminary				
Comments				
Planning Drawing				

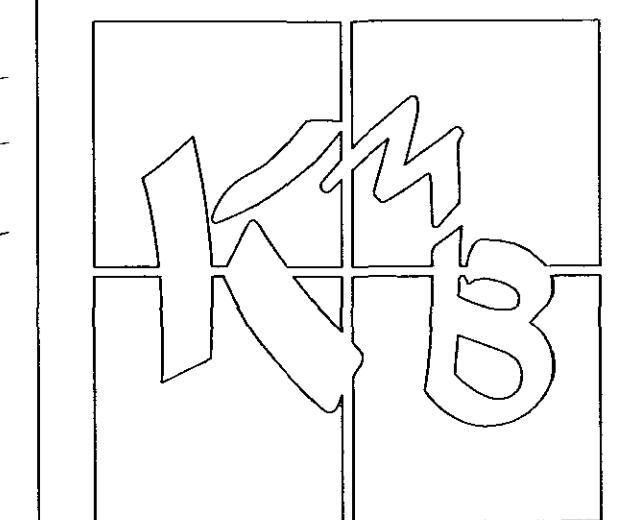

- Quantity Surveying
- Project Management
- Architecture
- Planning Supervision

PROJECT
Proposed Residential Development,
The Bull Hotel,
Long Sutton,
Lincs.

MR J. Von Dracsek

TITLE
Existing Site Plan

SCALE
1:100

DATE
June 2006

DRAWN BY
LPC

CHECKED BY
SC

DRAWING NO.
300/1189 - 00