


MARKET PLACE
TCB

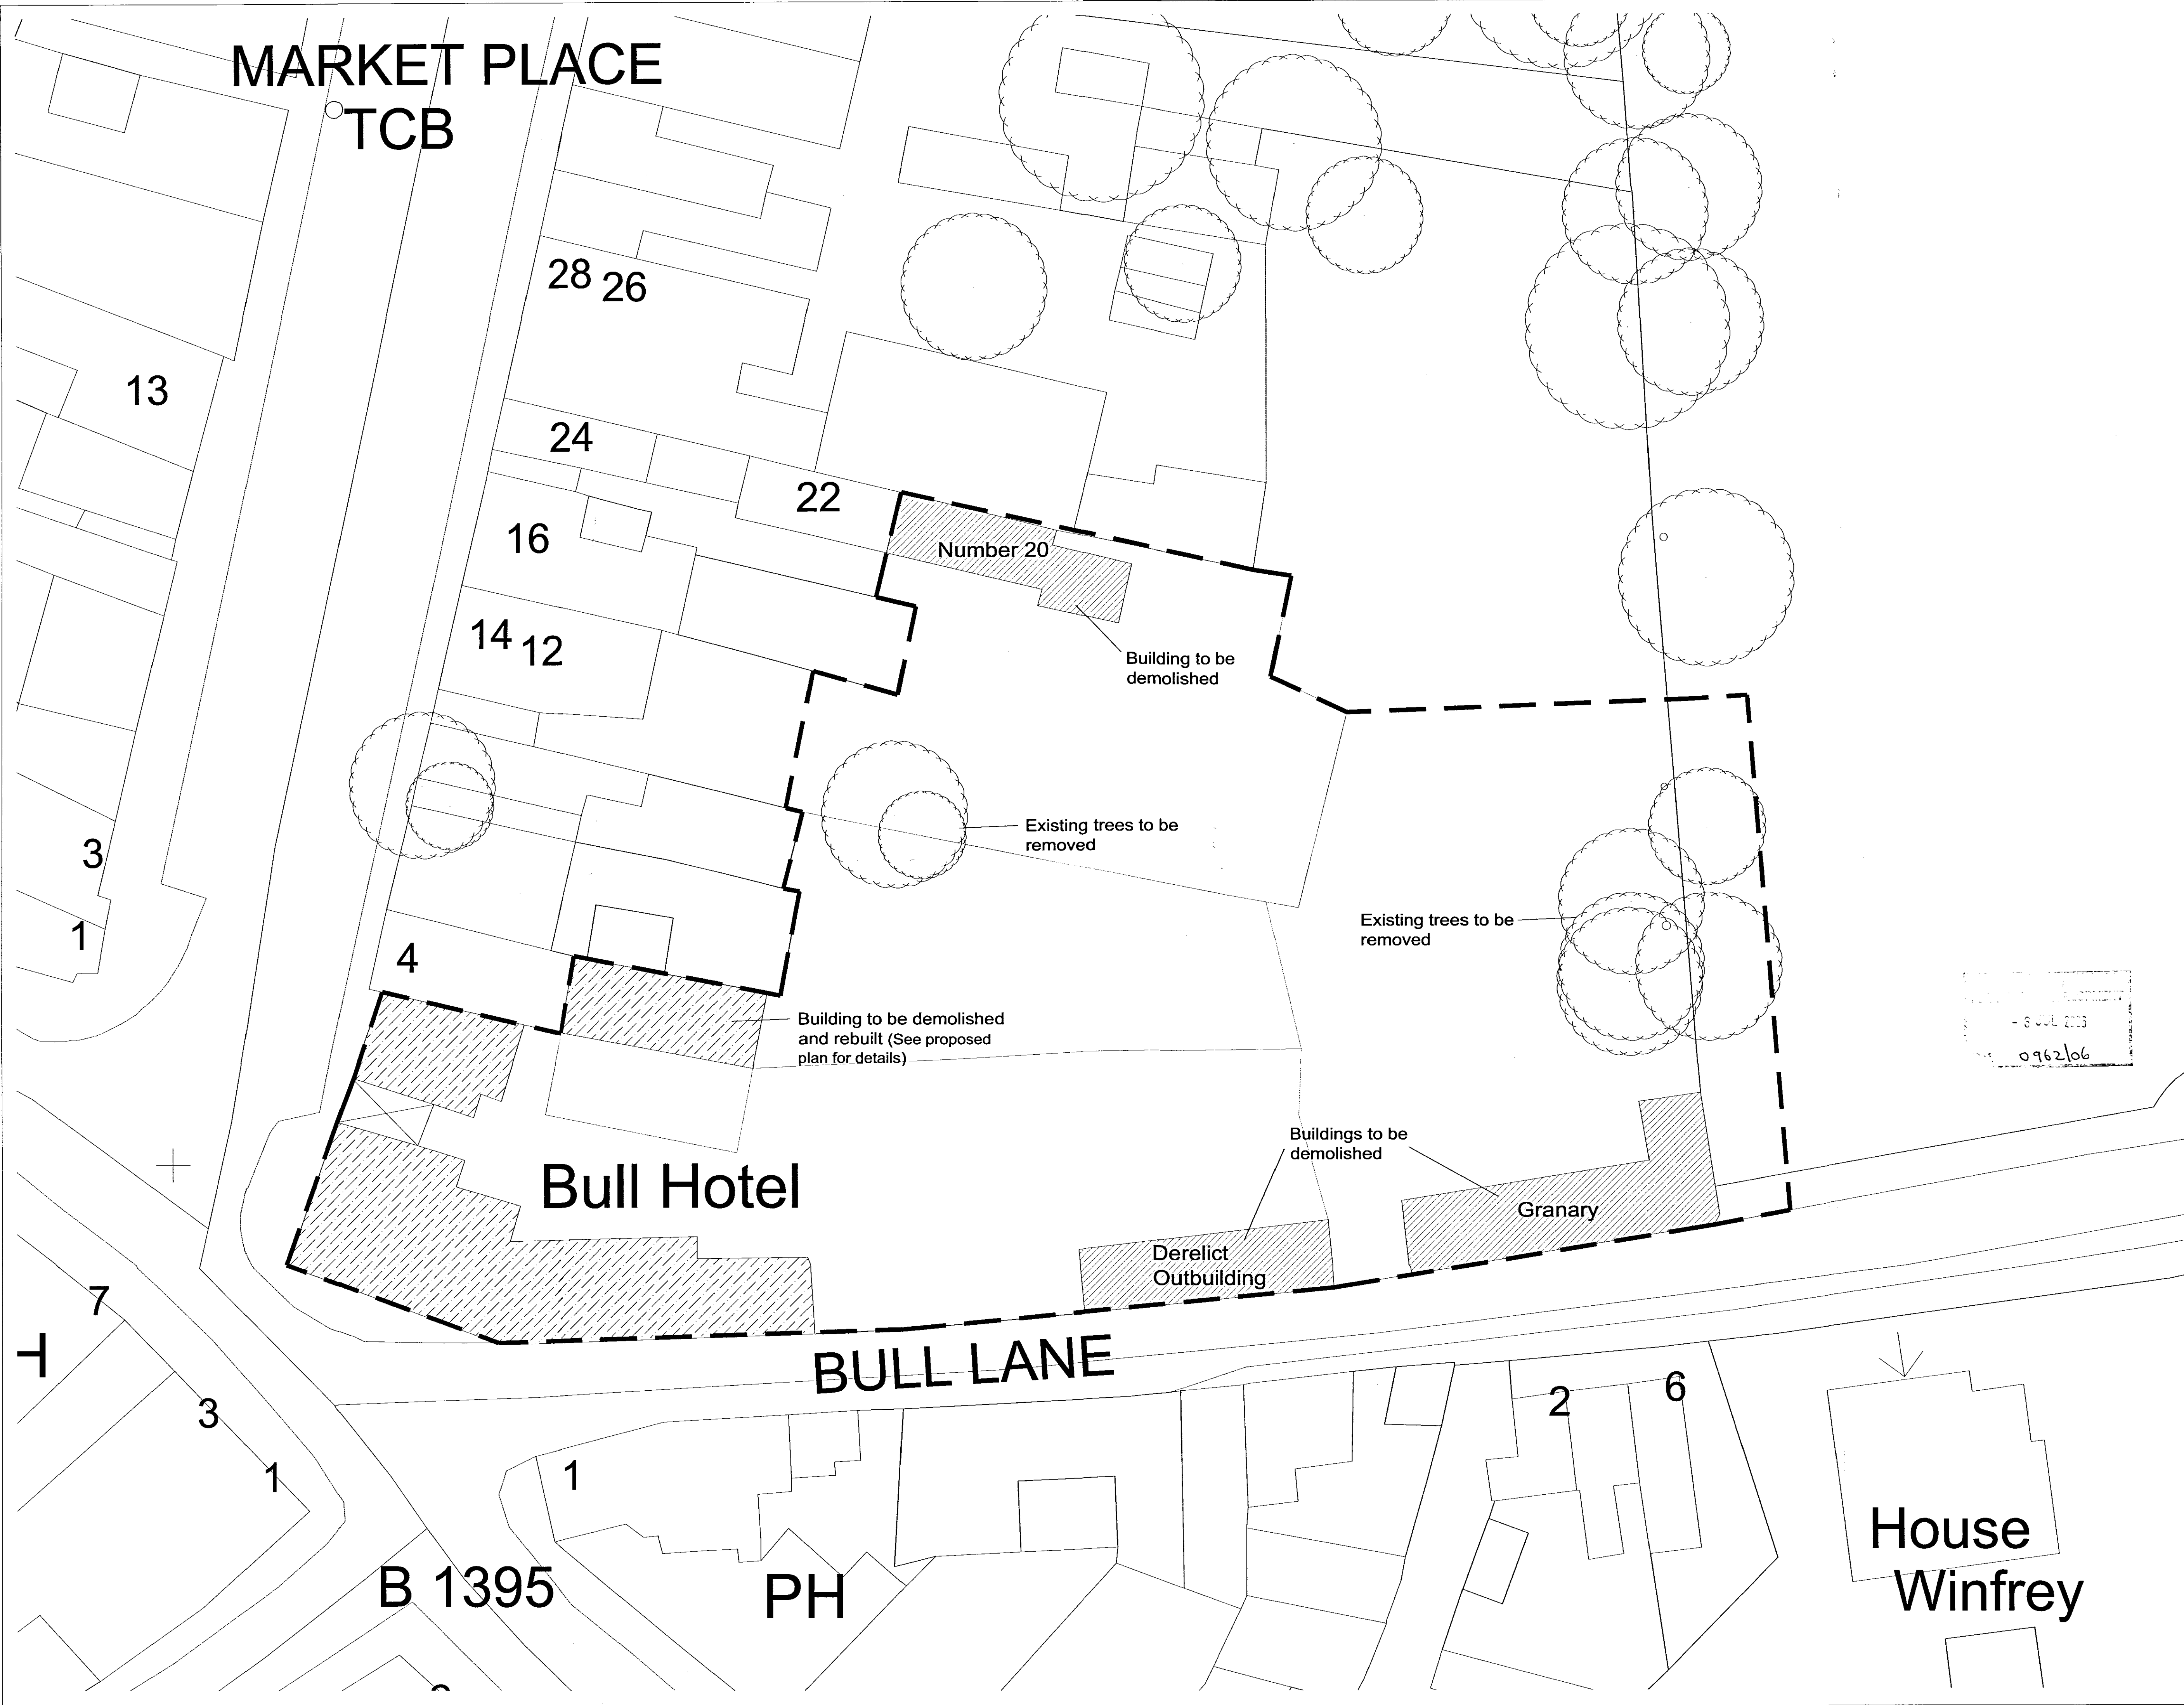


Copyright KMB Ltd.

Do Not Scale This Drawing

KMB Ltd & Engineering Surveys	
8 Abbey Place, Thorney, Peterborough, PE8 0QA. Tel/Fax: 01753 270051	
JOB TITLE	
SURVEY OF LAND TO REAR OF MARKET PLACE LONG SUTTON	
SCALE	DATE
1:200	JULY 04
DRAWING NUMBER	
2128	
CLIENT	
STATUS DESIGN	

Rev	Date	Description	Drawn	Checked
Amendments				
Drawing Status				
Preliminary				
Comments				
Planning Drawing				

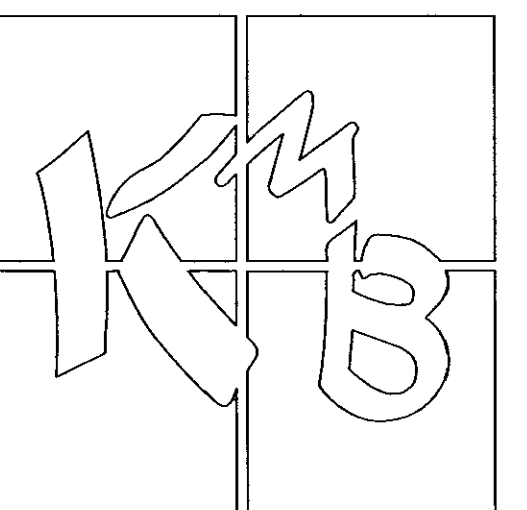

■ Quantity Surveying ■ Architecture
■ Project Management ■ Planning Supervision

PROJECT	
Proposed Residential Development, The Bull Hotel, Long Sutton, Lincs.	
Mr J.Von Draczek	
TITLE	
Existing Site Plan	
SCALE	DATE
1:100	June 2006
DRAWN BY	CHECKED BY
LPC	SC
DRAWING NO.	
300/1189 - 00	
The Old Bake House, Kilton, Lincolnshire, PE20 1EH t: 01205 724016 f: 01205 723631 e: kmb@kmb-td.co.uk	