


MARKET PLACE
TCB

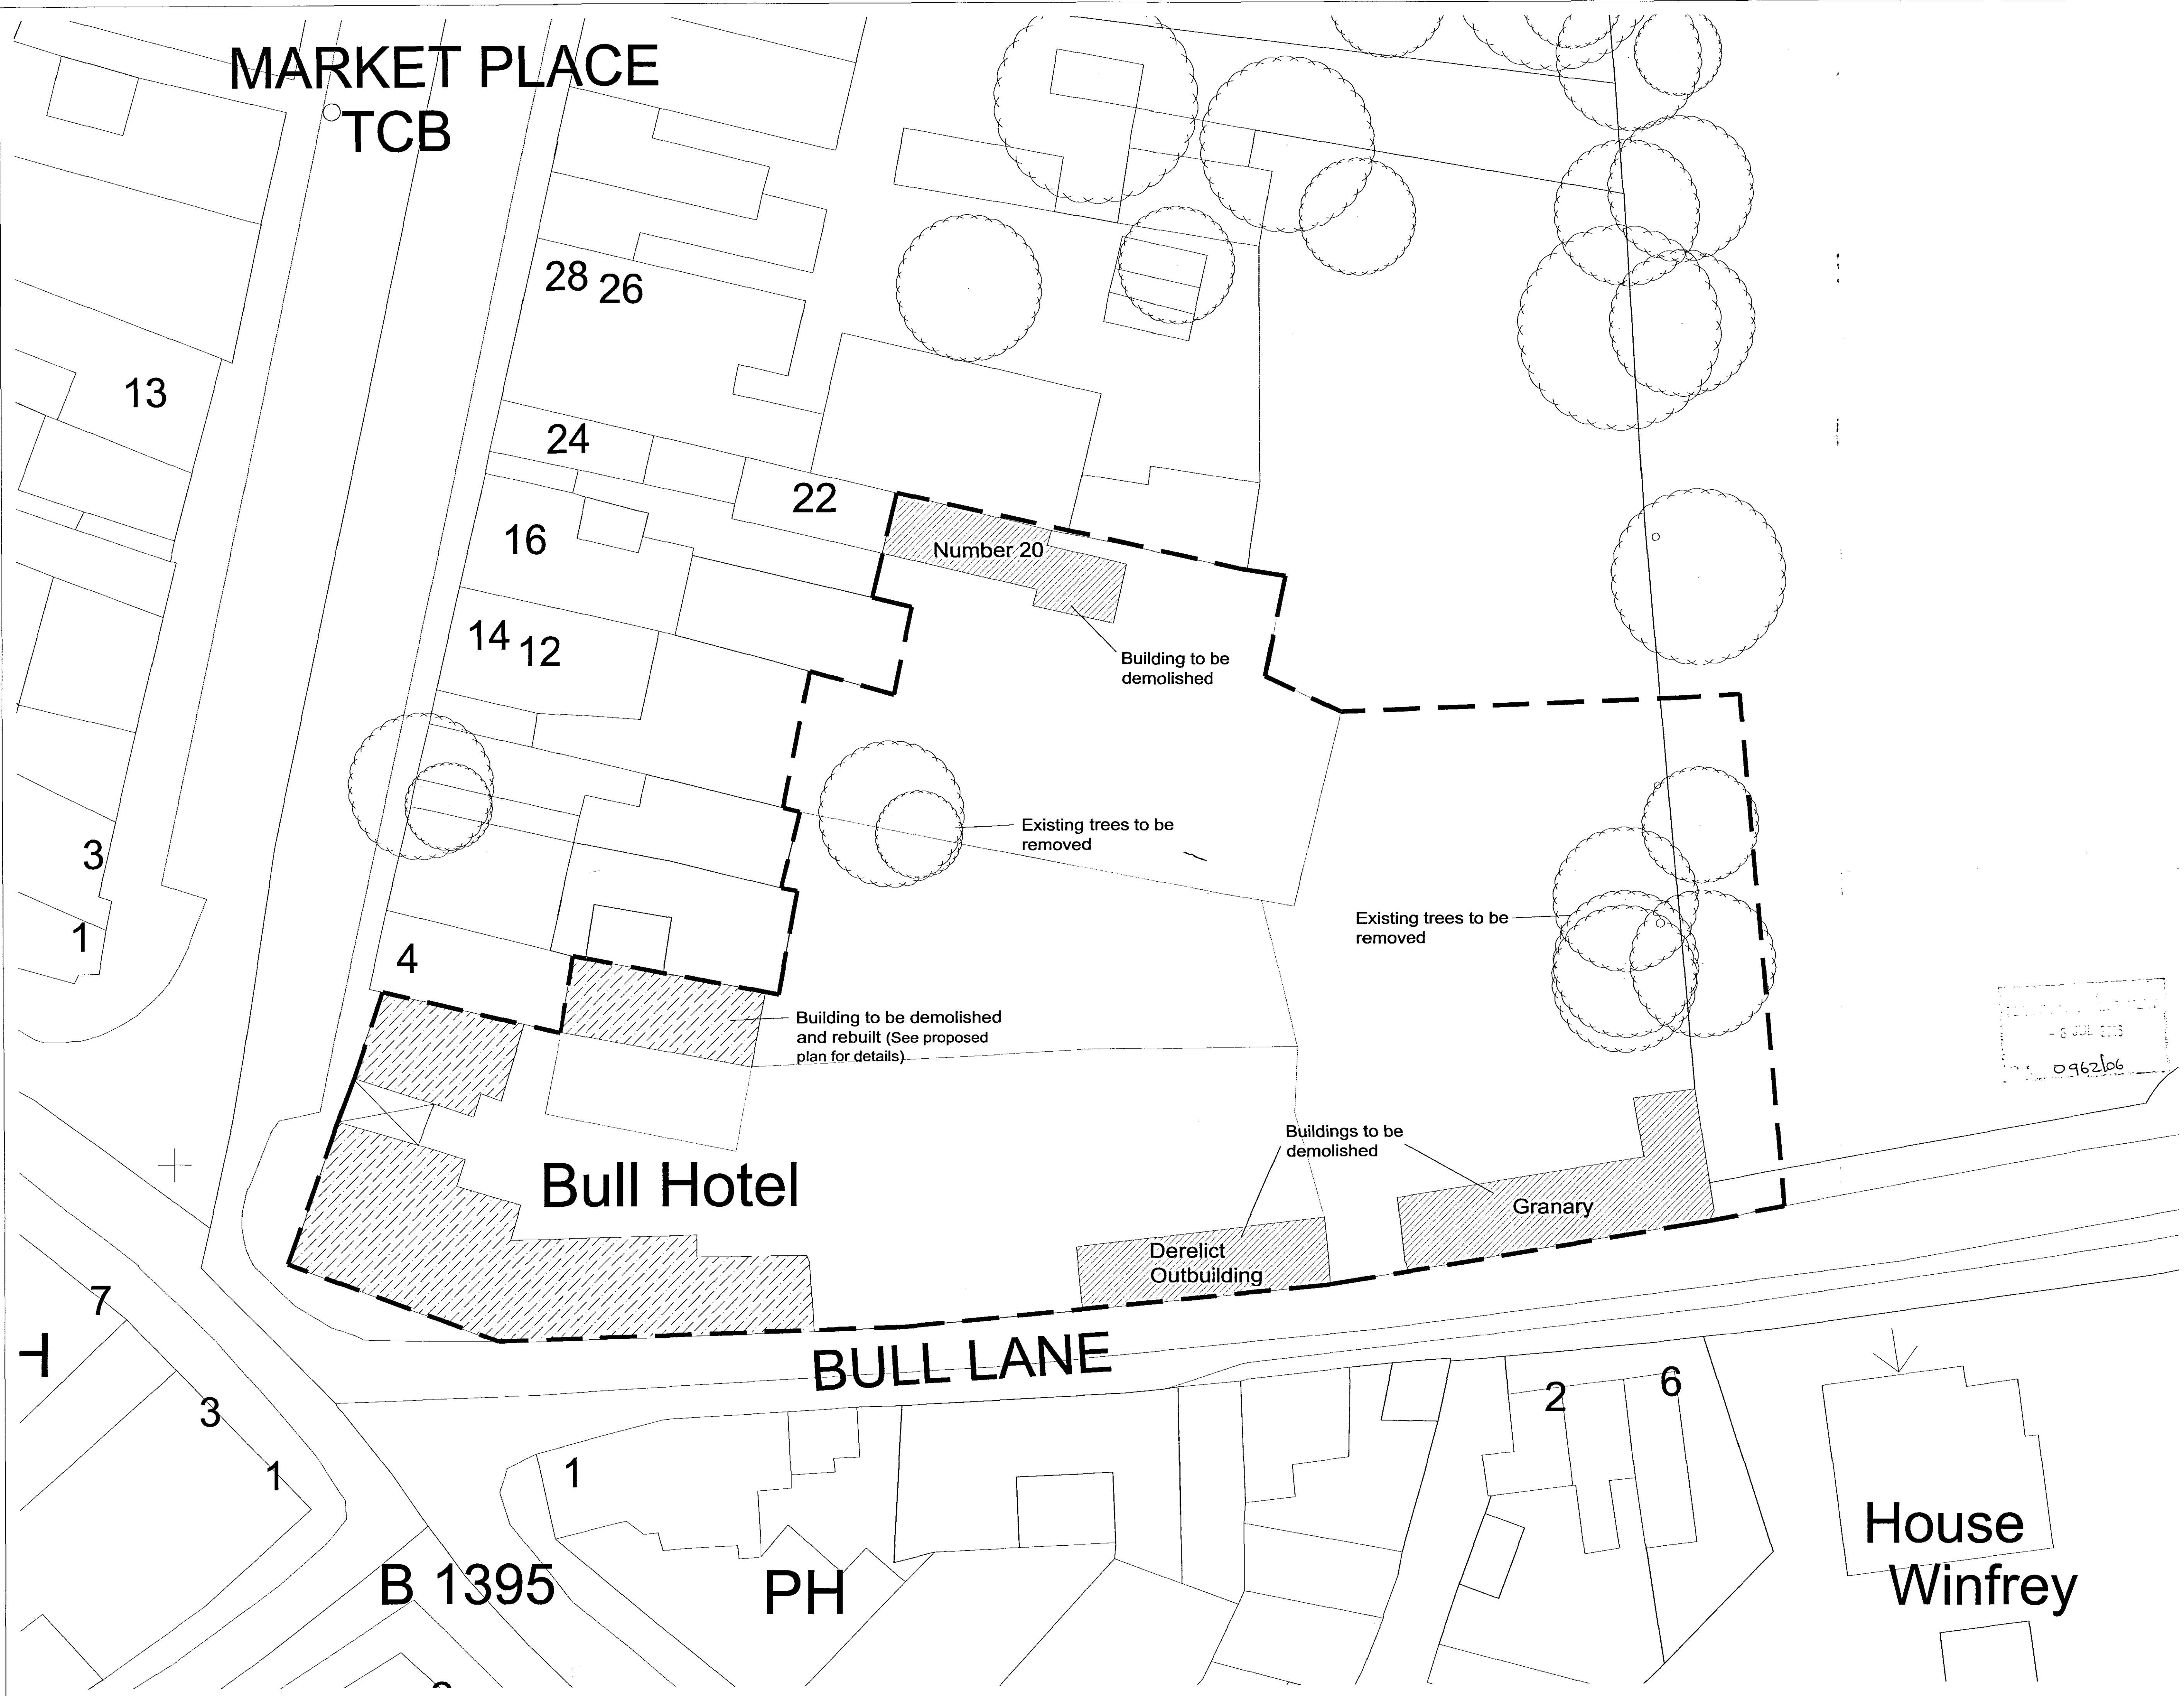

Number 20

Building to be demolished

Existing trees to be removed

Existing trees to be removed

Building to be demolished and rebuilt (See proposed plan for details)

Buildings to be demolished

Derelict Outbuilding

Granary

Bull Hotel

BULL LANE

B 1395

PH

House Winfrey

Copyright KMB Ltd.
Do Not Scale This Drawing

Robt Land & Engineering Surveys
8 Abbey Place, Thorney, Peterborough, PE10 5GA.
Tel/Fax: 01733 270801

JOB TITLE
SURVEY OF LAND TO REAR OF MARKET PLACE LONG SUTTON


SCALE
1:200

DATE
JULY 04

DRAWING NUMBER
2128

CLIENT
STATUS: DESIGN

Rev	Date	Description	Drawn	Checked
Amendments				
Drawing Status				
Preliminary				
Comments				
Planning Drawing				

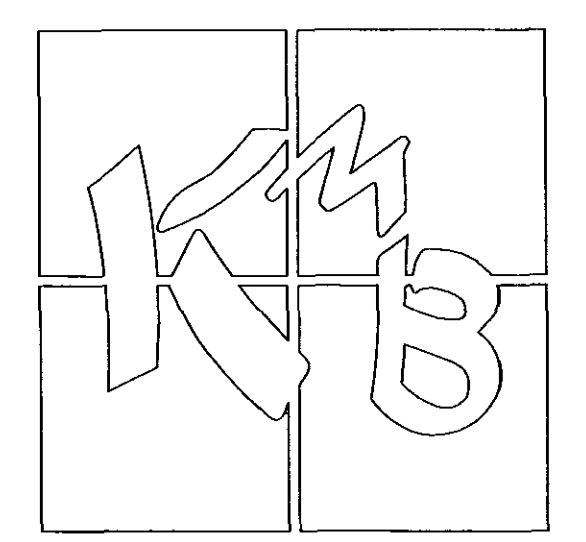

■ Quantity Surveying ■ Architecture
■ Project Management ■ Planning Supervision

PROJECT
Proposed Residential Development, The Bull Hotel, Long Sutton, Lincs.

Mr J. Von Draczek

TITLE
Existing Site Plan

SCALE
1:100

DATE
June 2006

DRAWN BY
LPC

CHECKED BY
SC

DRAWING NO.
300/1189 - 00

The Old Bake House, Kirtley, Lincolnshire, PE20 1EH
t: 01205 724016 f: 01205 723631 e: kmb@kmb-ld.co.uk