


MARKET PLACE
TCB

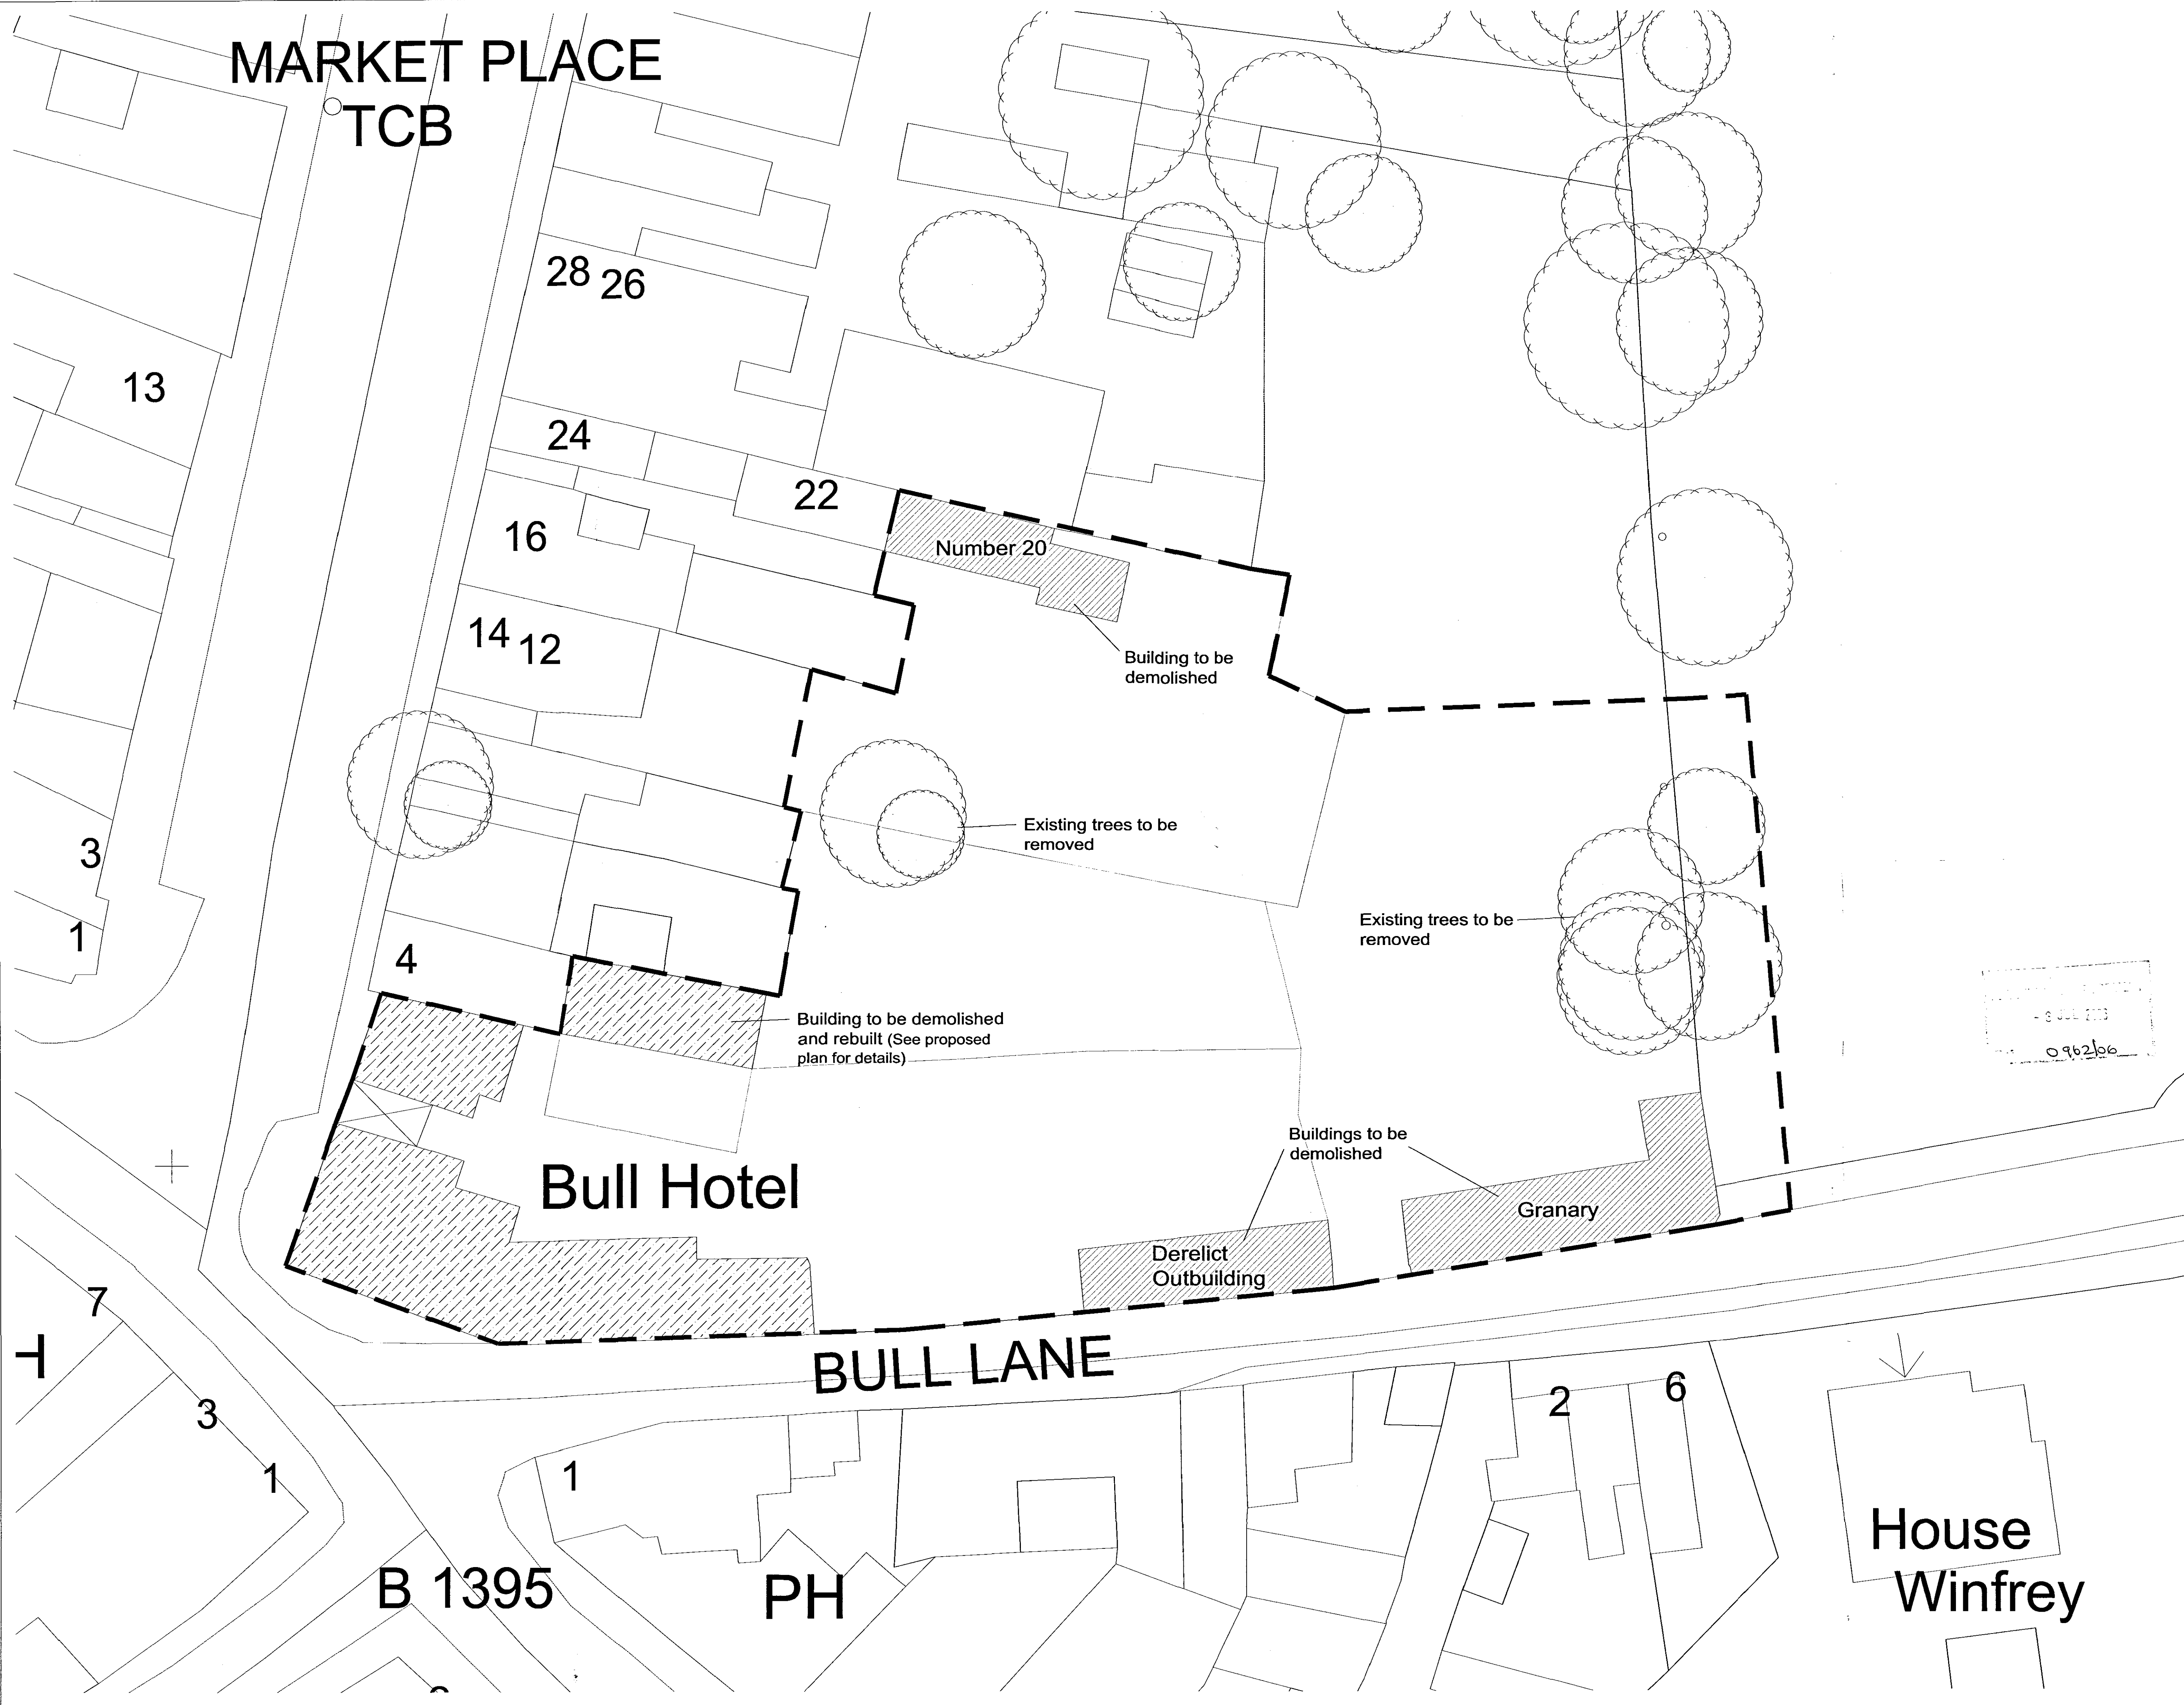

Copyright KMB Ltd.
Do Not Scale This Drawing

Job Title
SURVEY OF LAND TO REAR OF MARKET PLACE LONG SUTTON


Scale
1:200

Date
JULY 04

Drawing Number
2128

Status
DESIGN

Rev	Date	Description	Drawn	Checked
Amendments				
Drawing Status				
Preliminary				
Comments				
Planning Drawing				

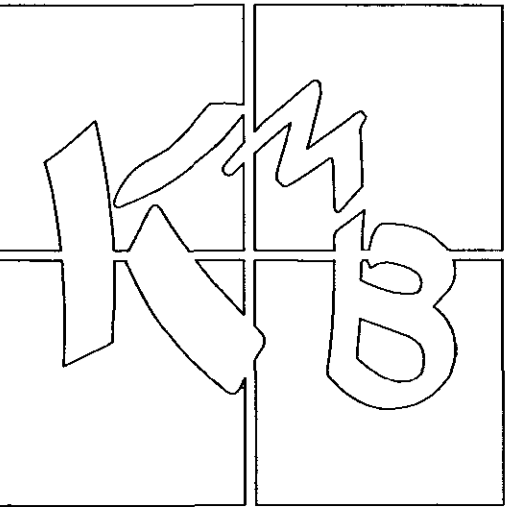

Quantity Surveying
Project Management
Architecture
Planning Supervision

Project
Proposed Residential Development, The Bull Hotel, Long Sutton, Lincs.

Mr J.Von Dracsek

File
Existing Site Plan

Scale
1:100

Date
June 2006

Drawn By
LPC

Checked By
SC

Drawing No.
300/1189 - 00

The Old Bake House, Kilton, Lincolnshire, PE20 1EH
t: 01205 724016 f: 01205 723631 e: kmb@kmb-td.co.uk