


MARKET PLACE
TCB

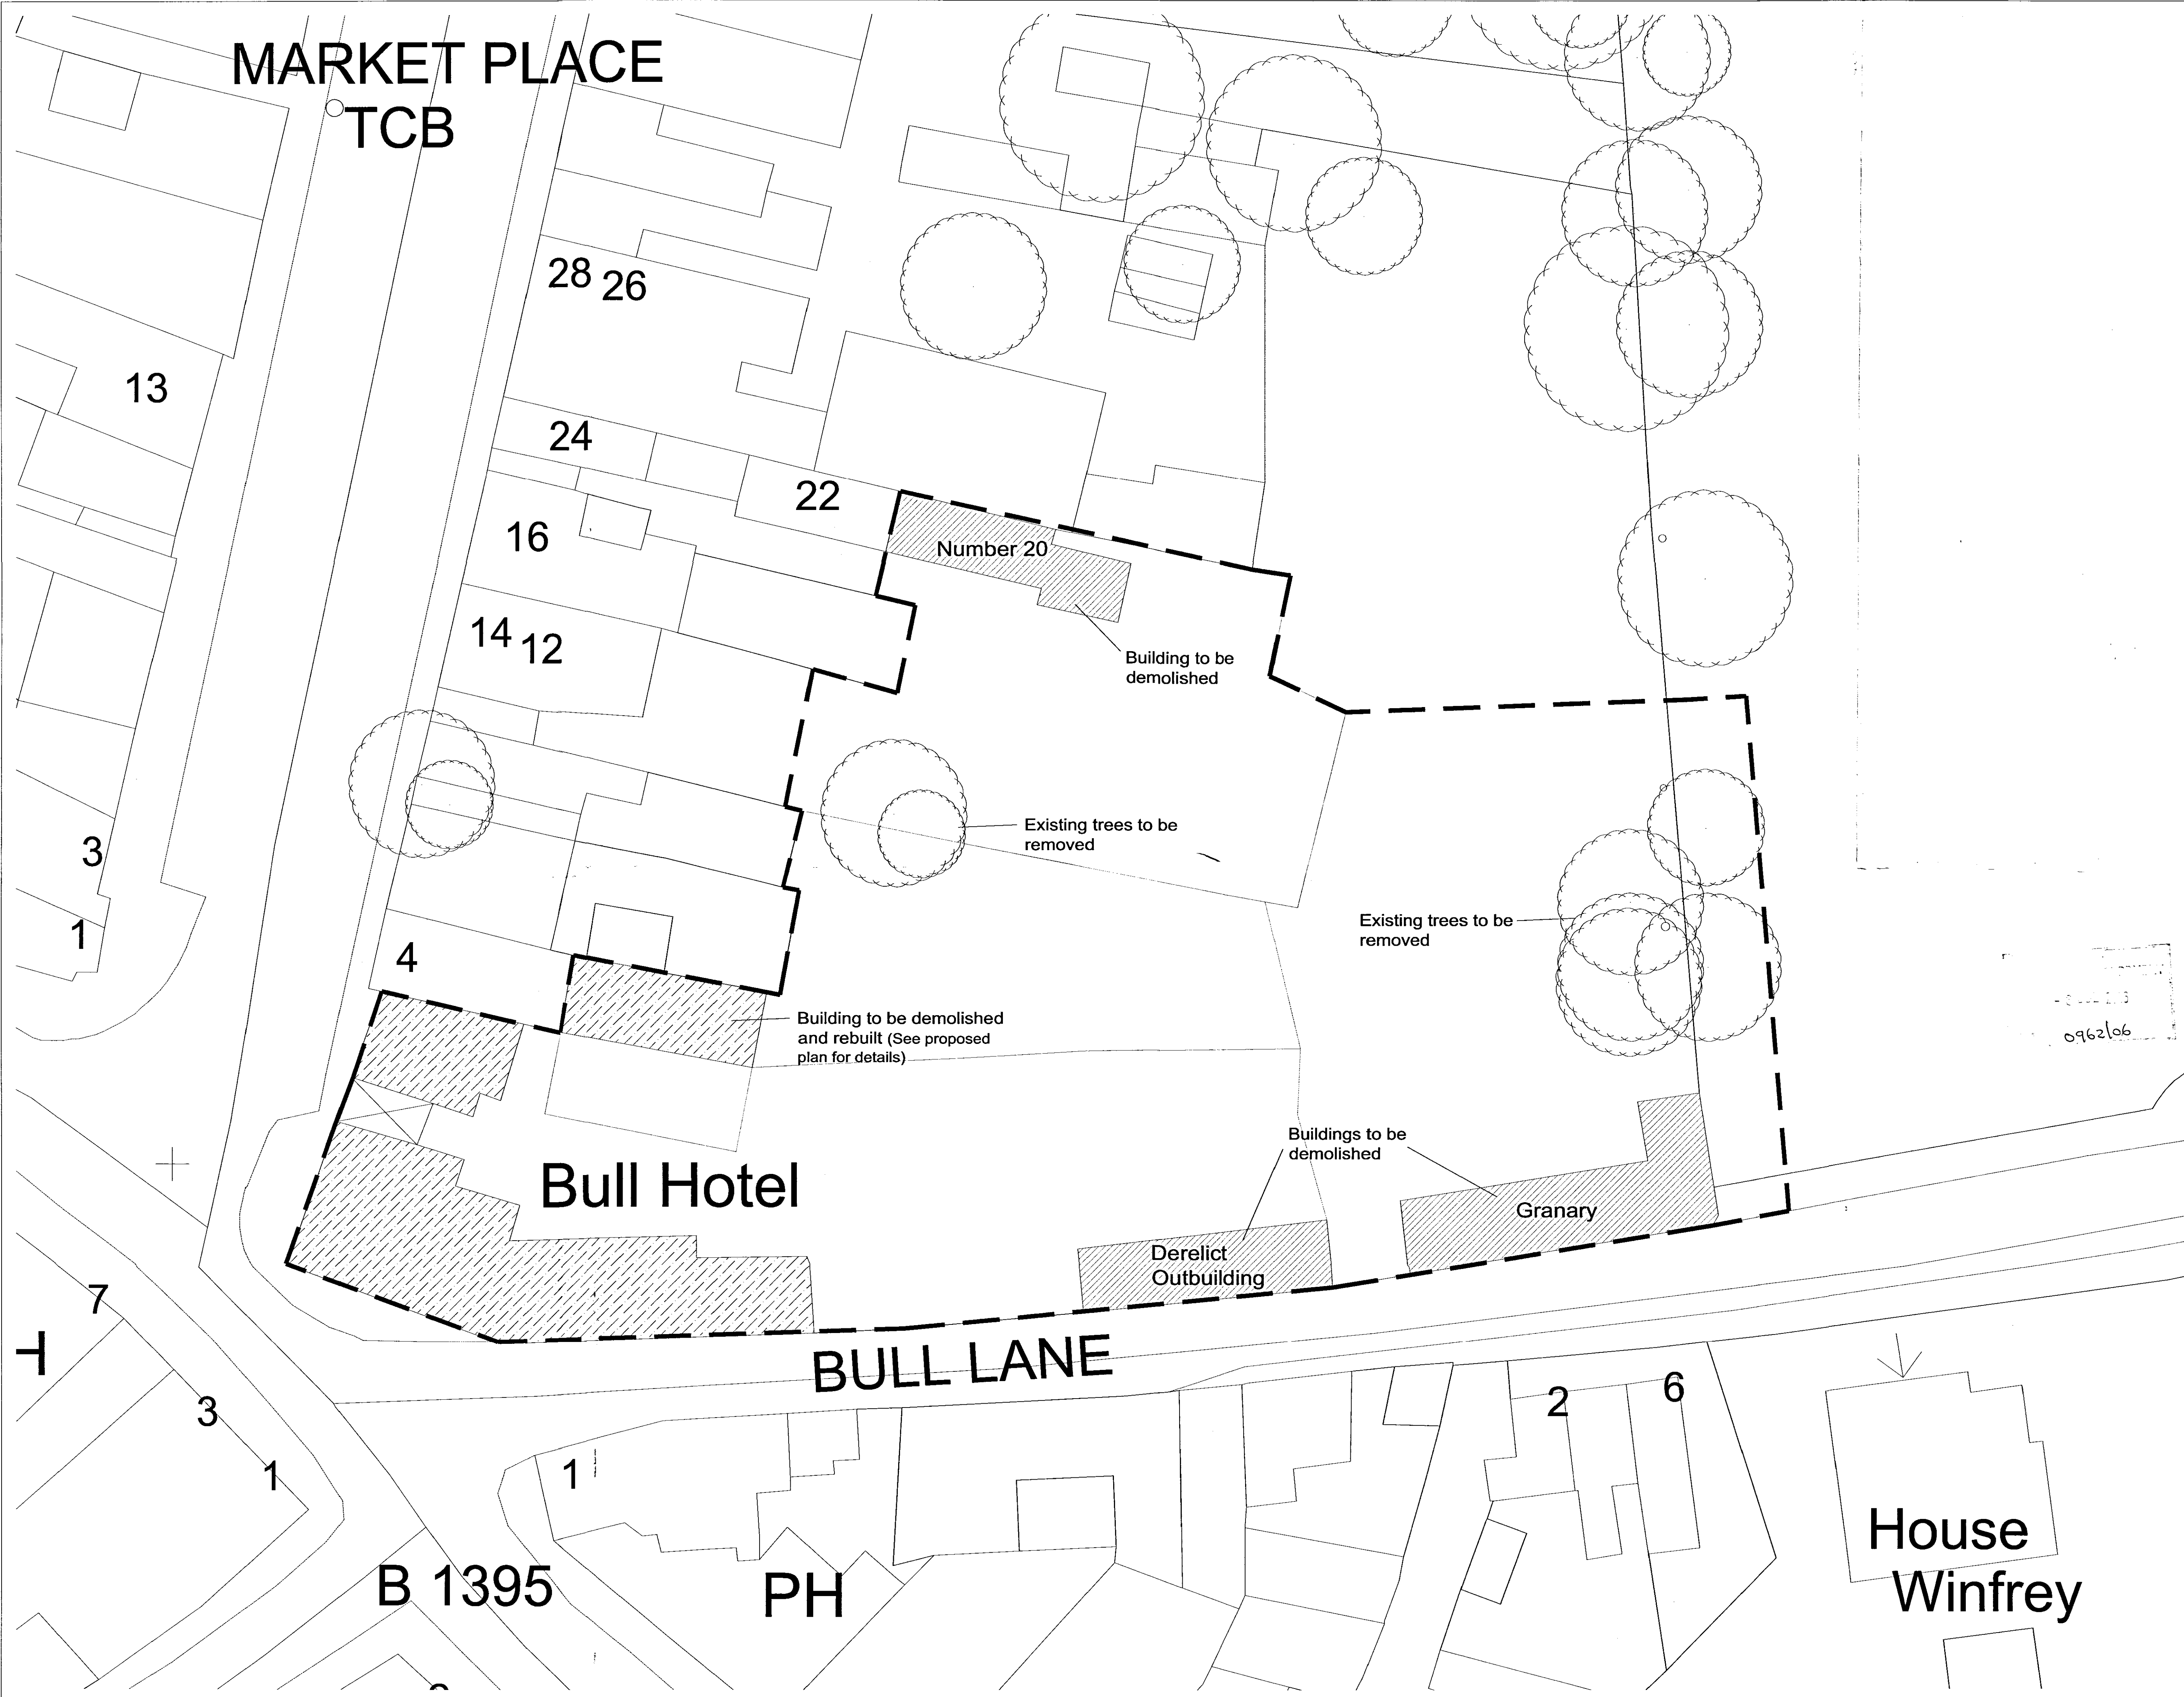


Copyright KMB Ltd.

Do Not Scale This Drawing

KMB Land & Engineering Surveys	
6 Abbey Place, Thorney, Peterborough, PE8 6QA Tel/Fax: 01733 270851	
JOB TITLE SURVEY OF LAND TO REAR OF MARKET PLACE LONG SUTTON	
SCALE 1:200	DATE JULY 04
DRAWING NUMBER 2128	
CLIENT STATUS DESIGN	

Rev	Date	Description	Drawn	Checked
Amendments				
Drawing Status				
Preliminary				☐
Comments				☐
Planning Drawing				☒

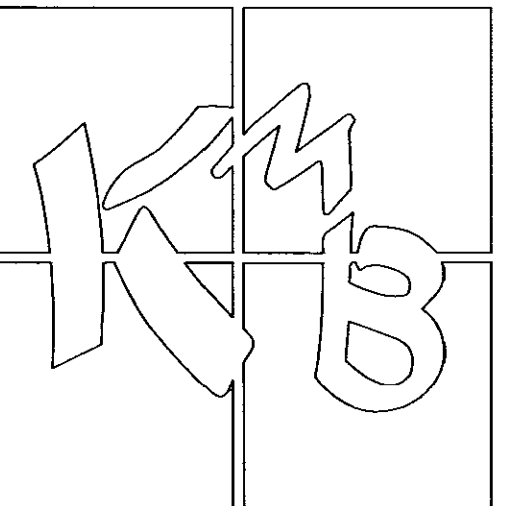

- | | |
|--|--|
| ☒ Quantity Surveying | ☒ Architecture |
| ☒ Project Management | ☒ Planning Supervision |

PROJECT
Proposed Residential Development,
The Bull Hotel,
Long Sutton,
Lincs.

Mr J.Von Draczek

TITLE
Existing Site Plan

SCALE 1:100	DATE June 2006
DRAWN BY LPC	CHECKED BY SC
DRAWING NO. 300/1189 - 00	

The Old Bake House, Kilton, Lincolnshire, PE20 1EH
t: 01205 724016 f: 01205 723631 e: kmb@kmb-ld.co.uk