




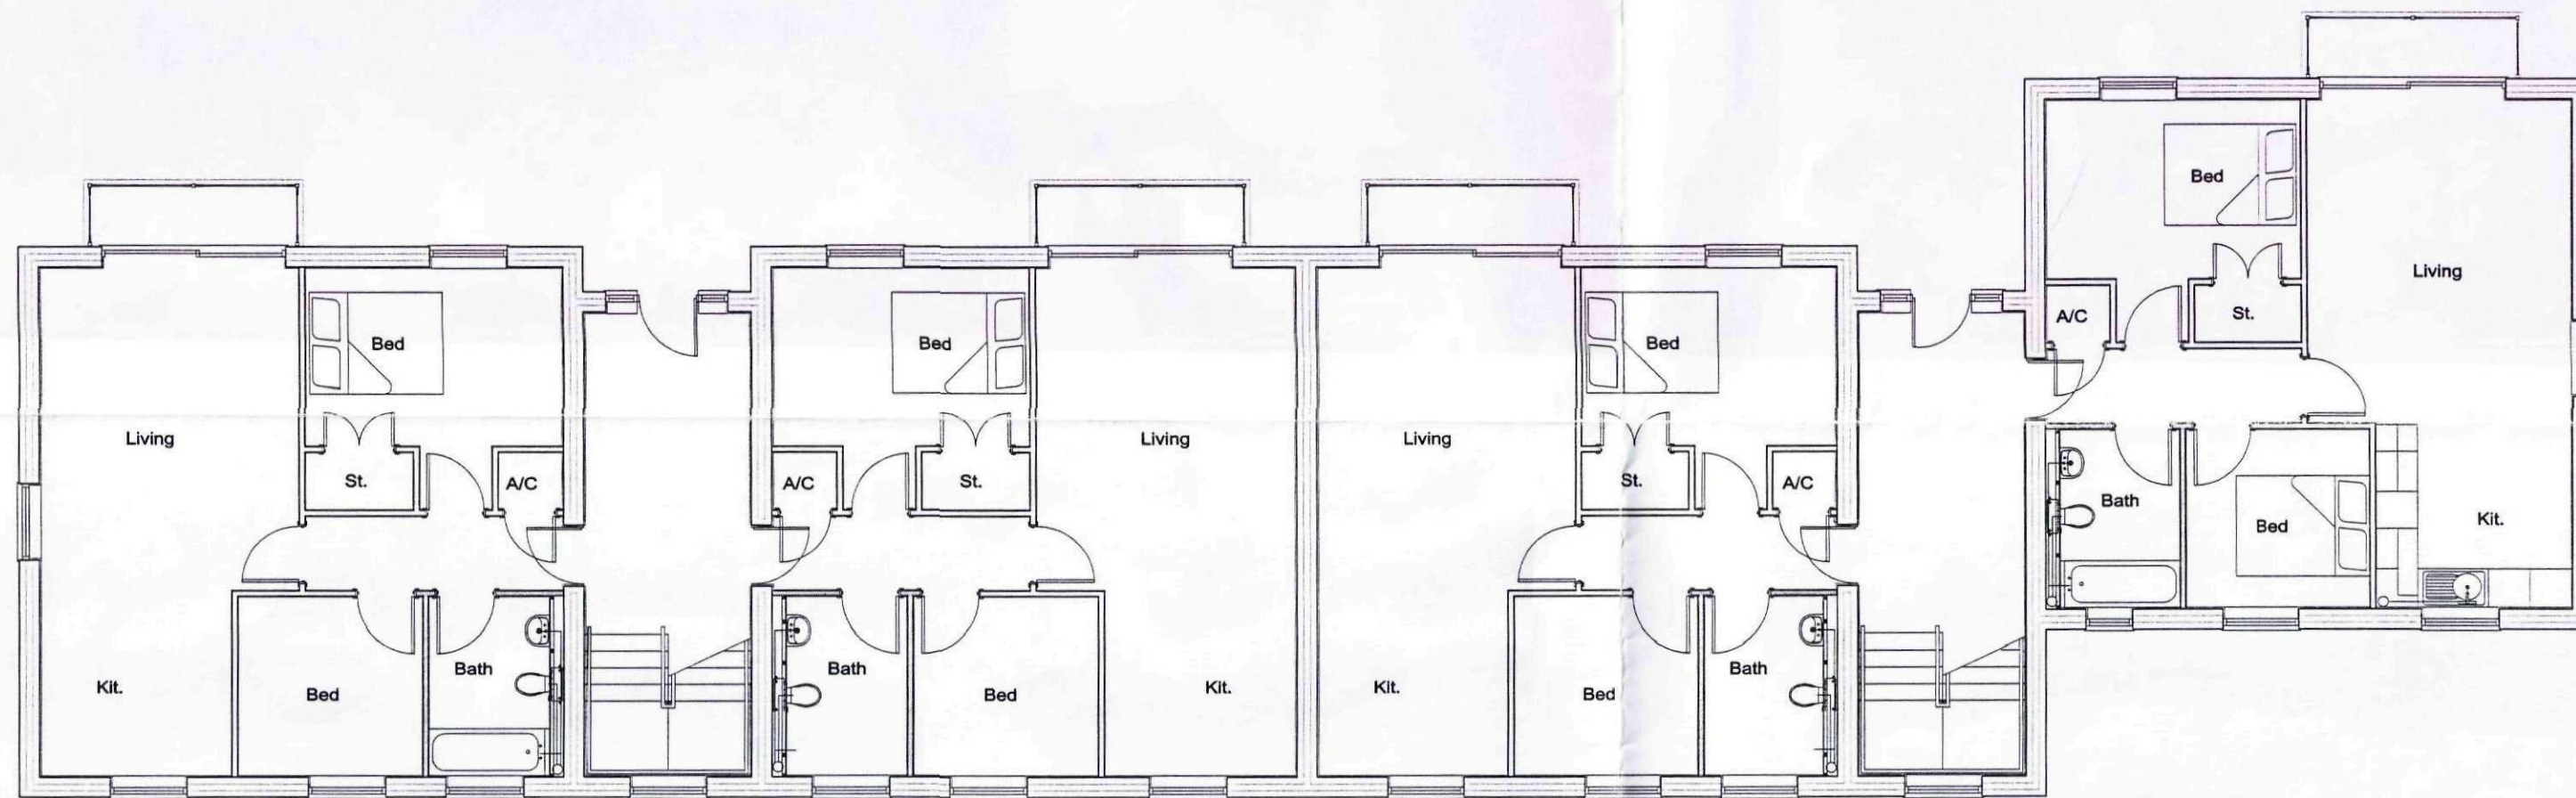


Ground Floor

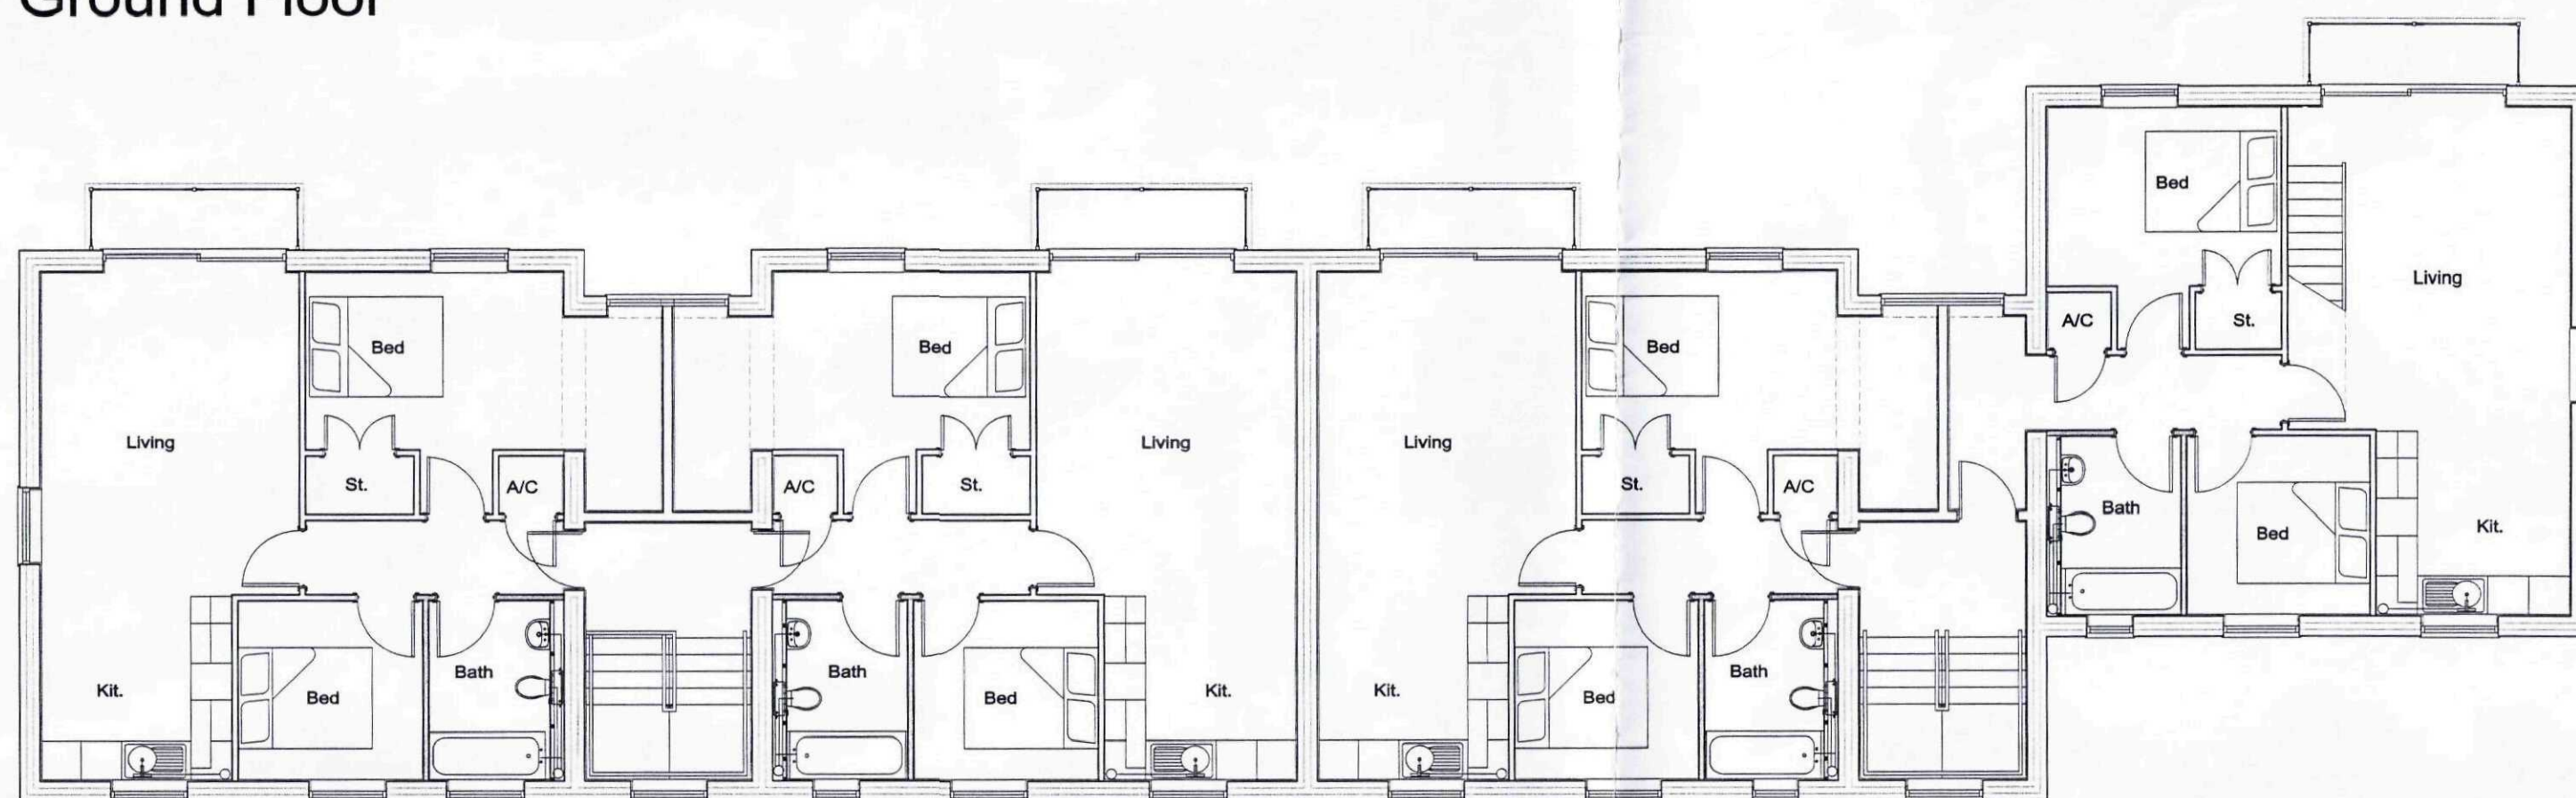

First Floor

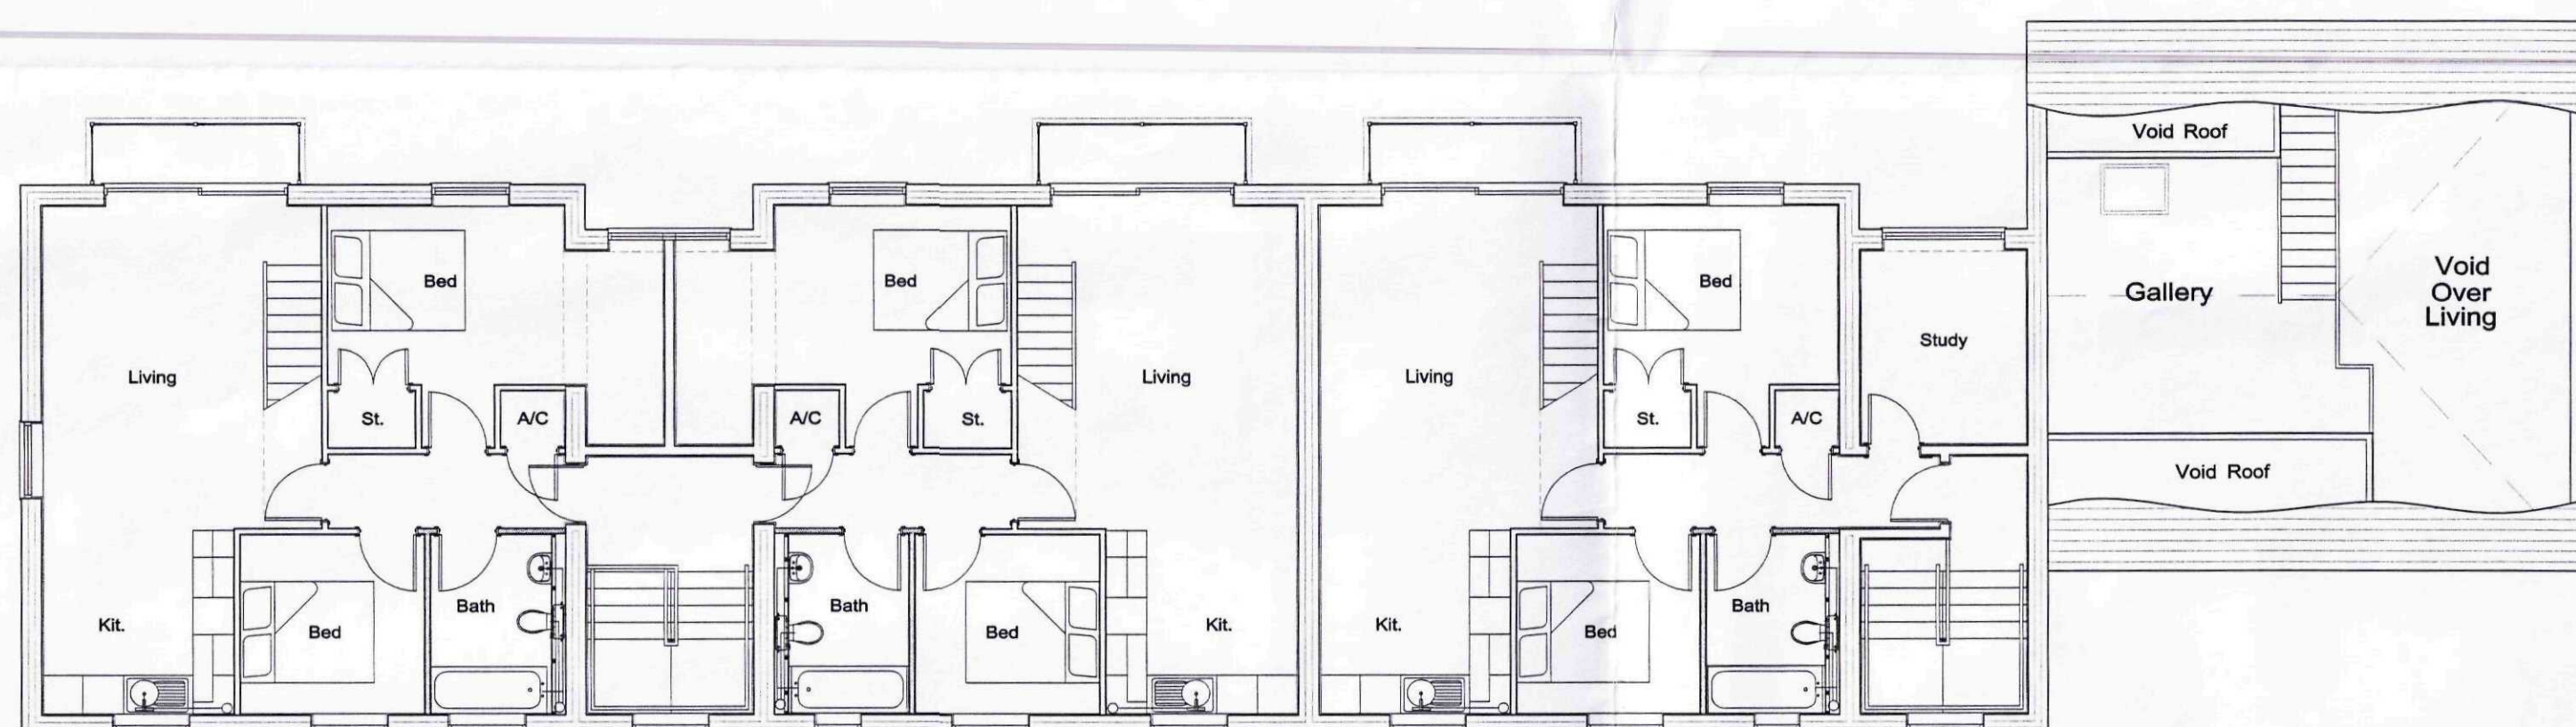


Second Floor

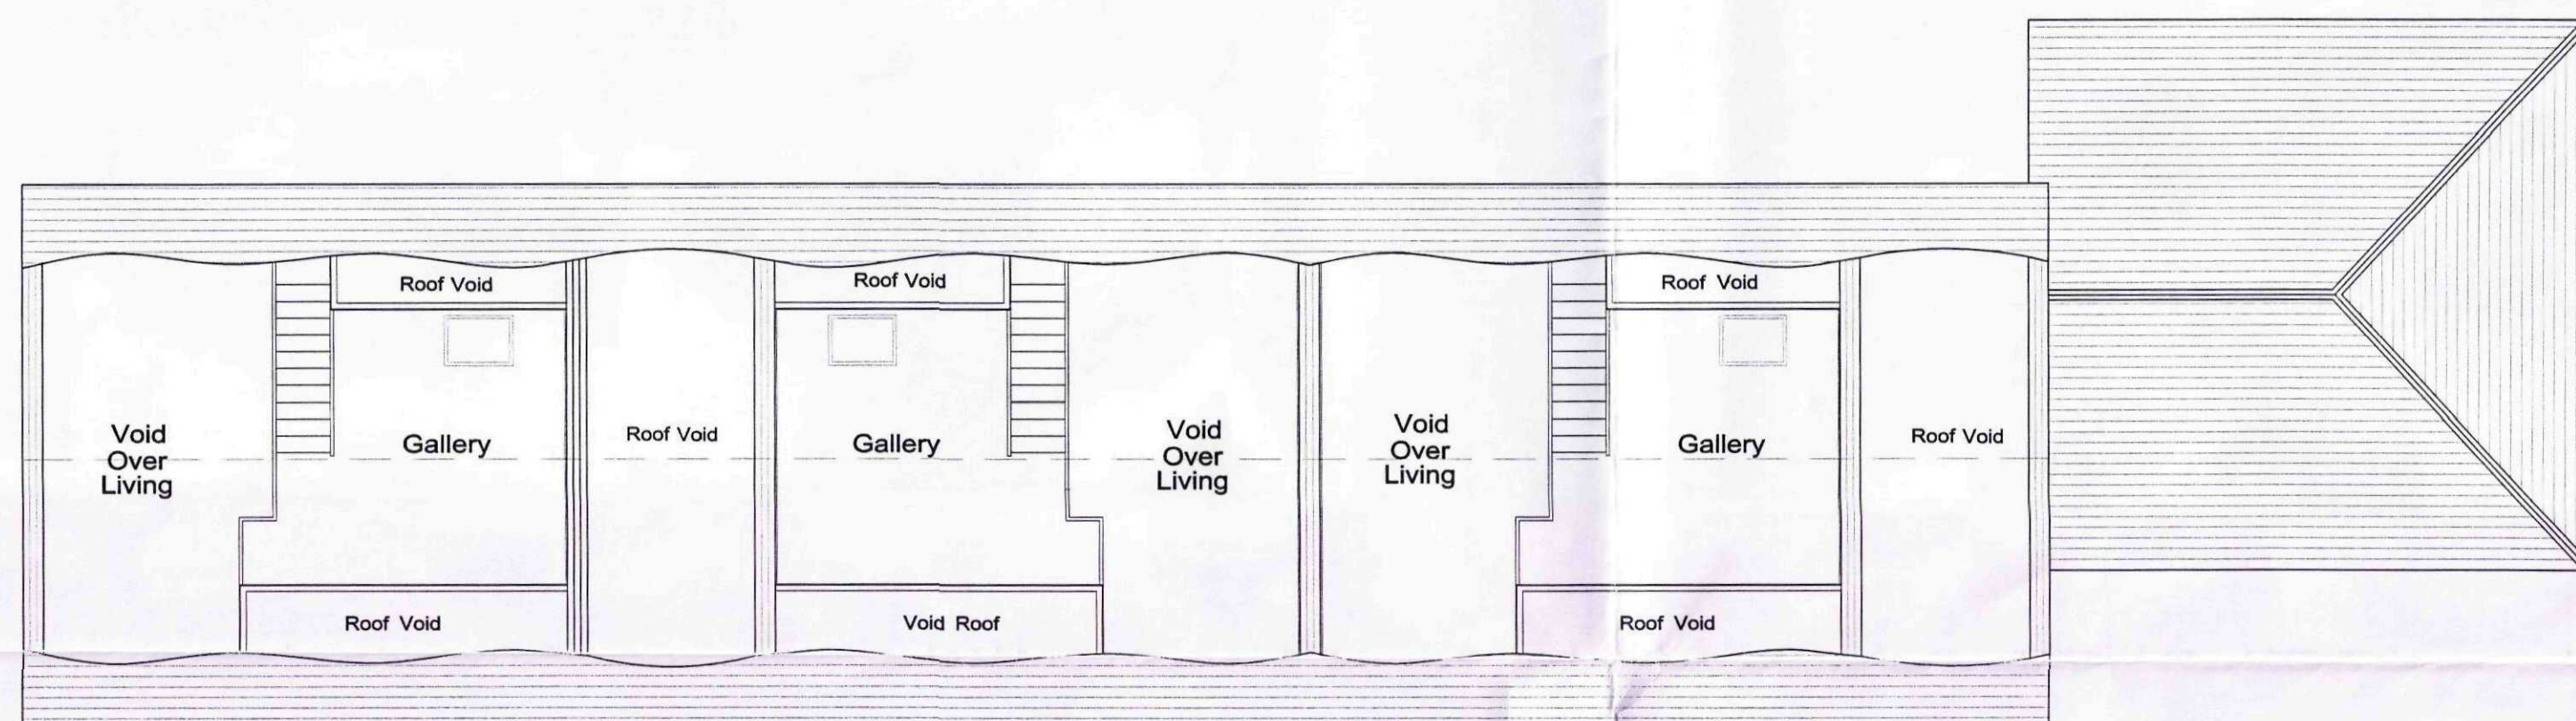


Third Floor



A	31-01-07	Alterations to planning comments	LPC	SC
Rev	Date	Description	Drawn	Checked
Amendments				
Drawing Status				
Preliminary				
Comments				
Planning Drawing				

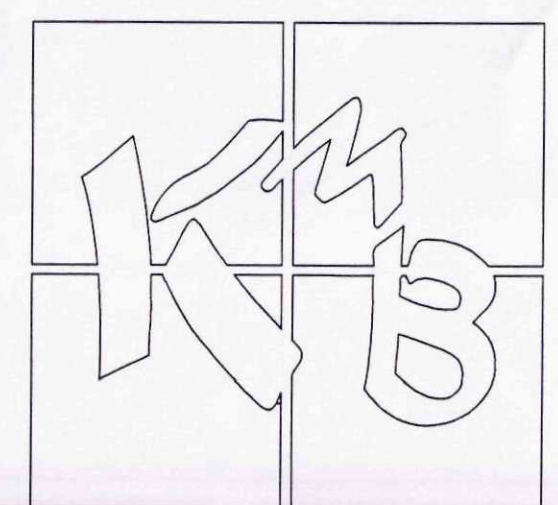


■ Quantity Surveying		■ Architecture	
■ Project Management		■ Planning Supervision	
PROJECT			
Proposed Residential Development, The Bull Hotel, Long Sutton, Lincs.			
Mr J.Von Draczek			
TITLE			
Plans - Block A			
SCALE		DATE	
1:100		June 2006	
DRAWN BY	CHECKED BY	DRAWING NO.	REV
LPC	SC	300/1189 - 002	A
The Old Bake House, Kirtton, Lincolnshire, PE20 1EH t: 01205 724018 f: 01205 723631 e: Kmb@kmb-ld.co.uk			

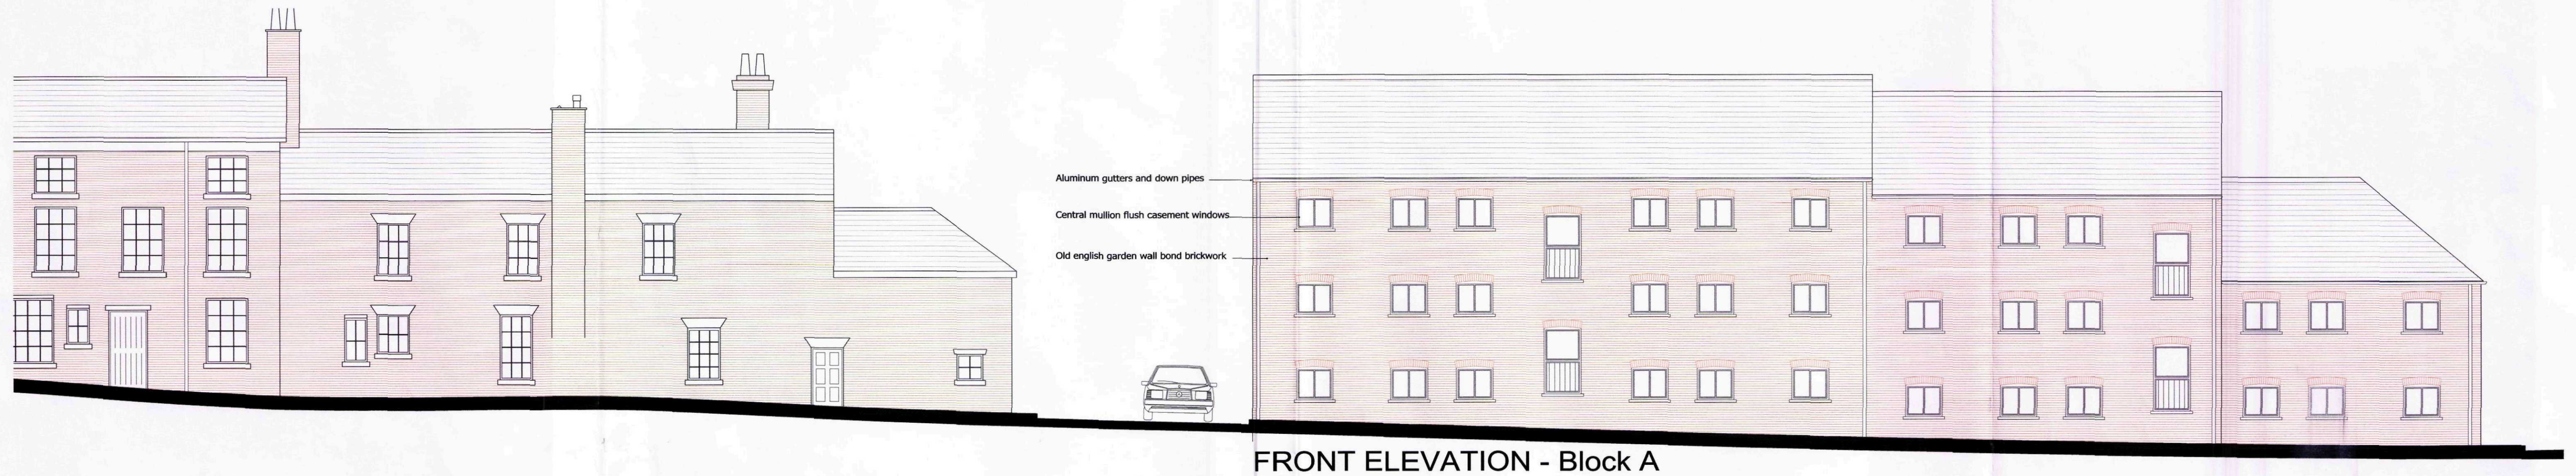

FRONT ELEVATION - Block A



REAR ELEVATION - Block A

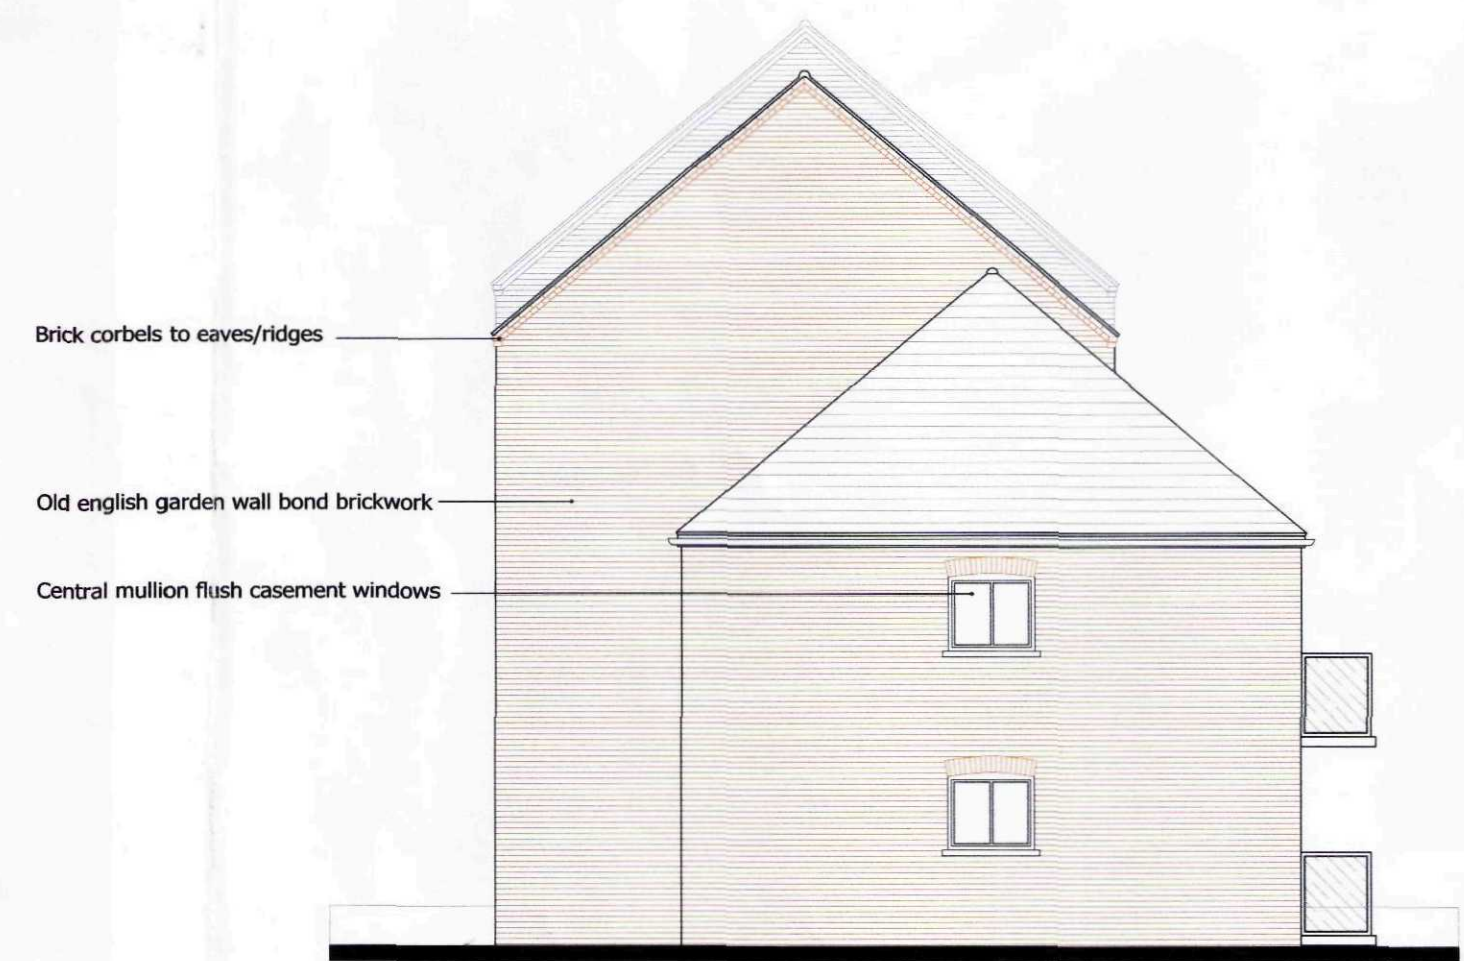

SIDE ELEVATION - Block A




SIDE ELEVATION - Block A

SHDC
Planning & Development
19 FEB 2007
Ref: 0964/06

AMENDED PLAN
Ref: A1

A	31-01-07	Alteration in accordance with local authorities comments	LPC	SC
Rev	Date	Description	Drawn	Checked
Amendments				
Drawing Status				
Preliminary				☒
Comments				☐
Planning Drawing				☐

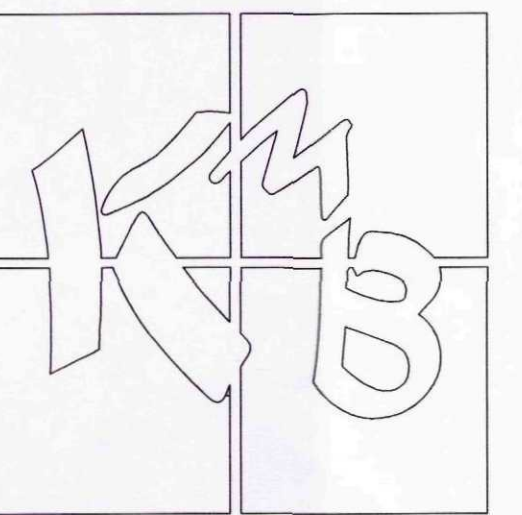

■ Quantity Surveying ■ Architecture
■ Project Management ■ Planning Supervision

PROJECT
Proposed Residential Development,
The Bull Hotel,
Long Sutton,
Lincs.

Mr J. Von Draczek


TITLE
Elevations - Block A

SCALE	DATE
1:100	June 2006
DRAWN BY	CHECKED BY
LPC	SC
DRAWING No.	
300/1189 - 003 A	


The Old Bake House, Kilton, Lincolnshire, PE20 1EH
t: 01205 724016 f: 01205 723631 e: Kmb@kmb-td.co.uk

DETERMINED
PLAN


Block A

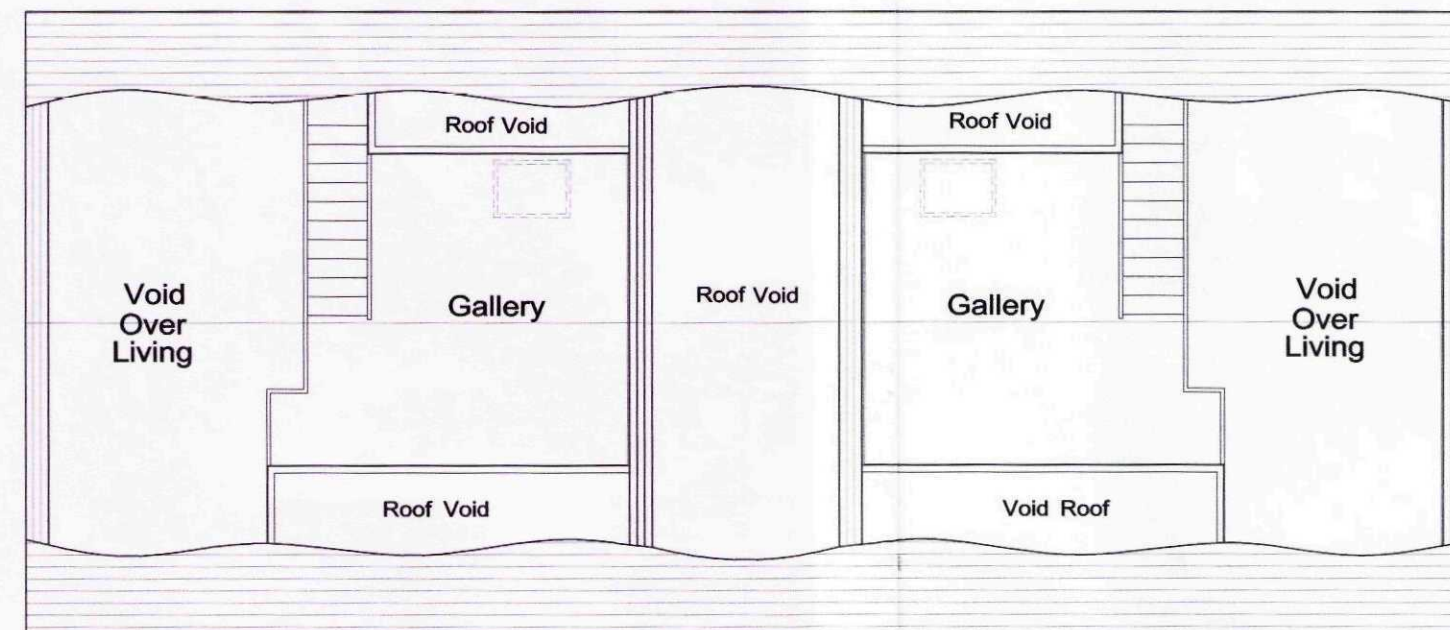


Second Floor

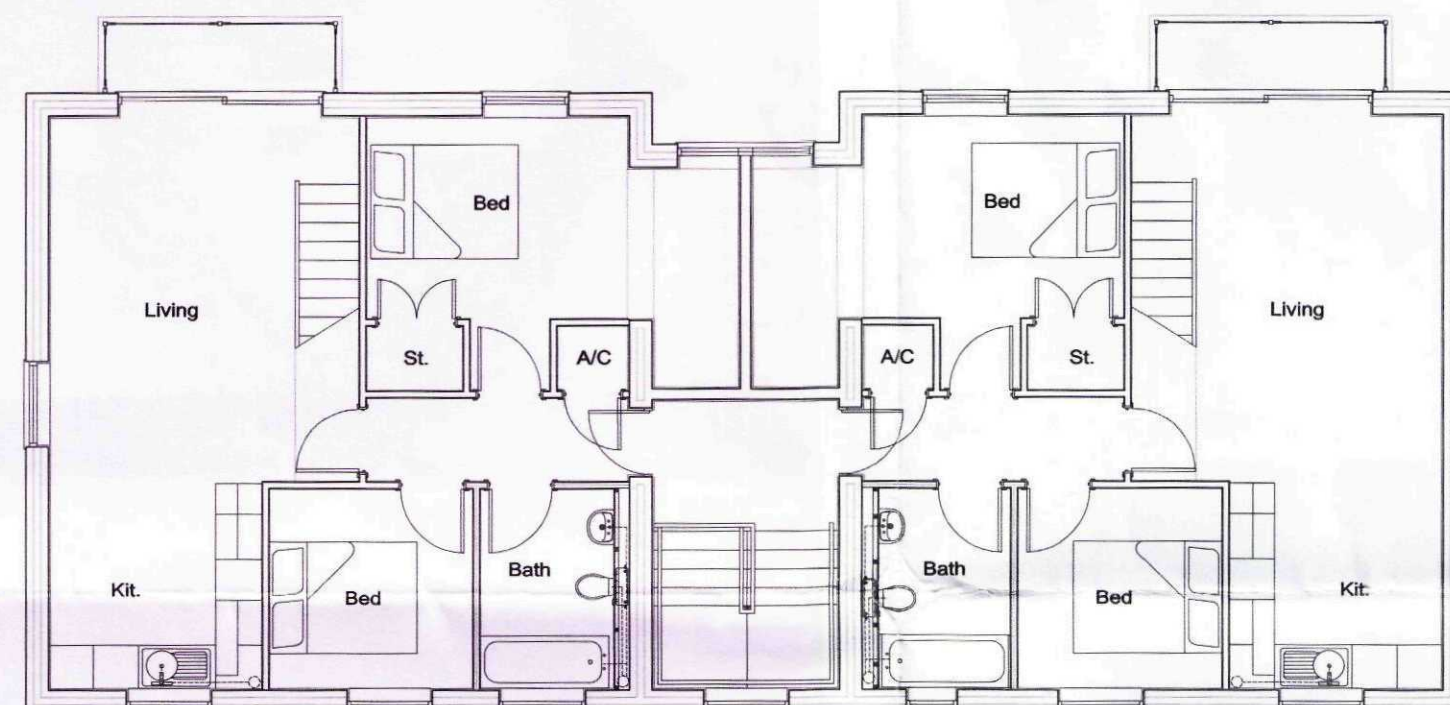

First Floor

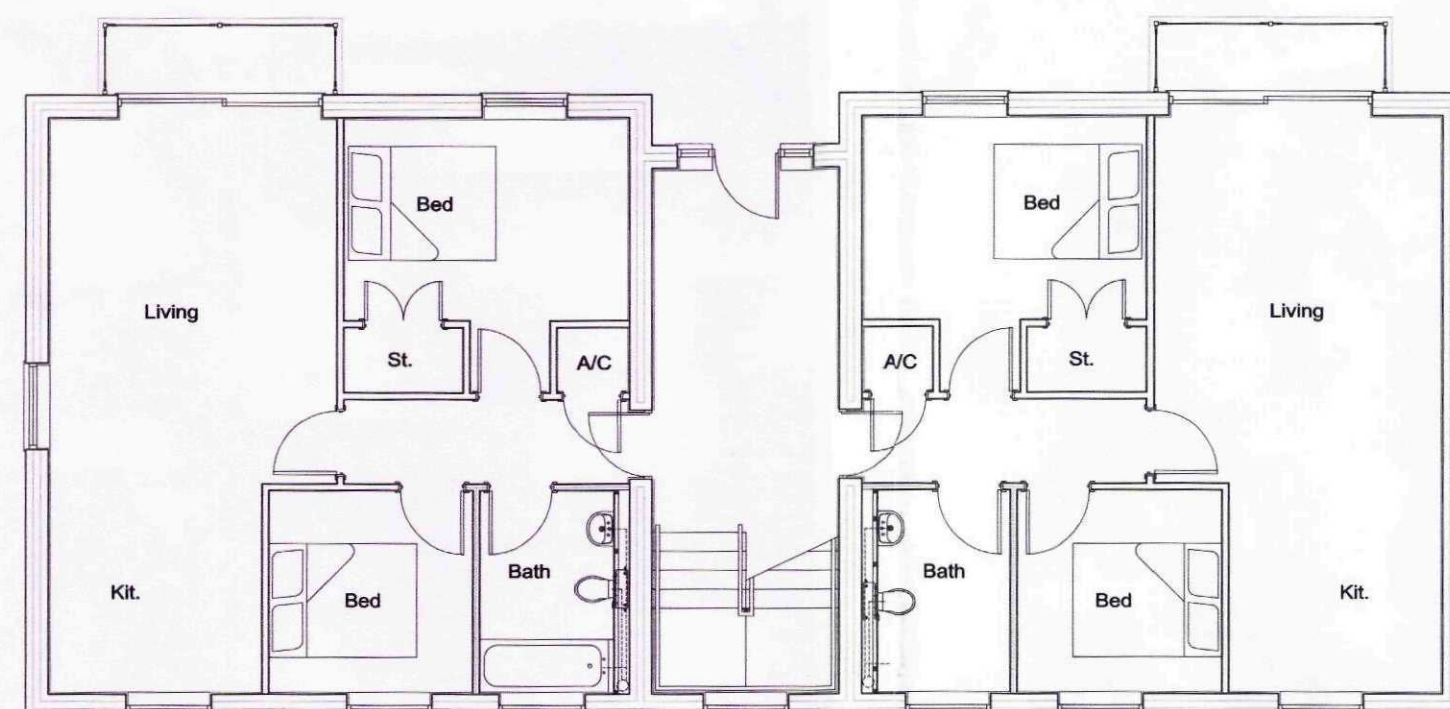


Ground Floor

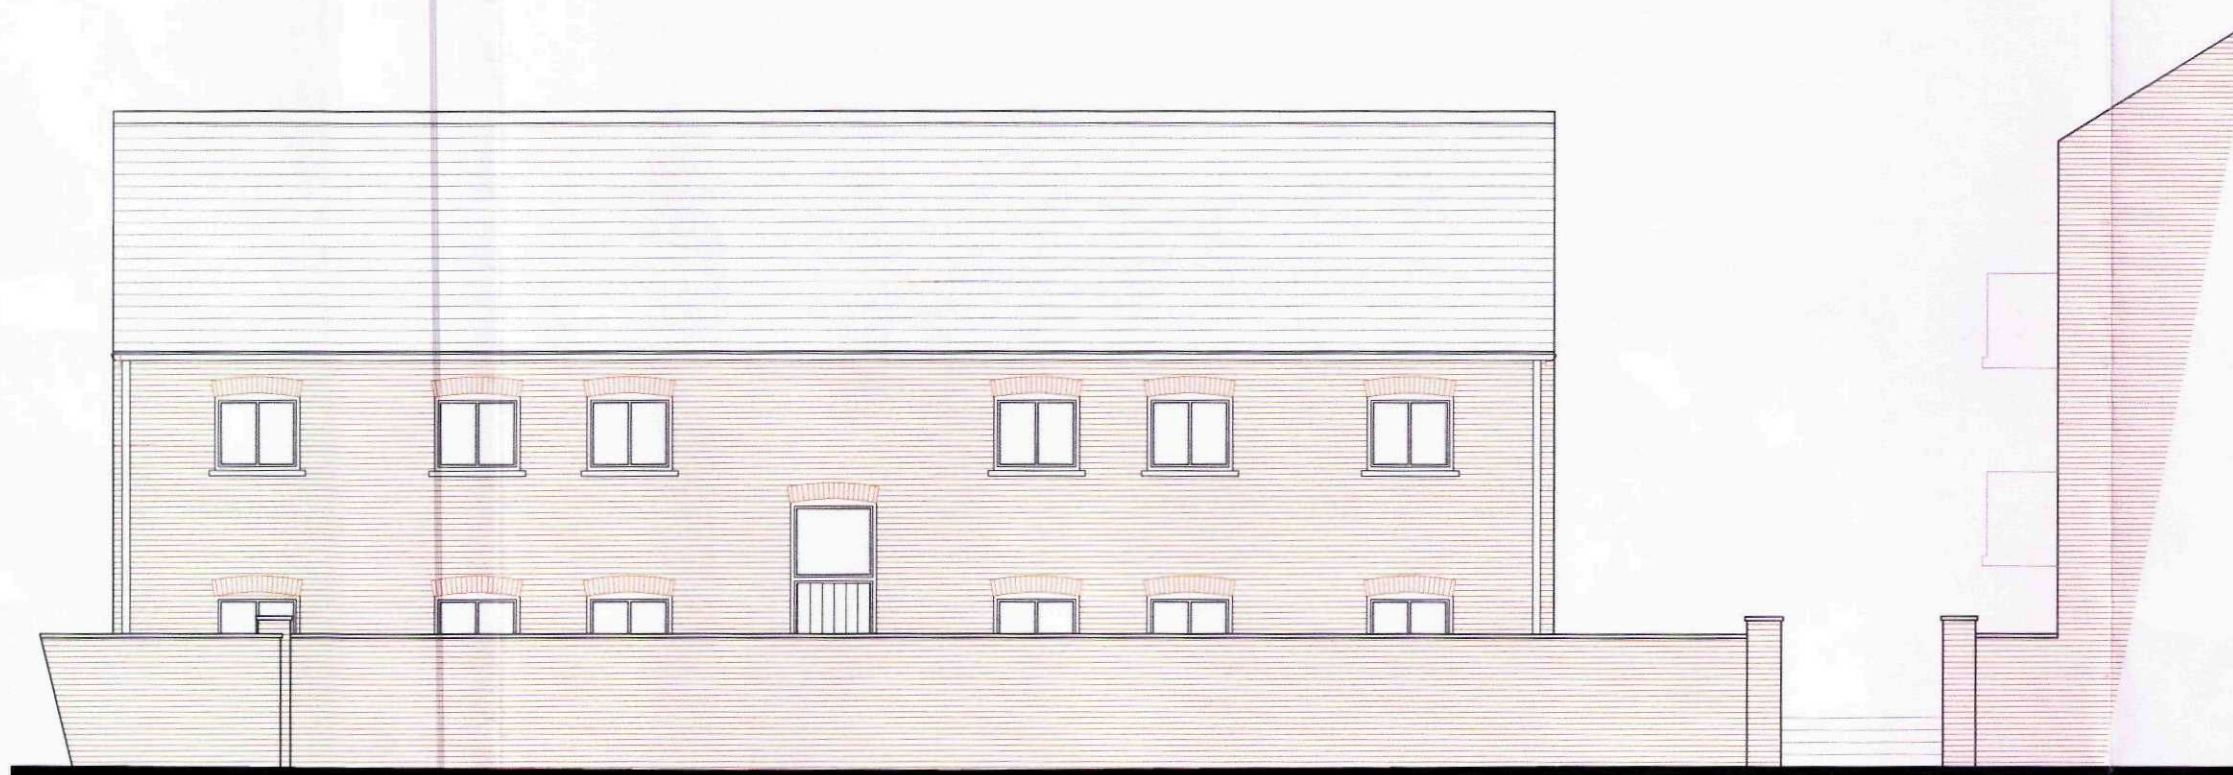


BULL CARPARK ELEVATION - Block B



GREEN ELEVATION - Block B

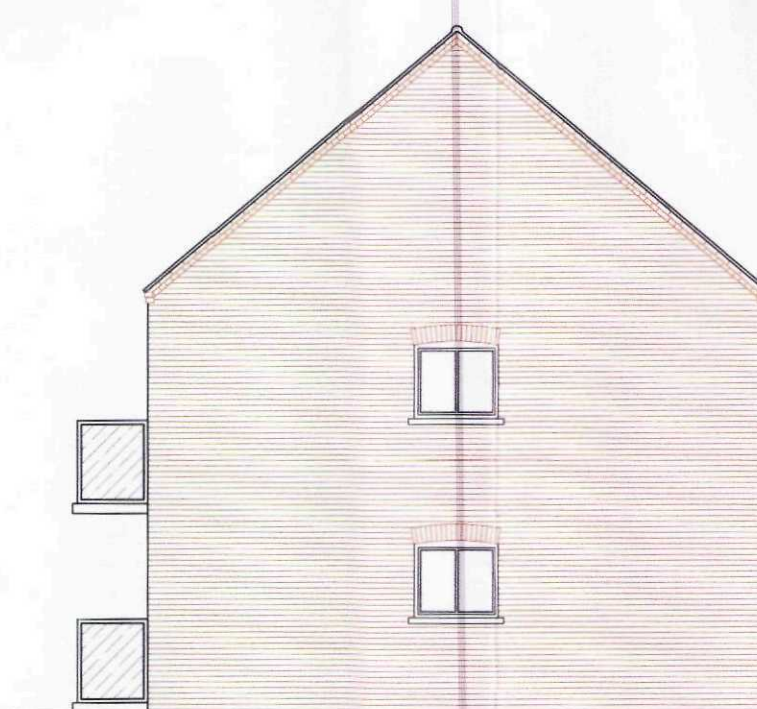

SIDE ELEVATION - Block B

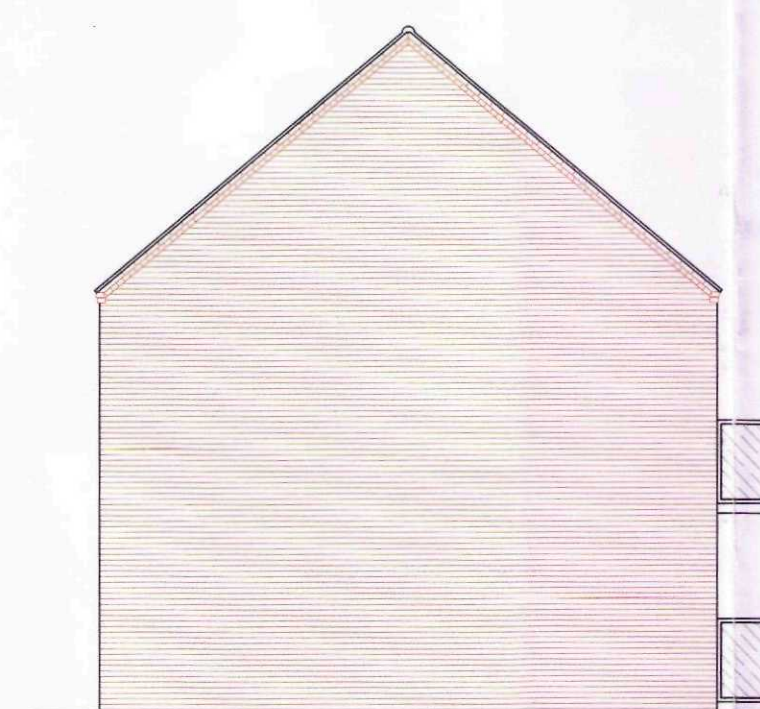

SIDE ELEVATION - Block B

SHDC
Planning & Development
19 FEB 2007
Ref: 0964106

AMENDED PLAN
Ref. A1

Copyright KMB Ltd.
Do Not Scale This Drawing

Rev	Date	Description	Drawn	Checked
A	31-01-07	Alterations to planning comments	LPC	SC

Amendments
Drawing Status
Preliminary
Comments
Planning Drawing

Quantity Surveying
Project Management

Architecture
Planning Supervision

PROJECT
Proposed Residential Development,
The Bull Hotel,
Long Sutton,
Lincs.

Mr J.Von Draczek


TITLE
Plans And Elevations - Block B

SCALE
1:100
DATE
June 2006


DRAWN BY
LPC
CHECKED BY
SC
DRAWING No.
300/1189 - 004
REV
A

DETERMINED PLAN


The Old Bake House, Kirton, Lincolnshire, PE20 1EH
t: 01205 724016 f: 01205 723631 e: kmb@kmb-ld.co.uk

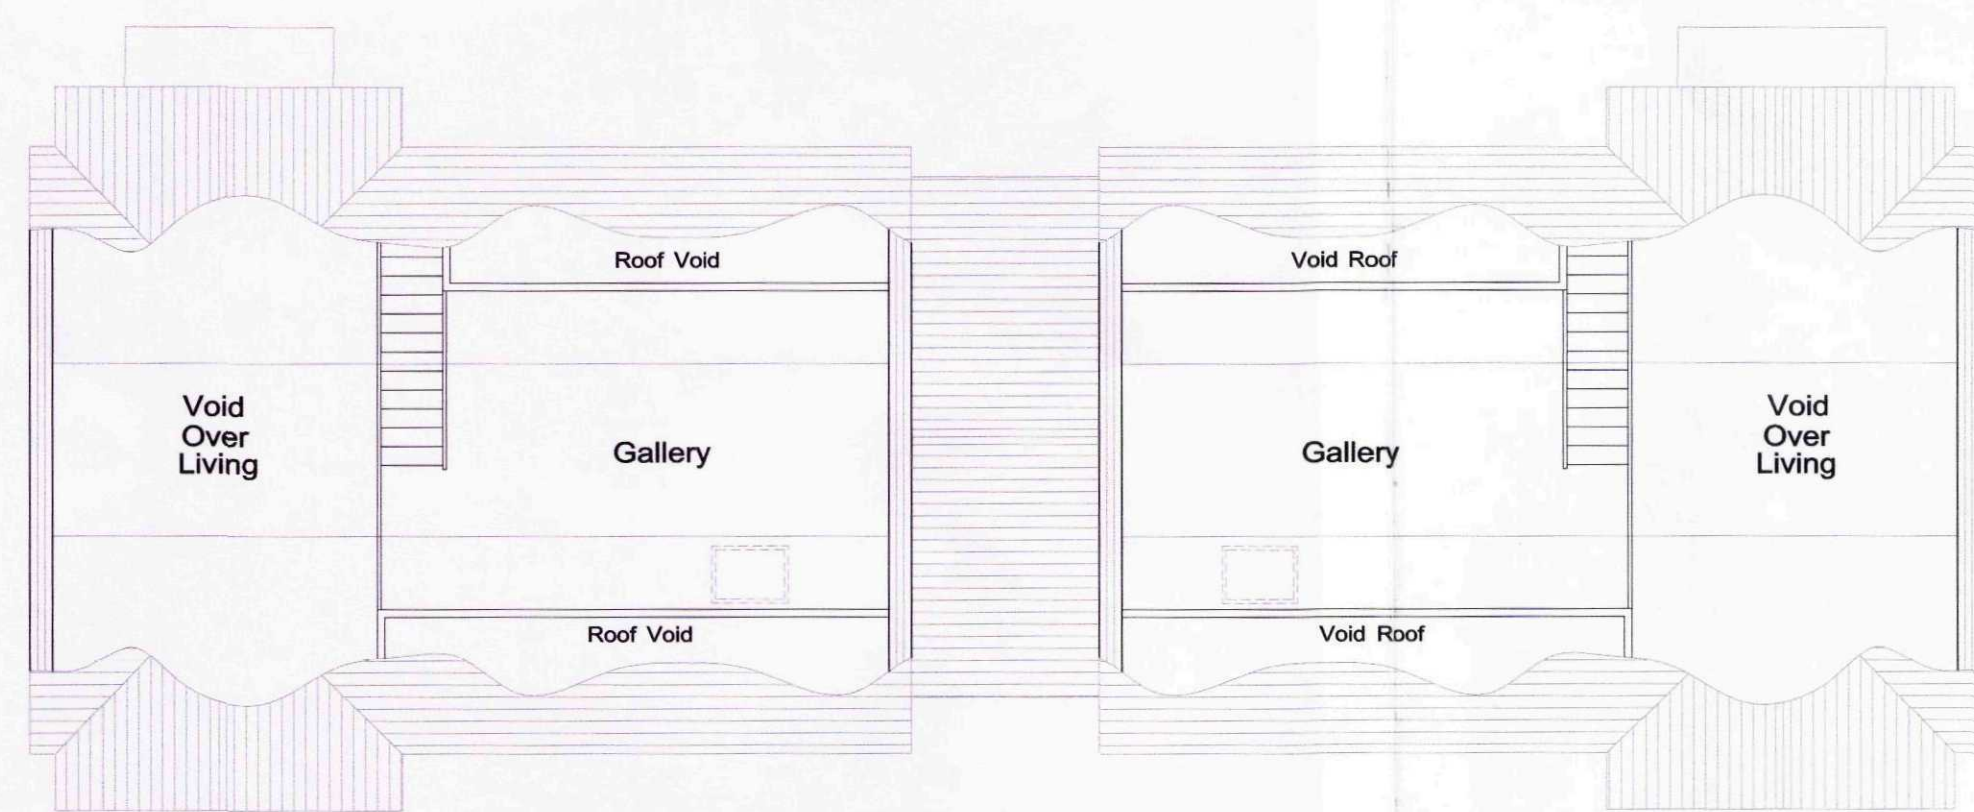


Third Floor

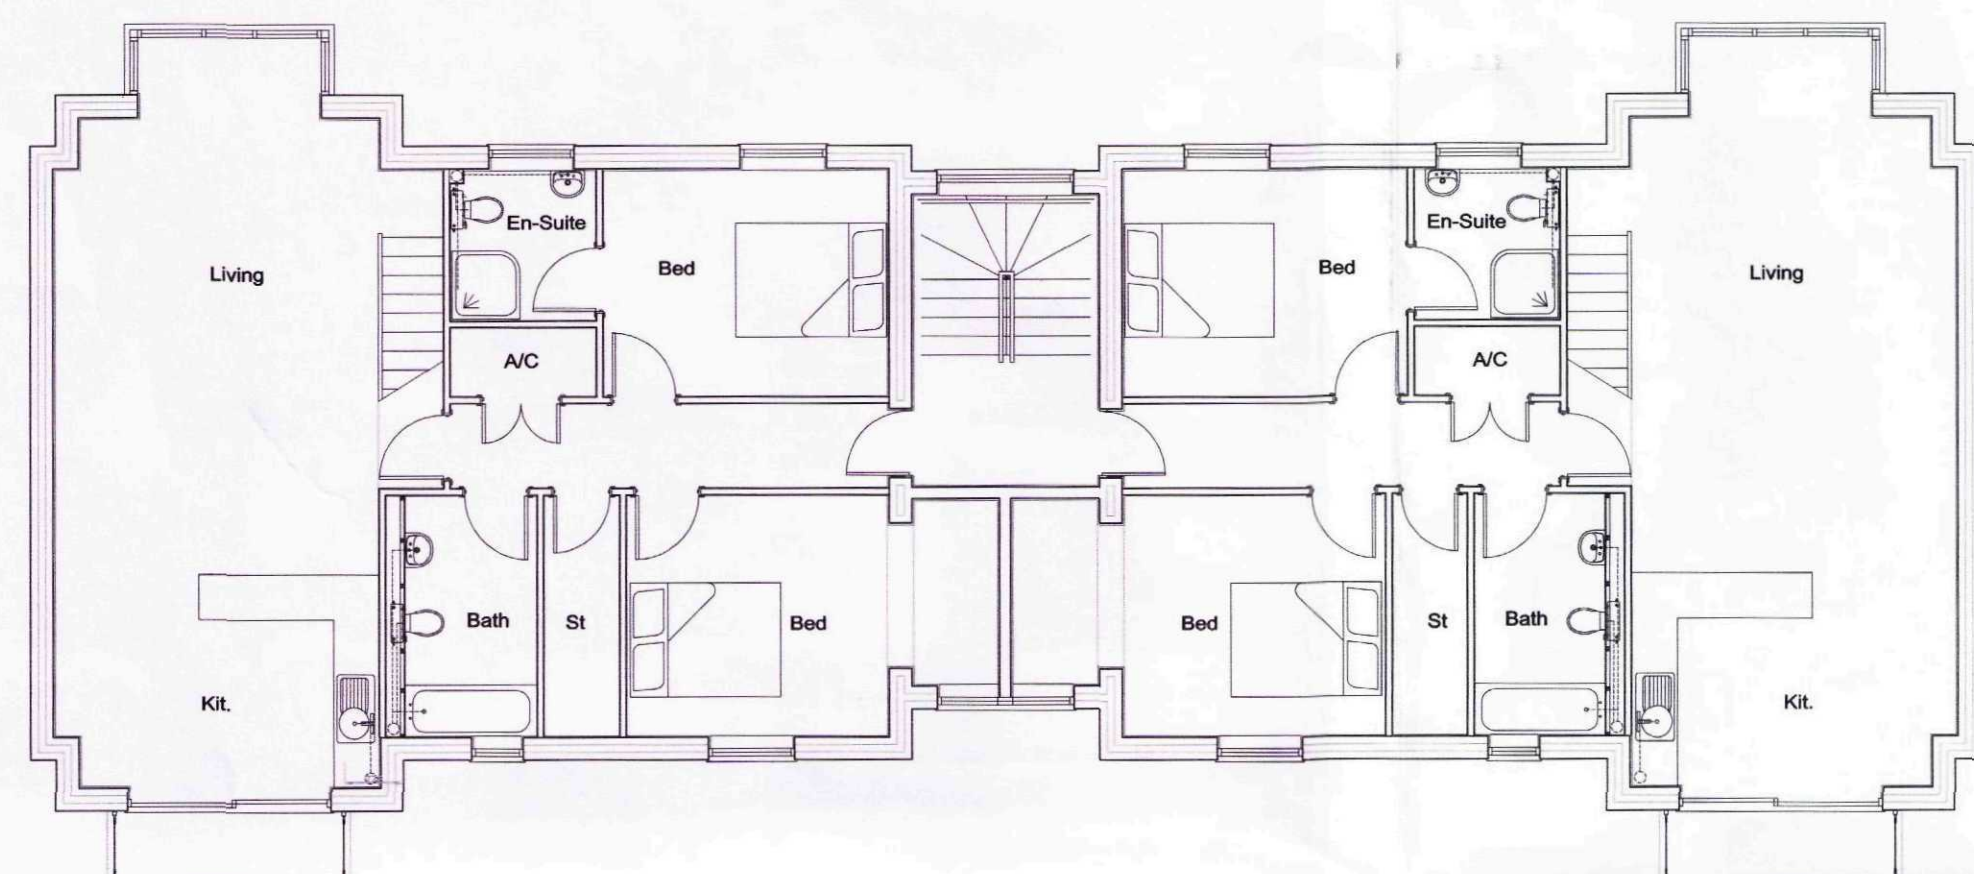

Second Floor

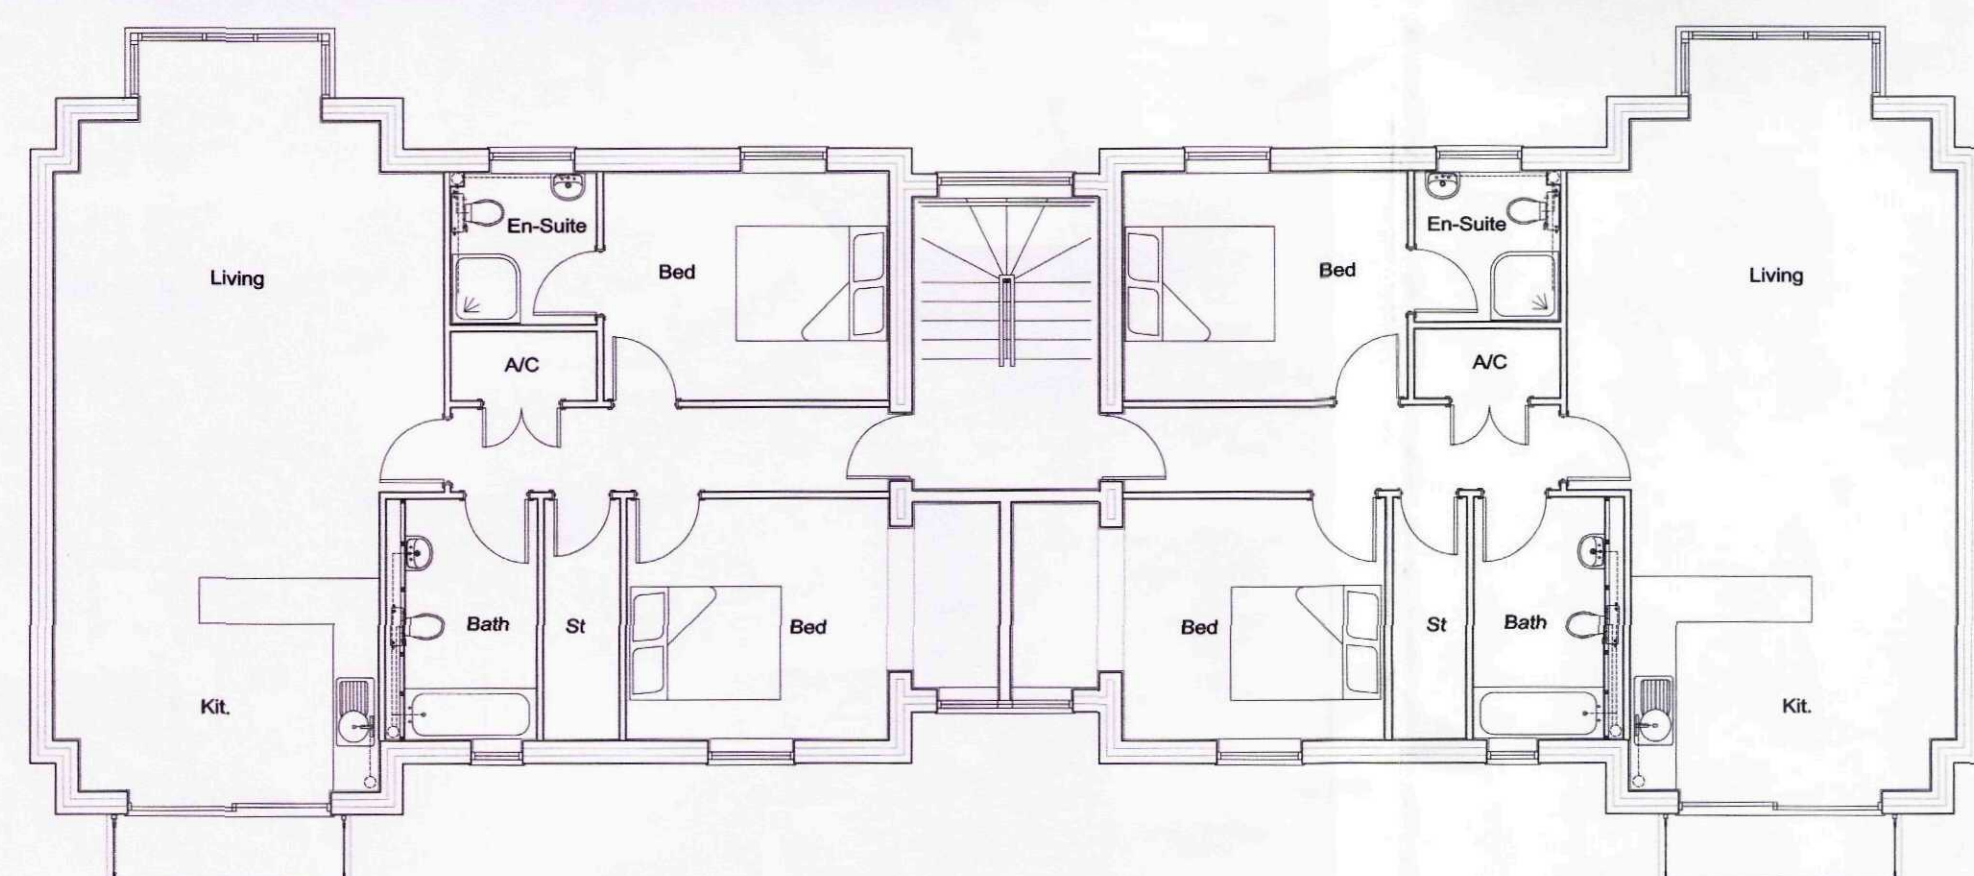

First Floor

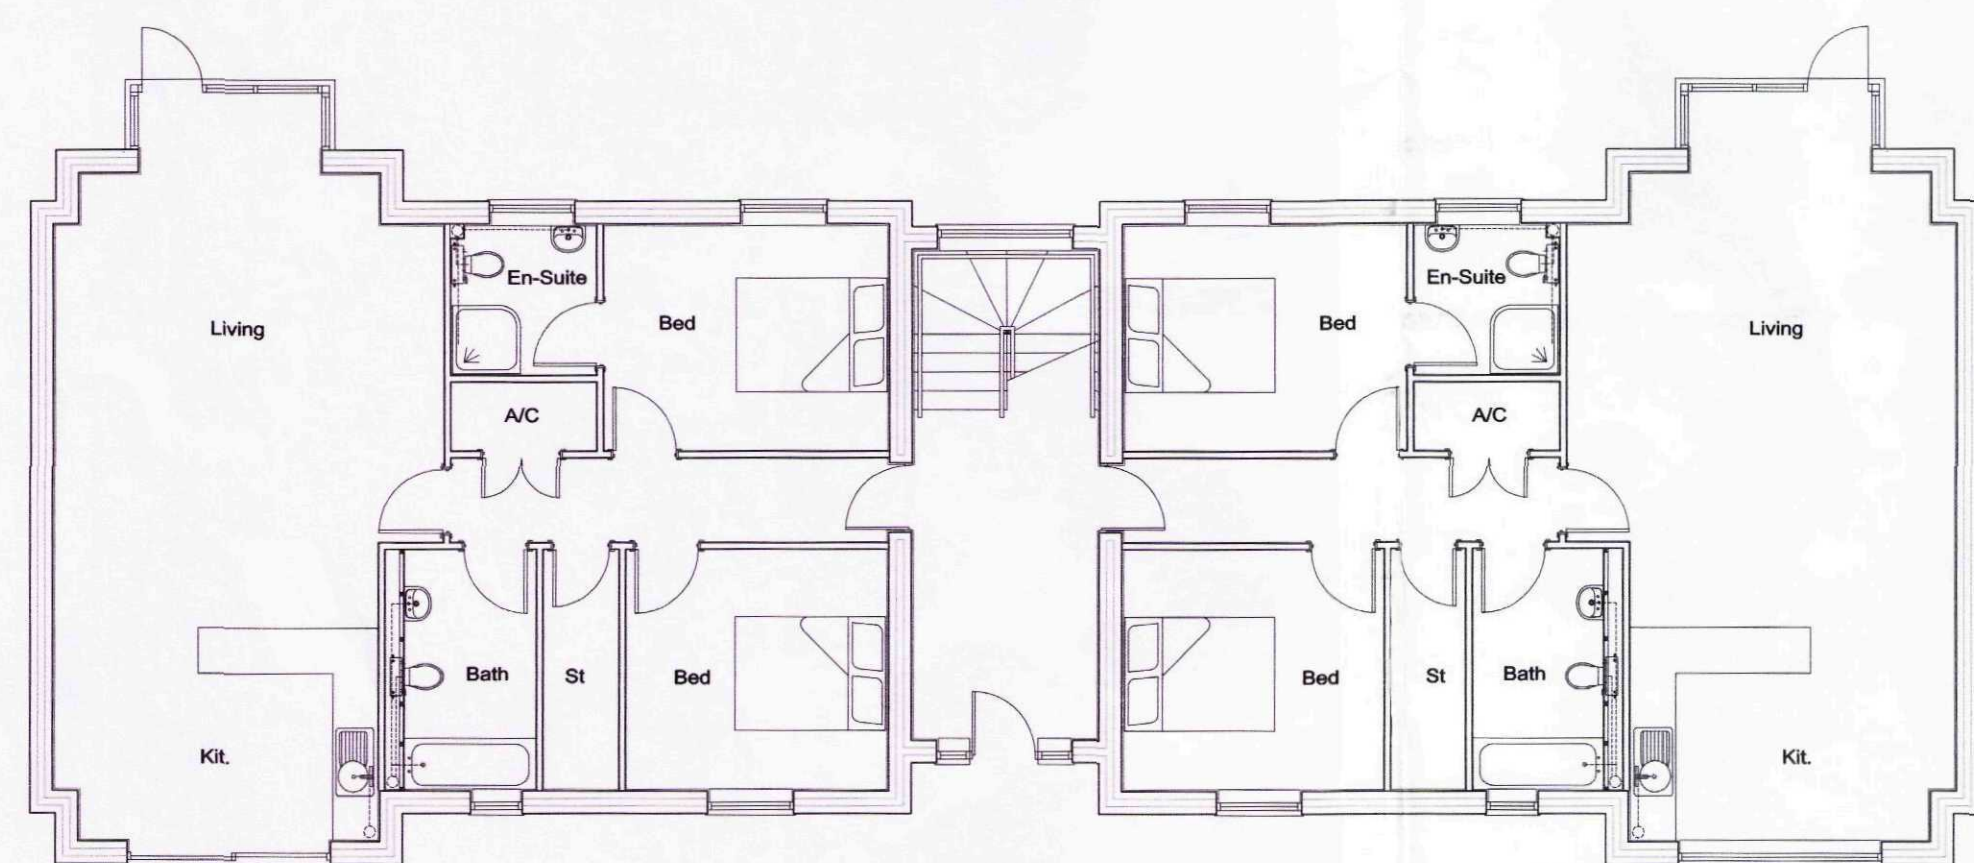


Ground Floor




PARK ELEVATION - Block C



GREEN ELEVATION - Block C

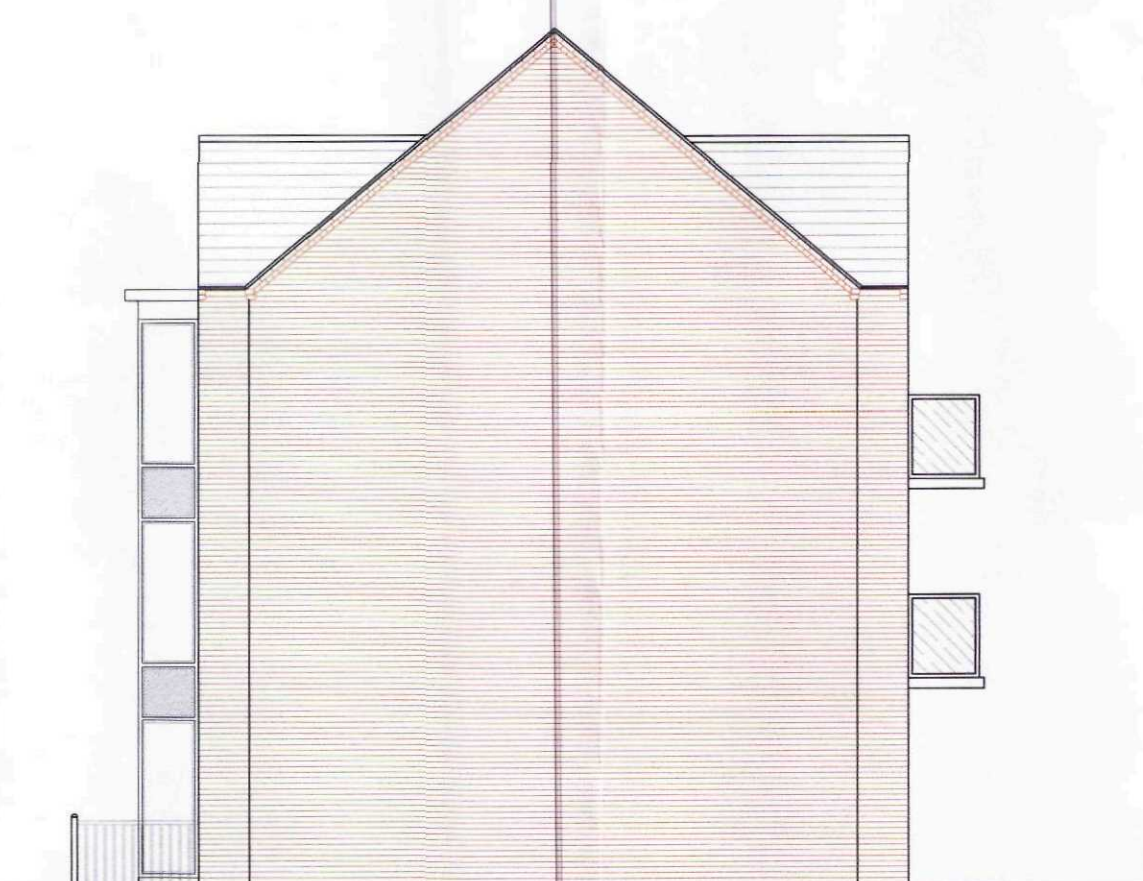

SIDE ELEVATION - Block C

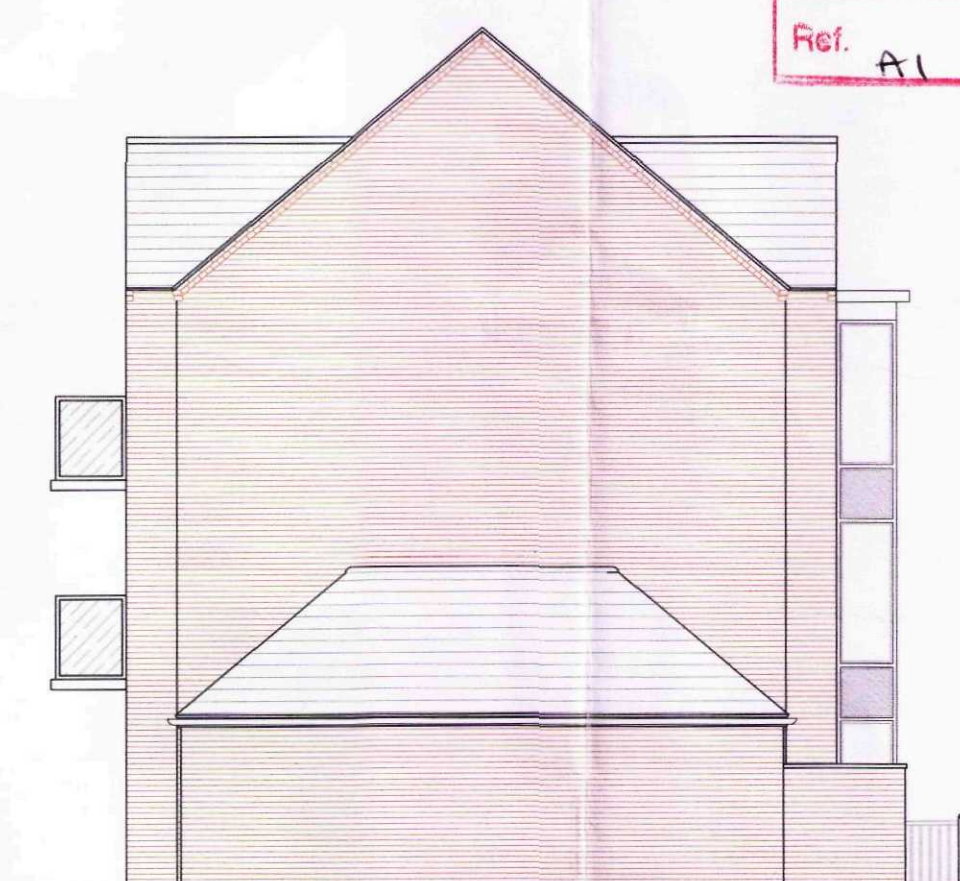

SIDE ELEVATION - Block C

AMENDED PLAN
Ref. A1

DETERMINED
PLAN


Block C

Copyright KMB Ltd.

Do Not Scale This Drawing

SHDC
Planning & Development
19 FEB 2007
Ref: 0964106

A	31-01-07	Alteration in accordance with local authorities comments	LPC	SC
Rev	Date	Description	Drawn	Checked
Amendments				
Drawing Status				
Preliminary				
Comments				
Planning Drawing				

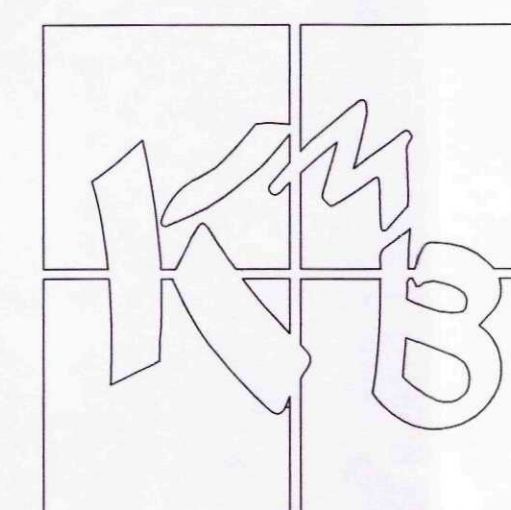

Quantity Surveying
Project Management
Architecture
Planning Supervision


PROJEC
Proposed Residential Development,
The Bull Hotel,
Long Sutton,
Lincs.

Mr J.Von Dracsek

TITLE
Plans and Elevations - Block C

SCALE 1:100	DATE June 2006
DRAWN BY LPC	CHECKED BY SC
DRAWING NO. 300/1189 - 006 A	

The Old Bake House, Kirtton, Lincolnshire, PE20 1EH
t: 01205 724016 f: 01205 723631 e: Kmb@kmb-ld.co.uk

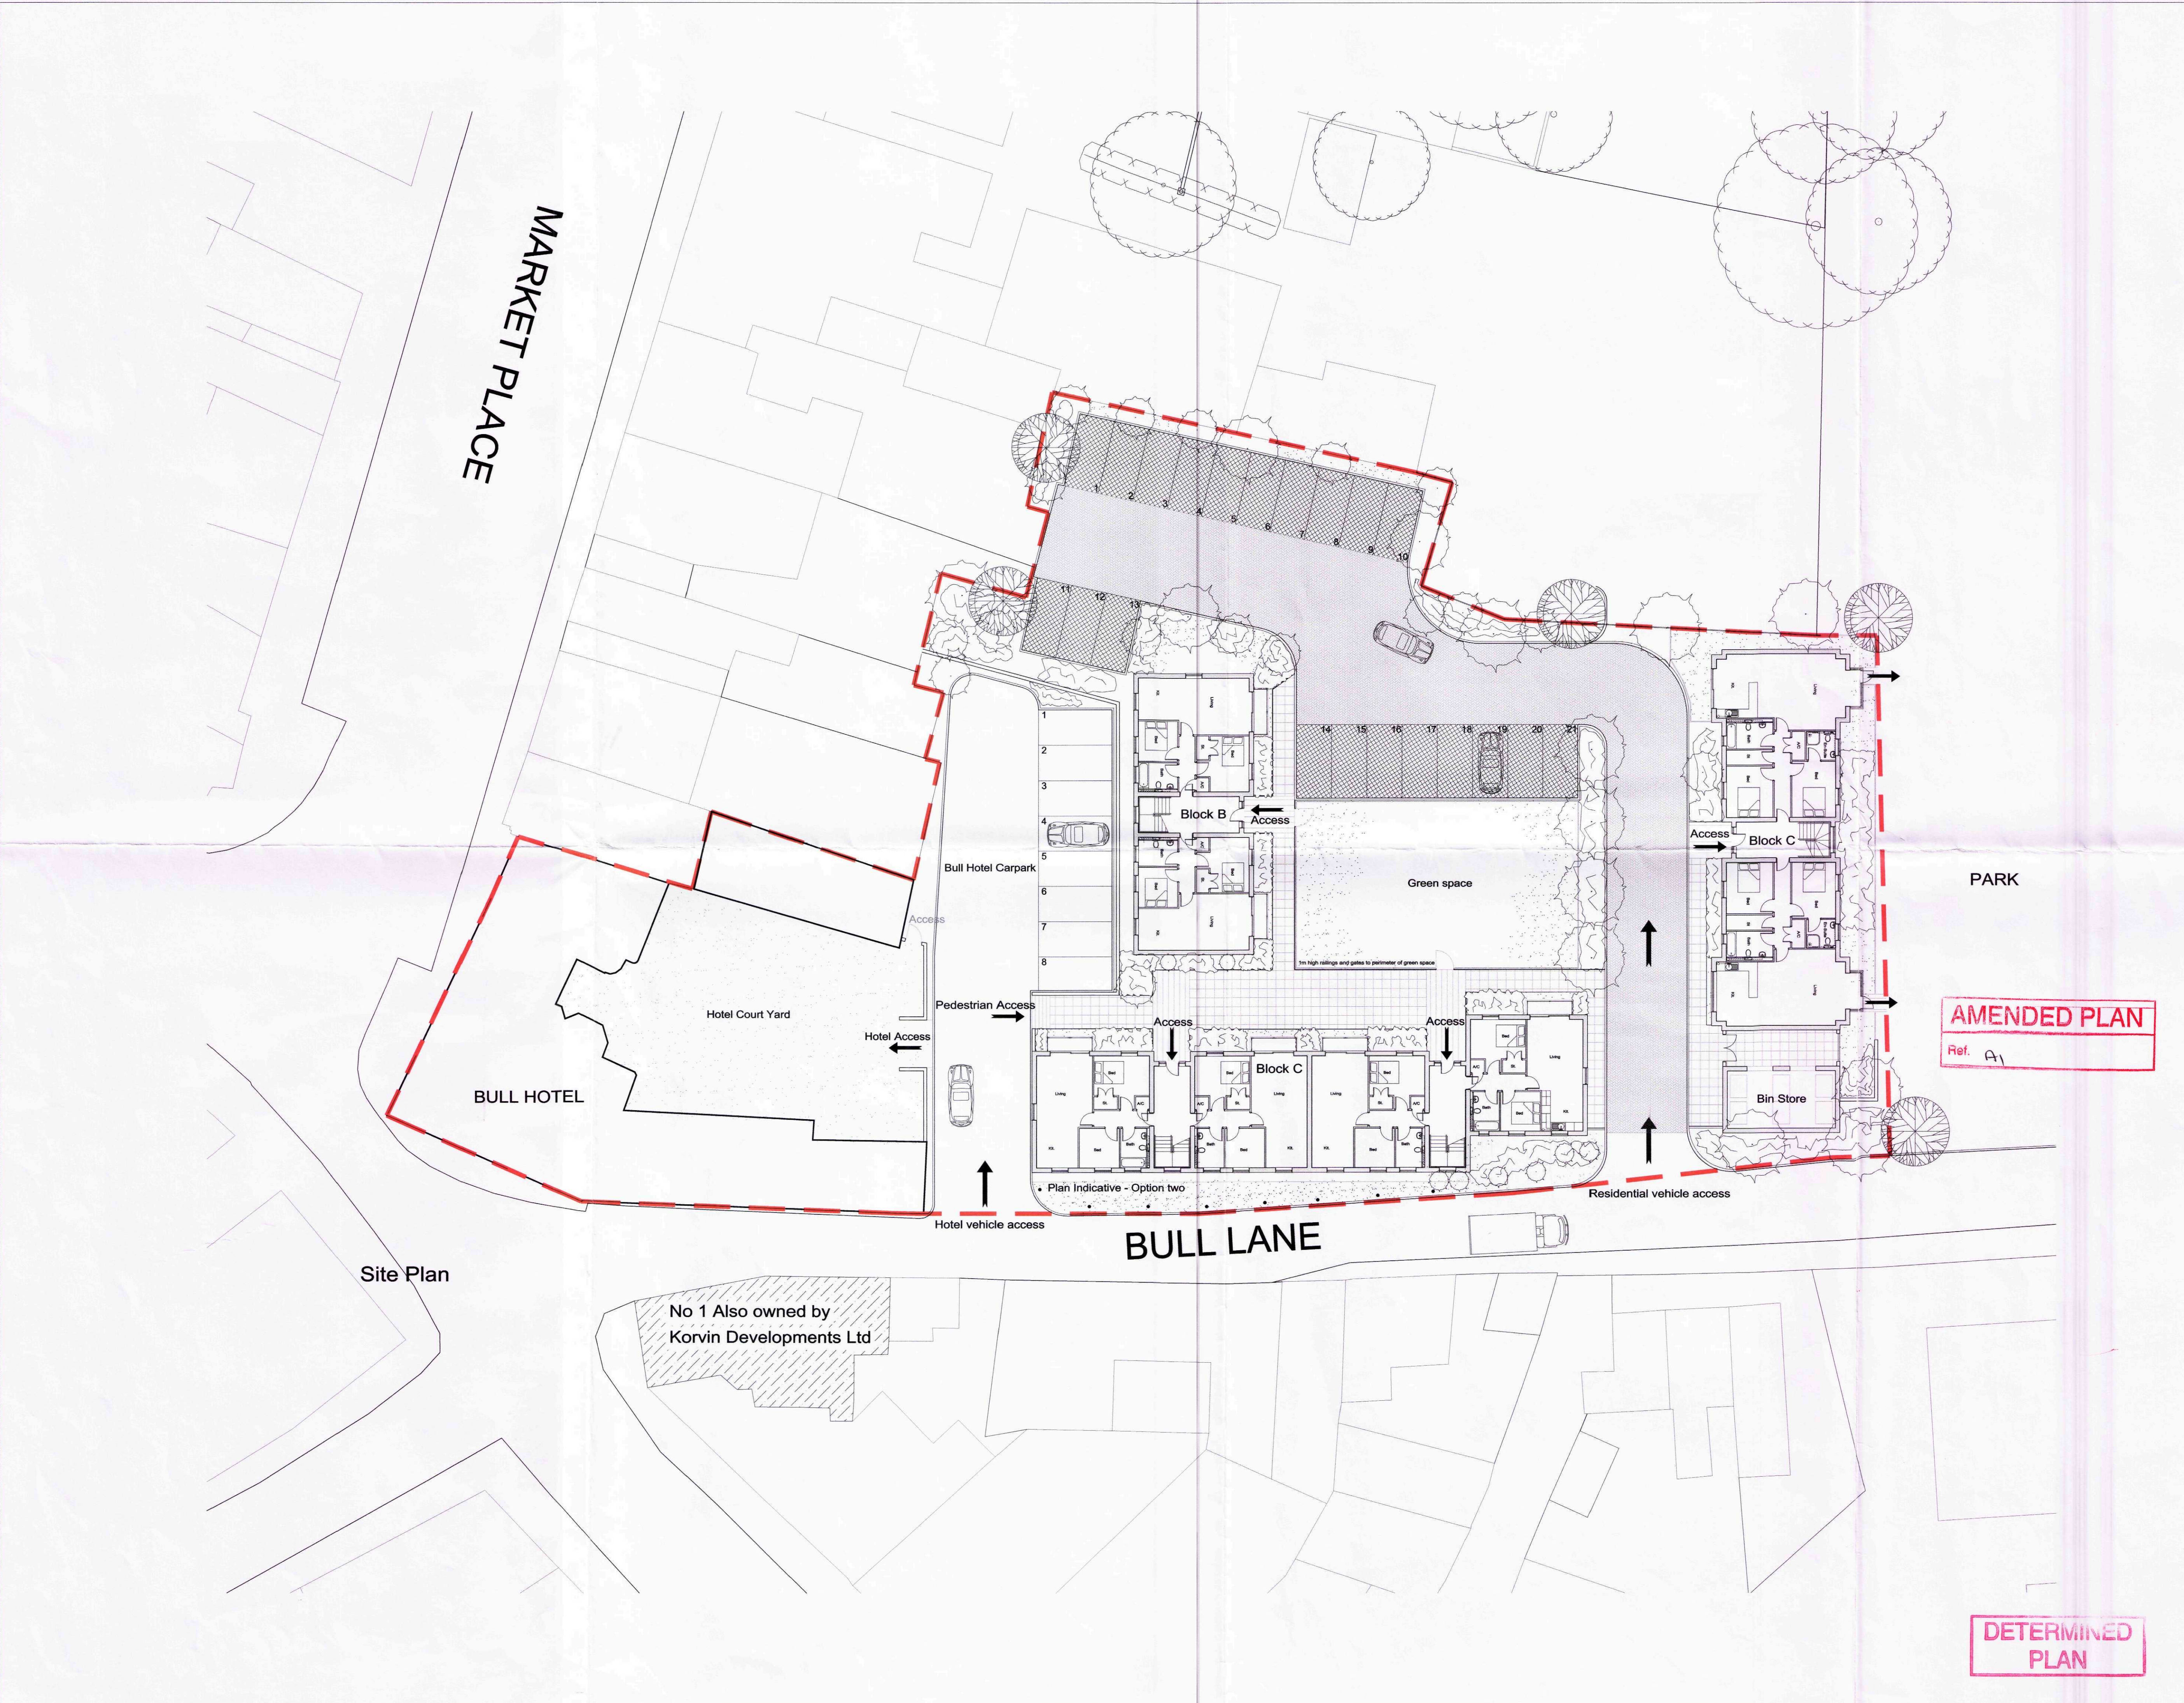


Site Plan

AMENDED PLAN
Ref. A1

DETERMINED PLAN

SHDC
Planning & Development
19 FEB 2007
Ref: 0964106

Rev	Date	Description	Drawn	Checked
A	31-01-07	Alterations to local authorities comments	LPC	SC
Amendments				
Drawing Status				
Preliminary				☐
Comments				☐
Planning Drawing				☒

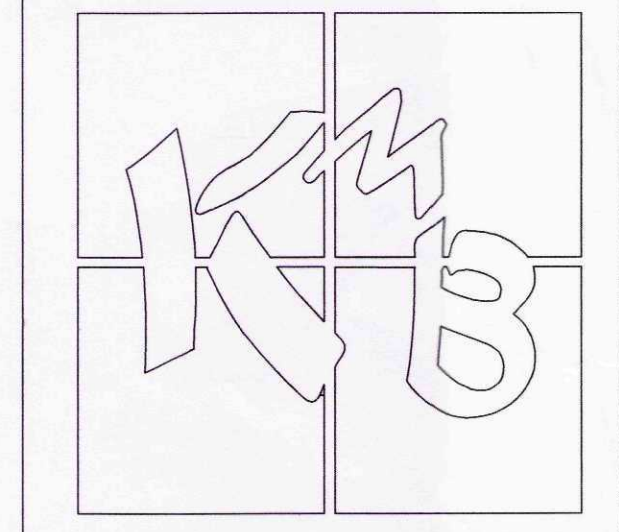

- Quantity Surveying
- Project Management
- Architecture
- Planning Supervision

PROJECT
Proposed Residential Development,
The Bull Hotel,
Long Sutton,
Lincs.

Mr J. Von Dracsek

TITLE
Site Plan And North Elevation

SCALE	DATE
1:200	June 2006
DRAWN BY	DRAWING NO.
LPC	300/1189 - 001 A