


MARKET PLACE
TCB

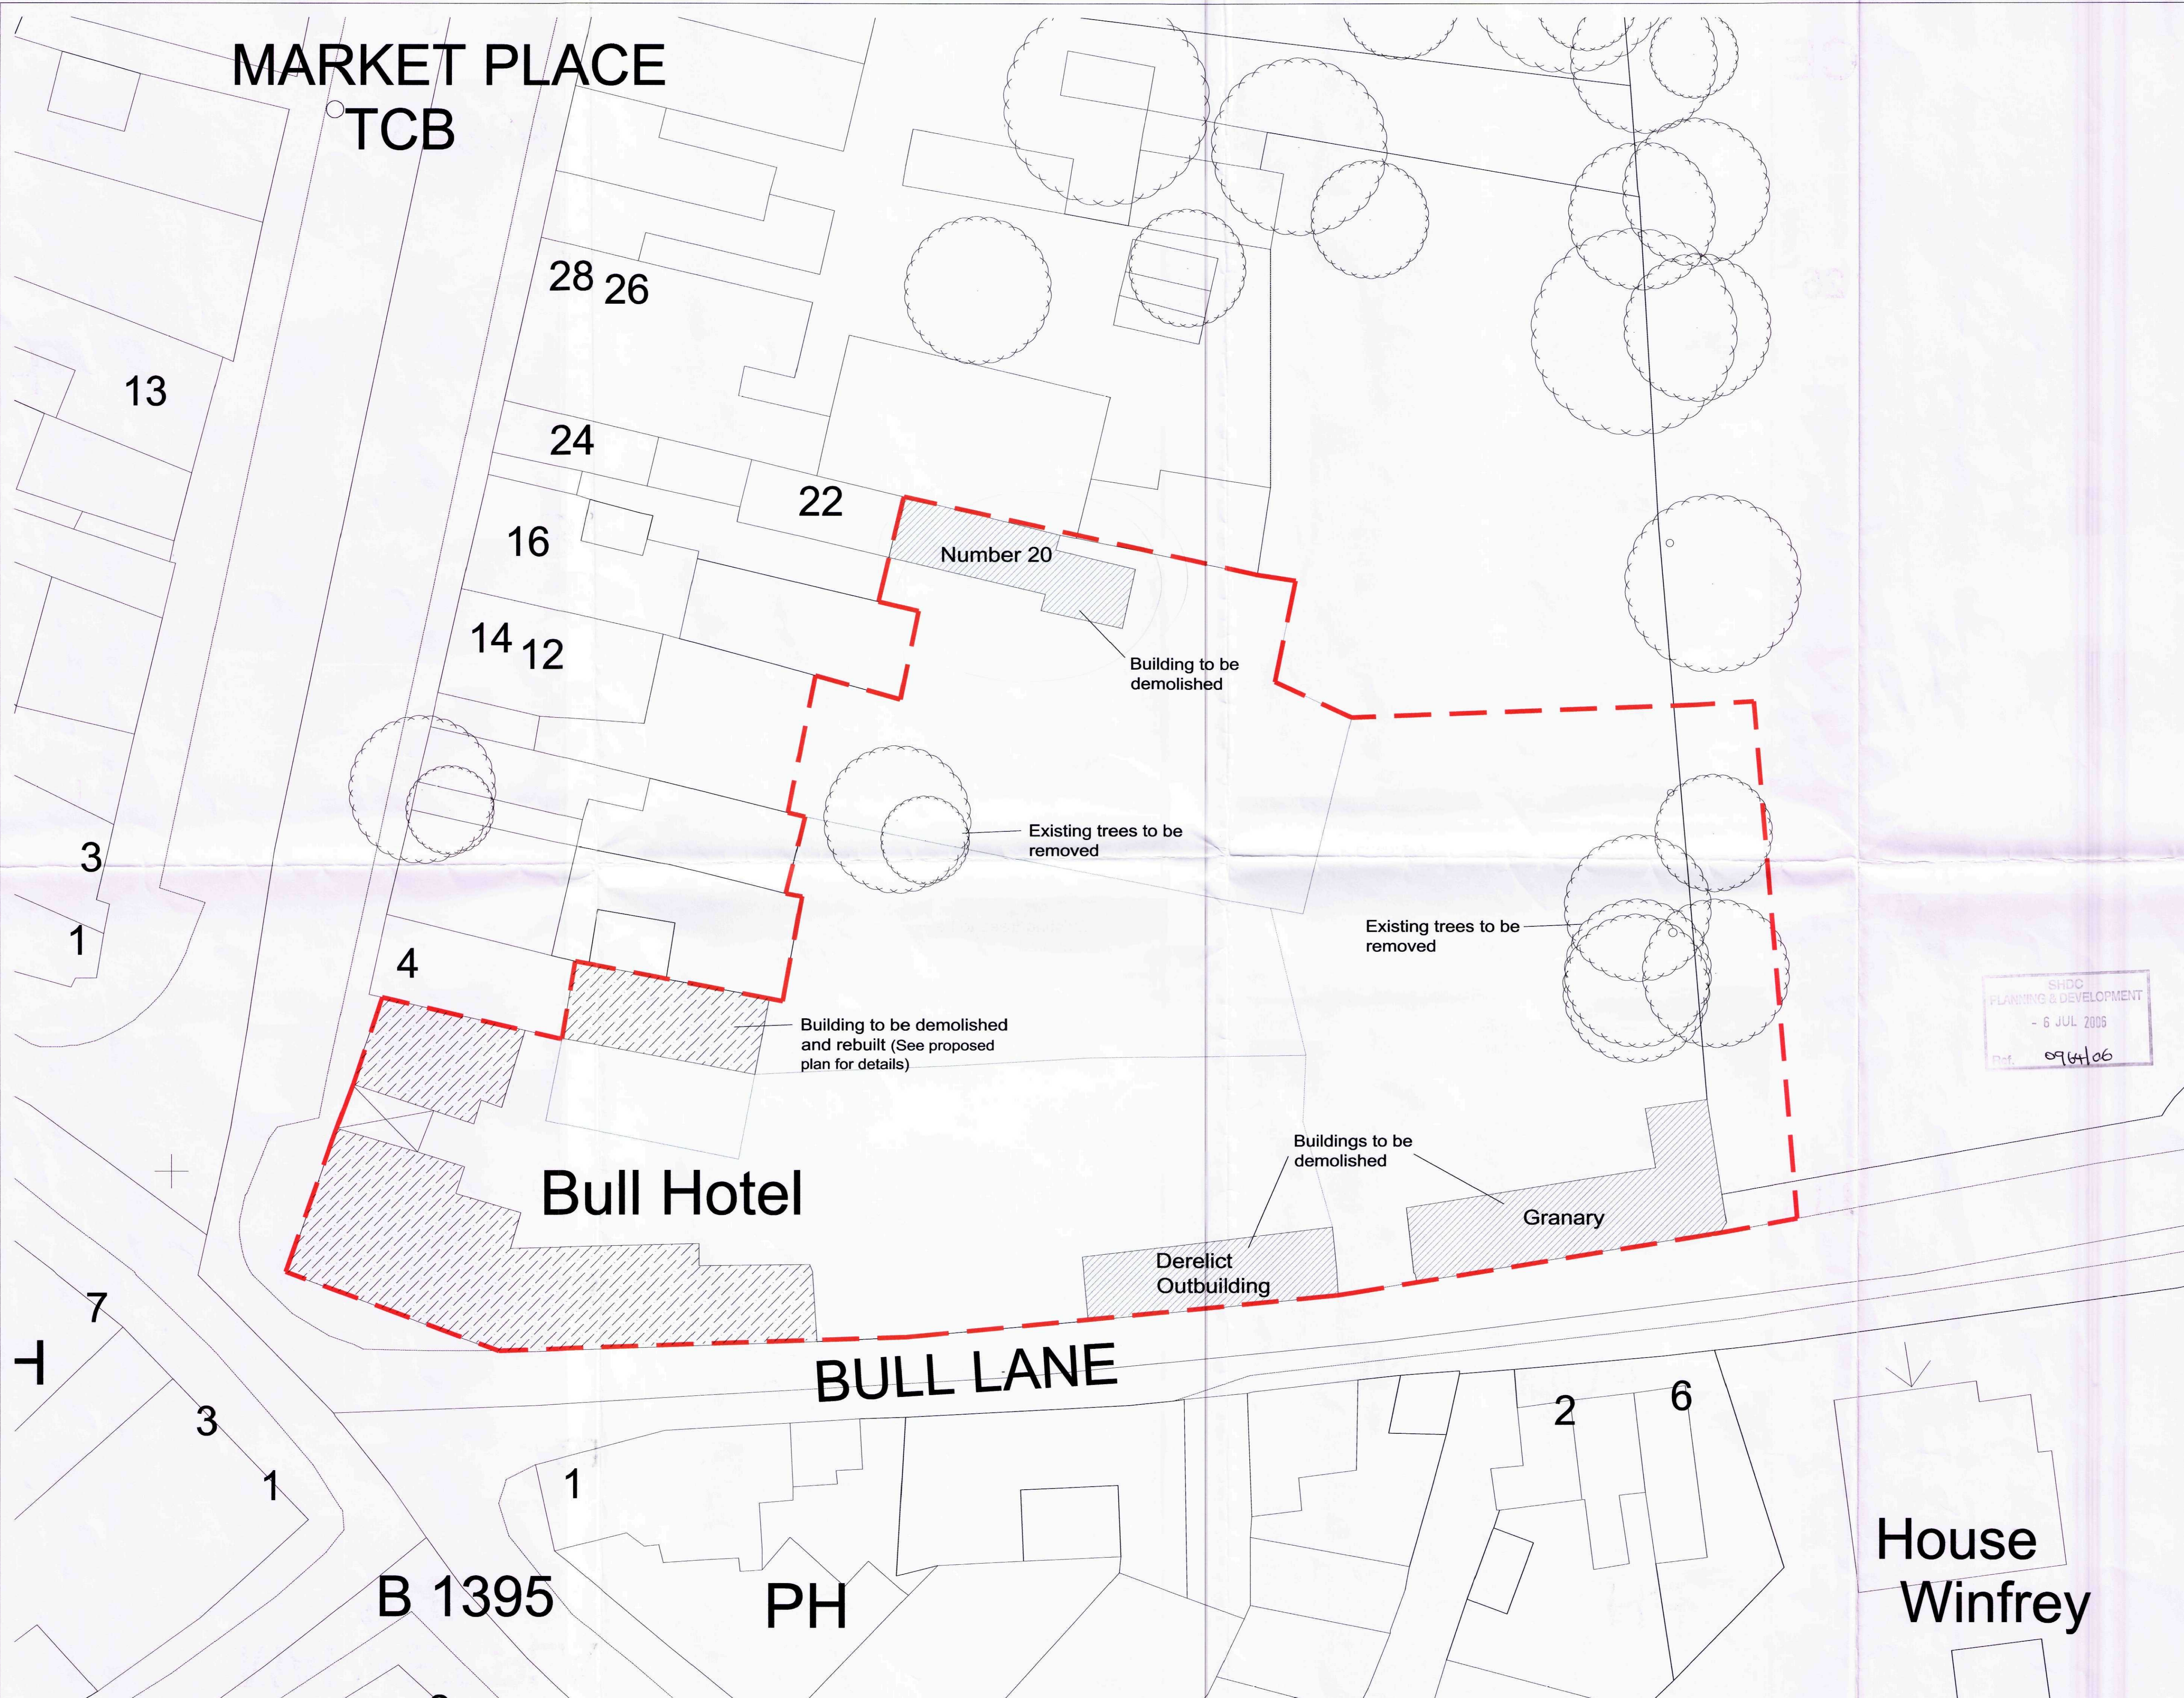

Copyright KMB Ltd.

Do Not Scale This Drawing

KMB Land & Engineering Surveys
8 Abbey Place, Thorney, Peterborough, PE8 6GA.
Tel/Fax: 01733 270851

JOB TITLE
SURVEY OF LAND TO REAR OF MARKET PLACE LONG SUTTON

SCALE
1:200


DATE
JULY 04

DRAWING NUMBER
2128

CUSTOMER
STATUS DESIGN

SHDC
PLANNING & DEVELOPMENT
- 6 JUL 2005
Ref: 09/4/06

Rev	Date	Description	Drawn	Checked
Amendments				
Drawing Status				
Preliminary				
Comments				
Planning Drawing				

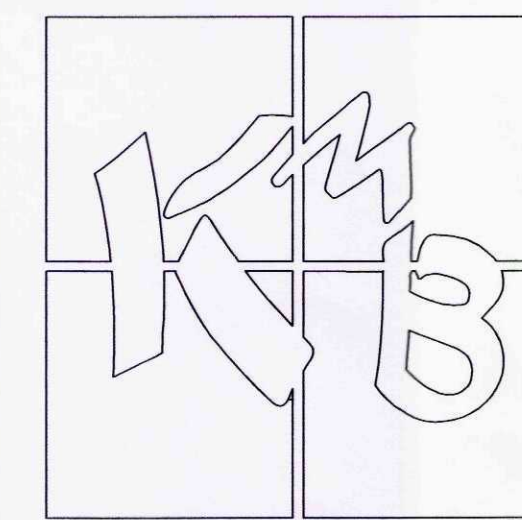

Quantity Surveying
Project Management
Architecture
Planning Supervision

PROJECT
Proposed Residential Development,
The Bull Hotel,
Long Sutton,
Lincs.

Mr J.Von Draczek

TITLE
Existing Site Plan

SCALE
1:100

DATE
June 2006

DRAWN BY
LPC

CHECKED BY
SC

DRAWING NO.
300/1189 - 00

The Old Bake House, Kirtlington, Lincolnshire, PE20 1EH
t: 01205 724016 f: 01205 723631 e: kmb@kmb-ld.co.uk

**DETERMINED
PLAN**