


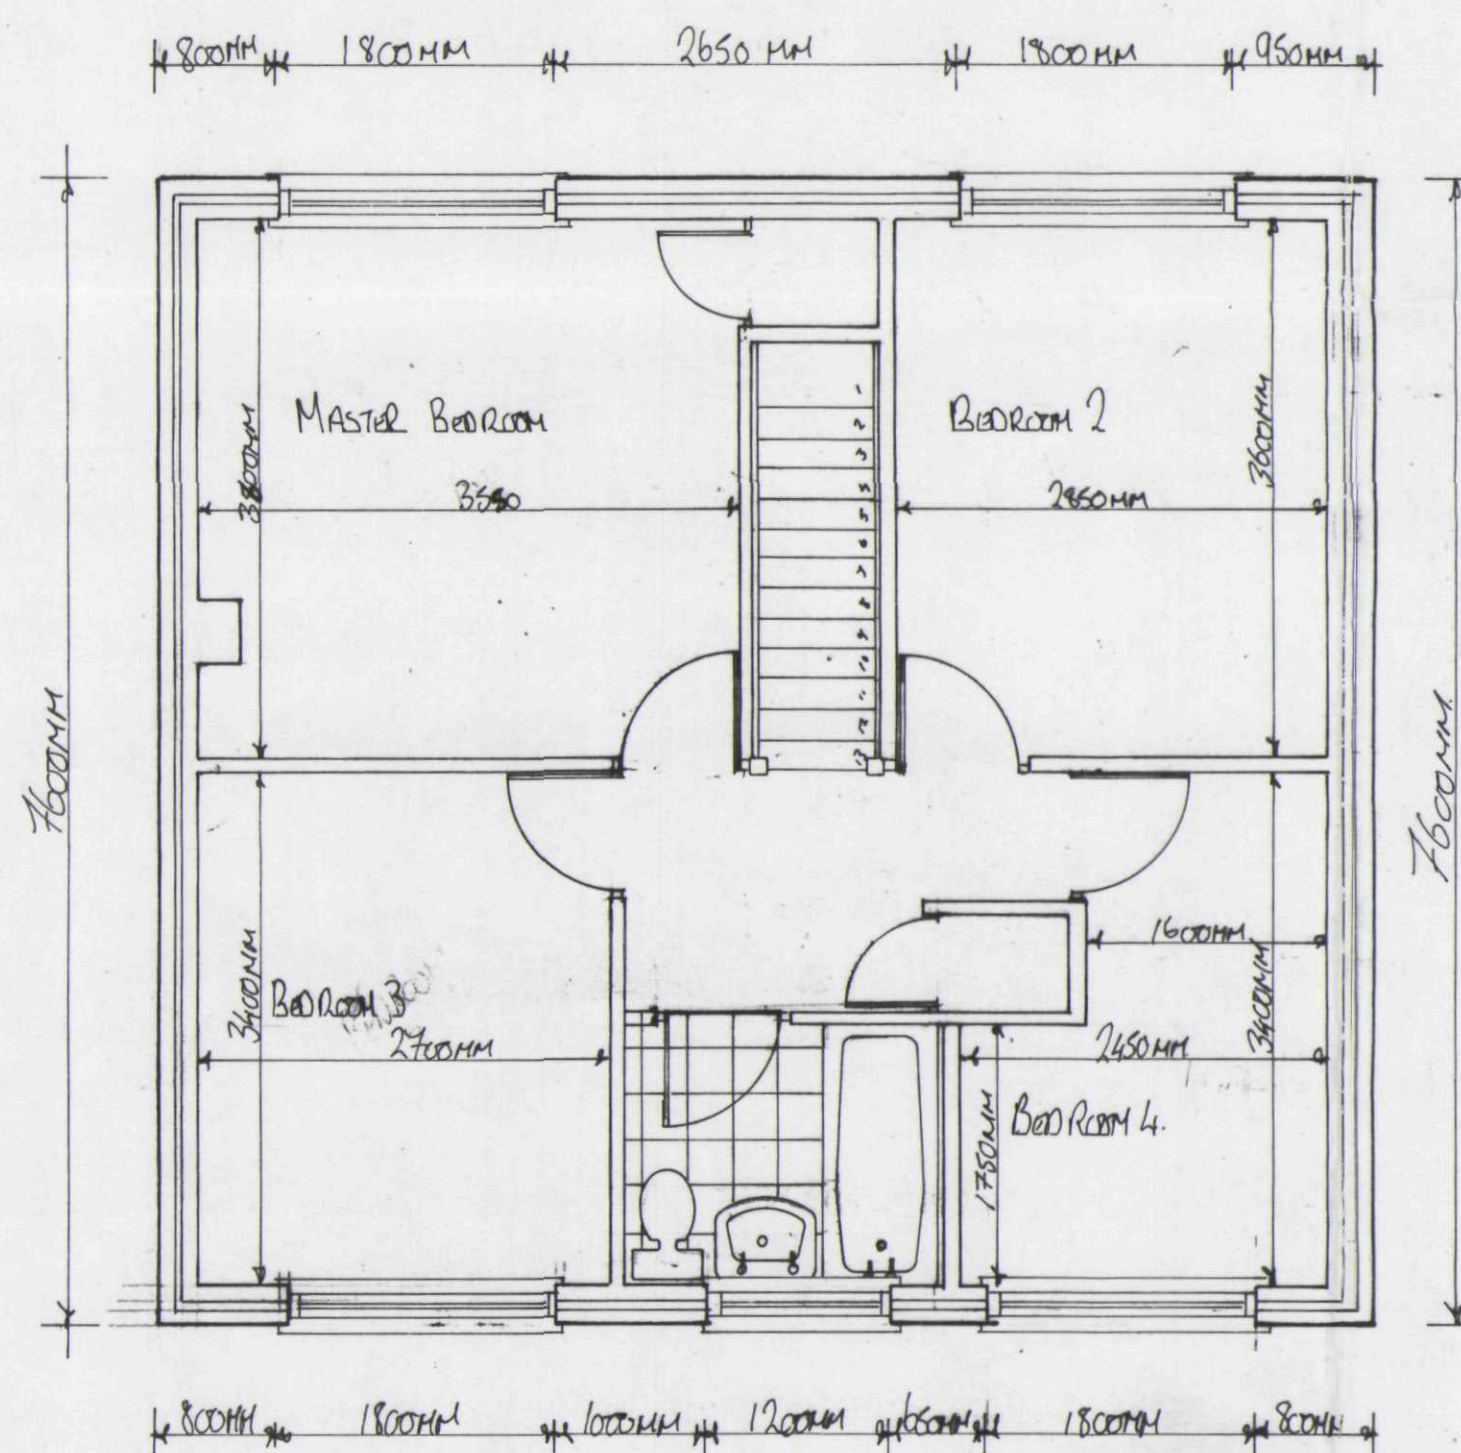


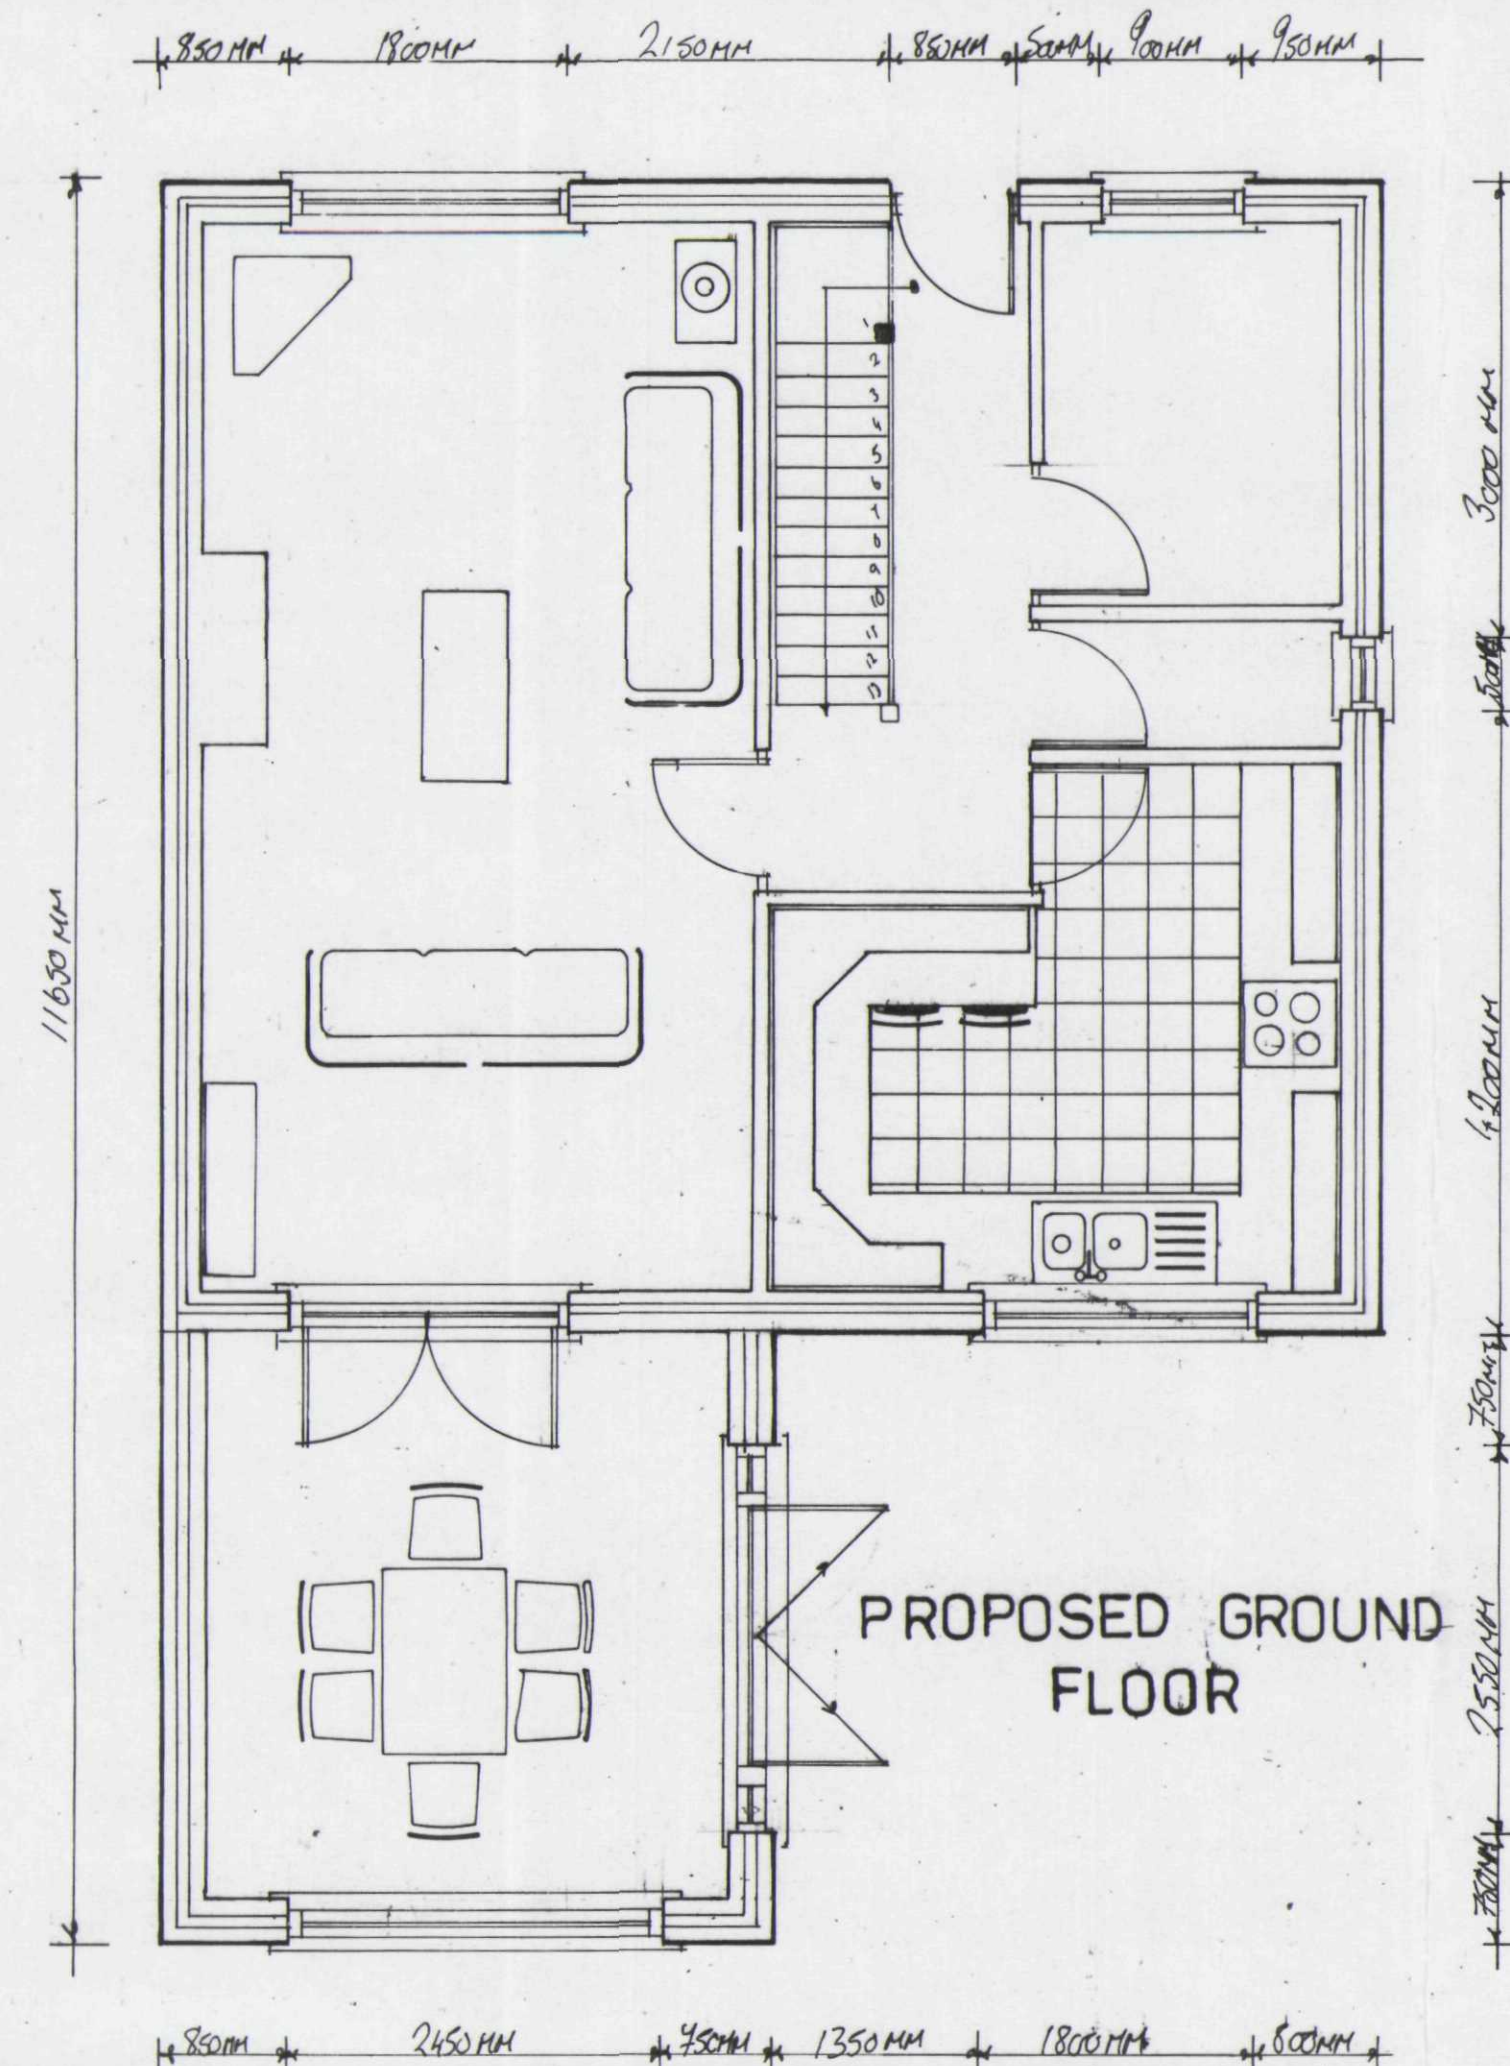

LOCATION PLAN

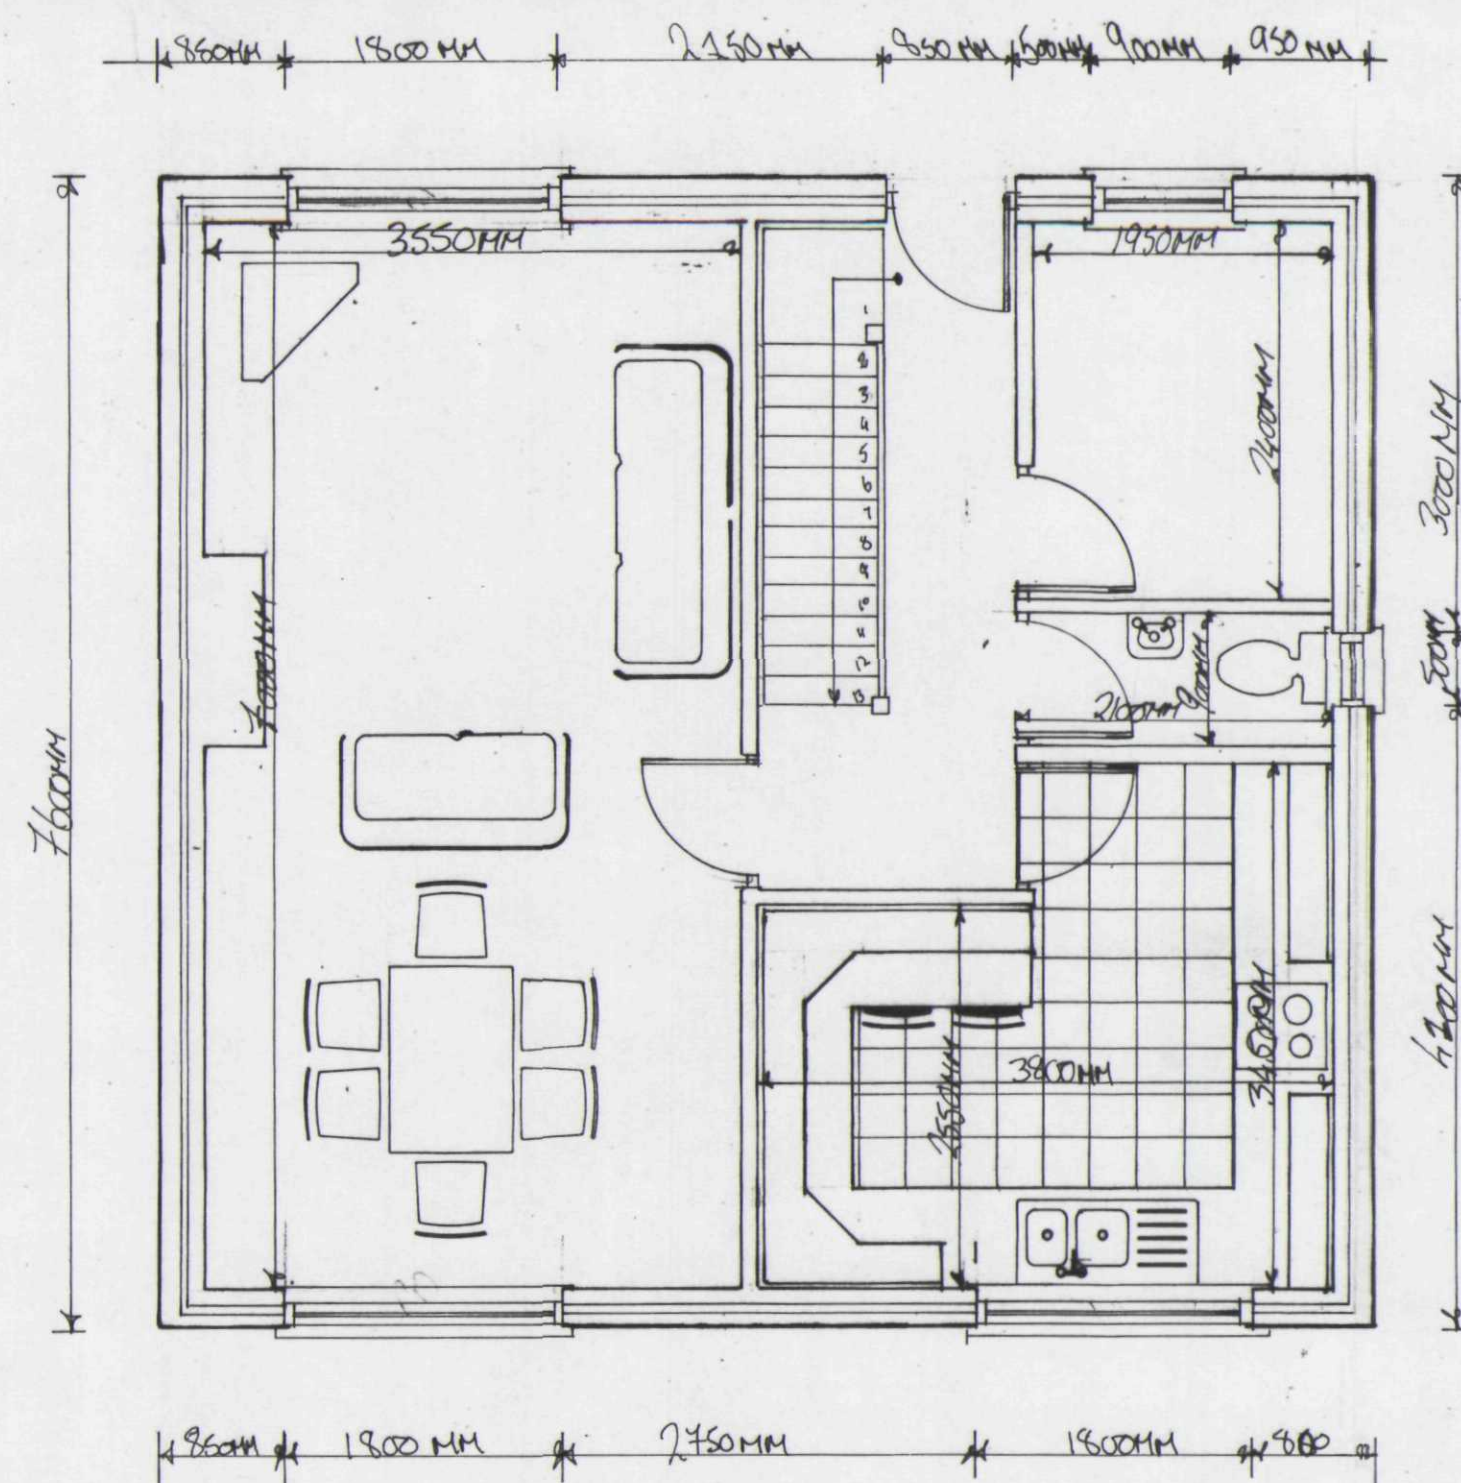

BLOCK PLAN

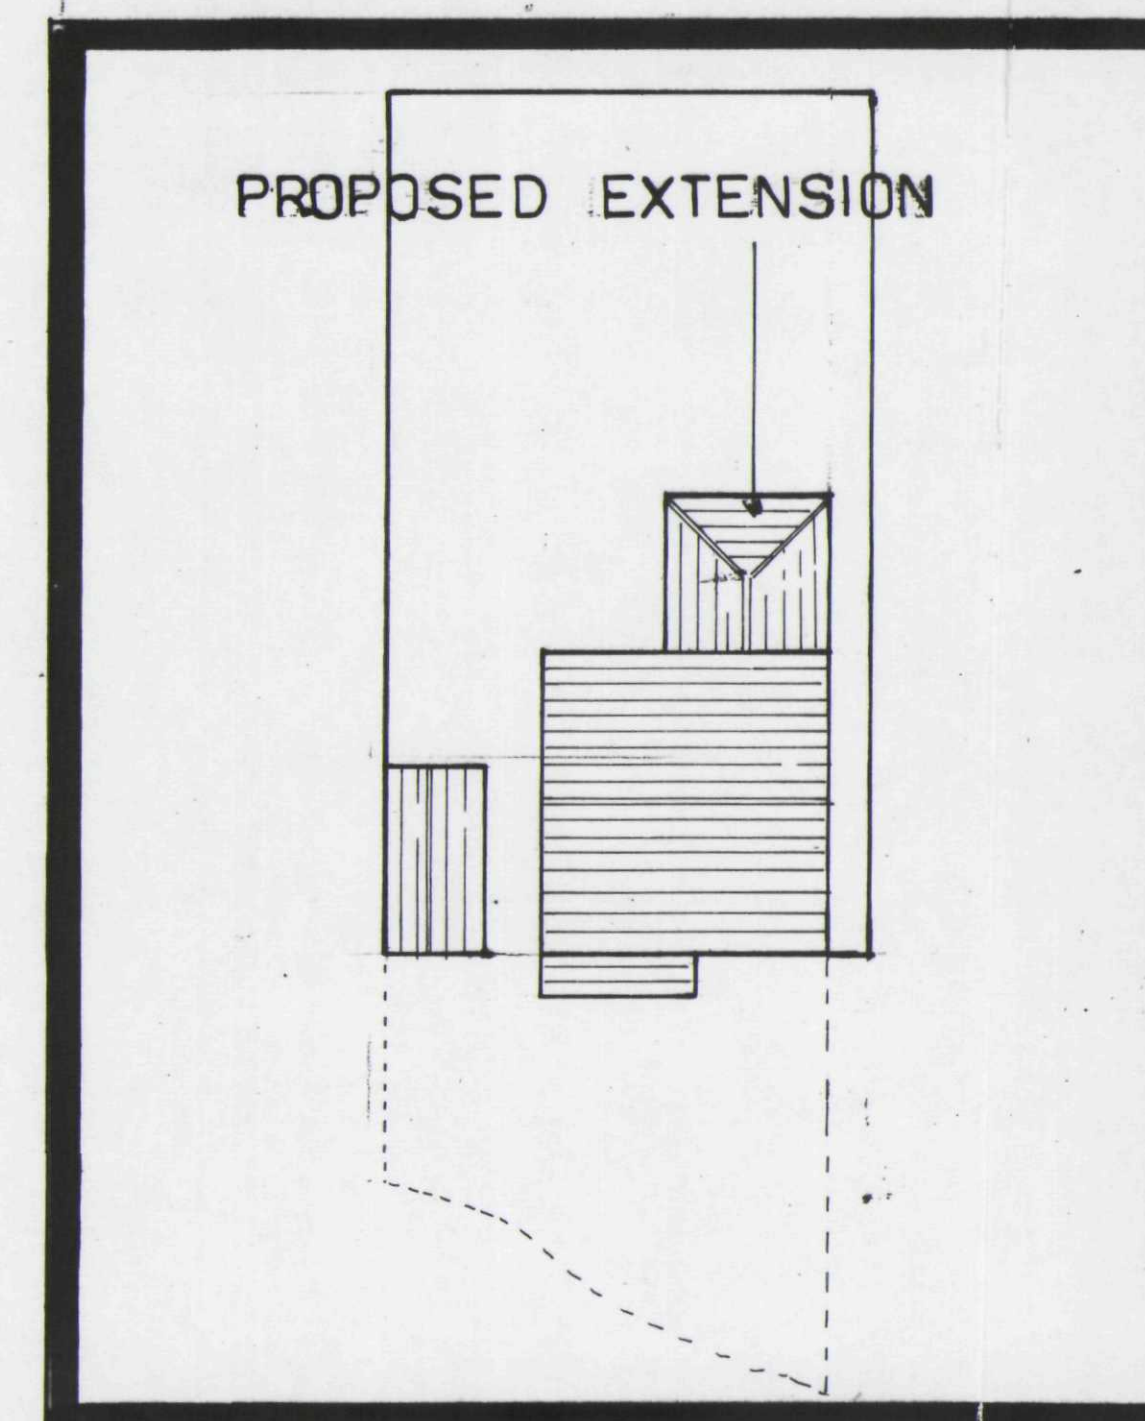

**DETERMINED
PLAN**

DRAWING N° L1015/MDS

SITE: 1st THOMAS COURT

CLIENT: MR & MRS M SMITH
1st THOMAS COURT
LONG SUTTON
SPALDING
LINCOLNSHIRE
PE22 9EZ

NOTES

Drawn BY: Matthew Daniels

DATE: 07 JULY 2004 SCALE: 1:50-1:100

AREA: EXISTING & PROPOSED FLOOR PLANS

BOUND: BLOCK PLAN LOCATION PLAN

PROJECT: GROUND FLOOR EXTENSION

REVIS: BY

SHDC
Planning & Development
19 JUL 2004
Ref: 0705104

MGDANIELS ARCHITECTURAL SERVICES
4th FLOOR, HODGSON WALK
PETERBOROUGH
LINCOLNSHIRE
PE21 9EX
TELEPHONE: 01753 858 514
E-MAIL: MGDANIELS1@HOTMAIL.COM