




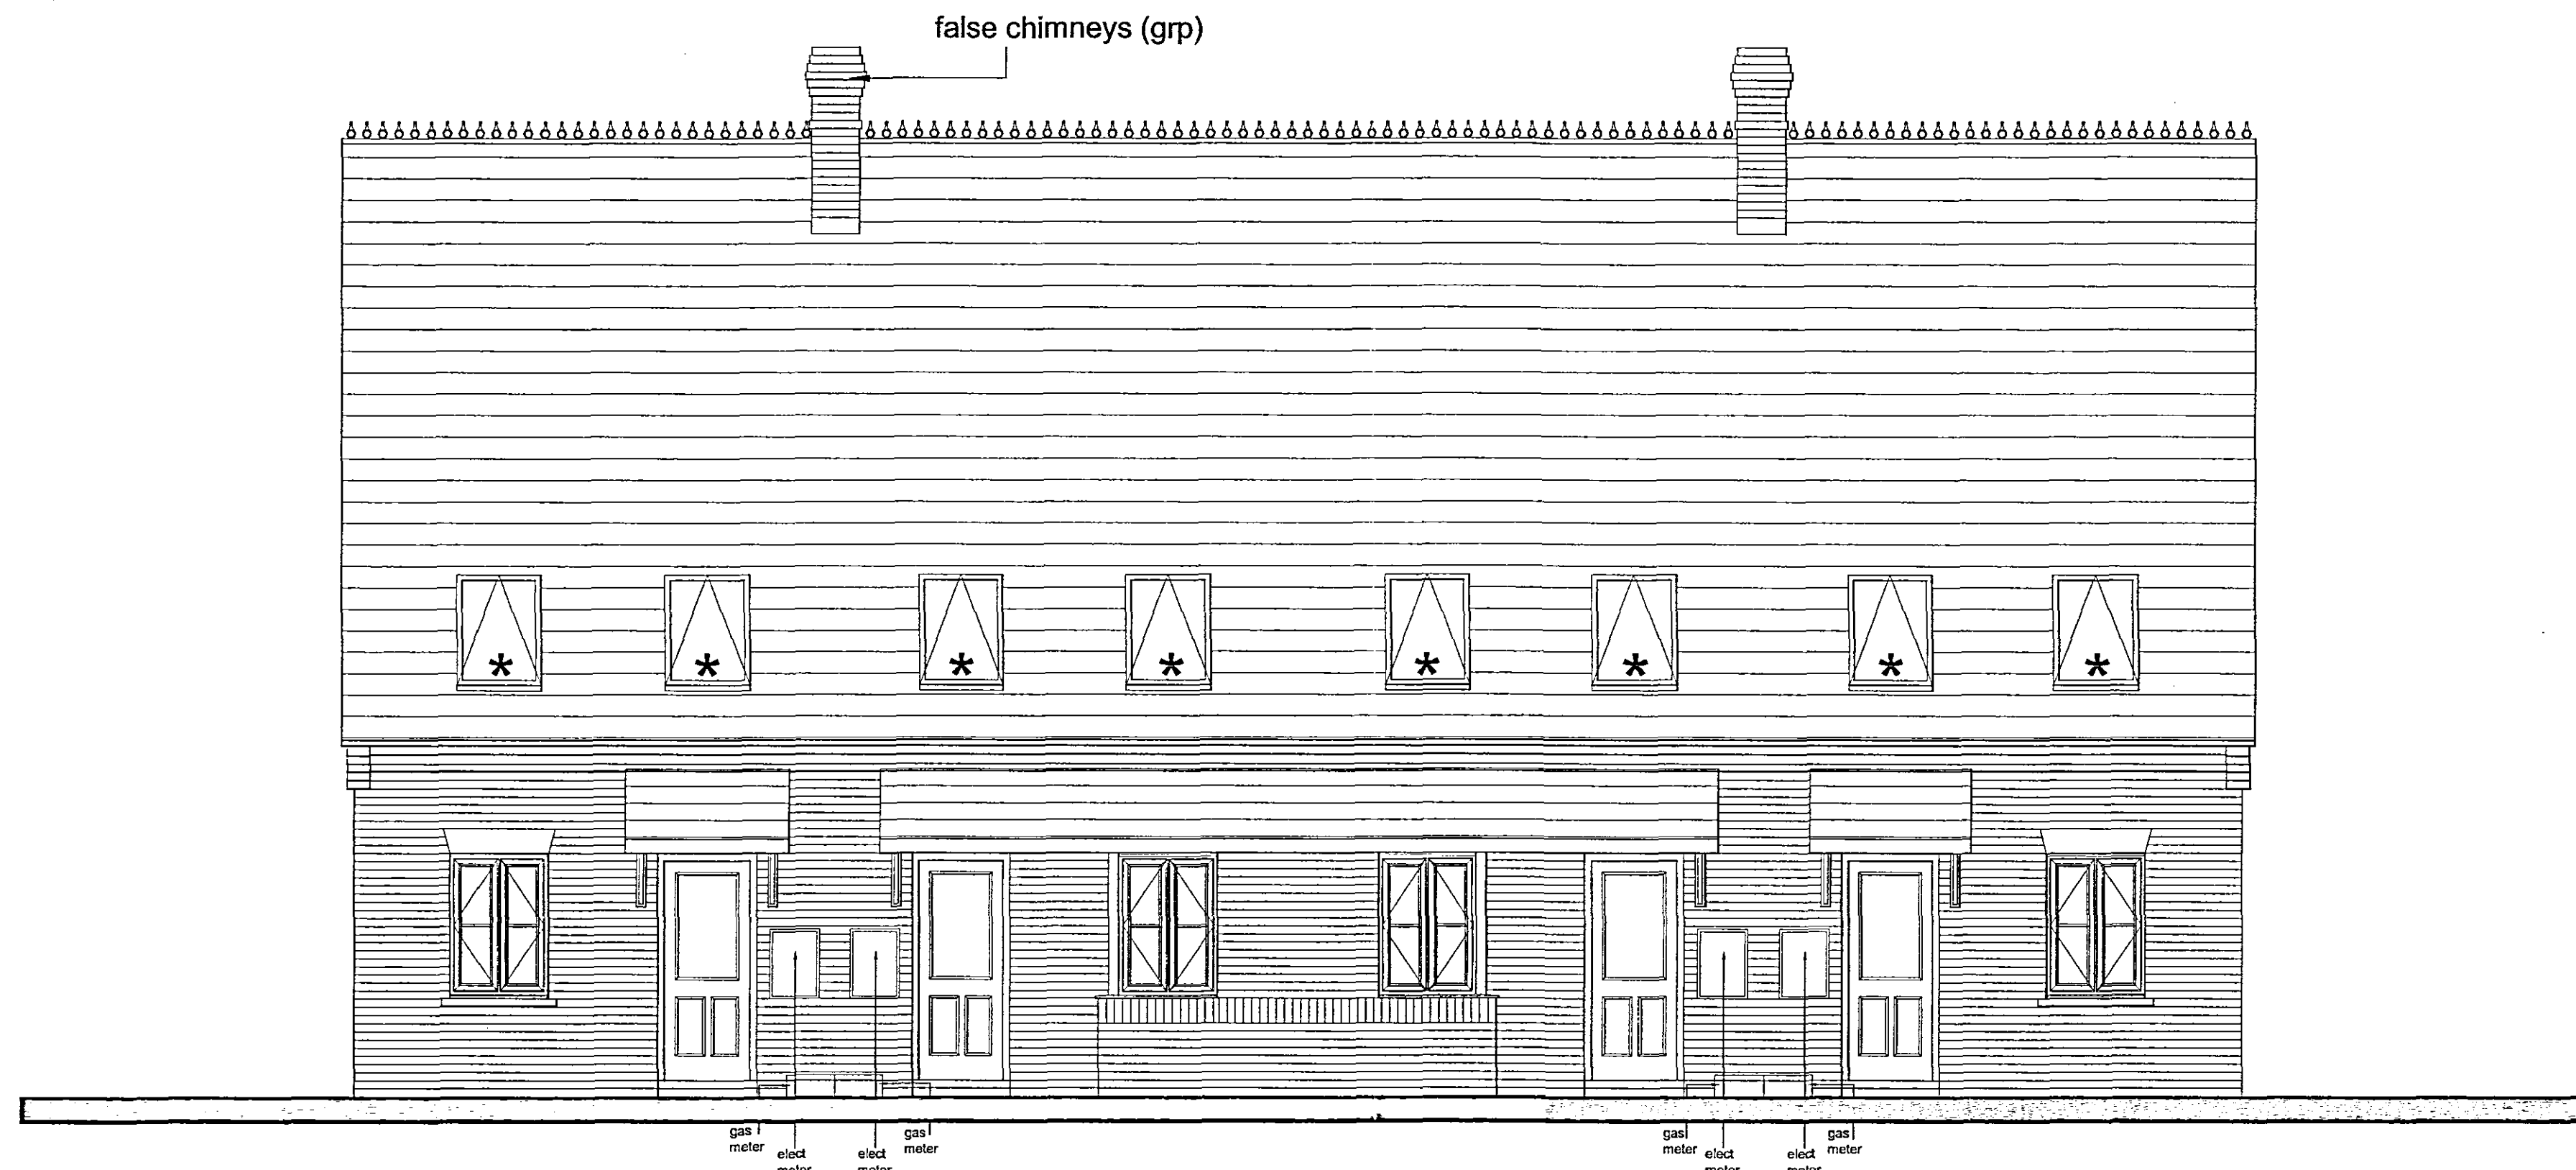


**SOUTH EAST ELEVATION OF 2 BEDROOMED UNITS
AT REAR OF SITE - 1:50** NOTE: * indicates fire egress window

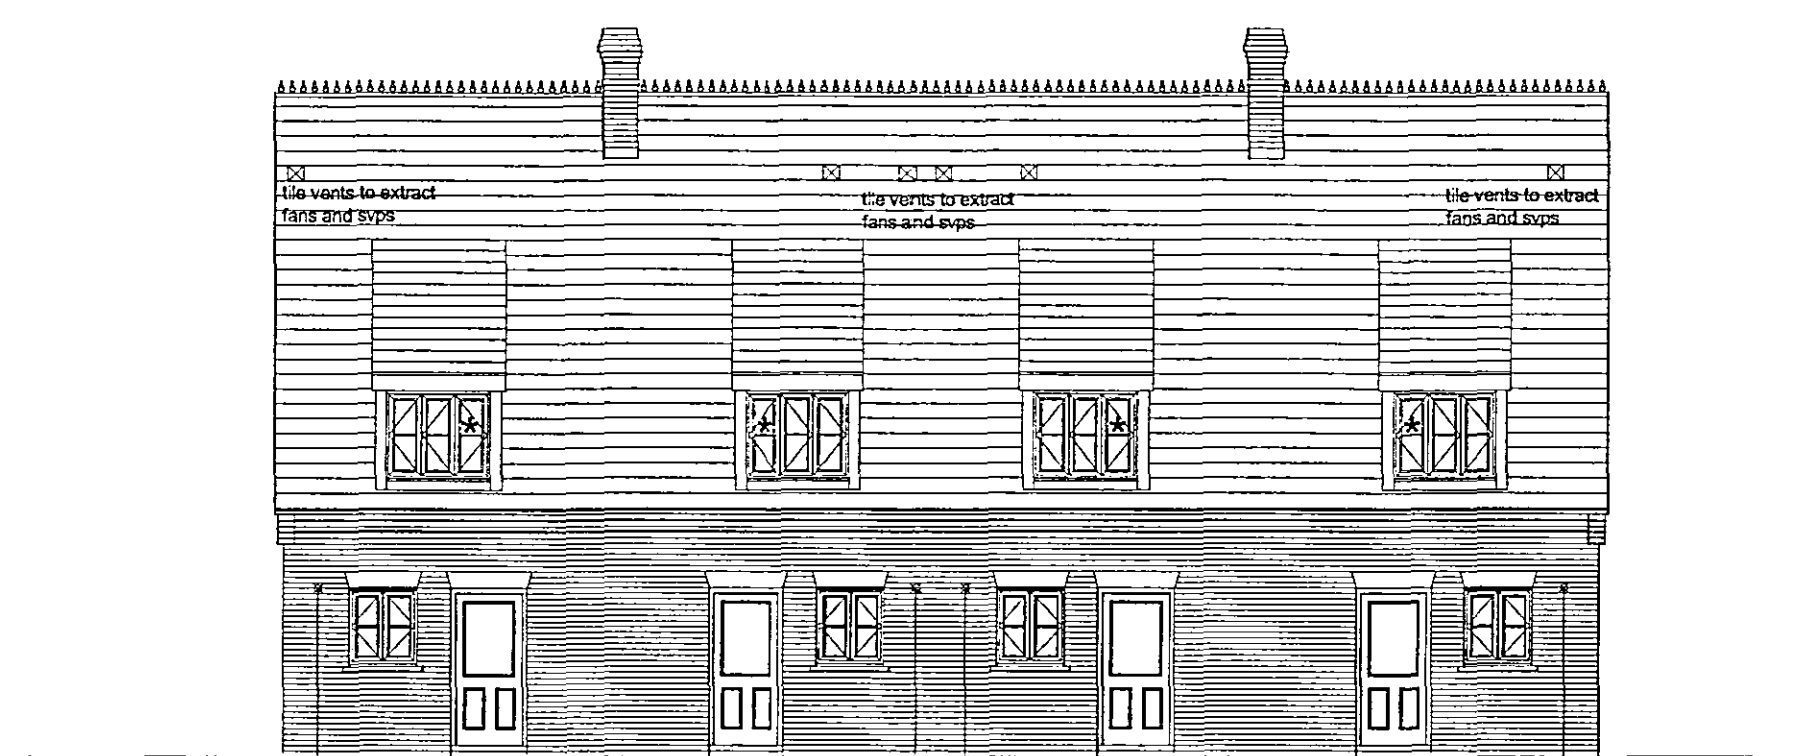

**NORTH WEST ELEVATION OF 2 BEDROOMED UNITS
AT REAR OF SITE - 1:100** NOTE: * indicates fire egress window

FIRST FLOOR PLAN OF 2 BEDROOMED UNITS

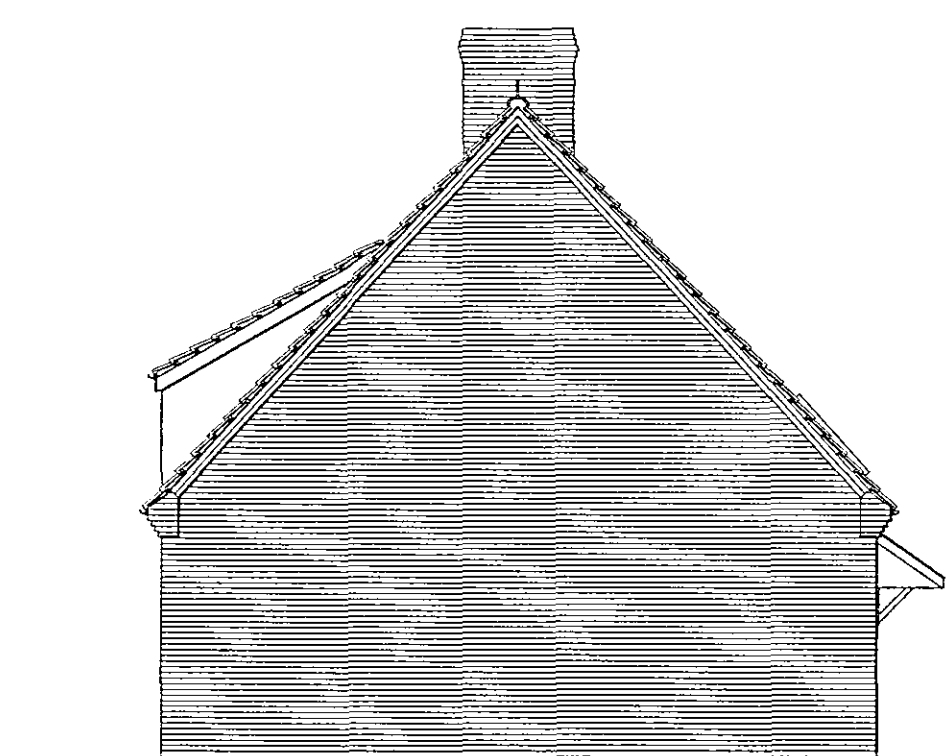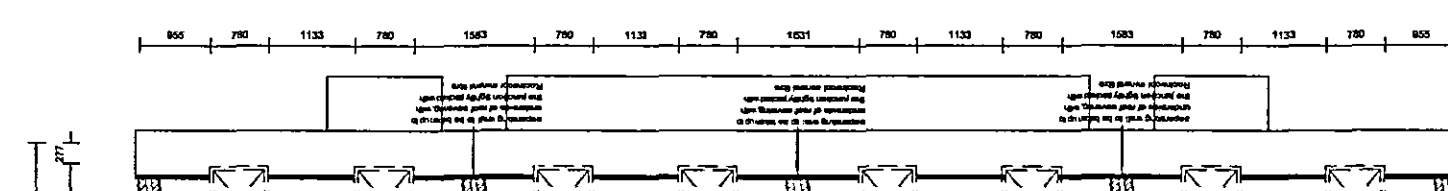

**END ELEVATION OF 2 BEDROOMED
UNITS AT REAR OF SITE - 1:100**

0987/06



14 Old Fendike Road
Weston Hills
SPALDING
Lincolnshire PE12 6DD

TREVOR A CLAY RIBA LTD
CHARTERED ARCHITECTS

Tel/Fax 01406 380027
Mobile 07778 597975

Checklist: A - 08 A3 06 - Roof terminals and boiler flues added			
DETERMINE PLAN			
Do not measure from this drawing. All discrepancies should be reported to the architect. This drawing should be used in conjunction with the specification and approved details. All intellectual property rights are the copyright of Trevor A Clay RIBA Ltd			
Local Authority Approval Number:			
NO-BC Approval Number:			
Scale:	Sheet Size:	Date:	Drawn:
1:100/1:50	A1	02/FEBRUARY/05	T.A. CLAY
Title: RESIDENTIAL DEVELOPMENT AT TRAFALGAR SQUARE LONG SUTTON FOR S&S DEVELOPMENTS LTD			
ELEVATIONS REAR BLOCK			
Drawing Number: 05/165/PA/010			Rev: A