



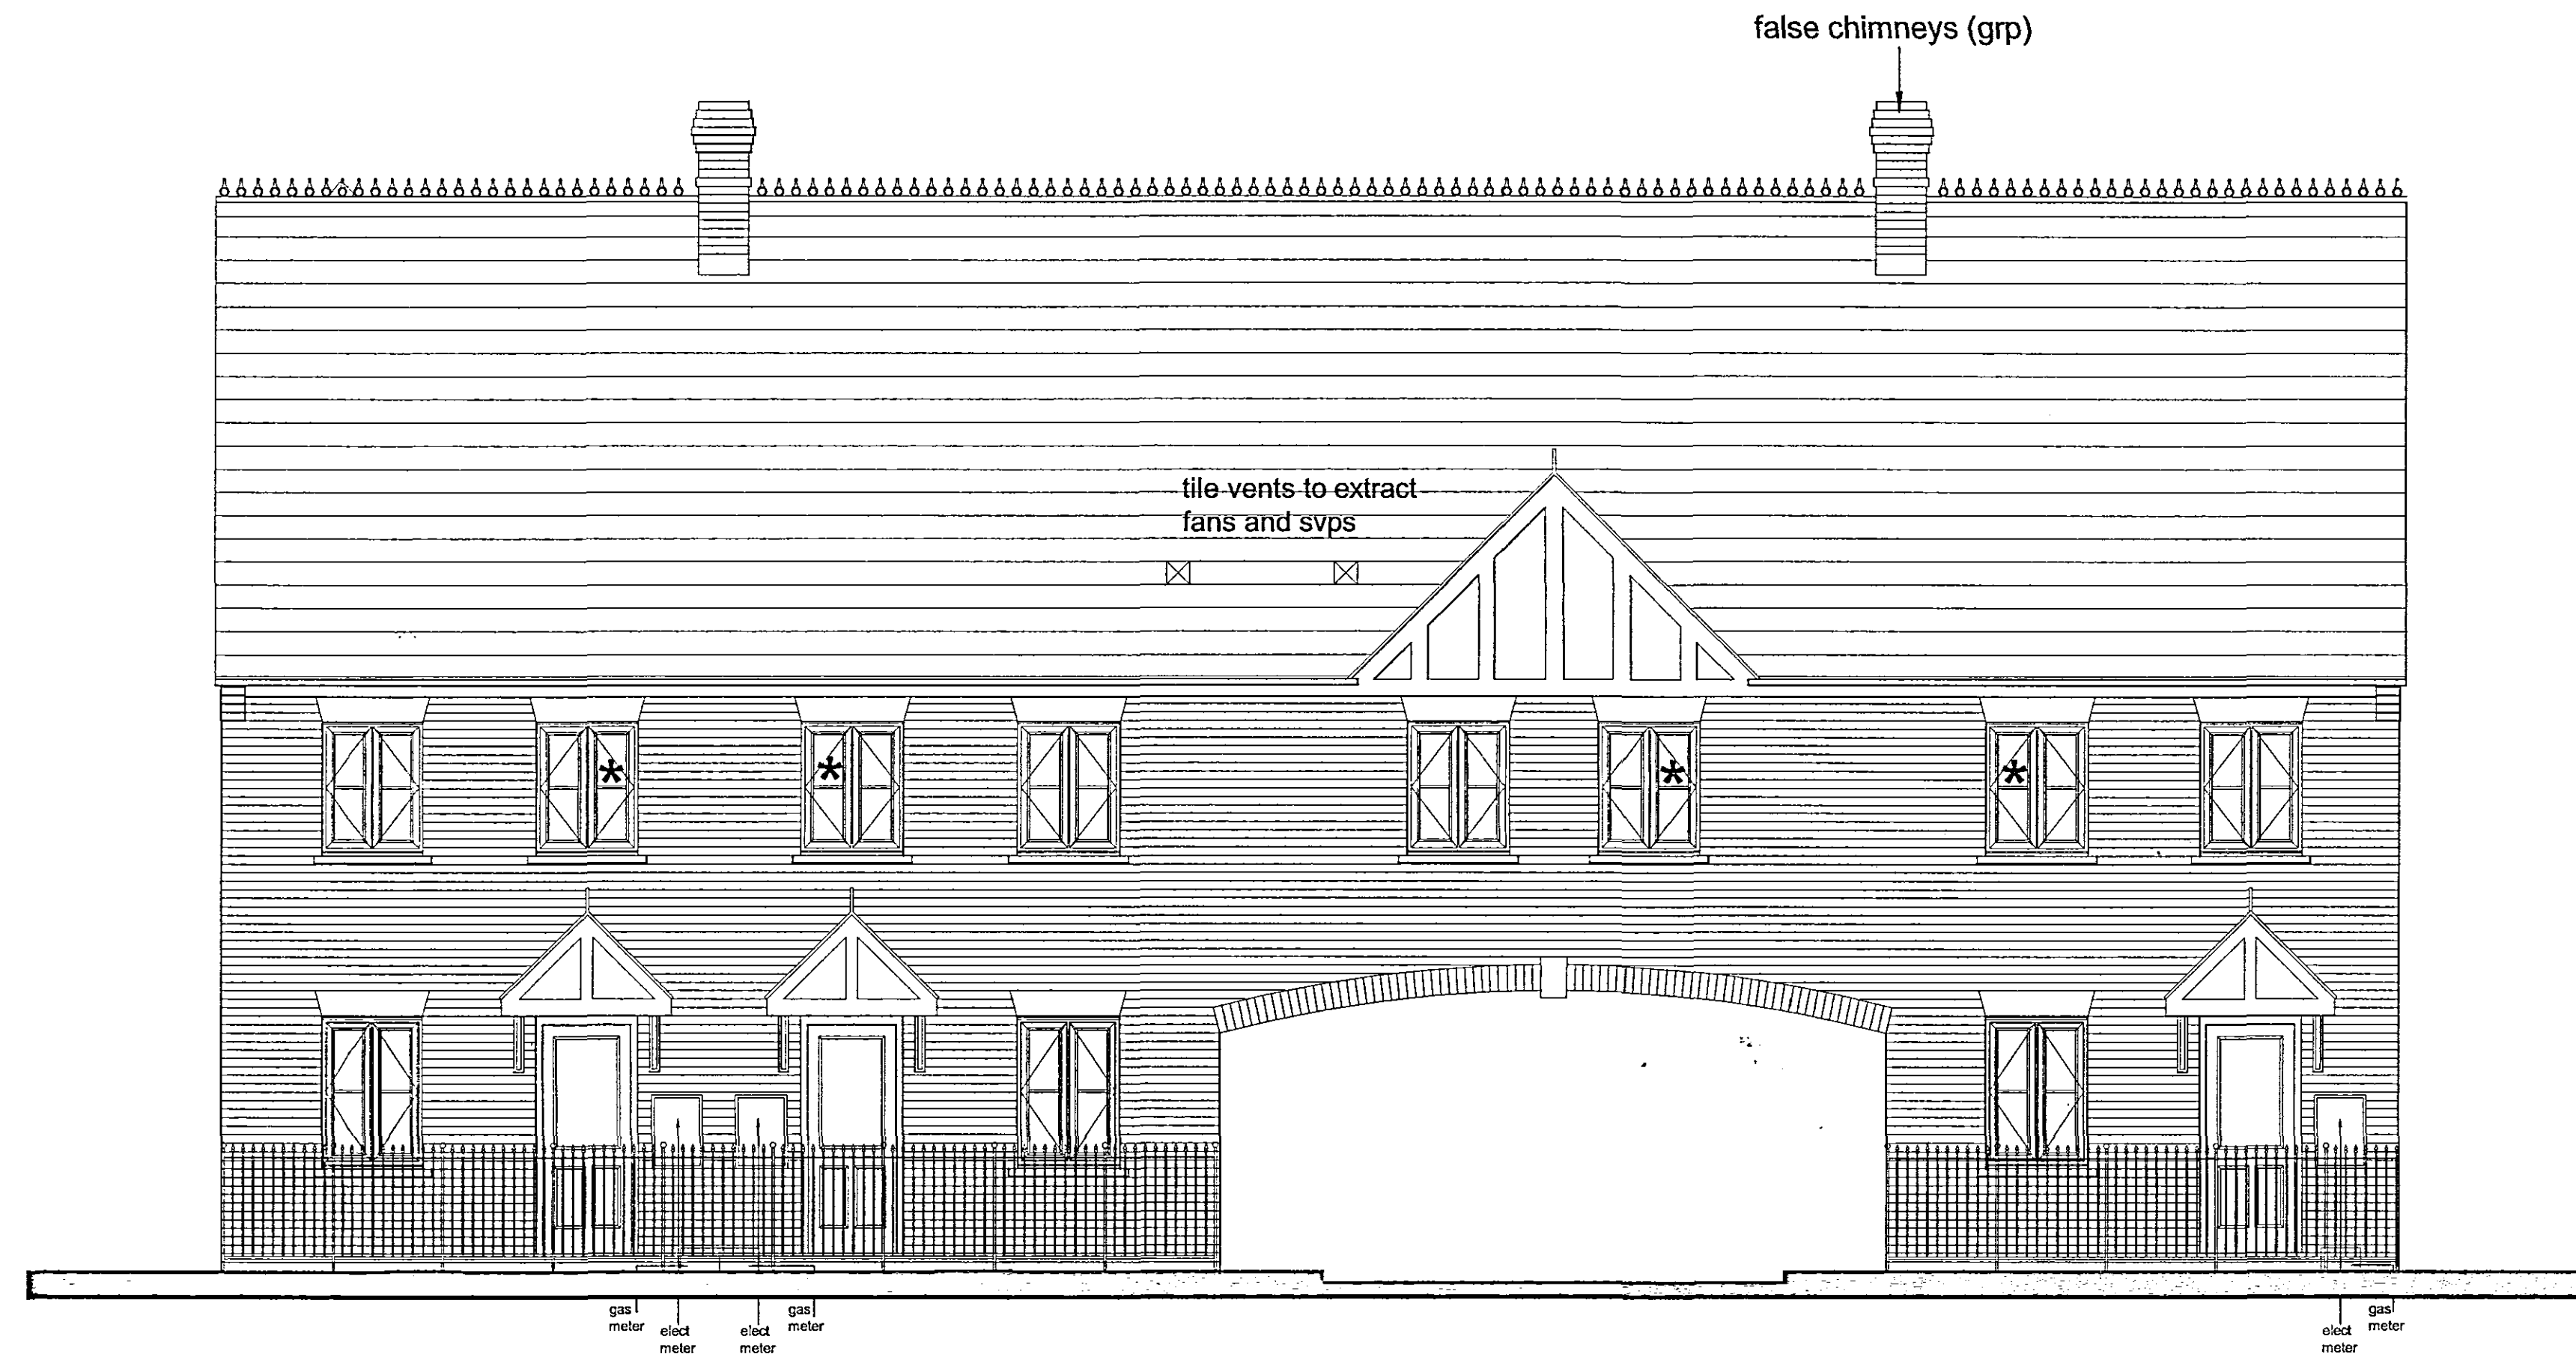


SOUTH EAST ELEVATION OF FRONT BLOCK - 1:50

NOTE: * indicates fire egress window

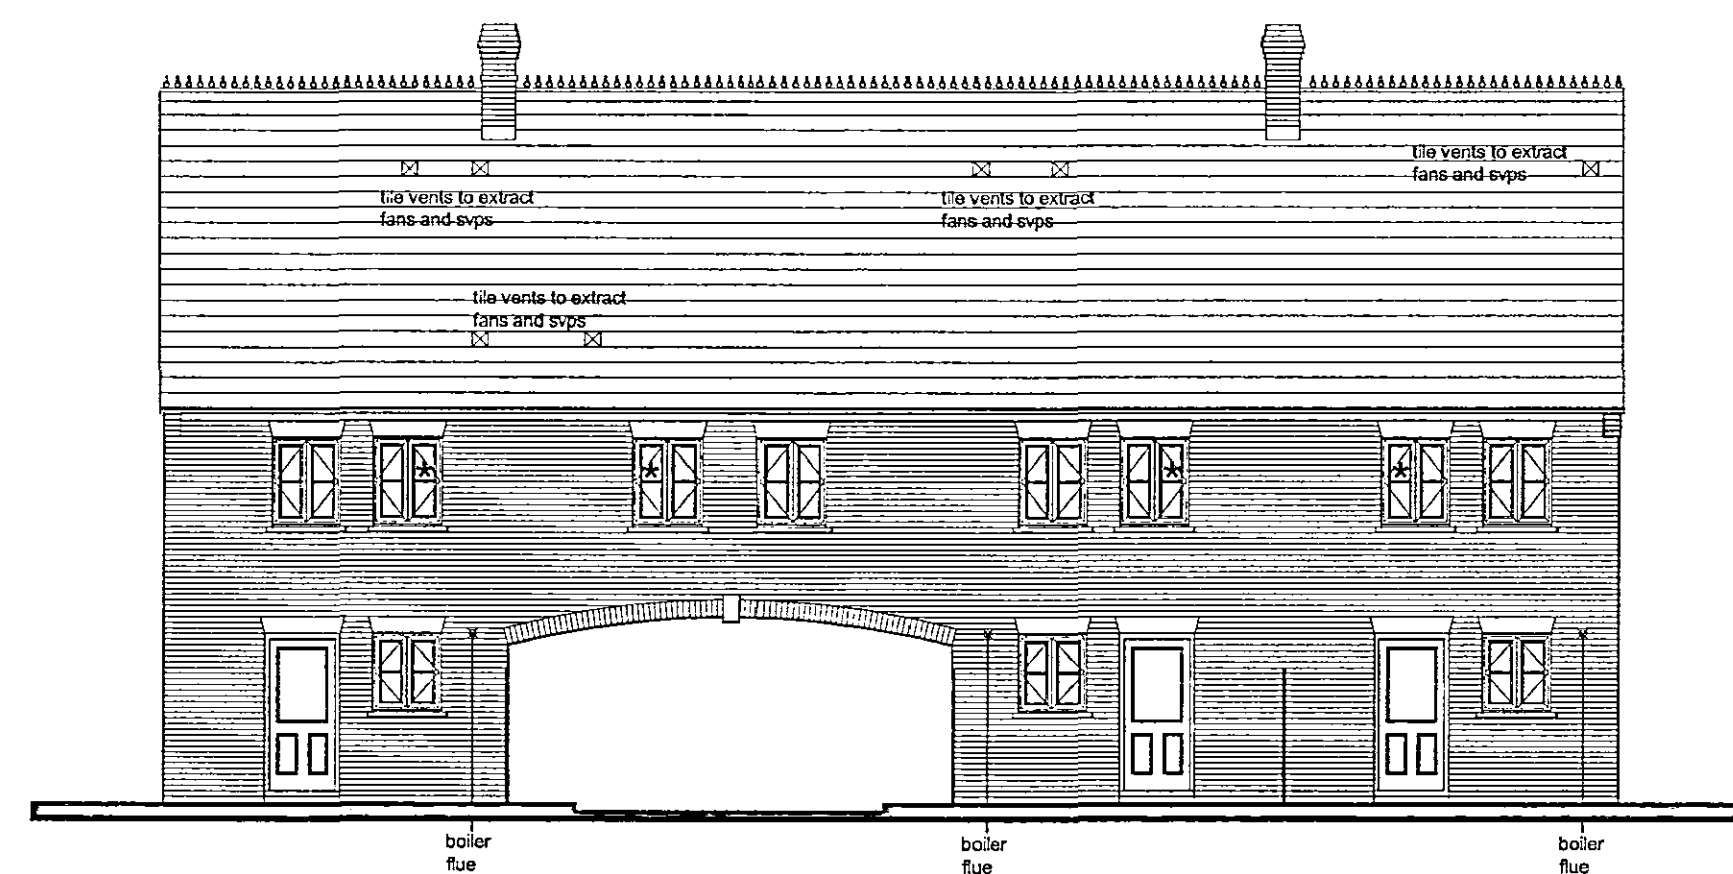

NORTH WEST ELEVATION OF FRONT BLOCK - 1:100

NOTE: * indicates fire egress window

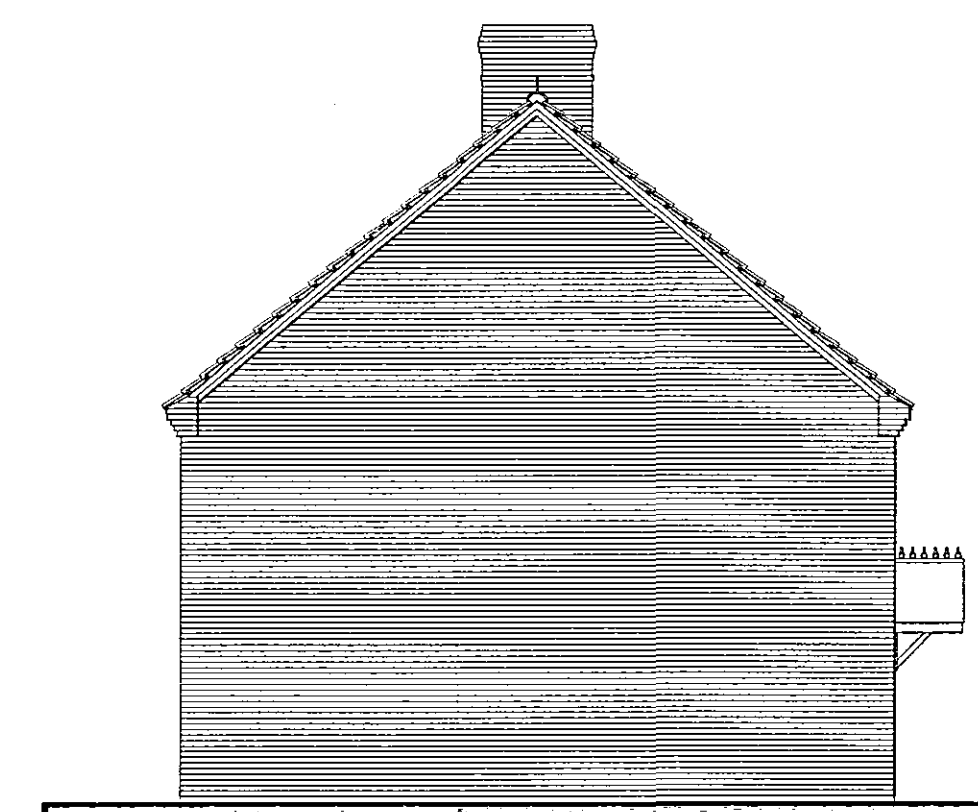

END ELEVATION OF FRONT BLOCK - 1:100

14 Old Fendike Road
Weston Hills
SPALDING
Lincolnshire PE12 6DD

TREVOR A CLAY RIBA LTD
CHARTERED ARCHITECTS

Tel/Fax 01406 380027
Mobile 07778 597975

Approved: A-09 JUL 09 - Roof terminals and boiler flue noted DETERMINED PLAN Do not measure from this drawing. All discrepancies should be reported to the architect. This drawing should be read in conjunction with the specification and contract details. All intellectual property rights are the copyright of Trevor A Clay RIBA Ltd. Local Authority Approval Number: Building Approval Number: <table border="1"> <tr> <td>Scale:</td> <td>Sheet Size:</td> <td>Date:</td> <td>Drawn:</td> </tr> <tr> <td>1:100/1:50</td> <td>A1</td> <td>02/FEBRUARY/06</td> <td>T.A. CLAY</td> </tr> </table> Title: RESIDENTIAL DEVELOPMENT AT TRAFALGAR SQUARE LONG SUTTON FOR S&S DEVELOPMENTS LTD ELEVATIONS FRONT BLOCK Drawing Number: 05/165/PA/008 Rev: A				Scale:	Sheet Size:	Date:	Drawn:	1:100/1:50	A1	02/FEBRUARY/06	T.A. CLAY
Scale:	Sheet Size:	Date:	Drawn:								
1:100/1:50	A1	02/FEBRUARY/06	T.A. CLAY								