



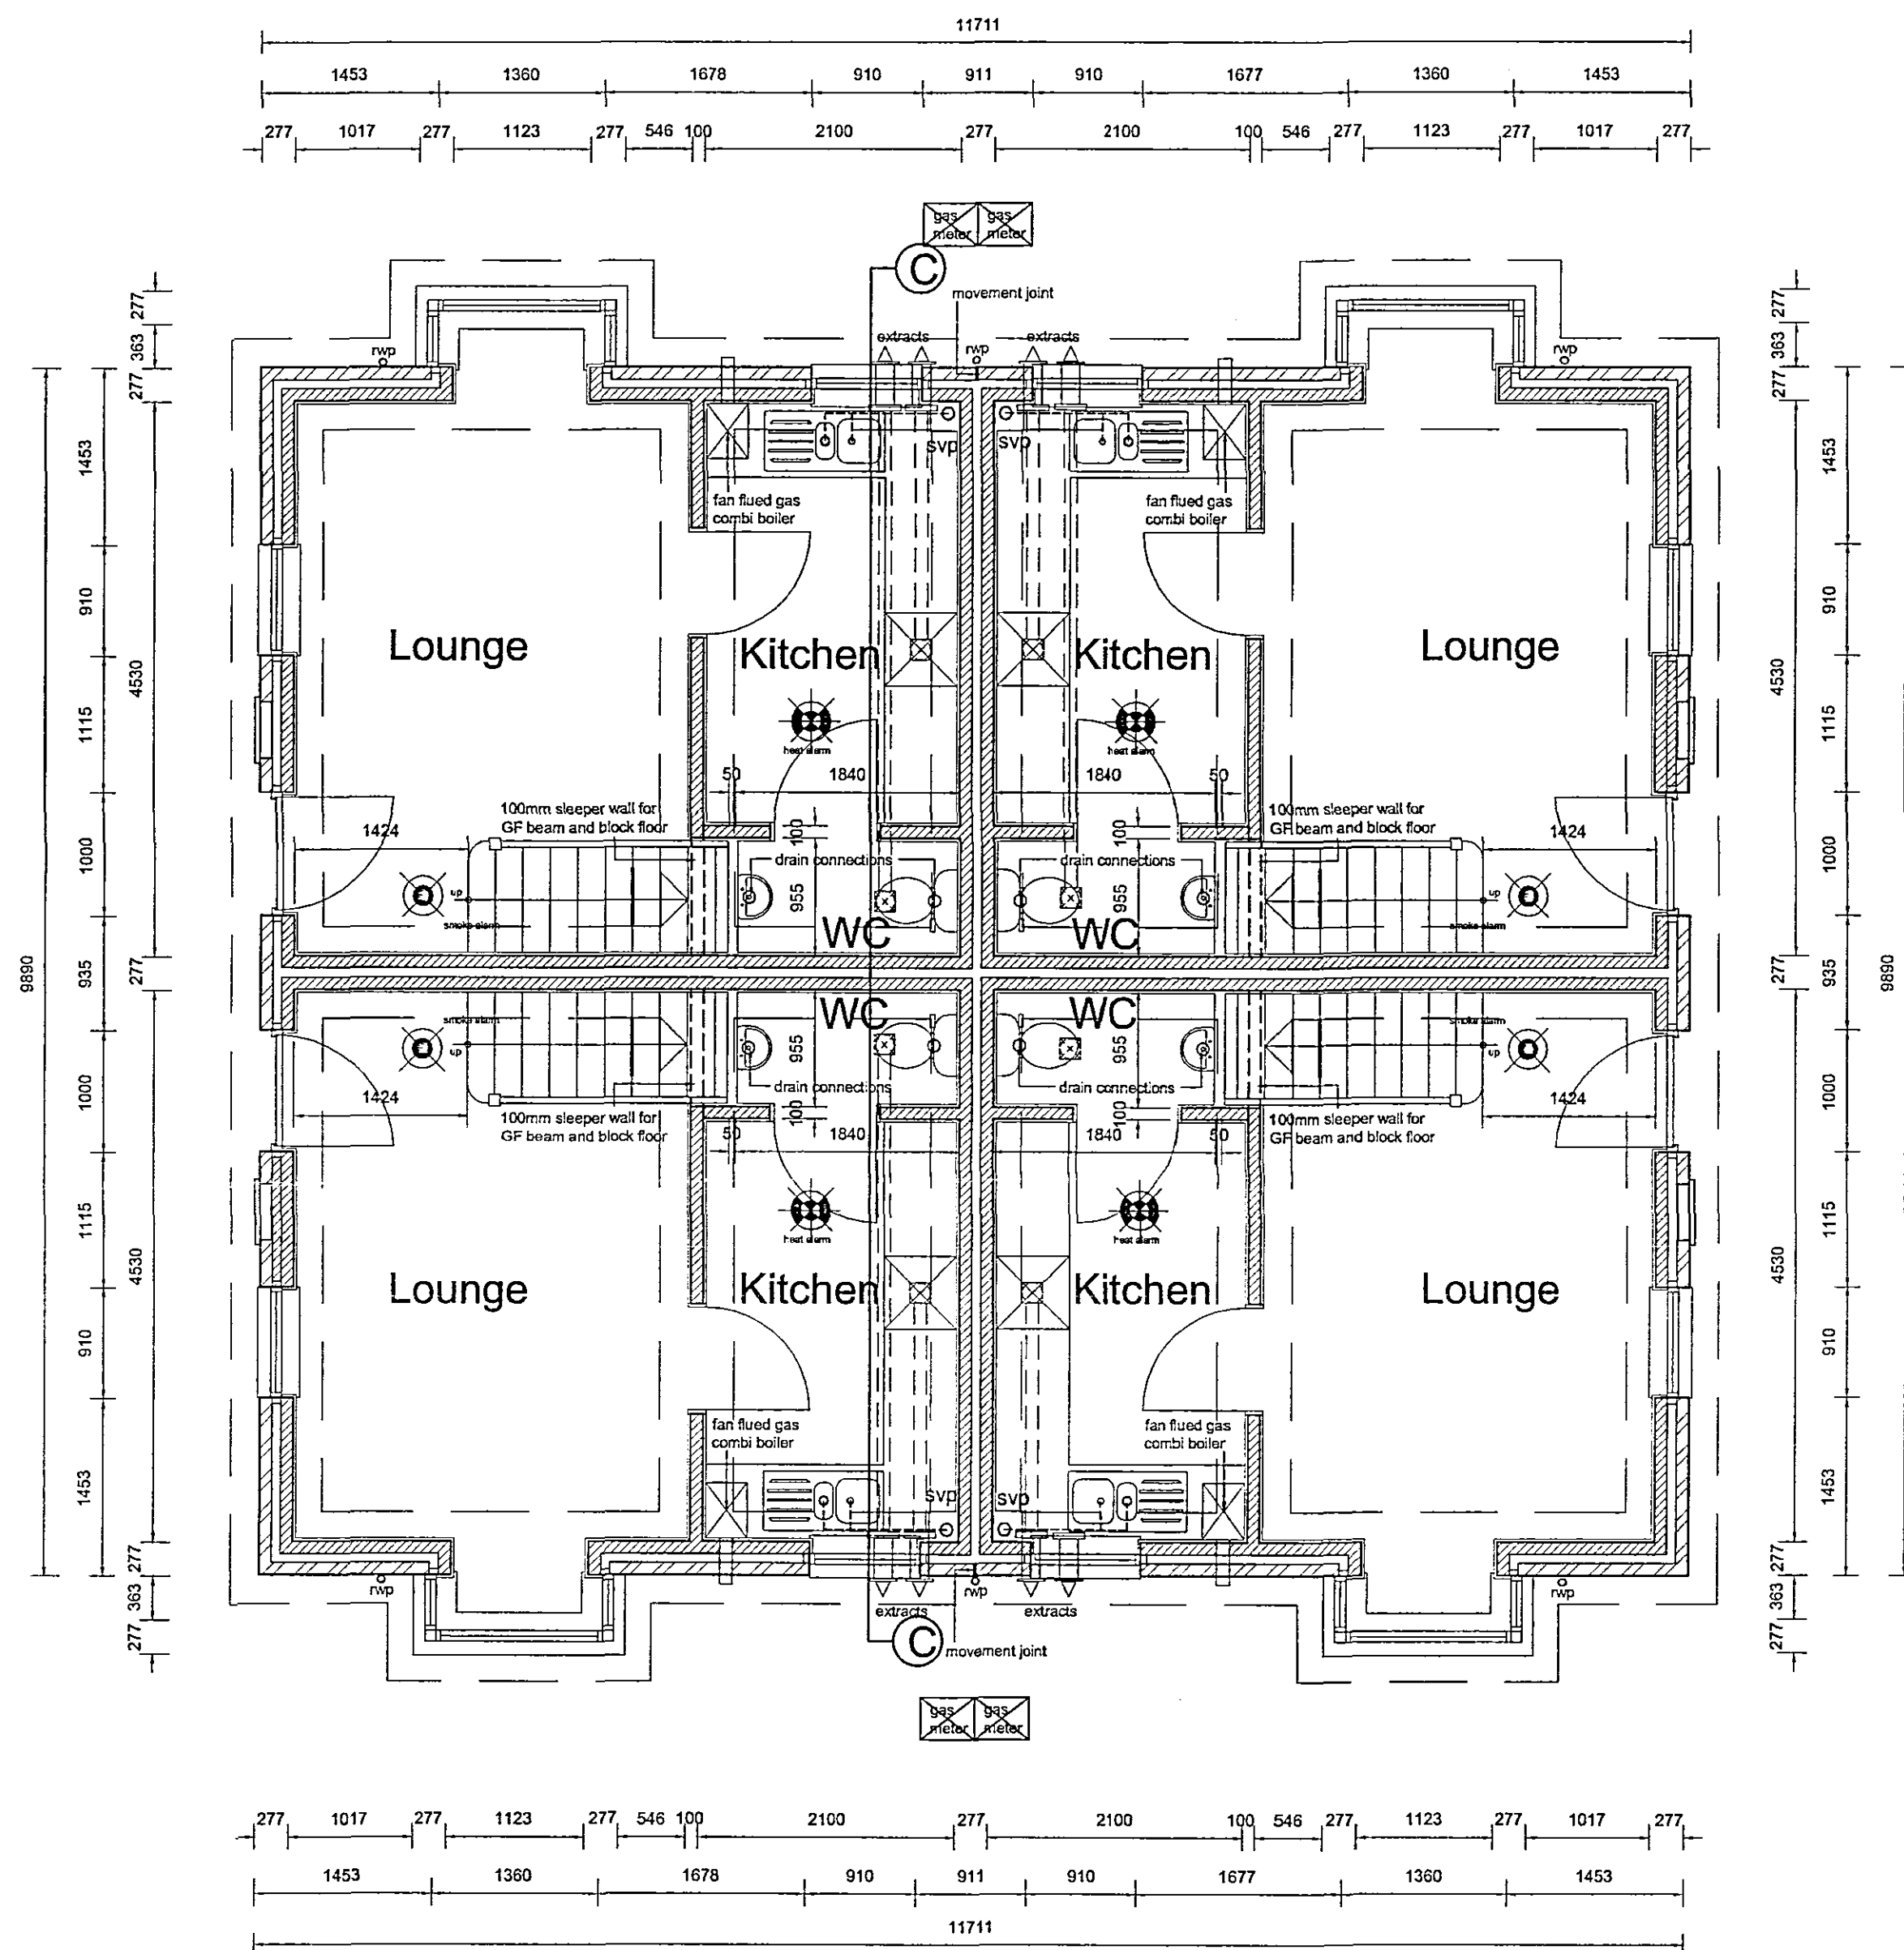

GROUND FLOOR PLAN OF
MIDDLE BLOCK

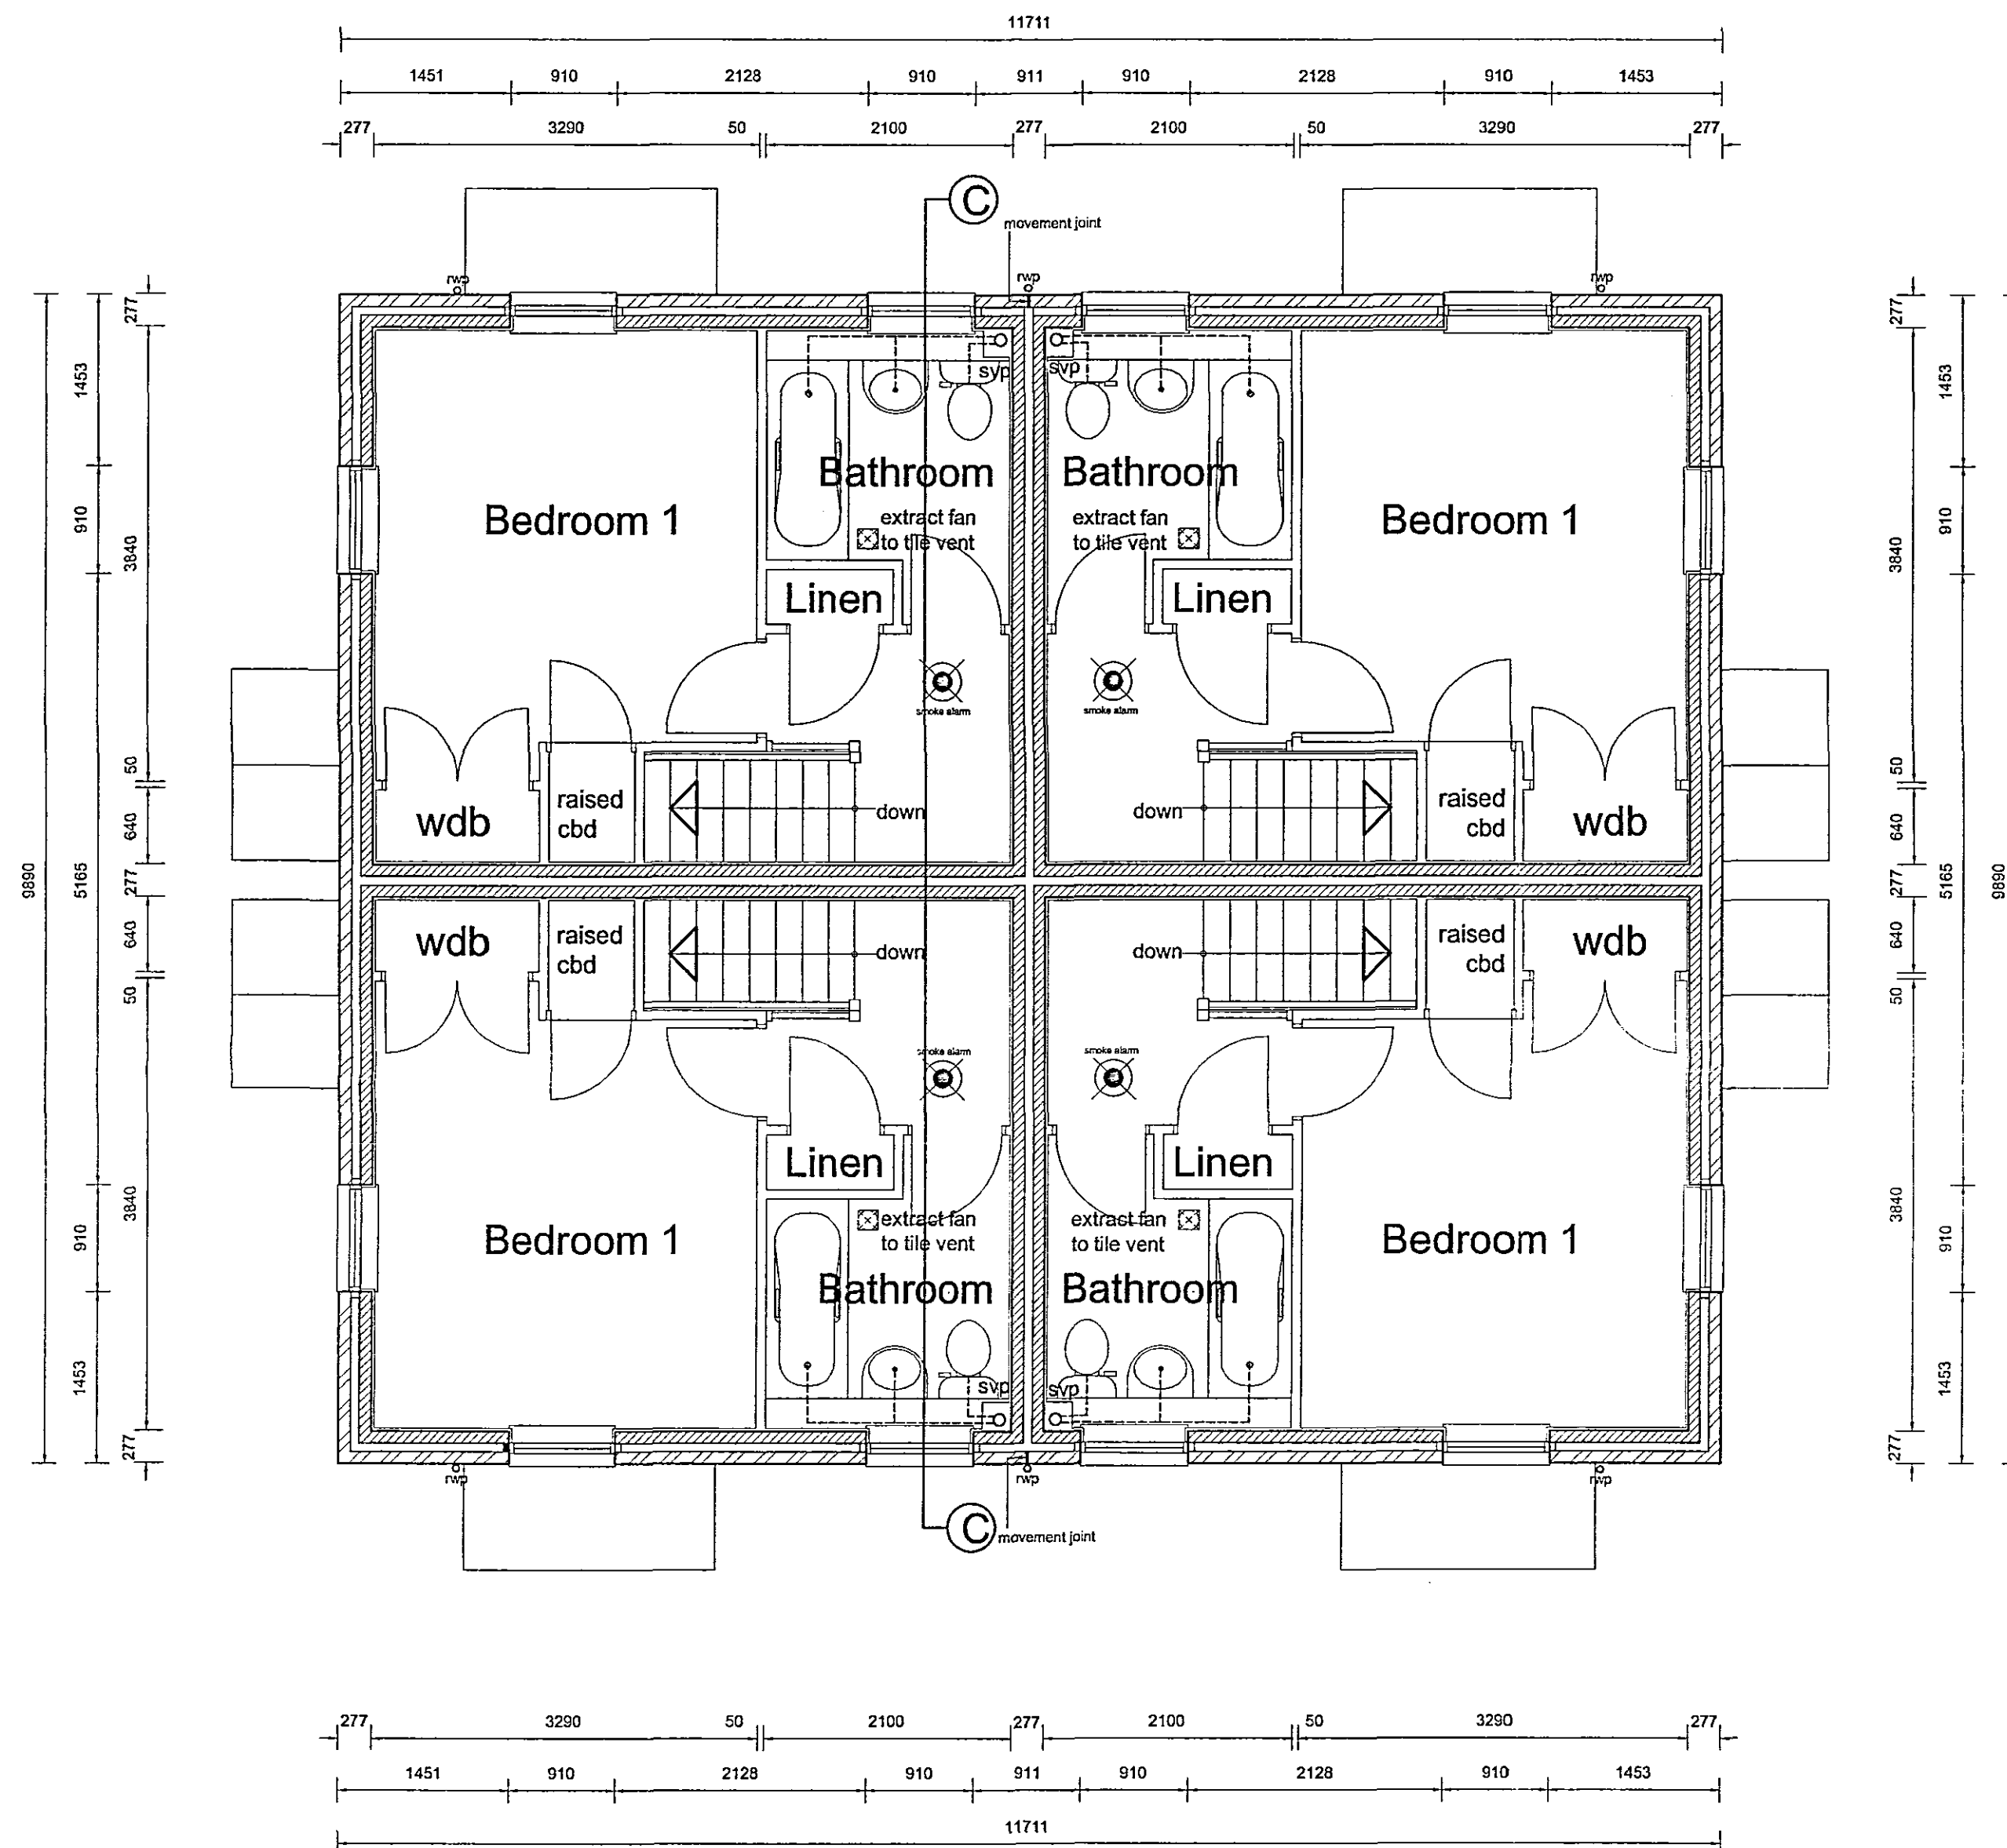

FIRST FLOOR PLAN OF
MIDDLE BLOCK

14 Old Fendike Road
Weston Hills
SPALDING
Lincolnshire PE12 6DD

TREVOR A CLAY RIBA LTD
CHARTERED ARCHITECTS

Tel/Fax 01406 380027
Mobile 07778 597975

DETERMINED PLAN			
Do not measure from this drawing. All dimensions should be reported to the architect. This drawing should be read in conjunction with the specification and standard details. All structural property rights are the copyright of Trevor A Clay RIBA Ltd.			
Local Authority Approval Number:			
NBS Approval Number:			
Scale:	Sheet Size:	Date:	Drawn:
1:50	A1	02/FEBRUARY/06	T.A. CLAY
Title: RESIDENTIAL DEVELOPMENT AT TRAFALGAR SQUARE LONG SUTTON FOR S&S DEVELOPMENTS LTD			
G.F. AND F.F. PLANS MIDDLE BLOCK			
Drawing Number: 05/165/PA/006			Rev: -