




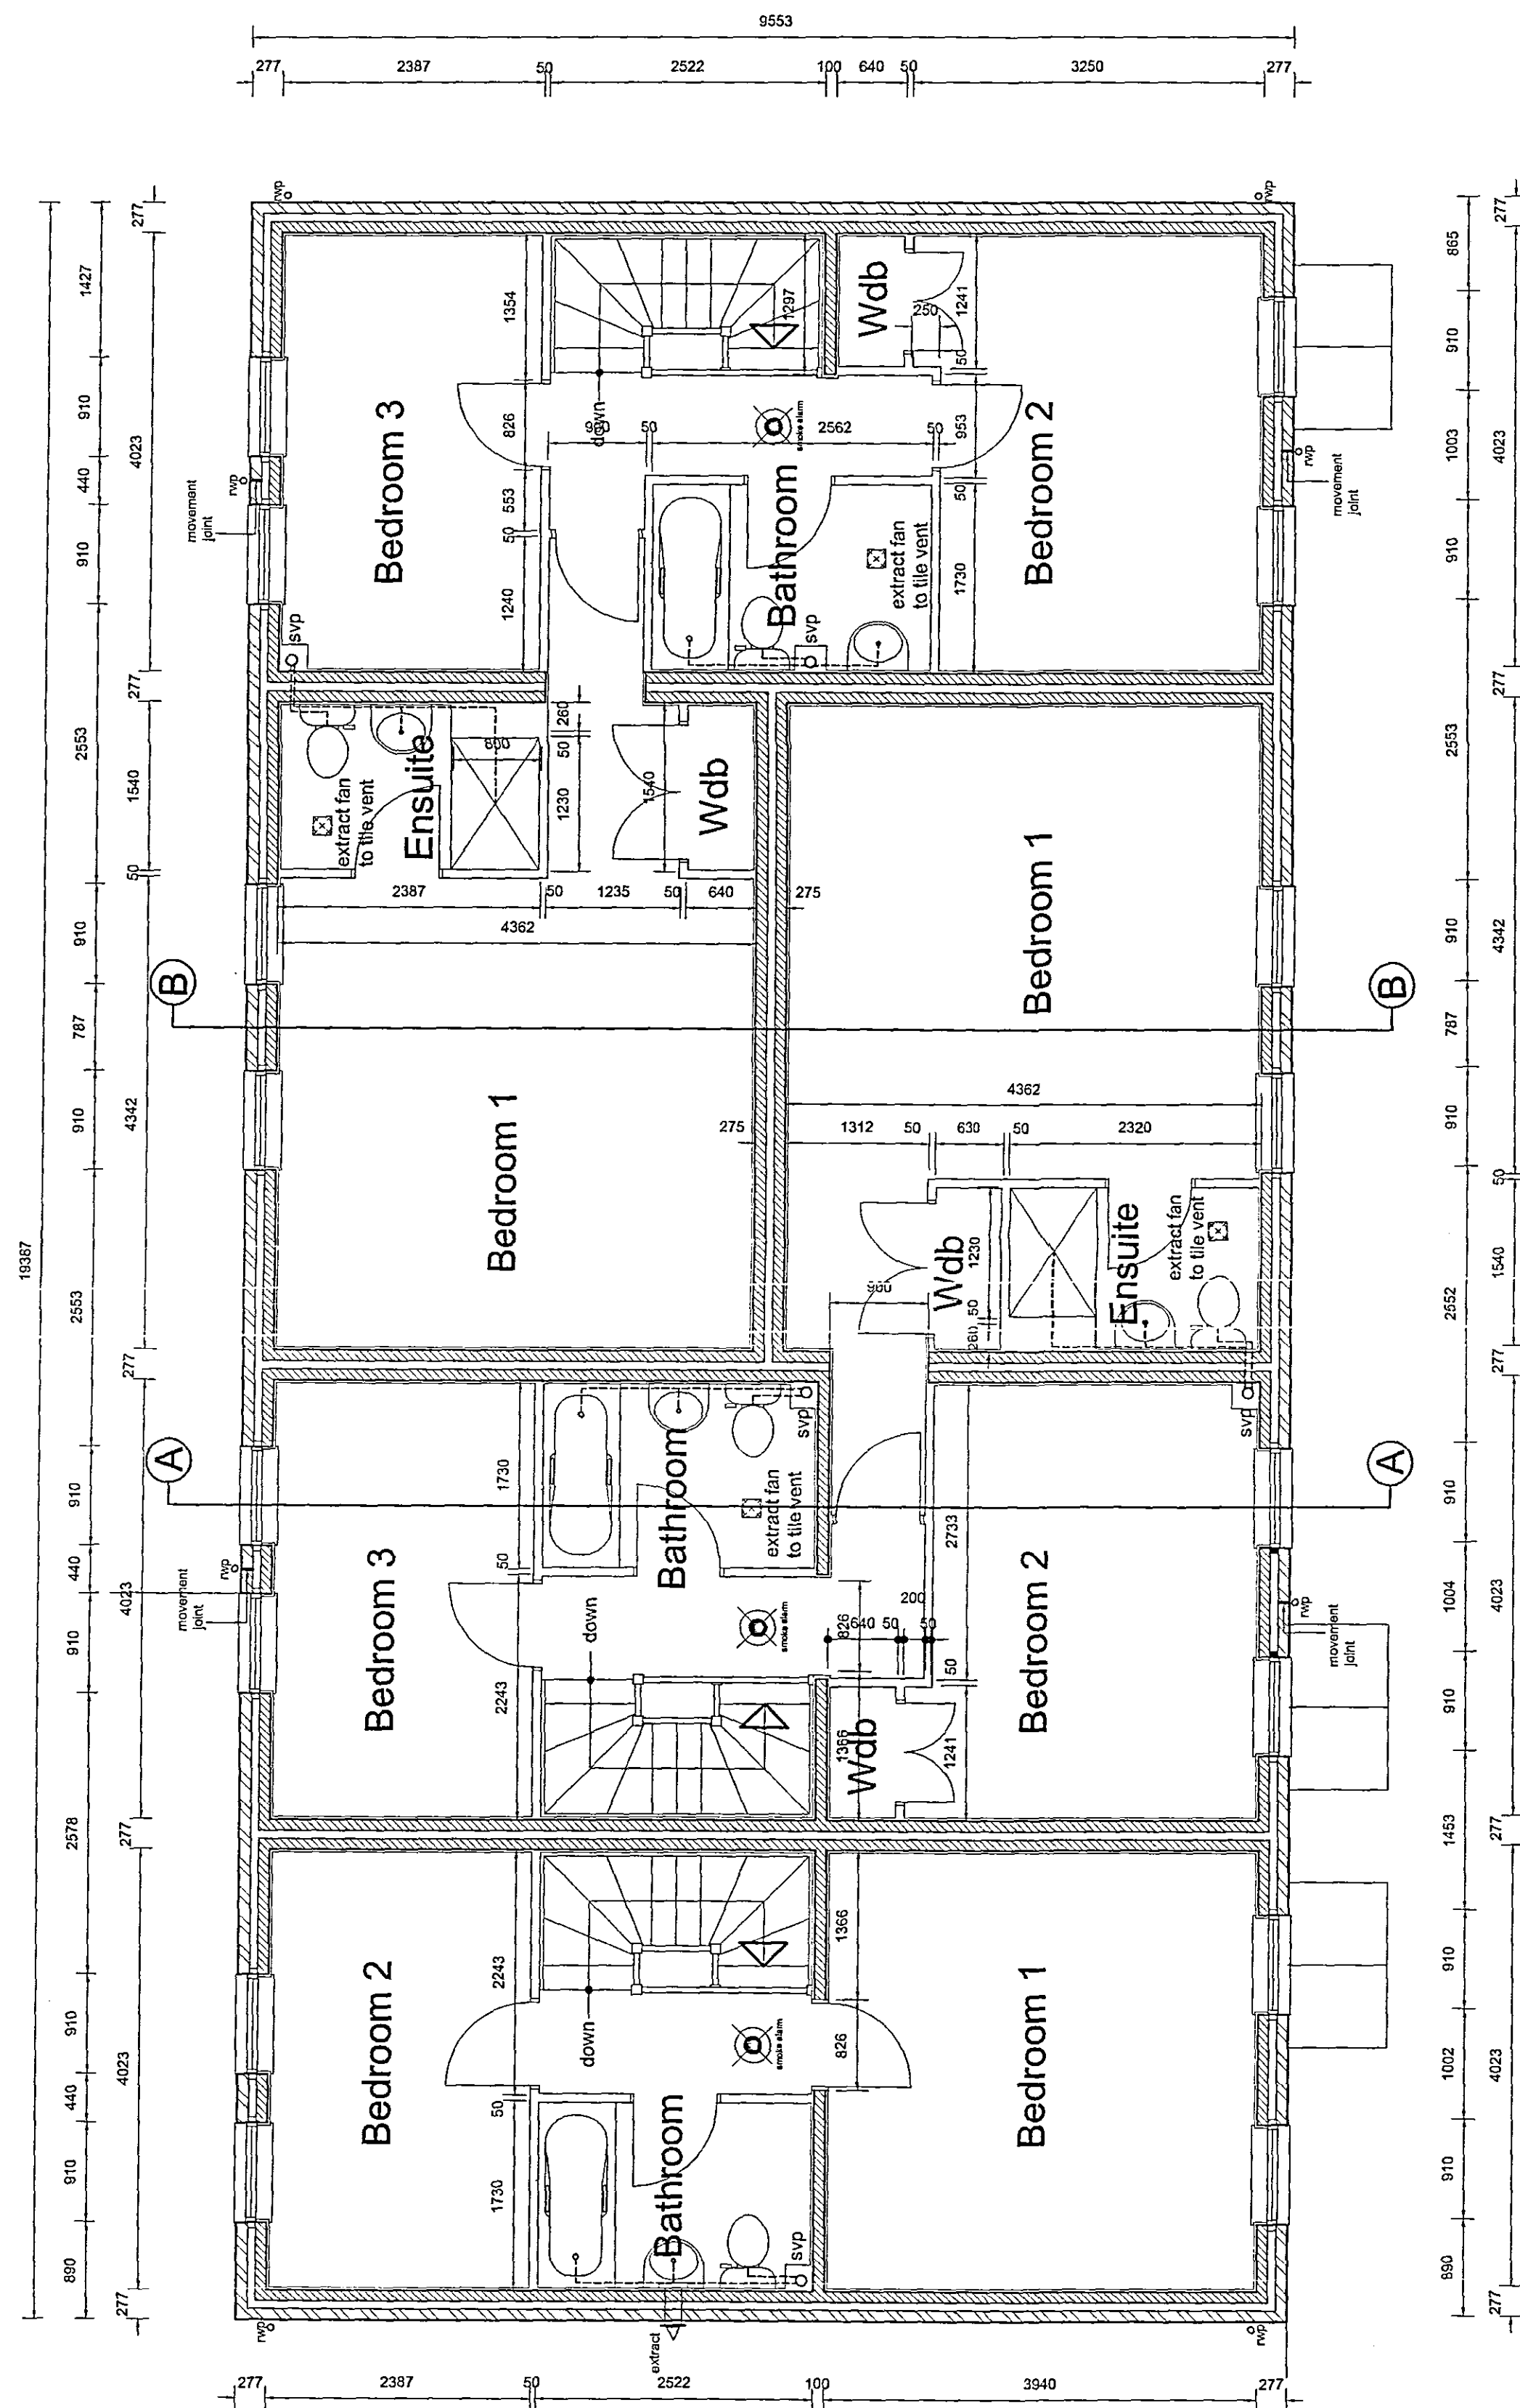

FIRST FLOOR PLAN OF FRONT BLOCK

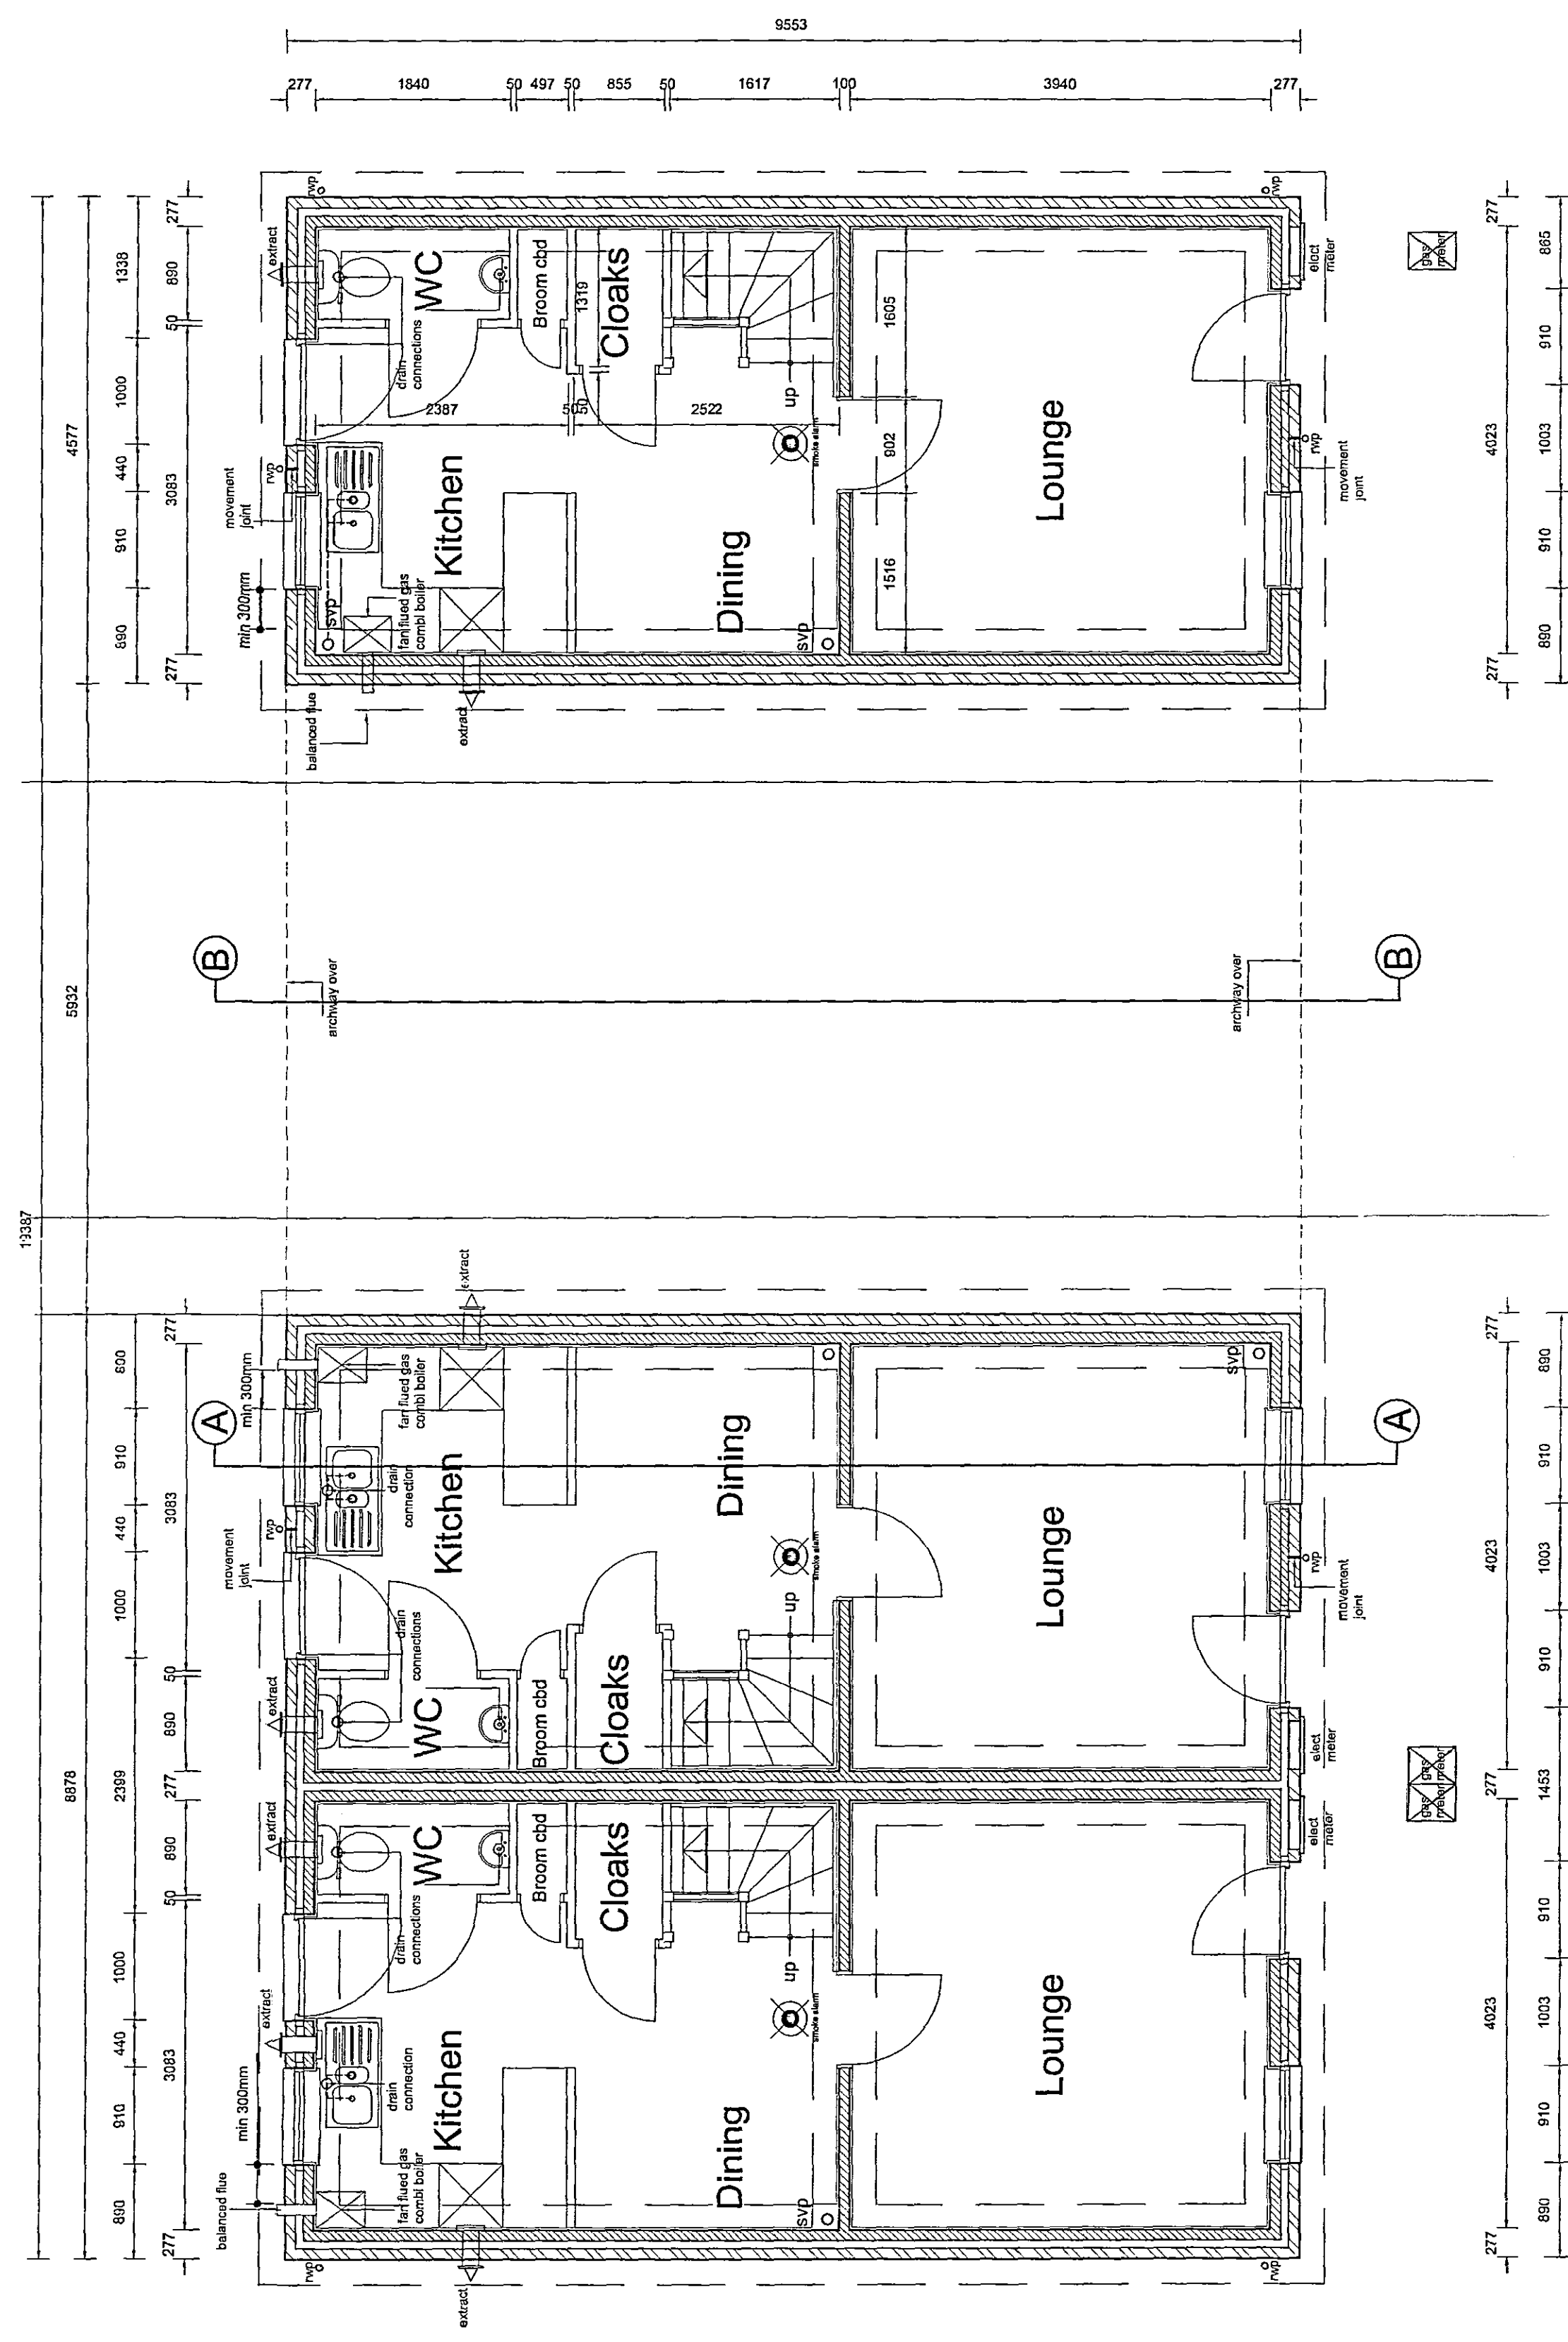

GROUND FLOOR PLAN OF FRONT BLOCK

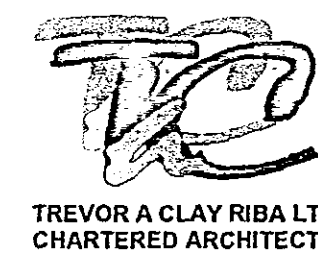

14 Old Fendike Road
Weston Hills
SPALDING
Lincolnshire PE12 6DD

Tel/Fax 01408 380027
Mobile 07778 597975

DETERMINED PLAN			
Do not measure from this drawing. All dimensions should be reported to the architect. The drawing should be used in conjunction with the specification and contract documents. All intellectual property rights are the sole right of Trevor A Clay RIBA Ltd.			
Local Authority Approval Number:			
RIBA Approval Number:			
Scale:	Drawn Date:	Date:	Drawn:
1:50	A1	02/FEBRUARY/06	T.A. CLAY
Title:			
RESIDENTIAL DEVELOPMENT AT TRAFALGAR SQUARE LONG SUTTON FOR S&S DEVELOPMENTS LTD			
G.F. AND F.F. PLANS FRONT BLOCK			
Drawing Number:			
05/165/PA/005			