




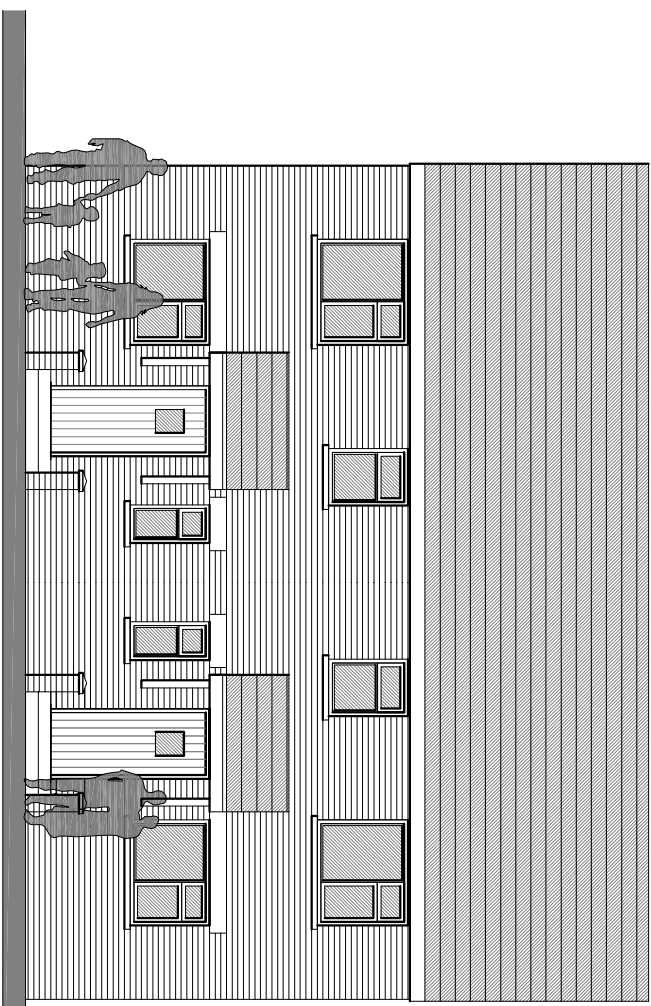


PROPOSED FRONT ELEVATION

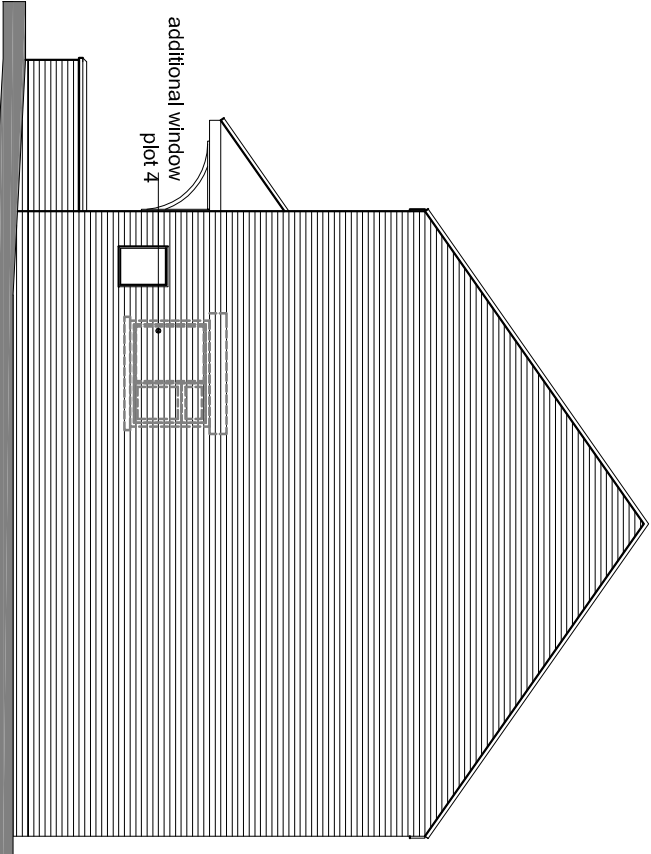


PROPOSED SIDE ELEVATION (west)

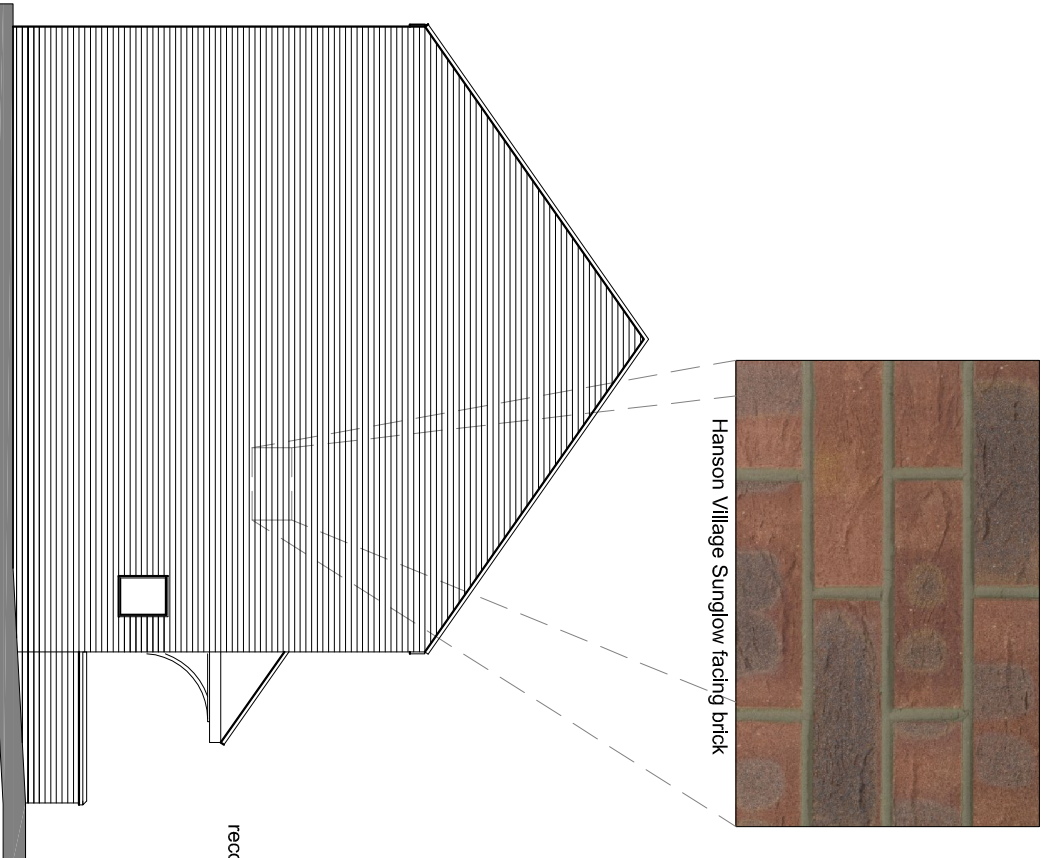


PROPOSED SIDE ELEVATION (east)

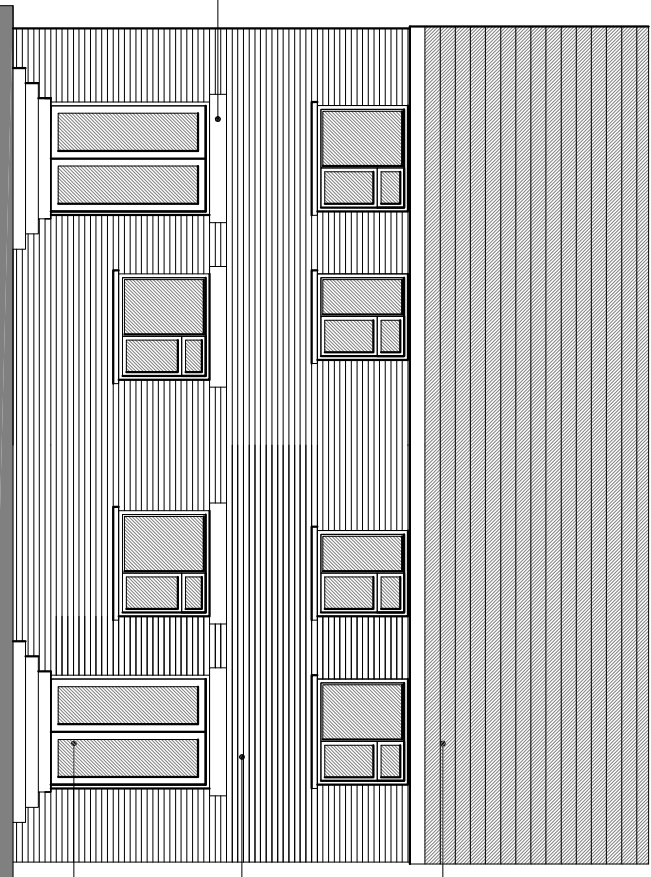


PROPOSED REAR ELEVATION

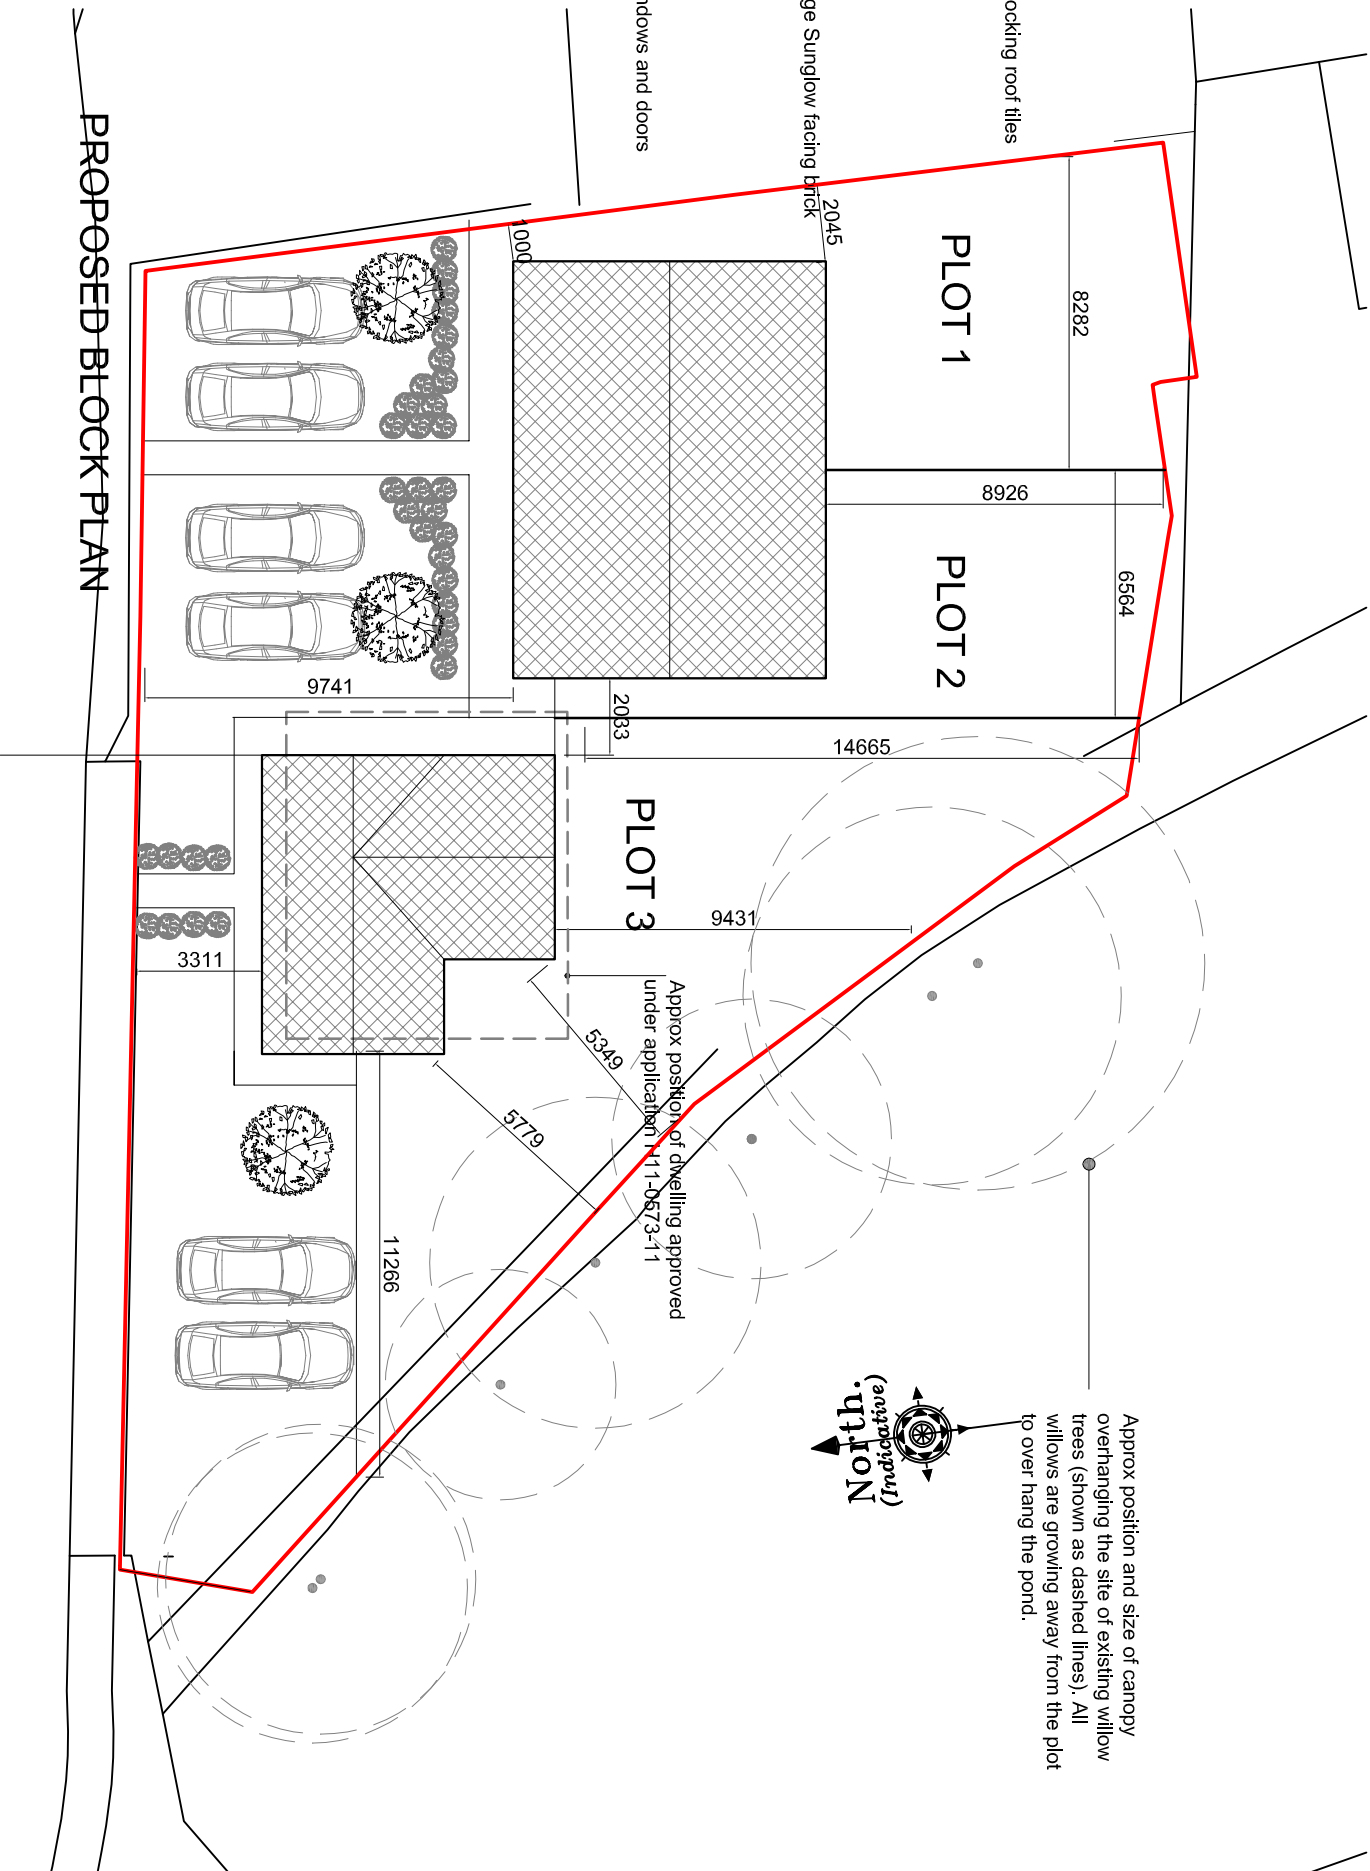


PROPOSED BLOCK PLAN

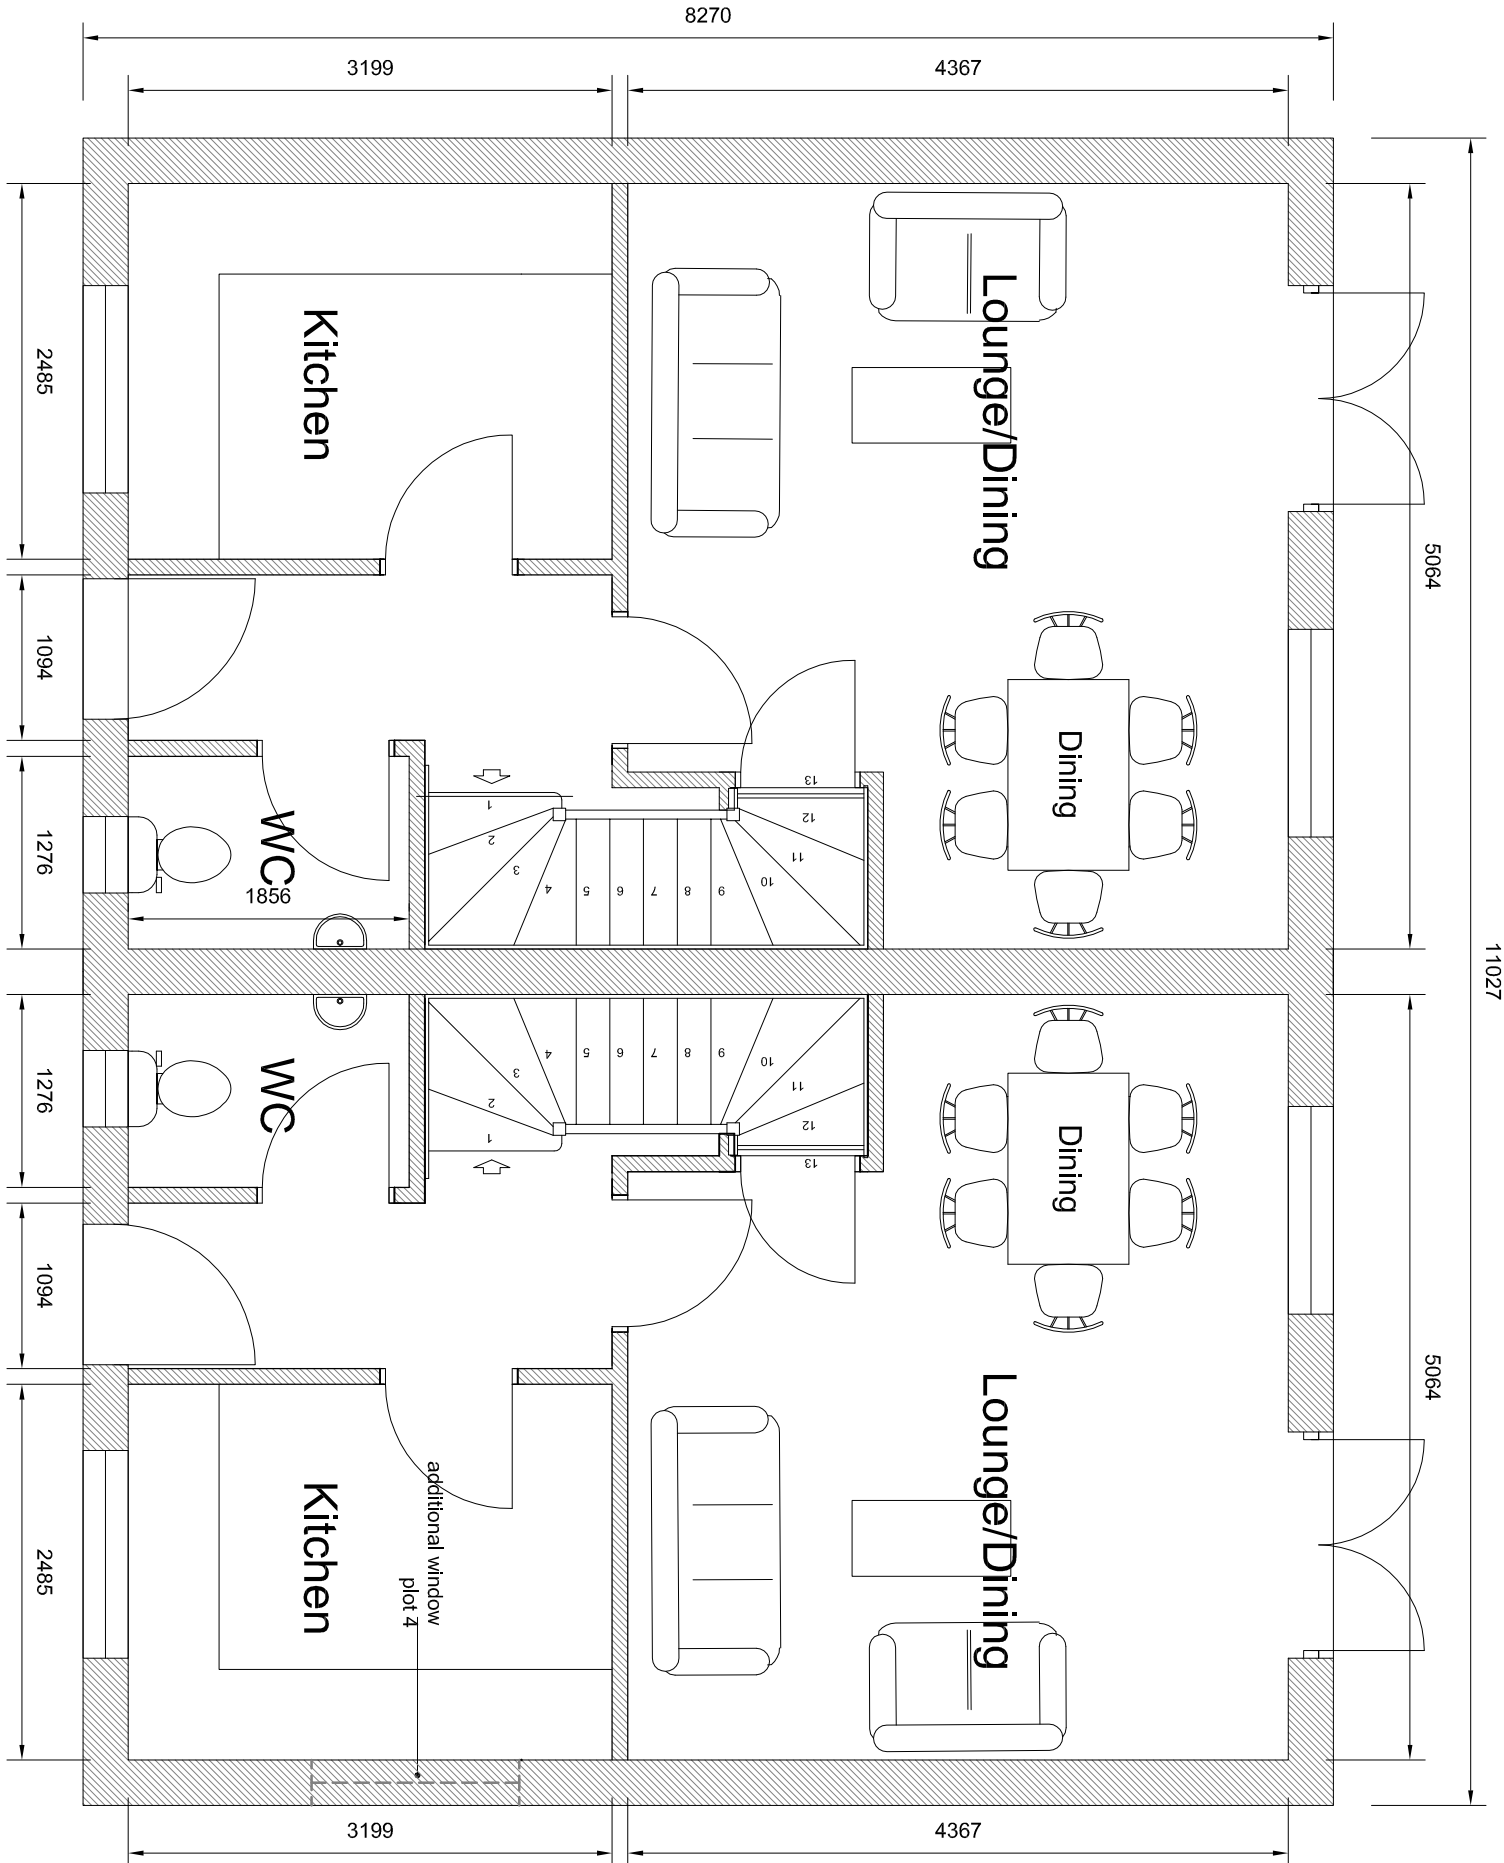

PROPOSED GROUND FLOOR PLAN PLOT 1 & 2

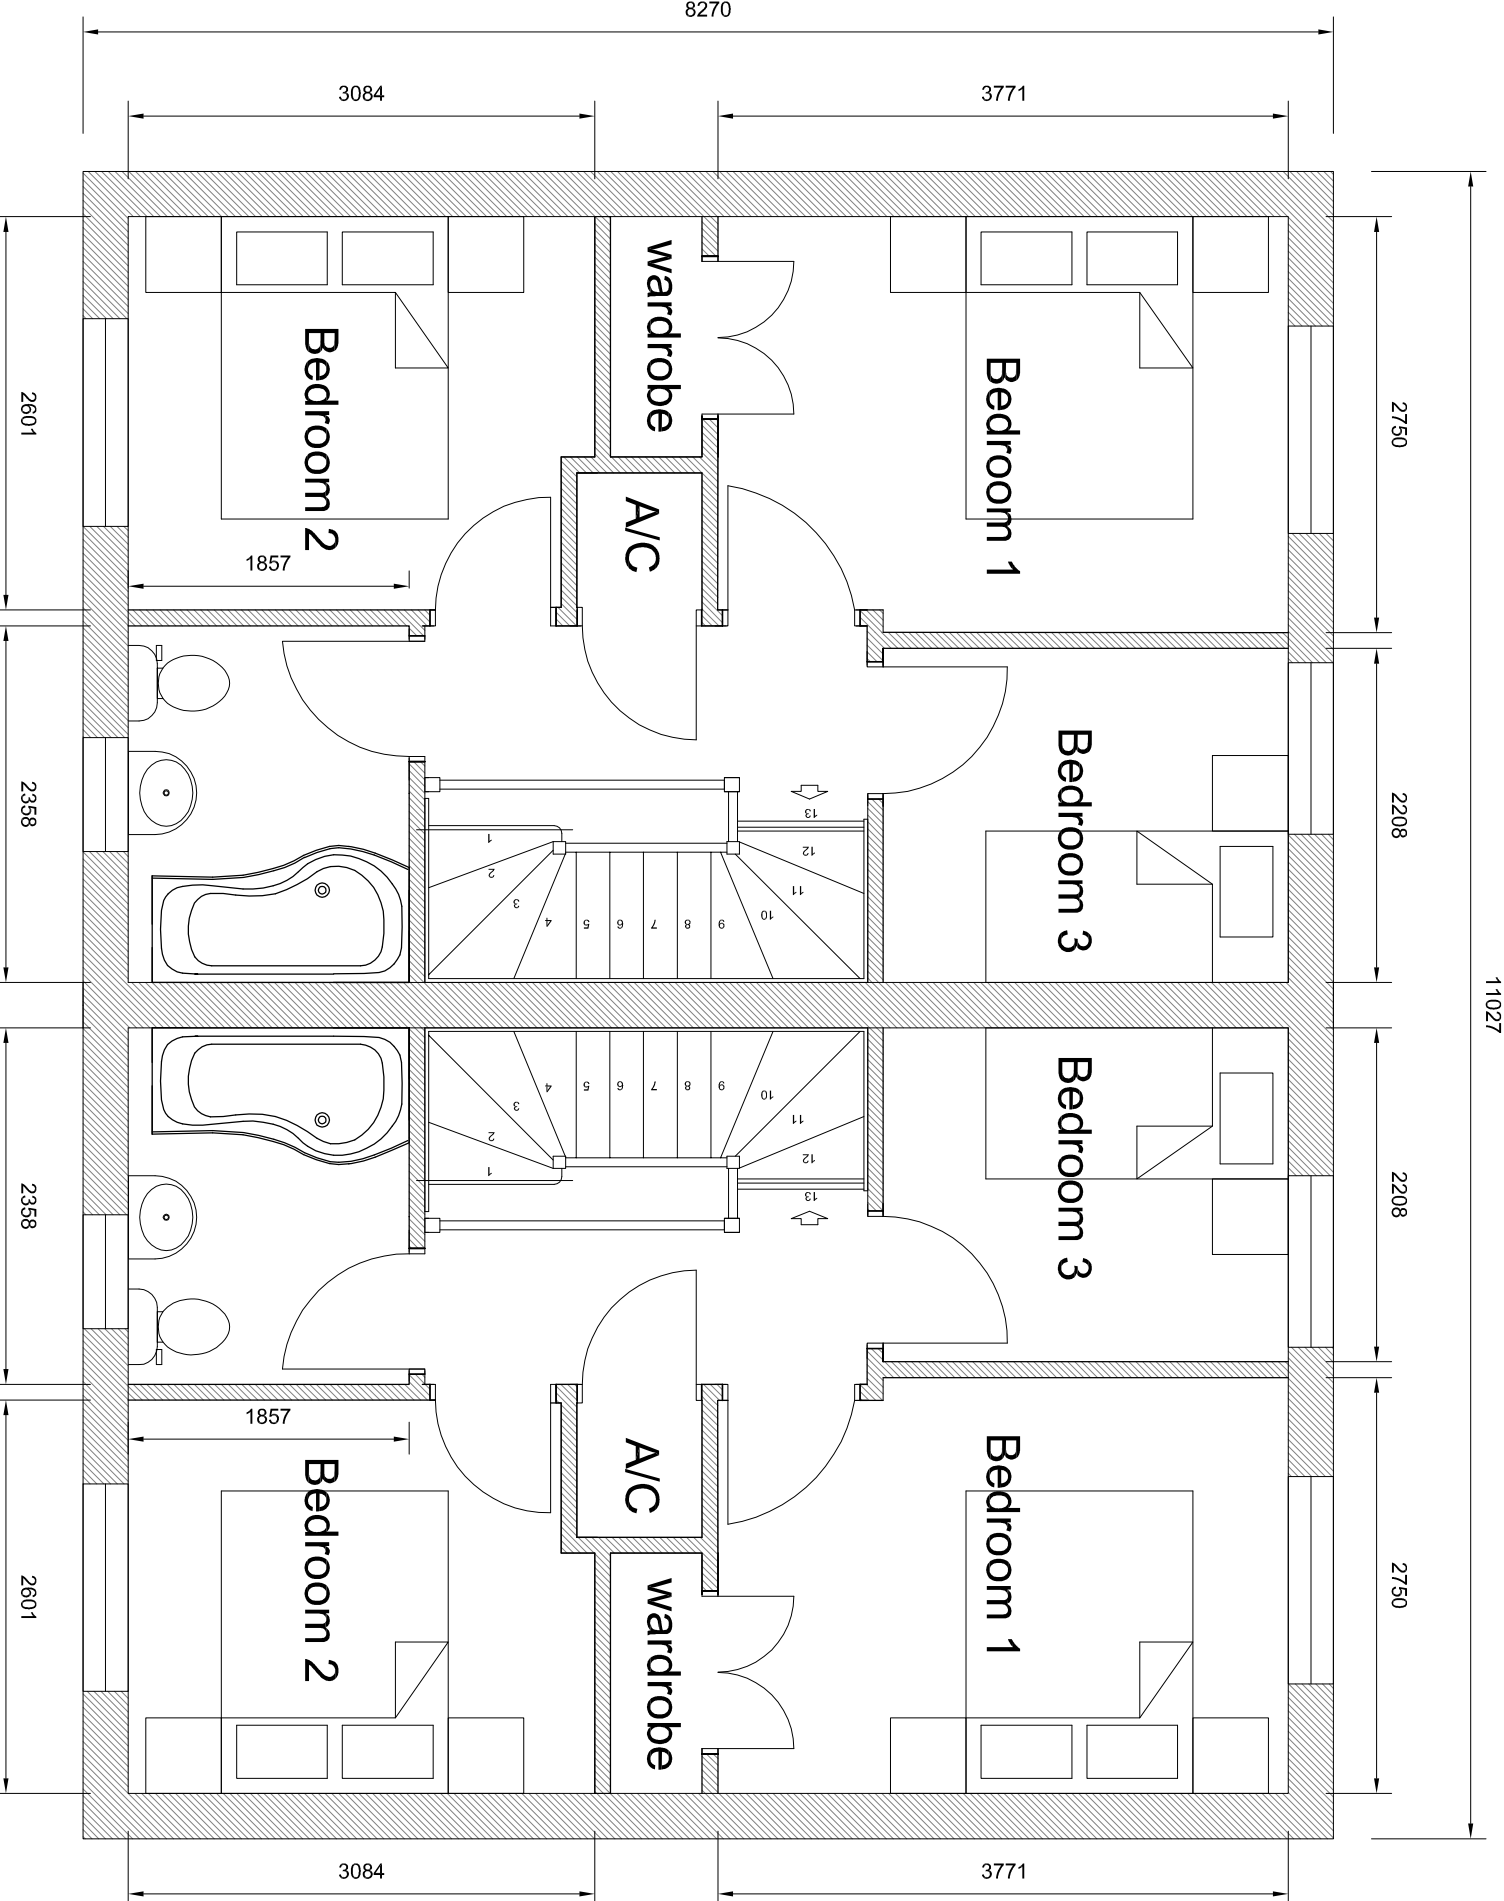

PROPOSED FIRST FLOOR PLAN PLOT 1 & 2

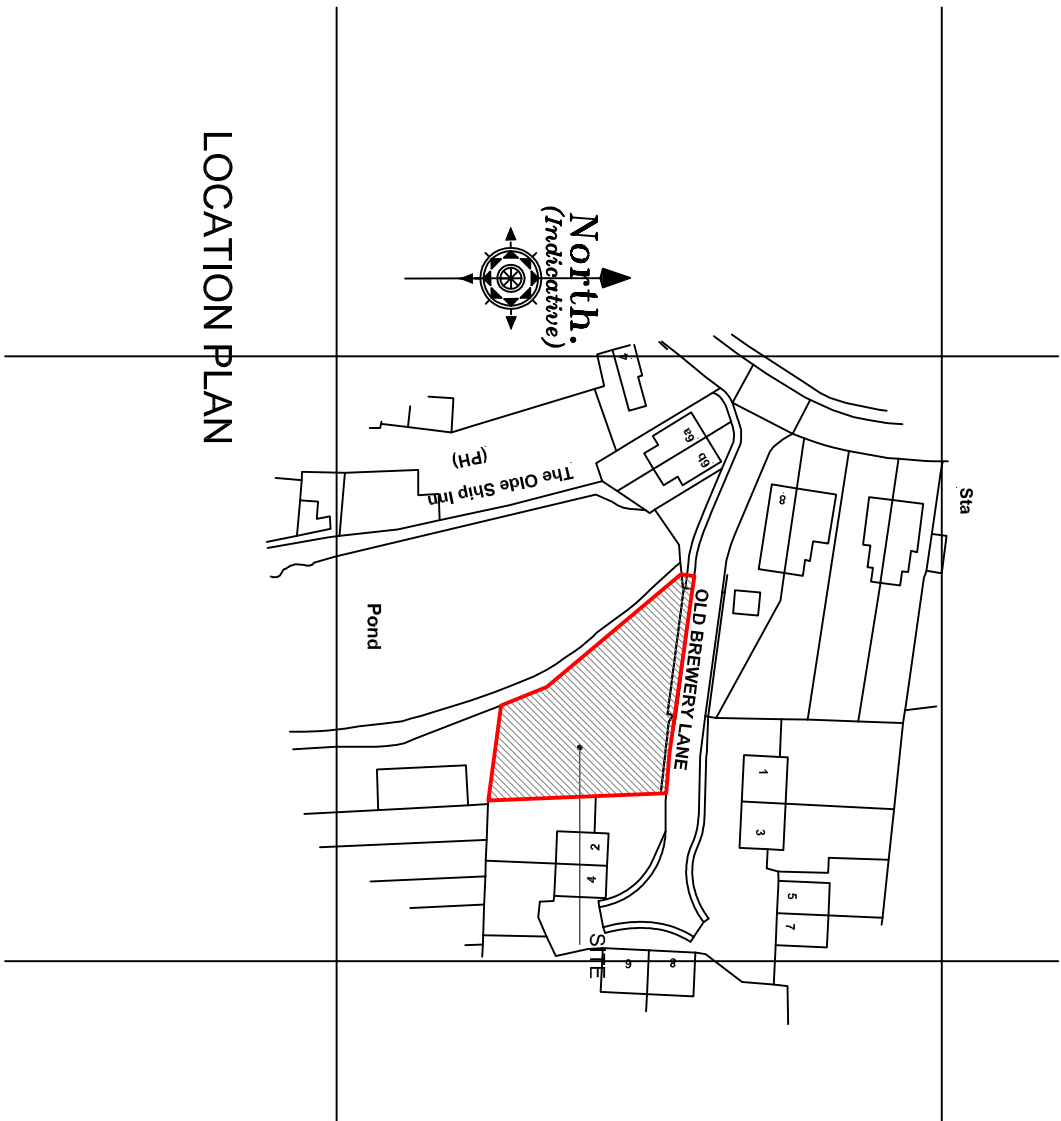

LOCATION PLAN

Revision	Date	Drawn	Description
----------	------	-------	-------------

Client **R K Wilson**

Project **Proposed Residential Development (Old Brewery Lane, Long Sutton)**

Drawing **Planning Drawing**

Scale **1:50, 1:100, 1:200, 1:1250 @ A1** Drawn **AMW** Checked **TAC** Date **15/09/2015**

Trevor A Day RIBA Ltd, 14 Old Farfield Road, Weston Hills, Spalding, Lincs. PE12 6DQ
01456 380027 trevor@tdayarchitects.co.uk