


SHDC
Planning & Development

- 5 SEP 2002

Ref

996/02

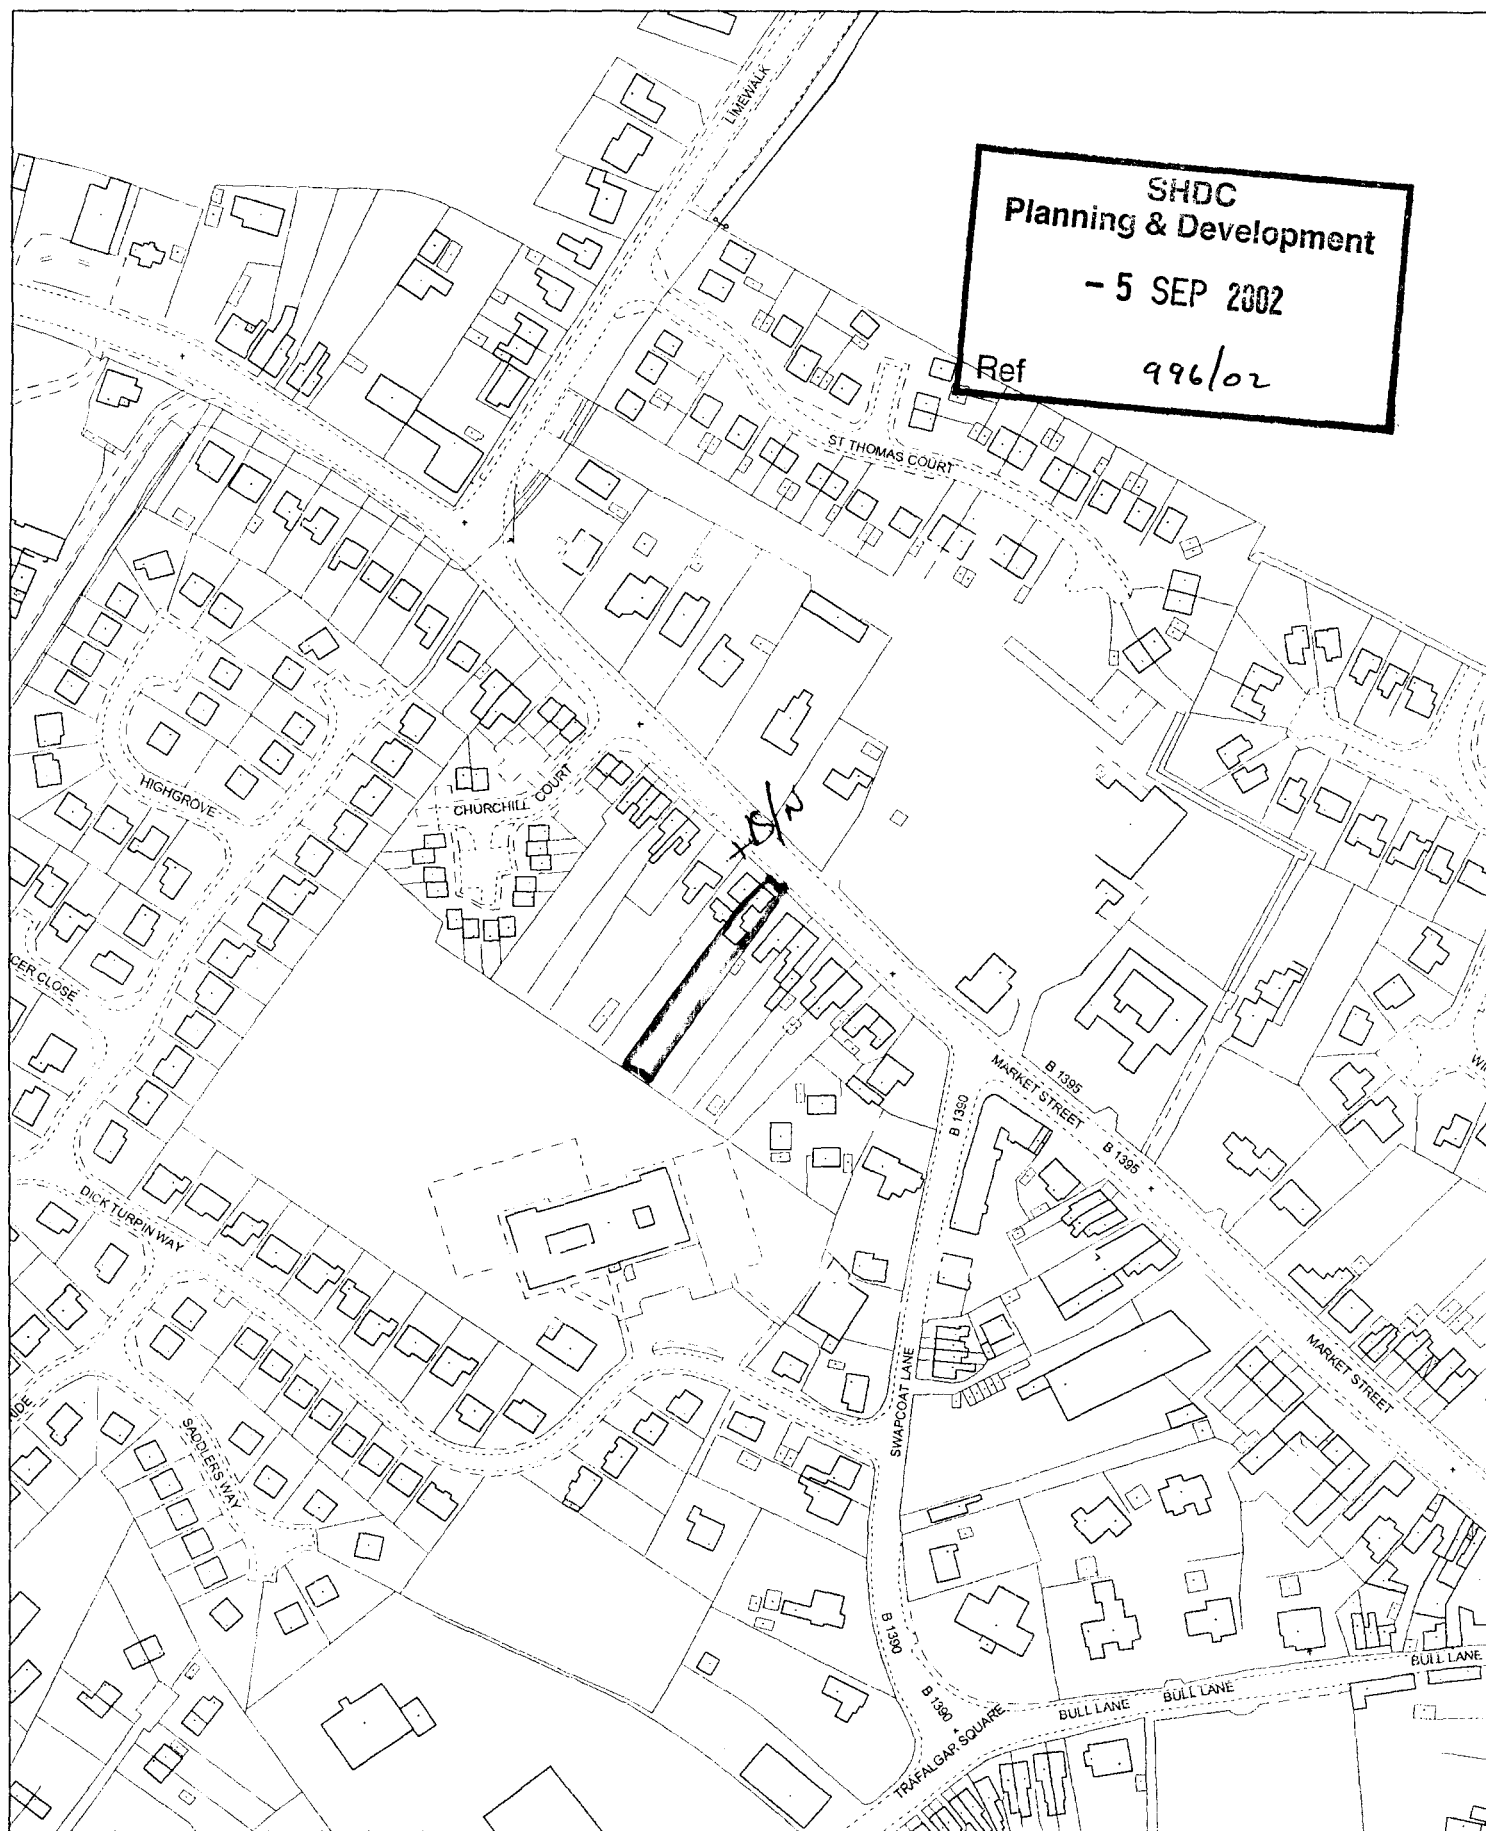


This copy has been produced specifically for the map return scheme purposes only. No further copies may be made.

Scale:
1:2500

Council Offices, Priory Road, Spalding,
Lincolnshire PE11 2XE


This map is reproduced from Ordnance Survey material with permission of Ordnance Survey on behalf of Her Majesty's Stationery Office (c) Crown copyright. Unauthorised reproduction infringes Crown copyright and may lead to prosecution or civil proceedings. South Holland District Council LA079413 2002



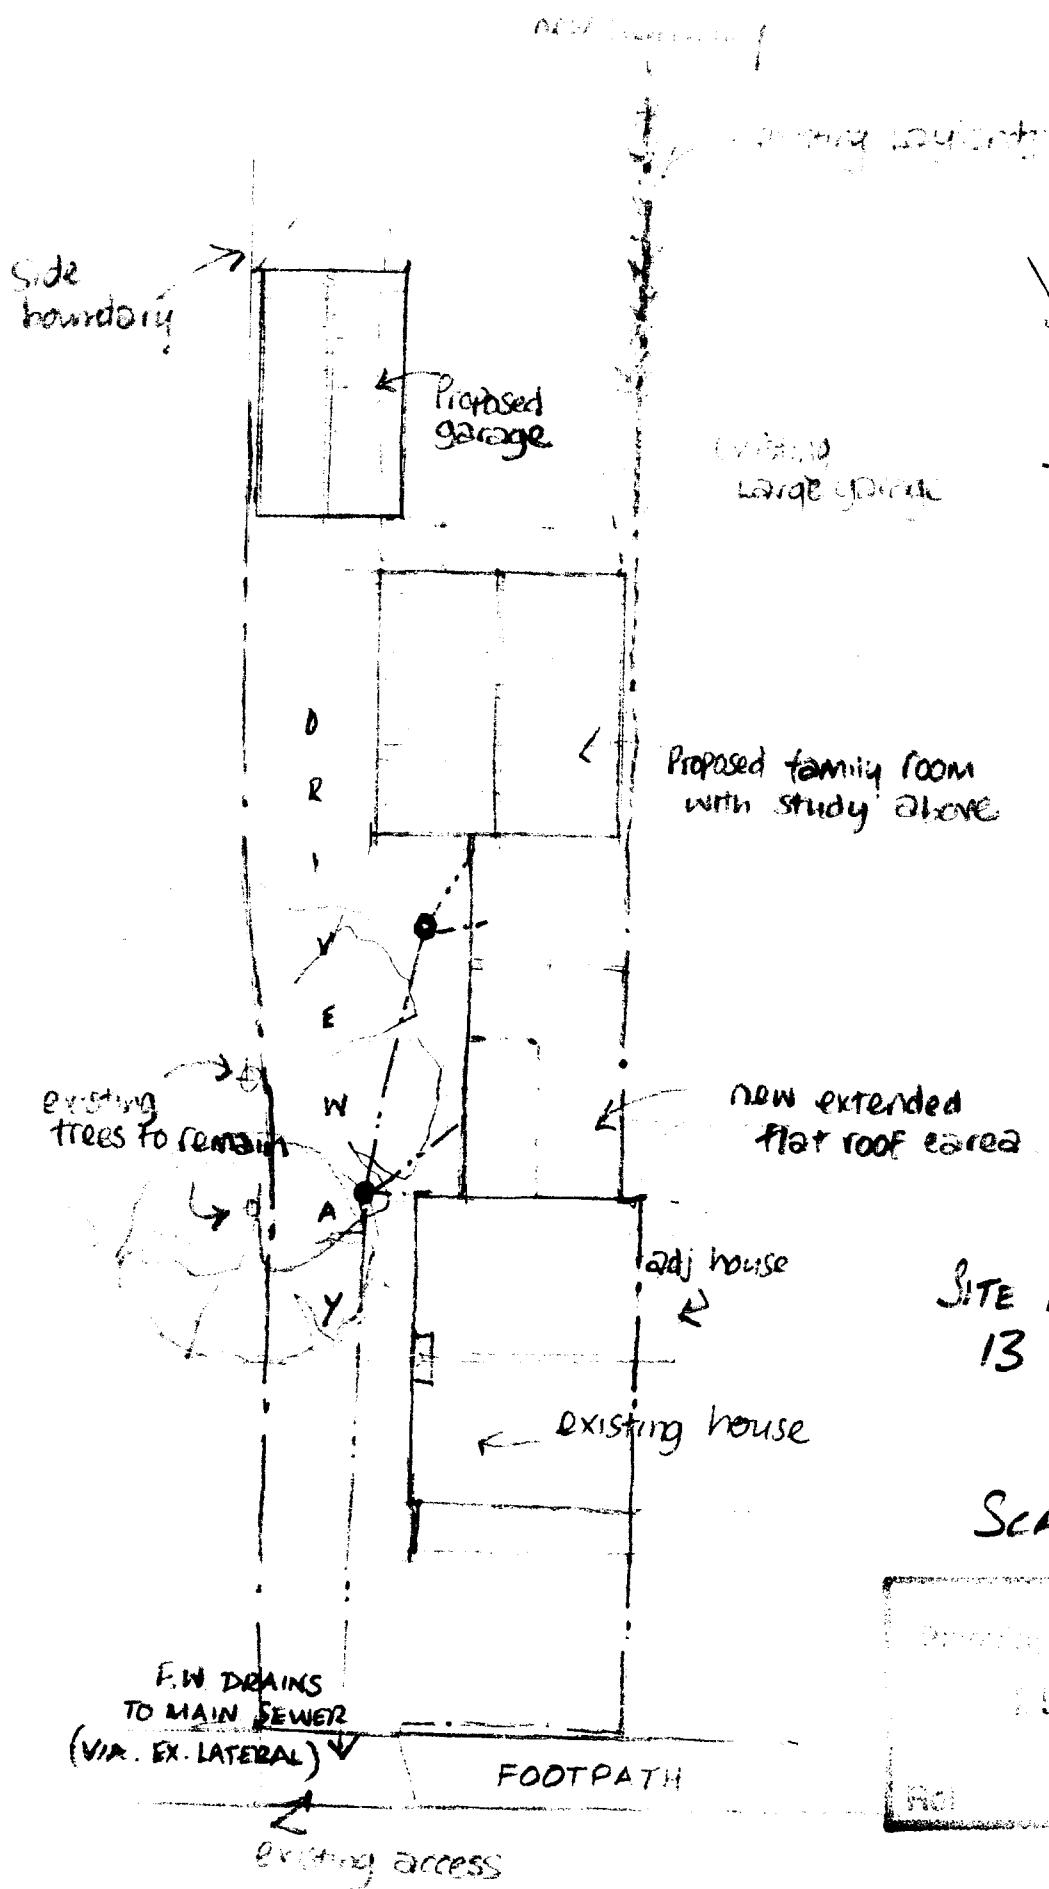


SITE LAYOUT PLAN
13 GEDNEY ROAD.
LONG SUTTON.


RECEIVED
 DIRECTOR'S OFFICE
 SEP 10 1962
 FBI - NEW YORK
 996/102

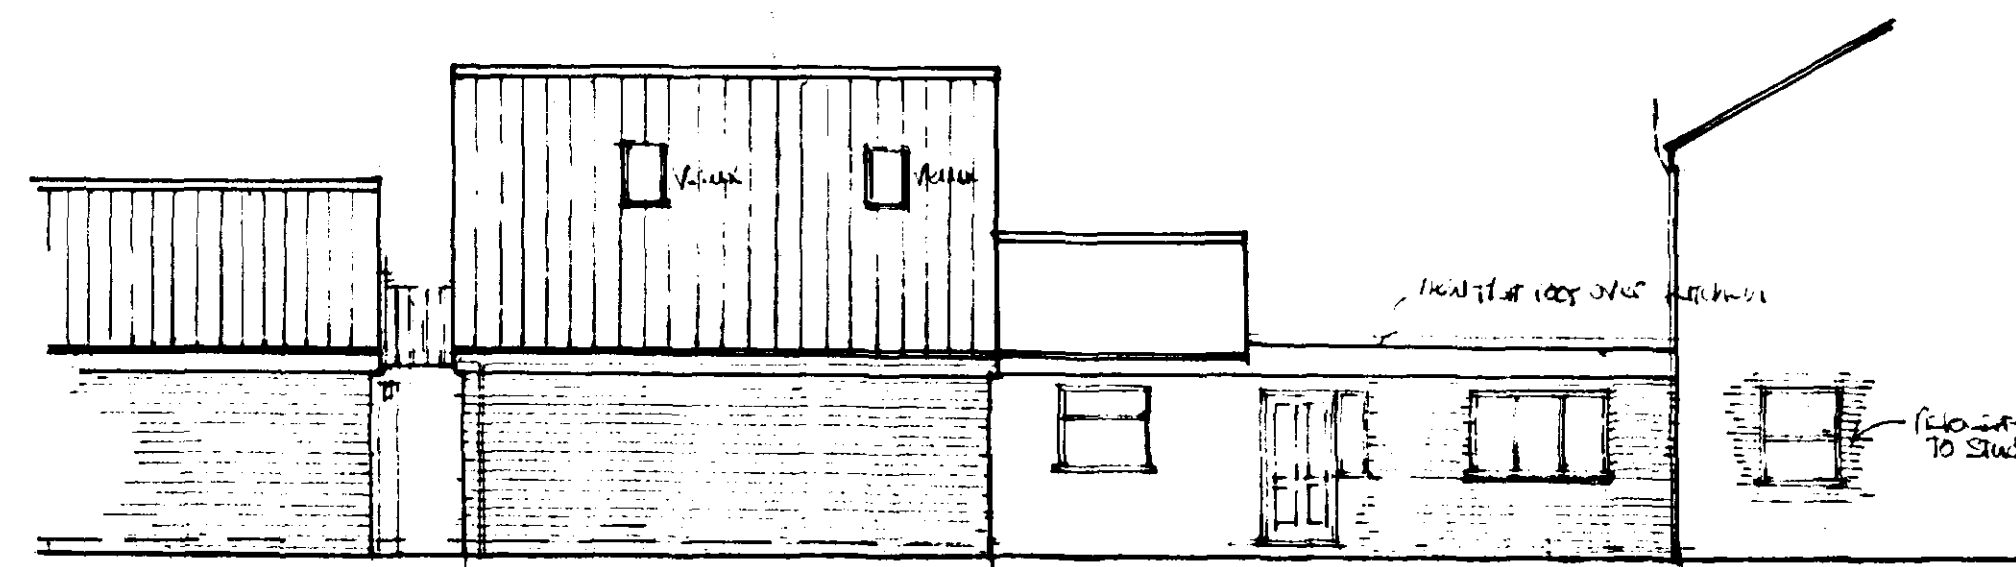


SIDE ELEVATION

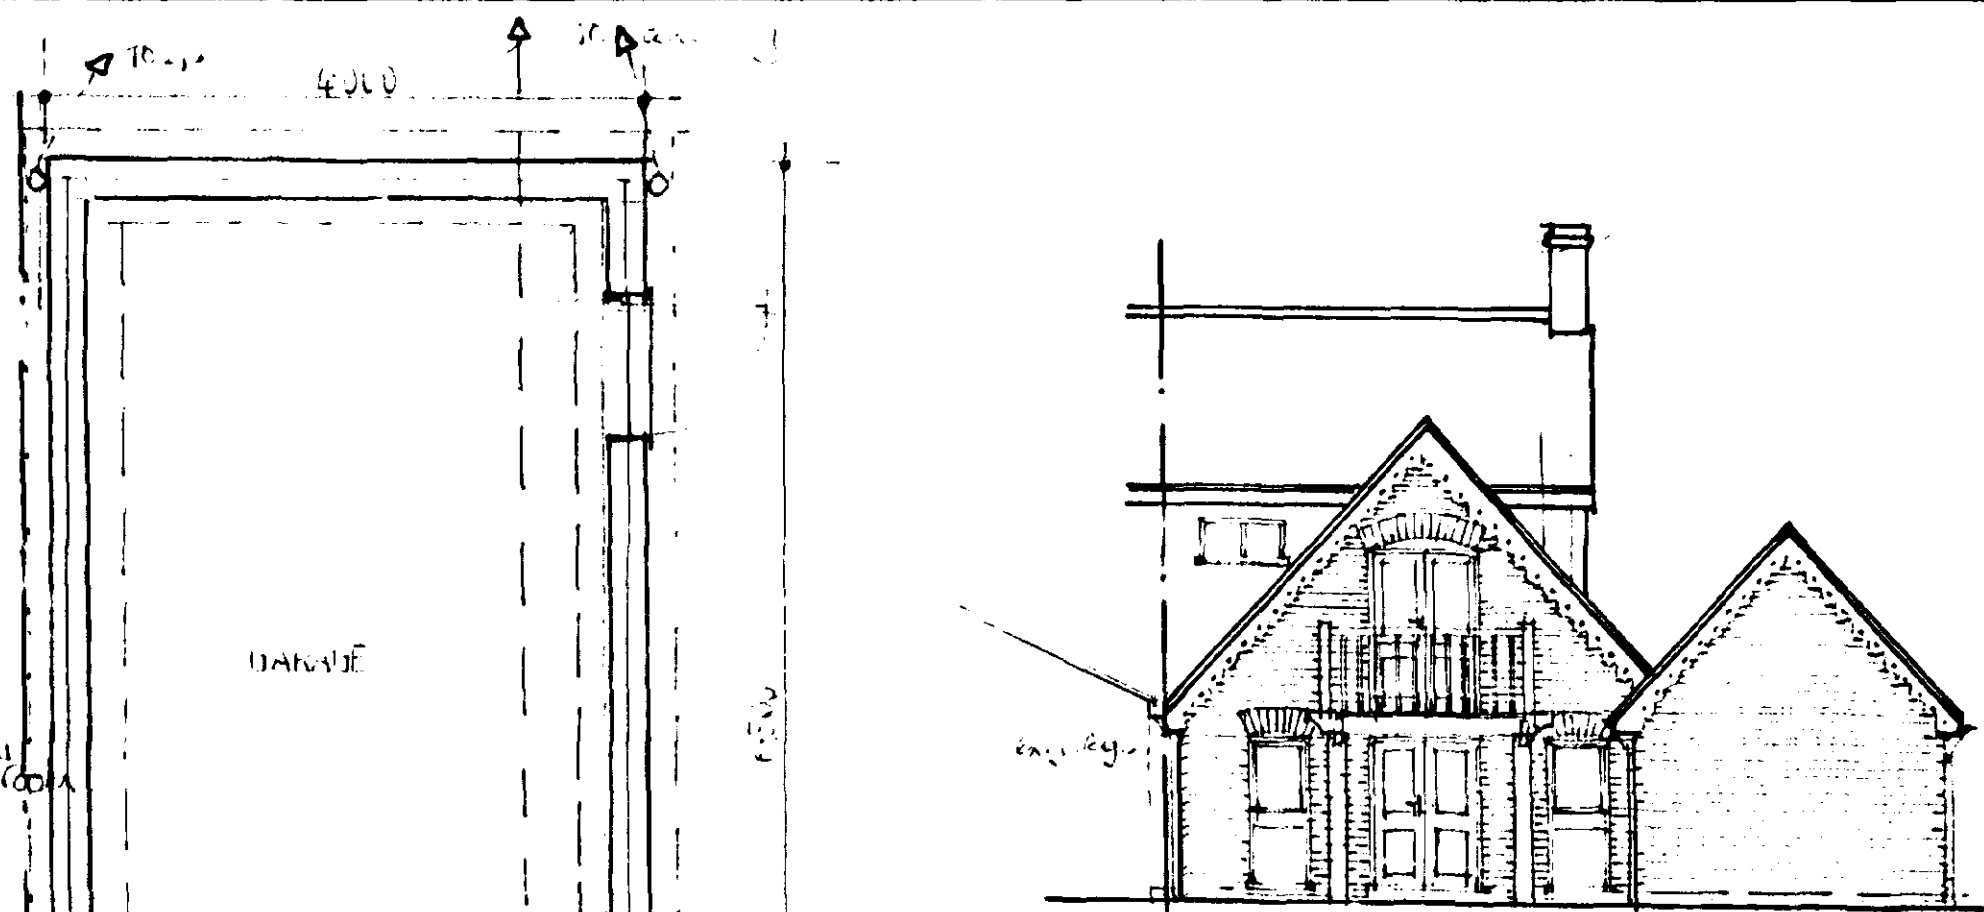


REAR ELEVATION (into garden)

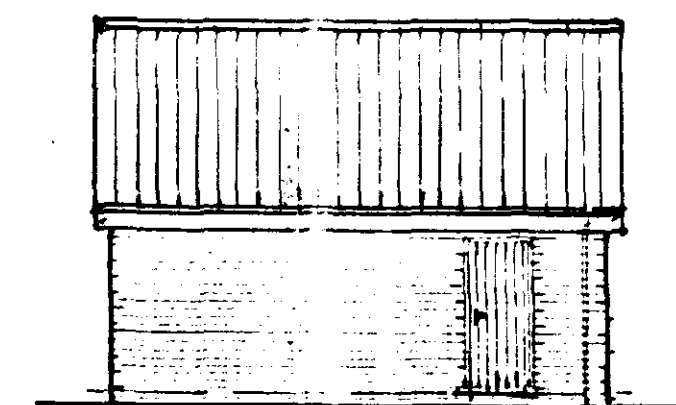


SIDE ELEV (to garage into garden)

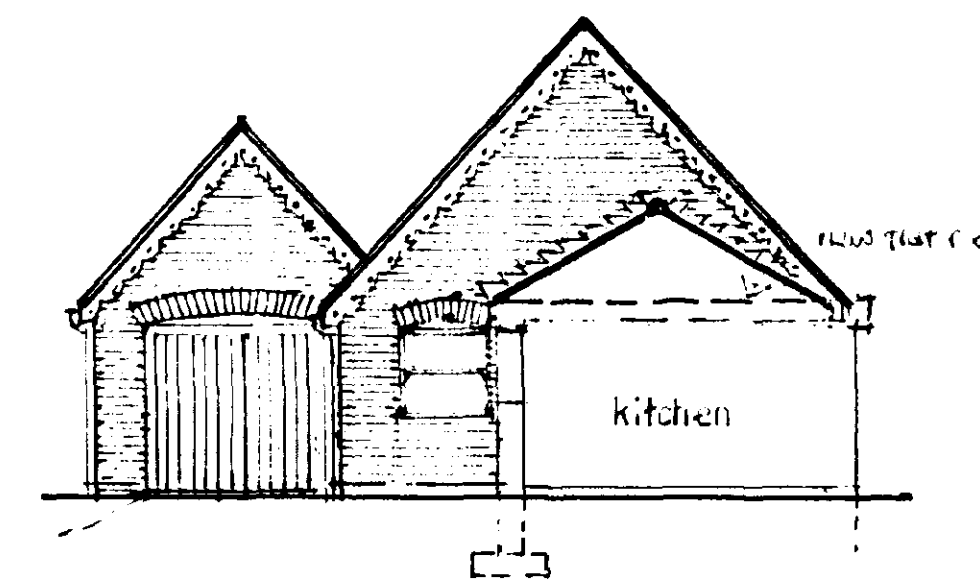


FRONT ELEVATION

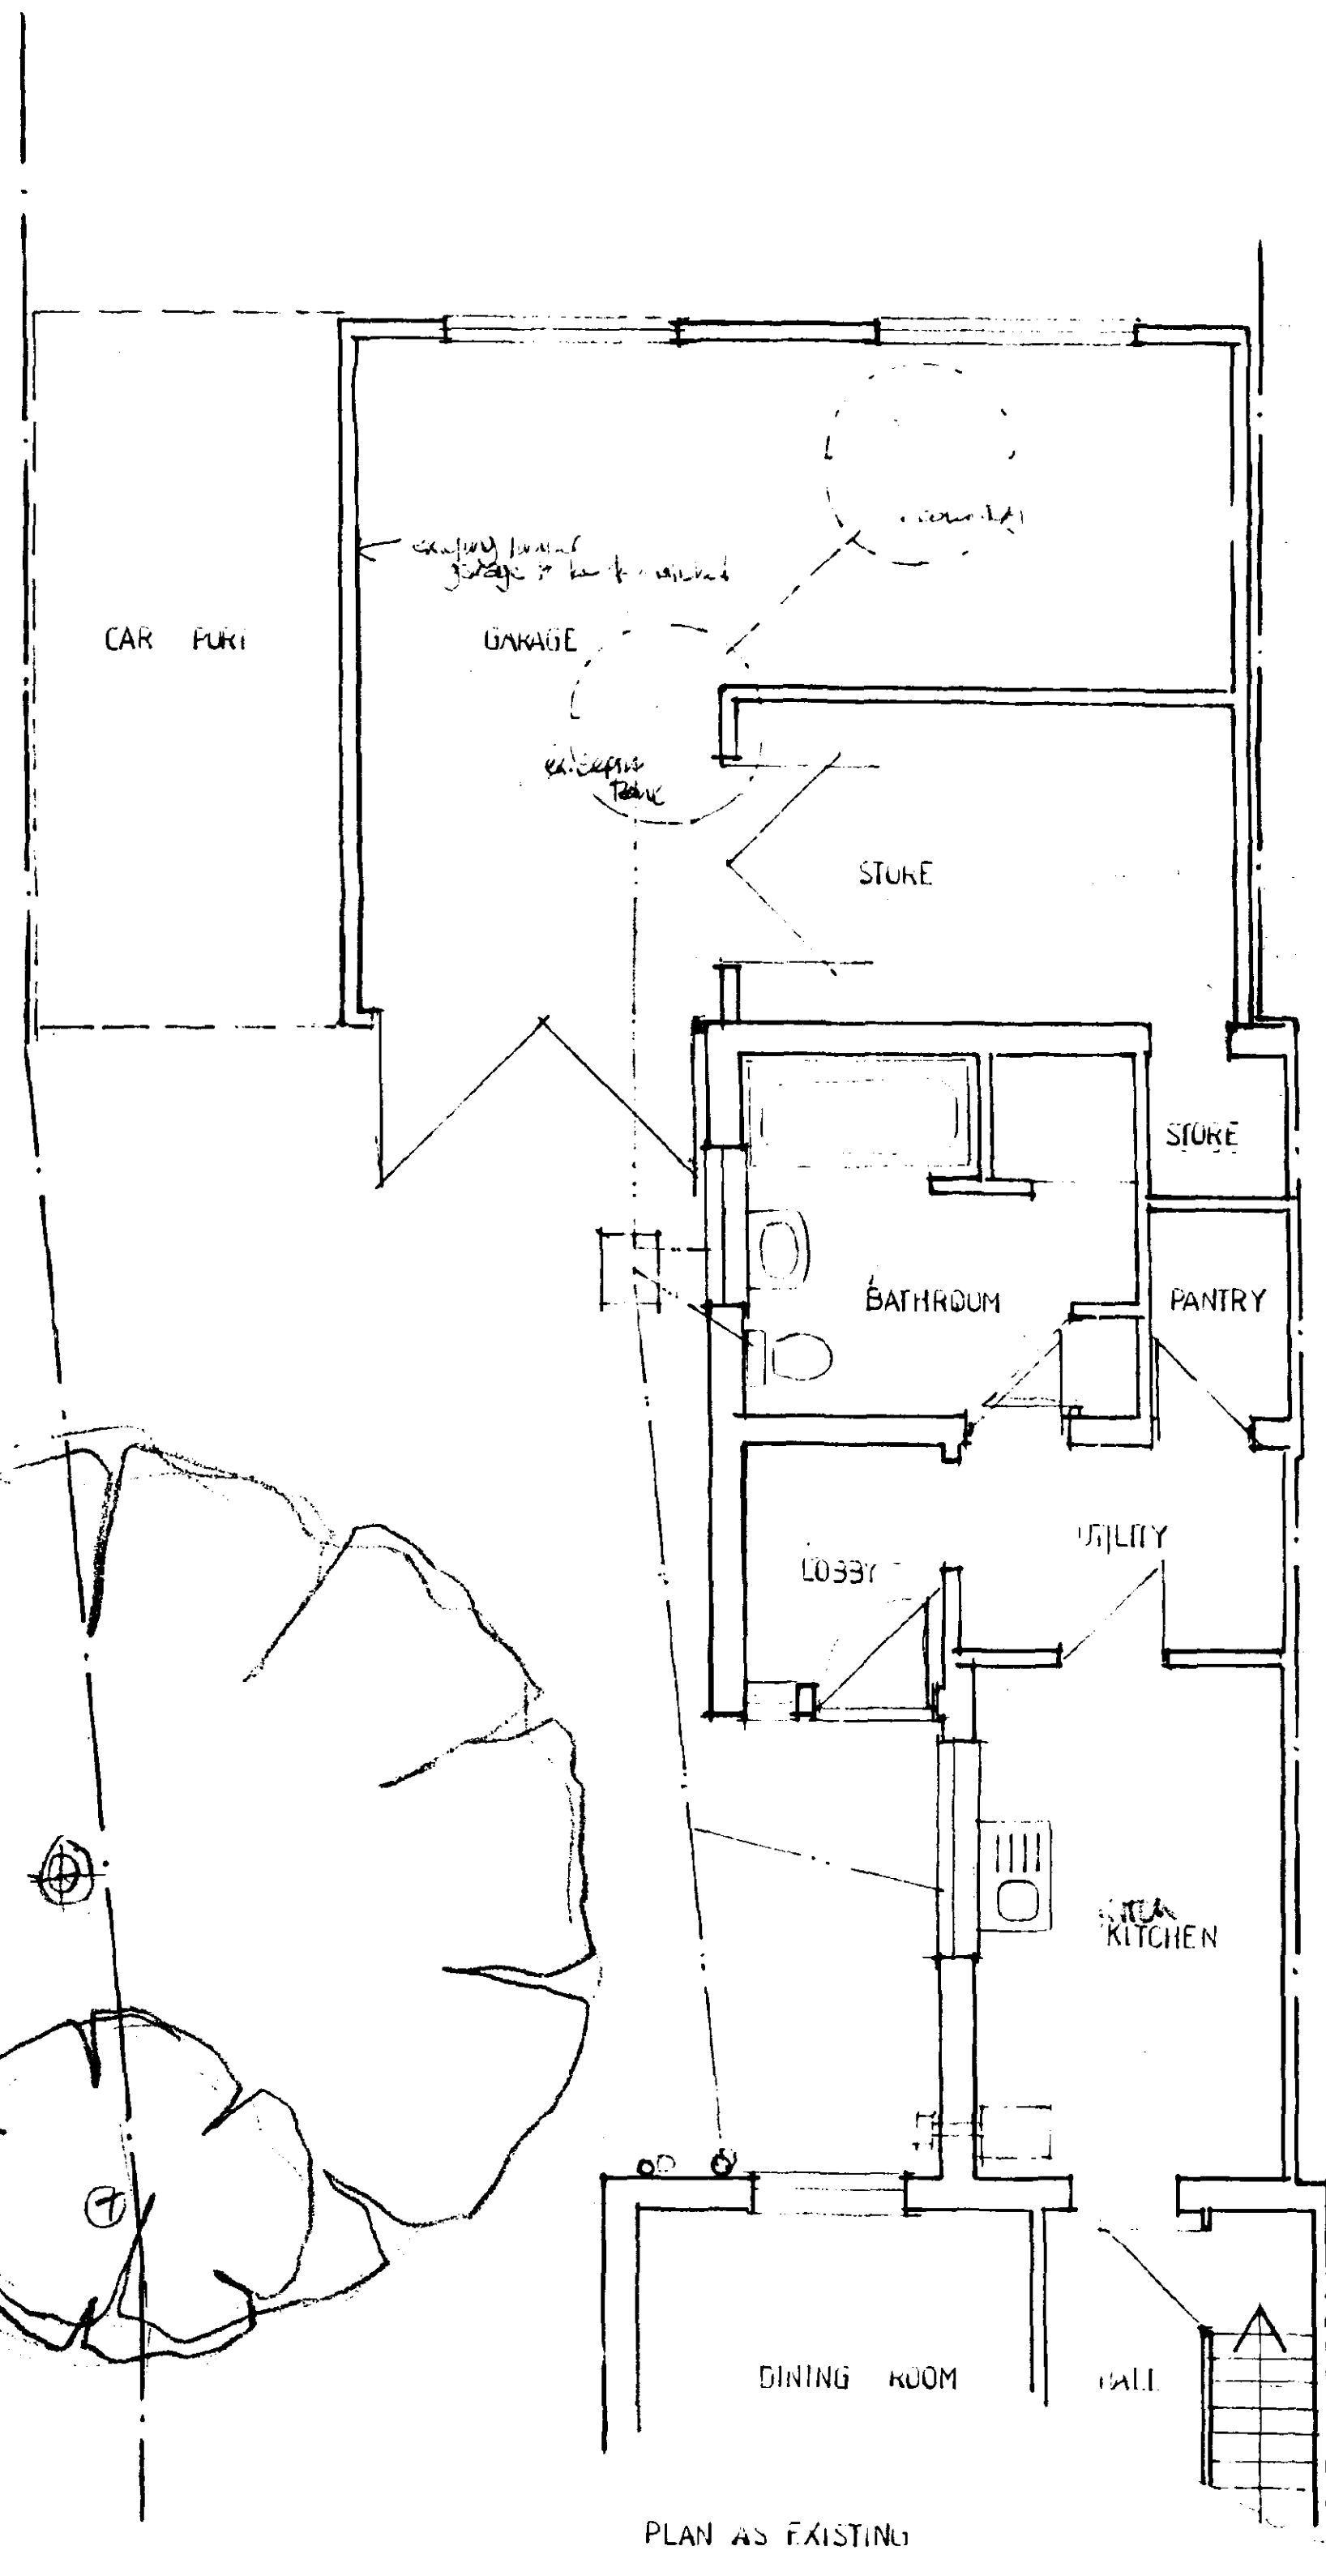

PLAN AS EXISTING

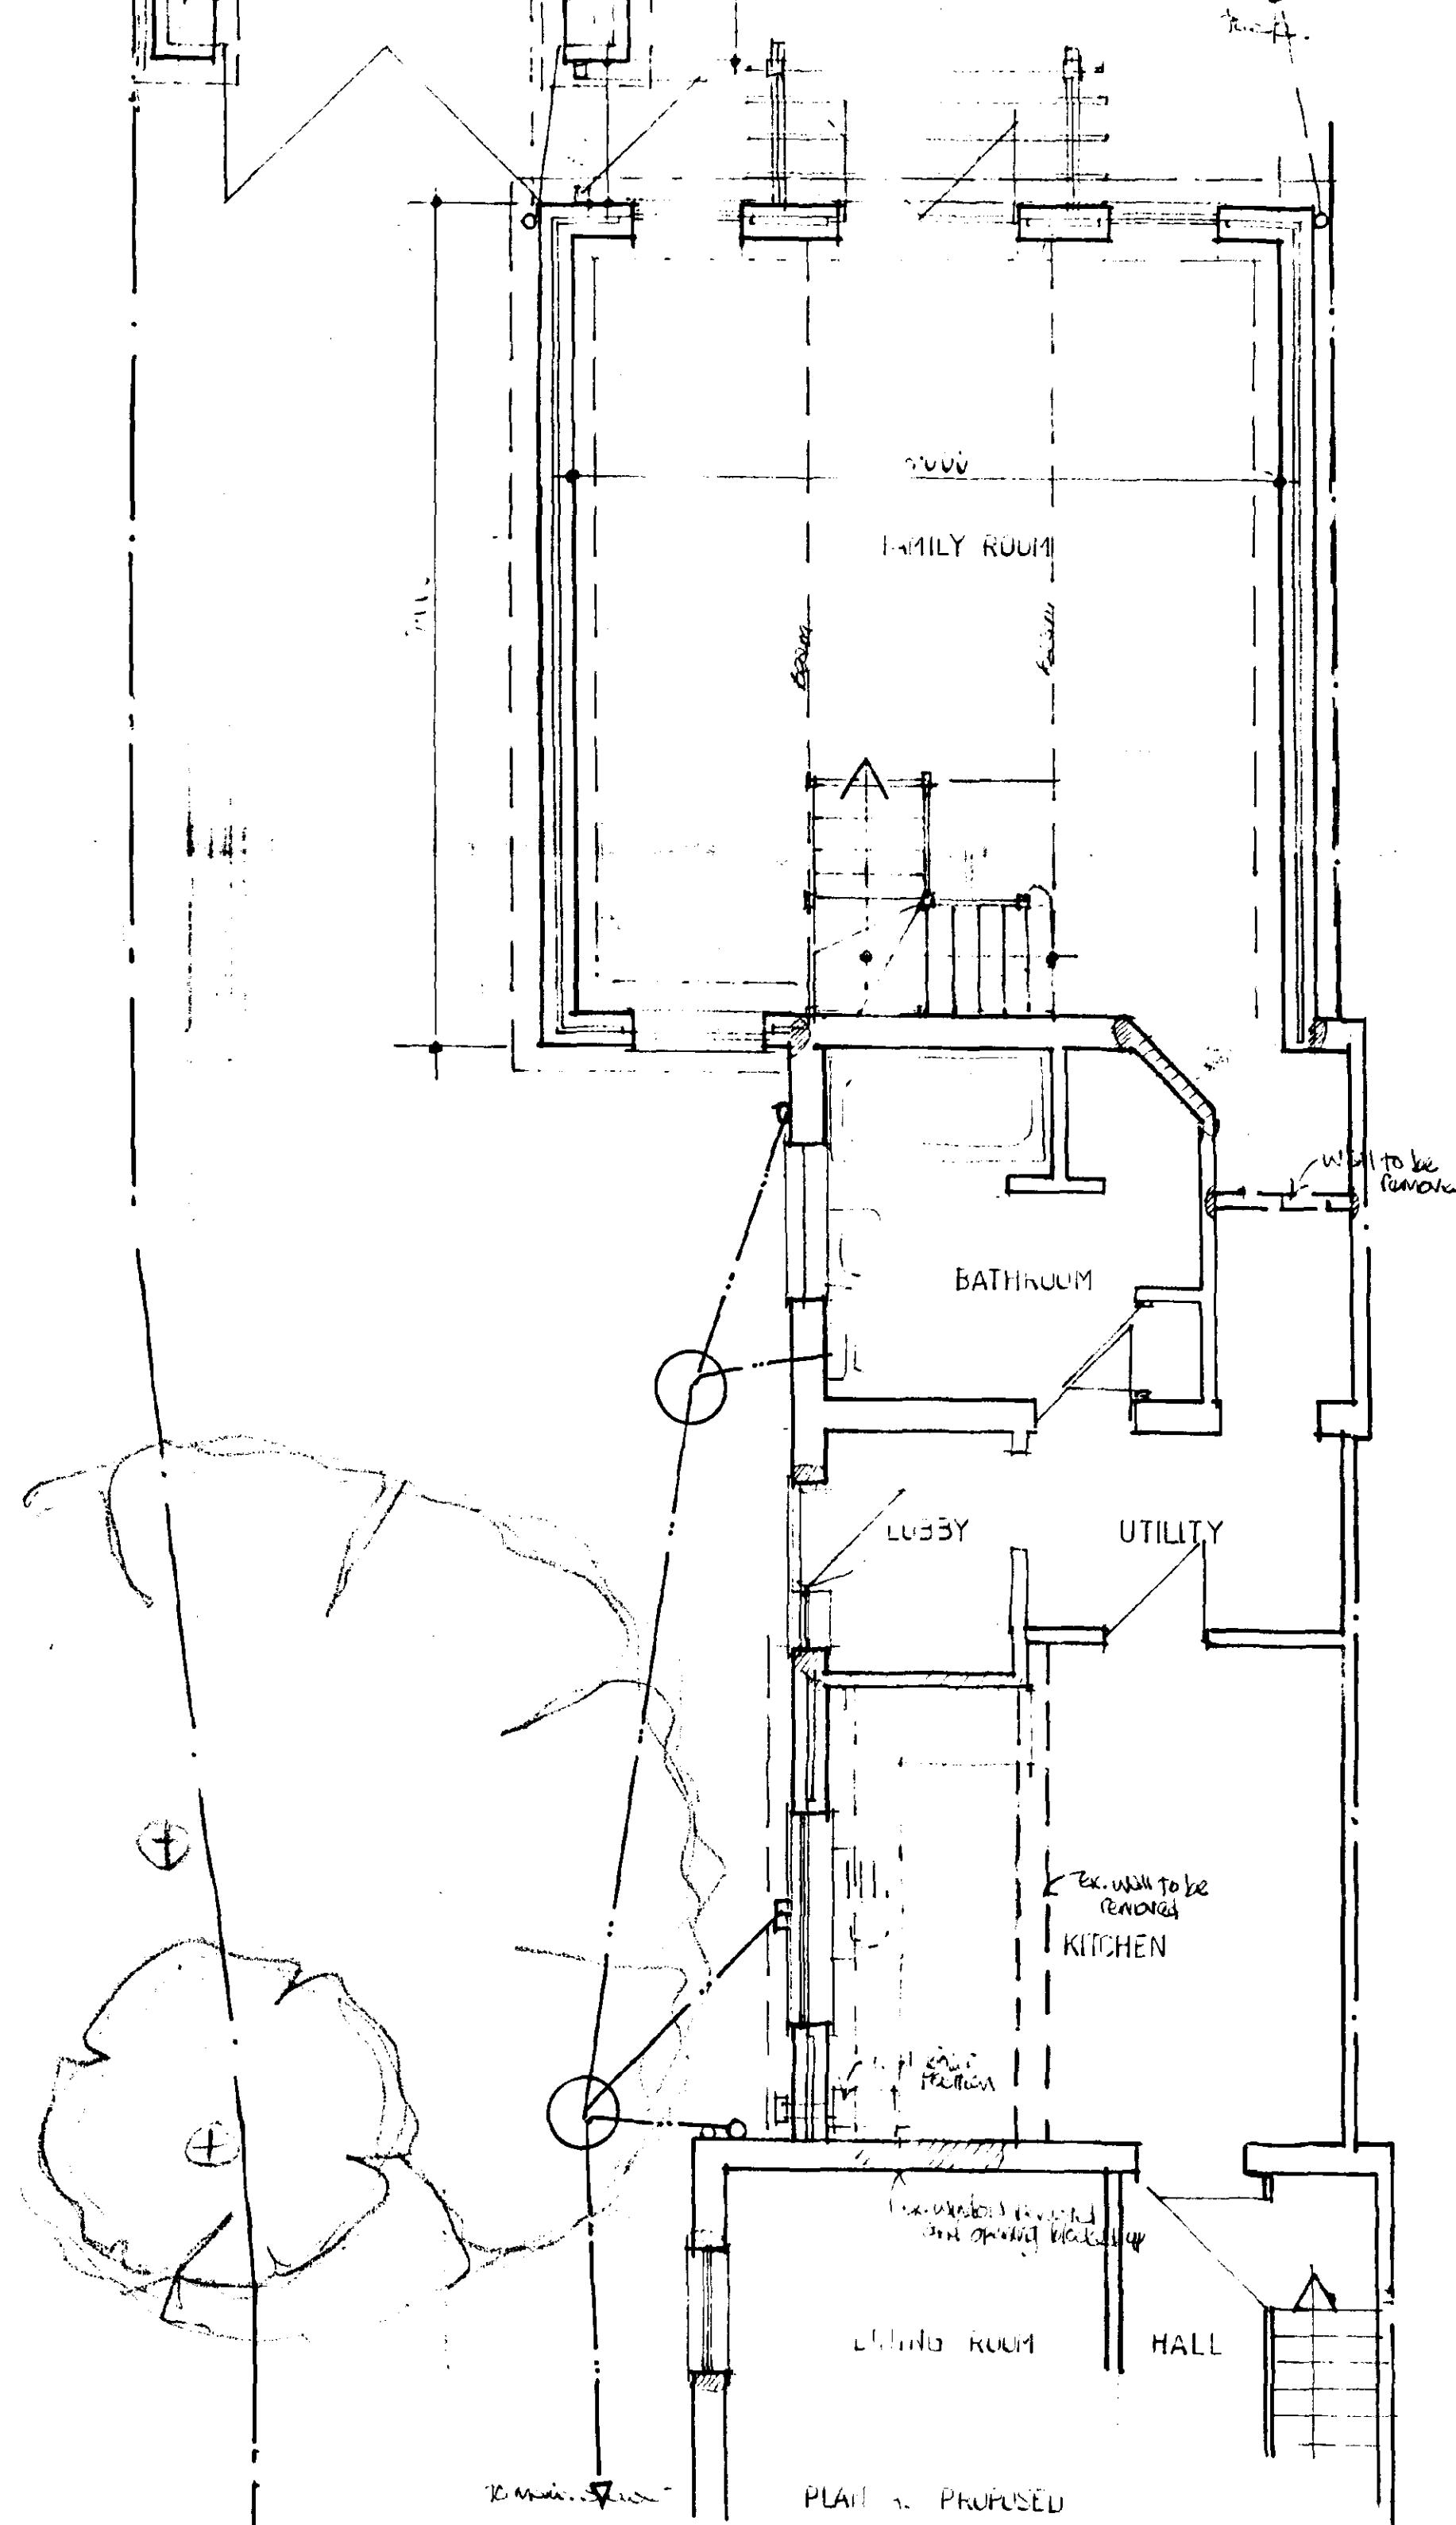

PLAN AS PROPOSED

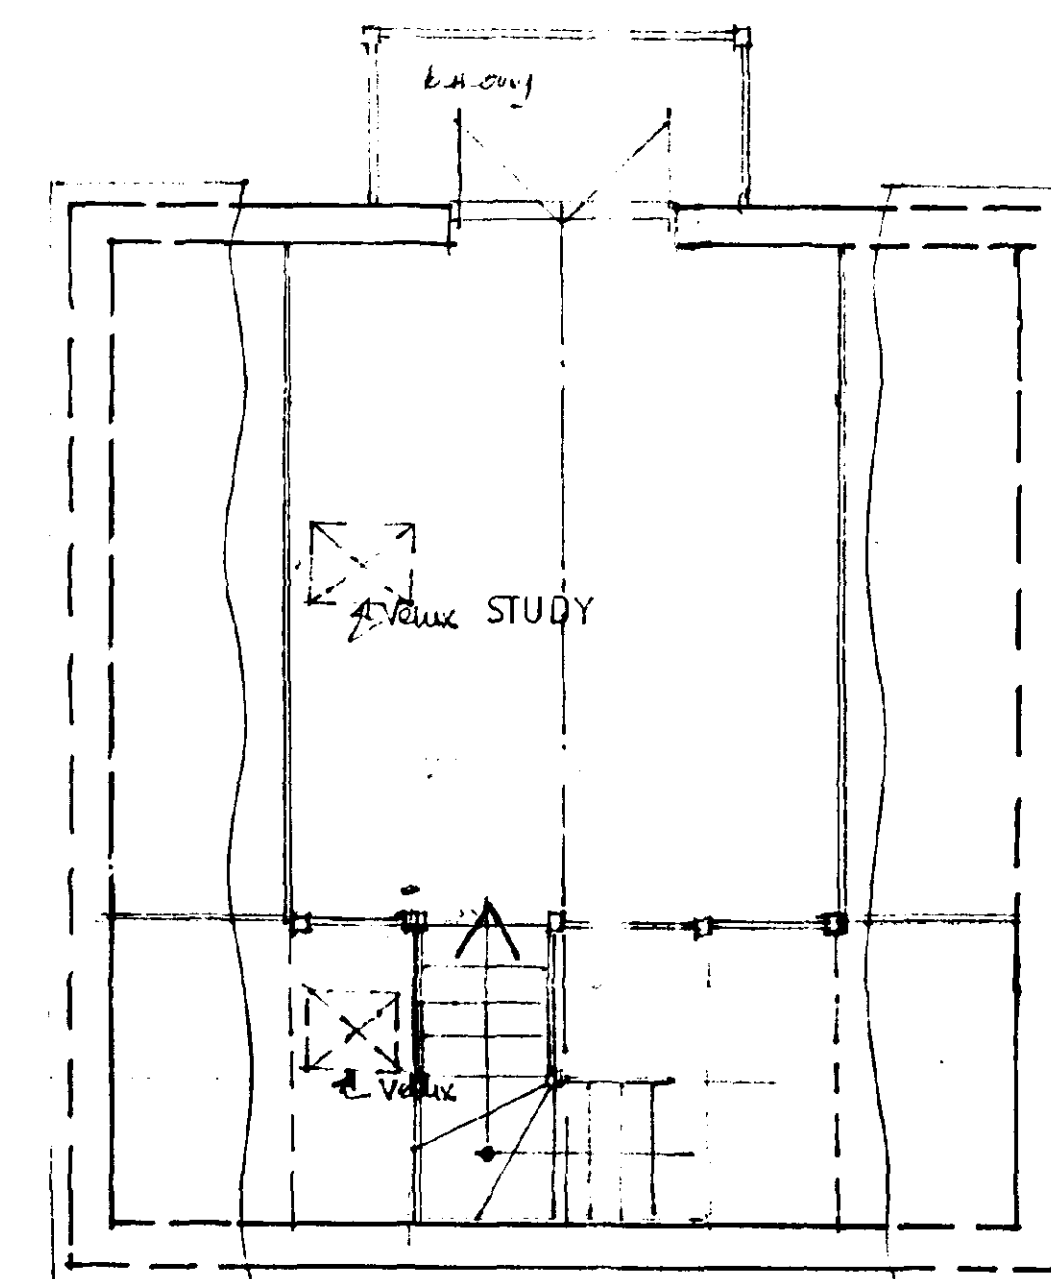


FIRST FLOOR PLAN

DETERMINED
PLAN


NOTES
All dimensions must be checked on site and not scaled from this drawing.

Revisions	
Date	Revisions
© copyright	
SHDC Planning & Development - 5 SEP 2002 Ref 996/02	
Client Mr & Mrs R.J. COOK	
Job Title PROPOSED EXTENSION AND WORKS TO REAR OF HOUSE, 13 GEDNEY ROAD, LONG SUTTON, Lincs.	
Drawing Title PLANNING ONLY	
Scale 1:50, 1:100	
Date AUG, 02.	Drawn by LB
Drg No.	Rev.


NOTES
All dimensions must be checked on site and not scaled from this drawing.

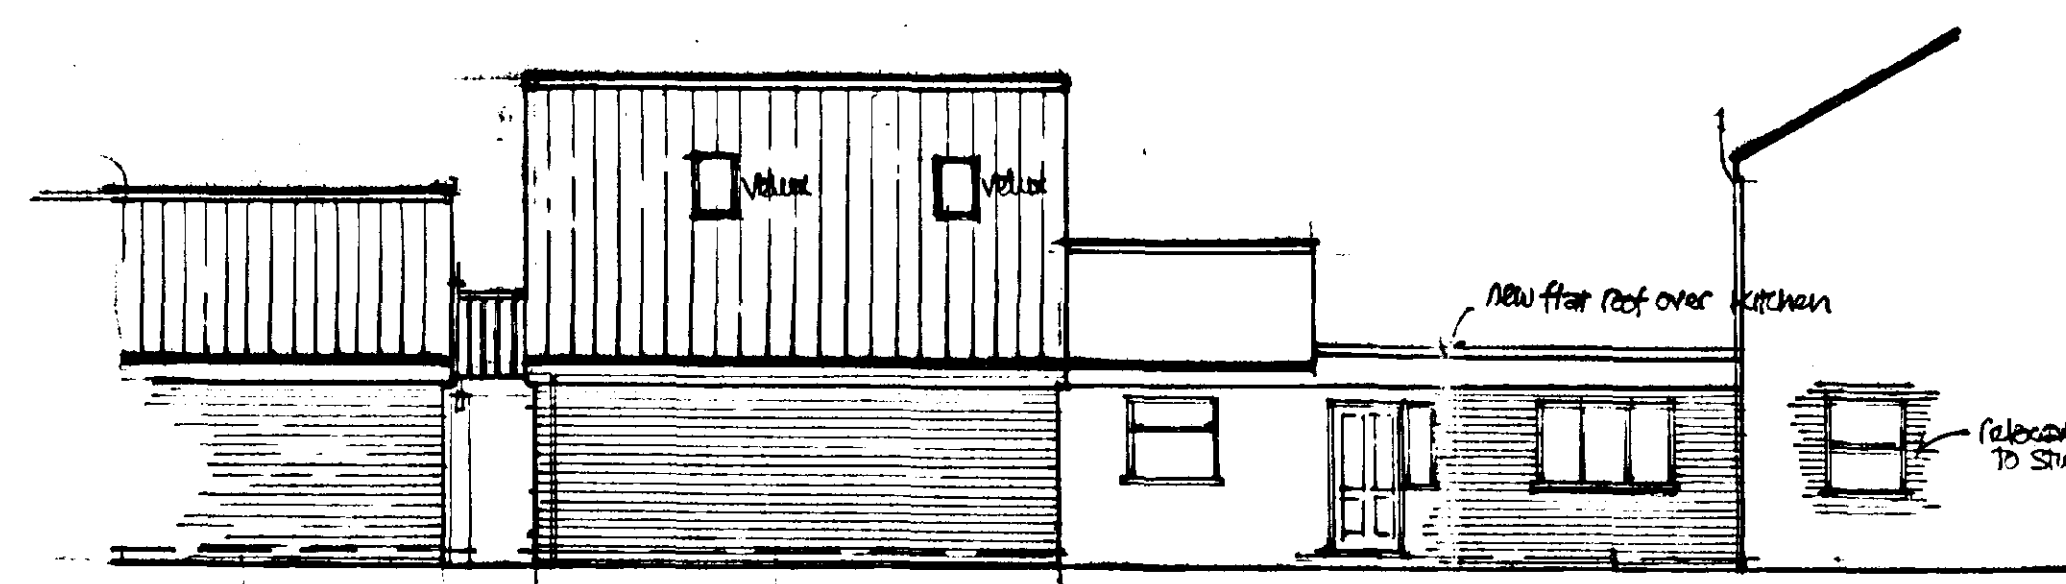


SIDE ELEVATION

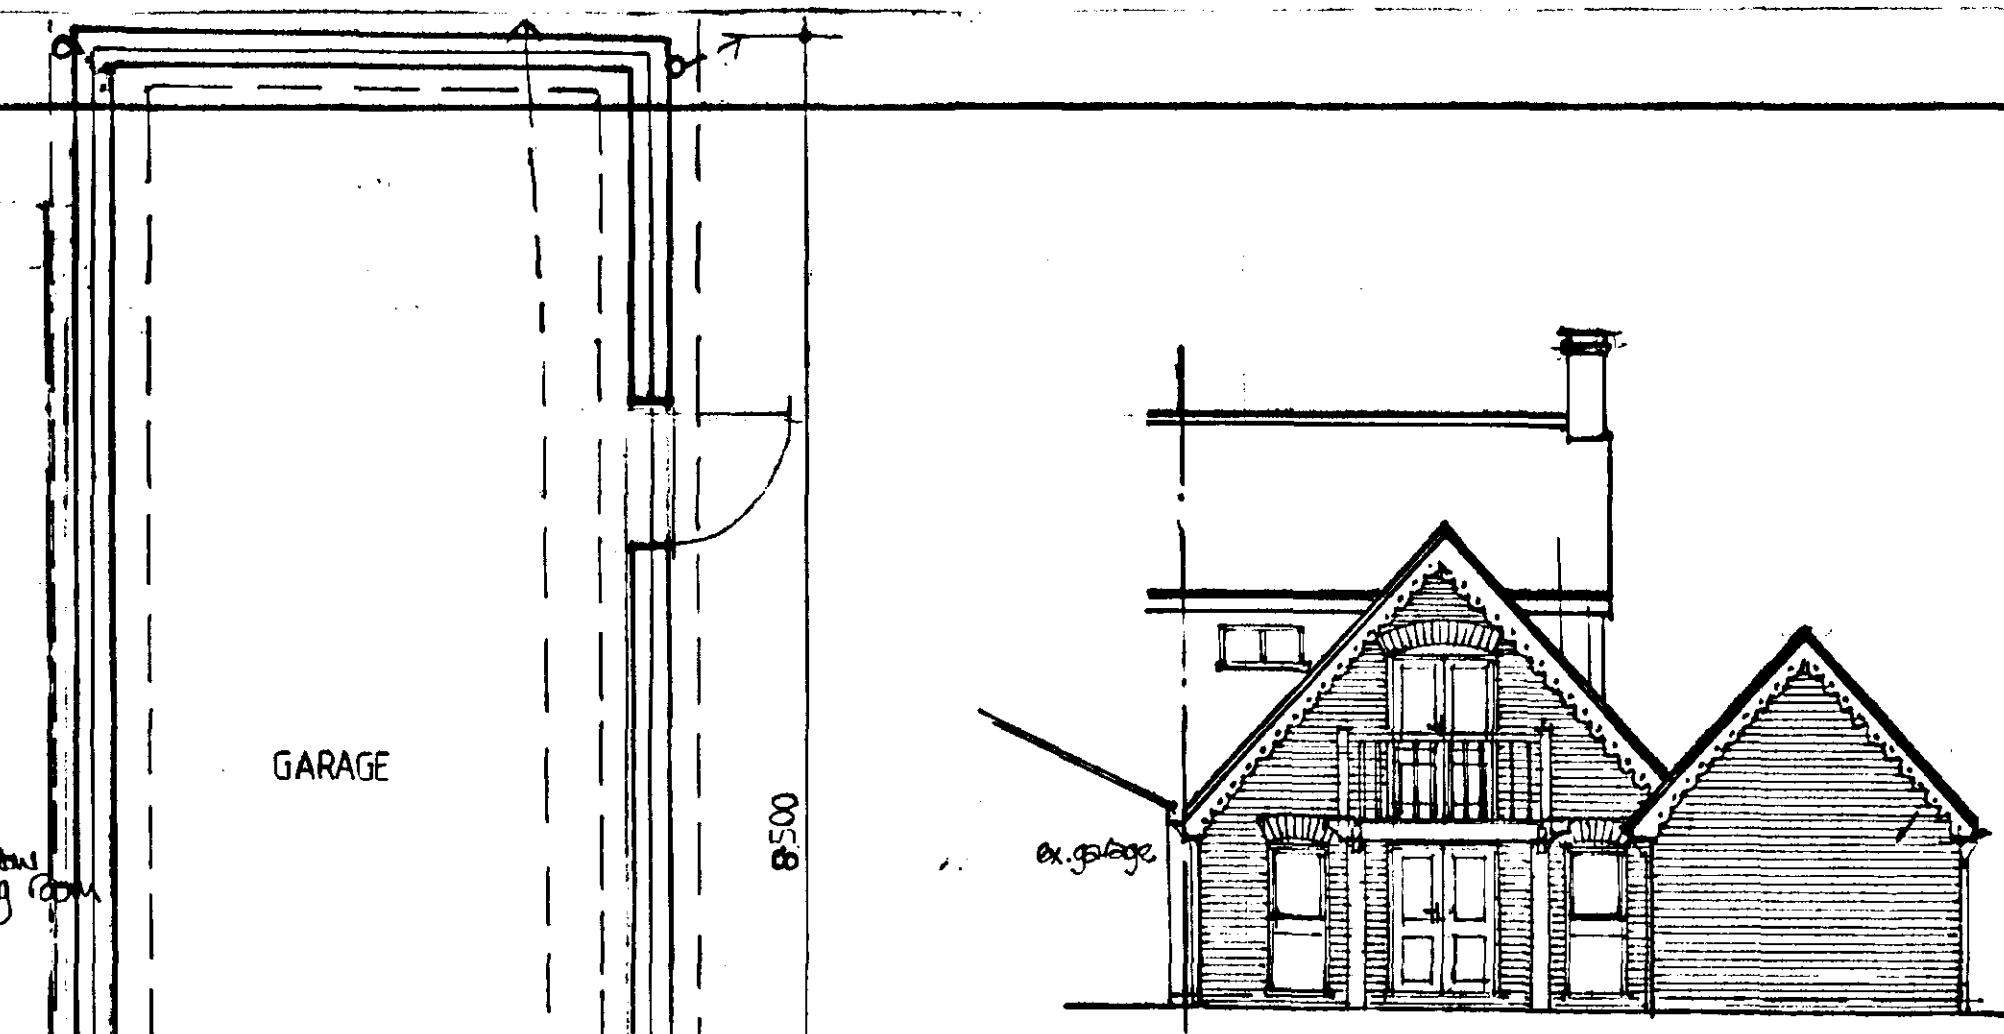



REAR ELEVATION (onto garden)

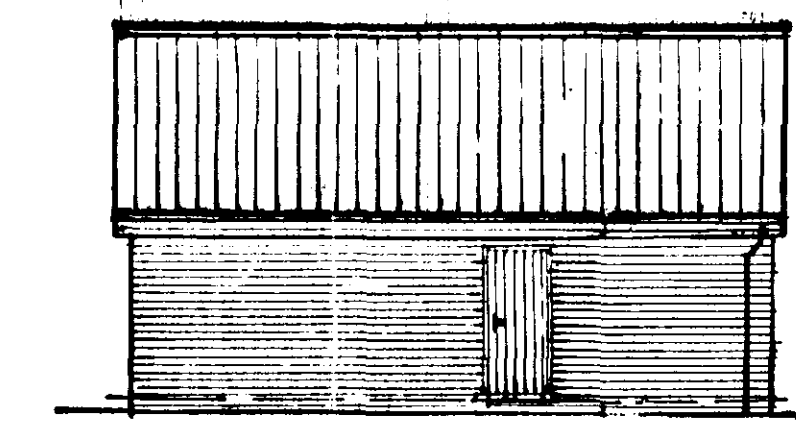


SIDE ELEVATION (garage onto garden)

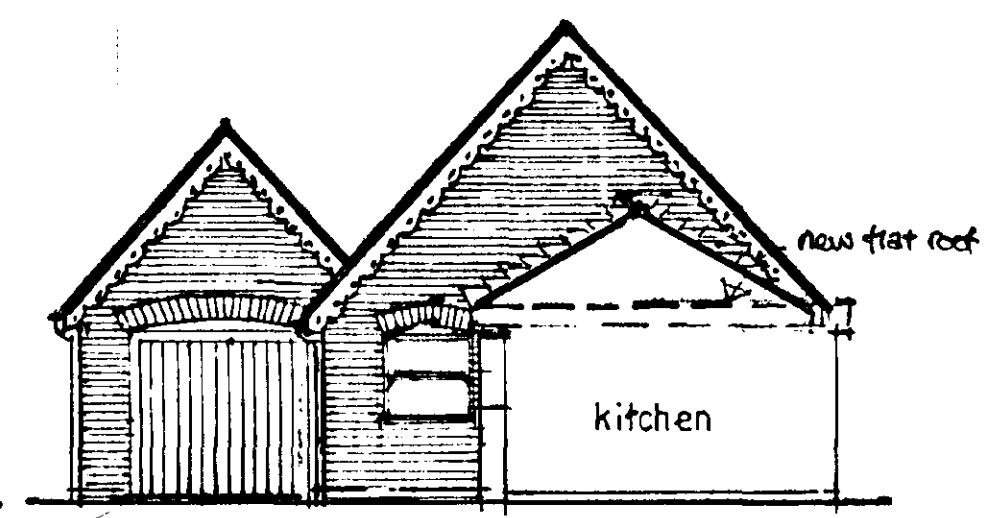


FRONT ELEVATION

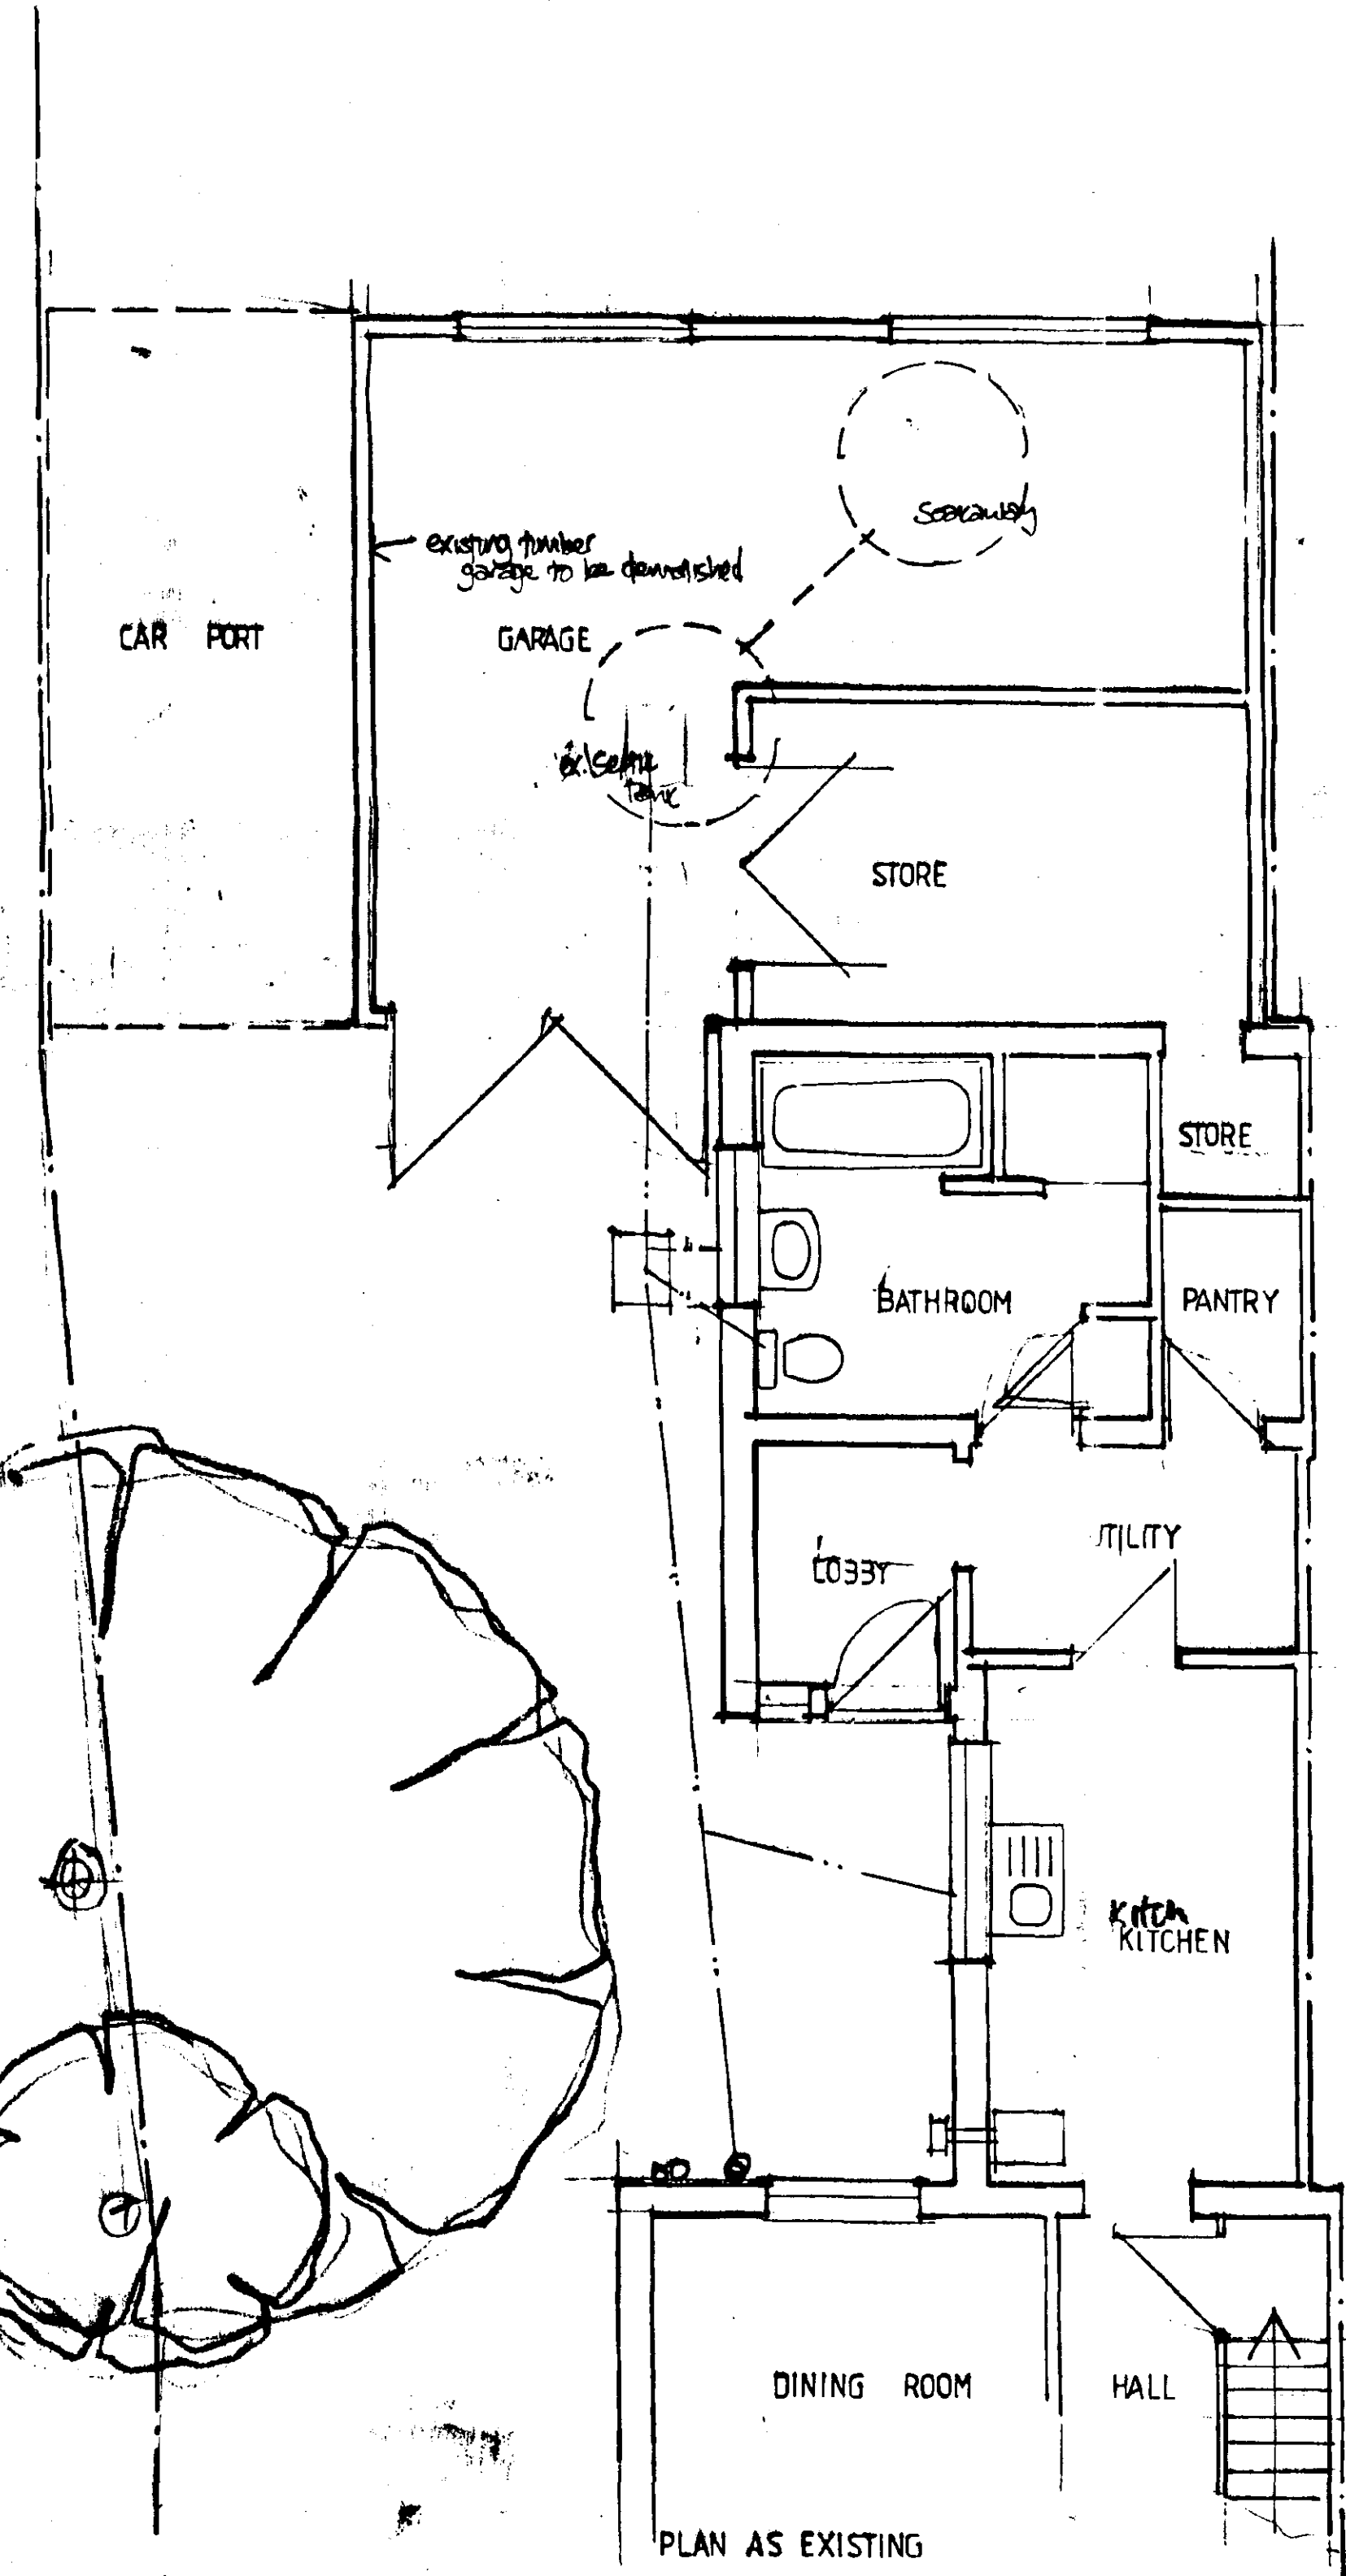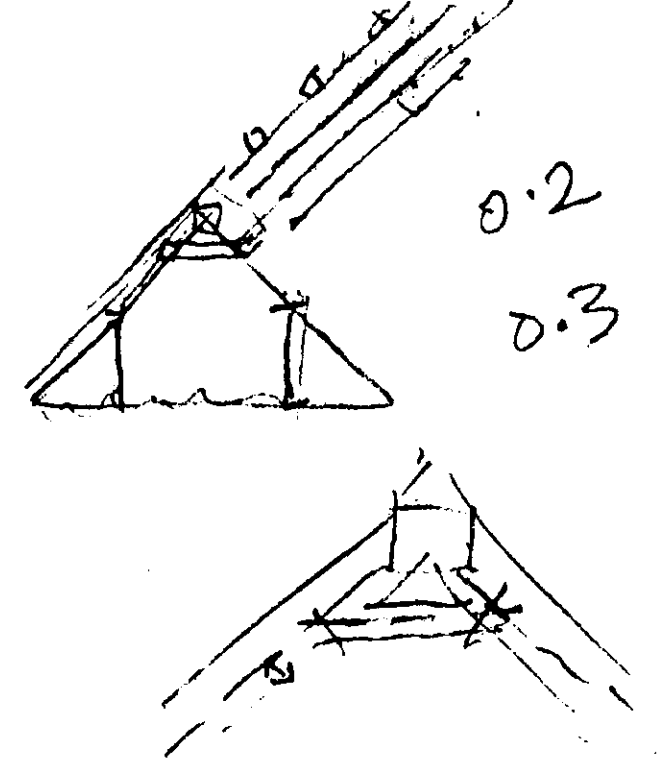

PLAN AS EXISTING

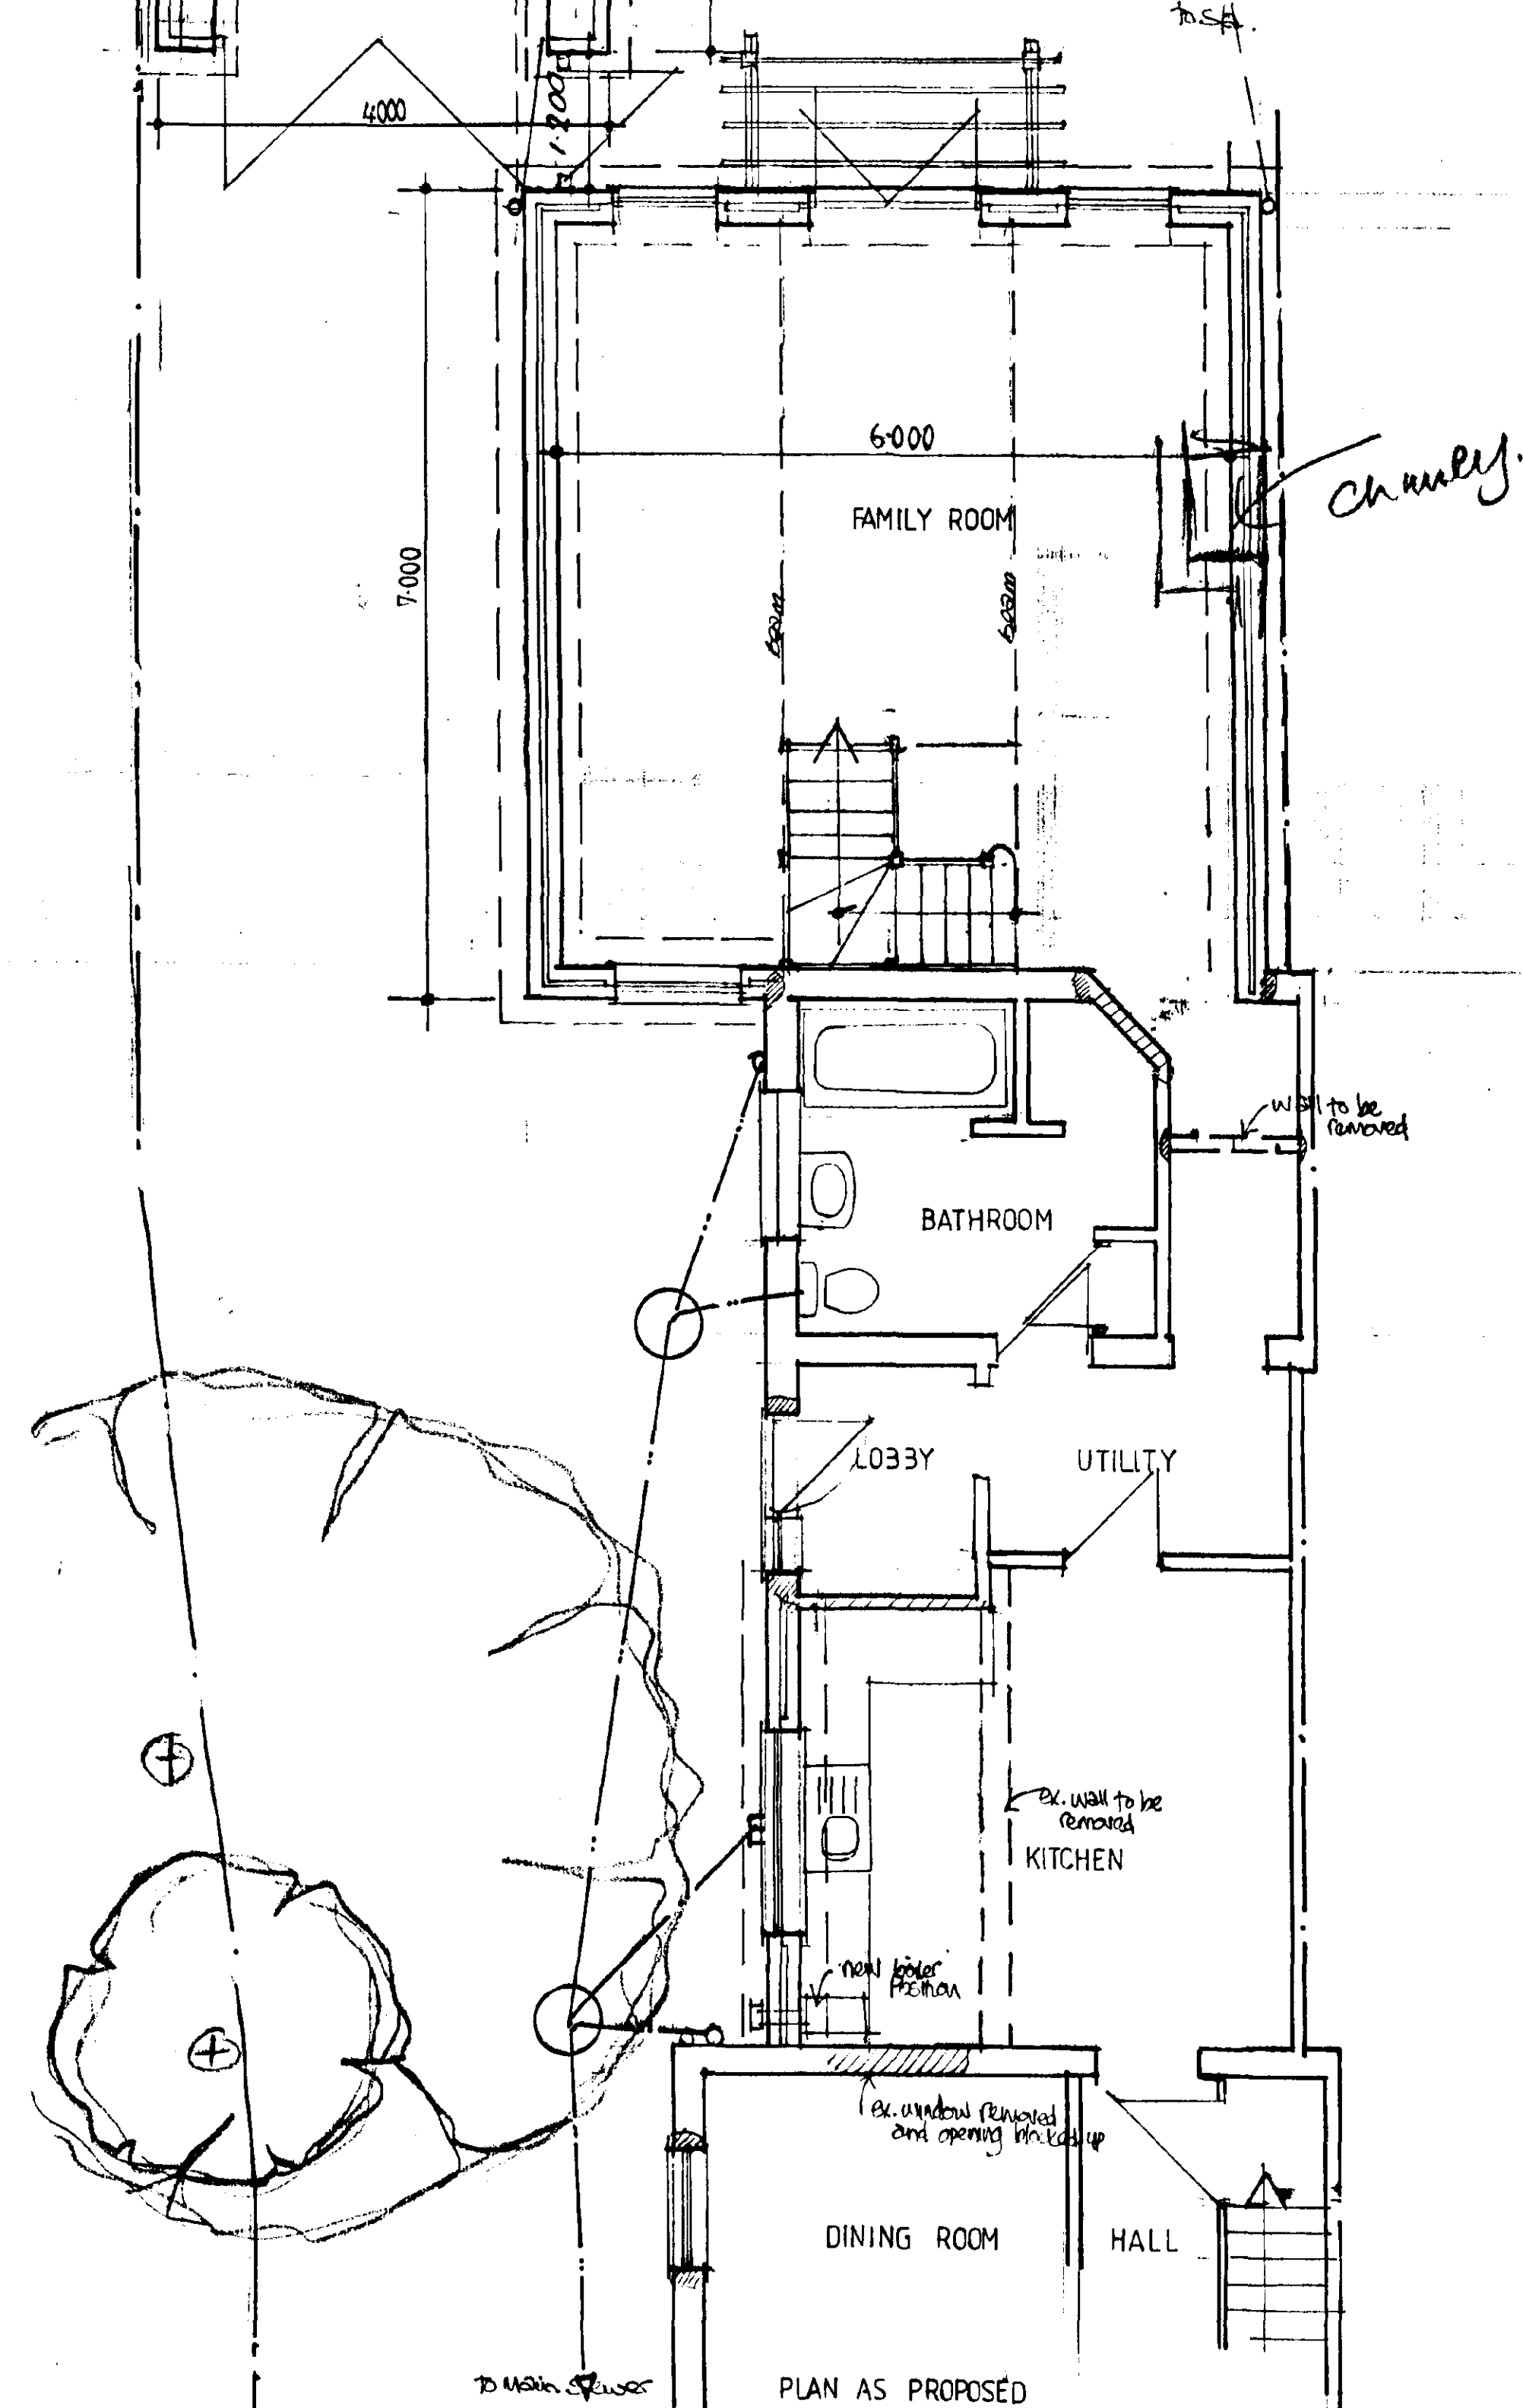

PLAN AS PROPOSED

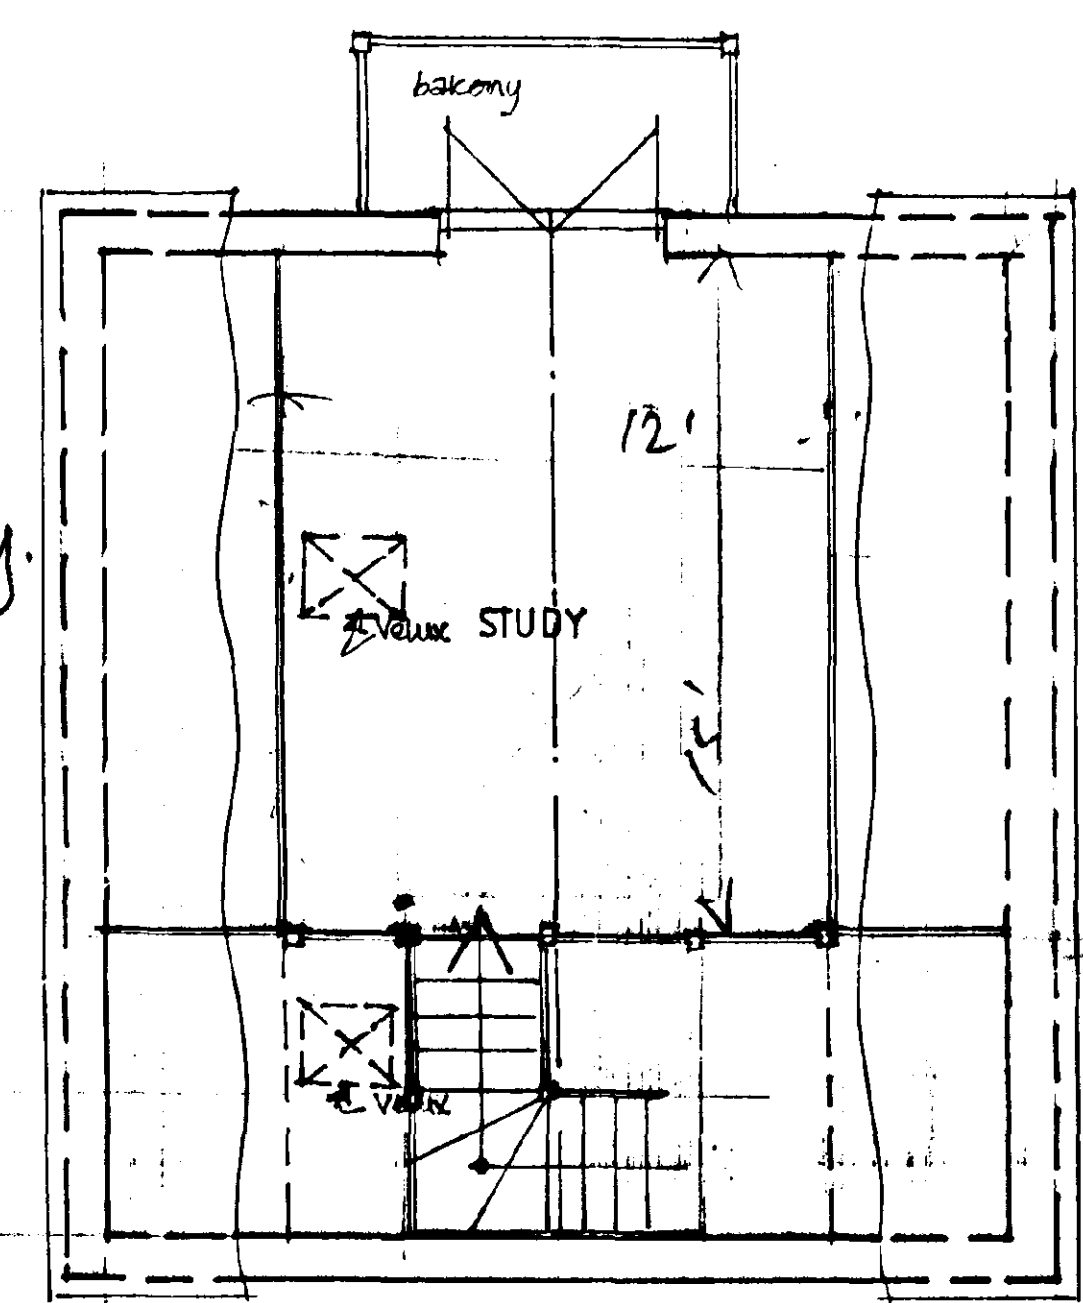

FIRST FLOOR PLAN

A		GARAGE EXTENDED 2.000M LENGTH	
Date		Revisions	
© copyright			
SHDC Planning & Development 23 APR 2003 Ref 0996/03			
RECOMMENDED PLAN			
Ref. A1			
Client Mr & Mrs R.J. COOK.			
Job Title PROPOSED EXTENSION AND WORKS TO REAR OF HOUSE, 13 GEDNEY ROAD, LONG SUTTON, Lincs.			
Drawing Title PLANNING ONLY			
Scale 1:50, 1:100.			
Date	AUG, 02.	Drawn by	L.B.
Org No.		Rev.	