

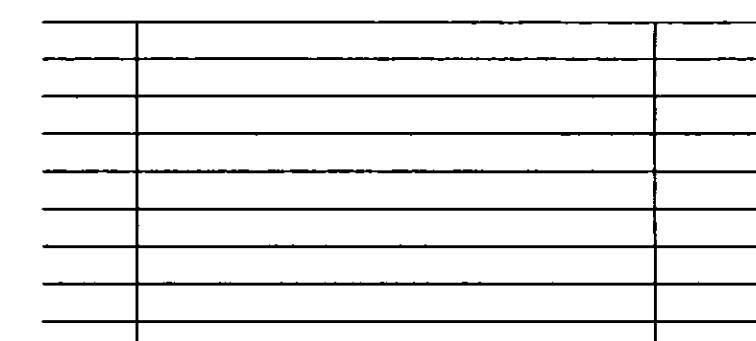
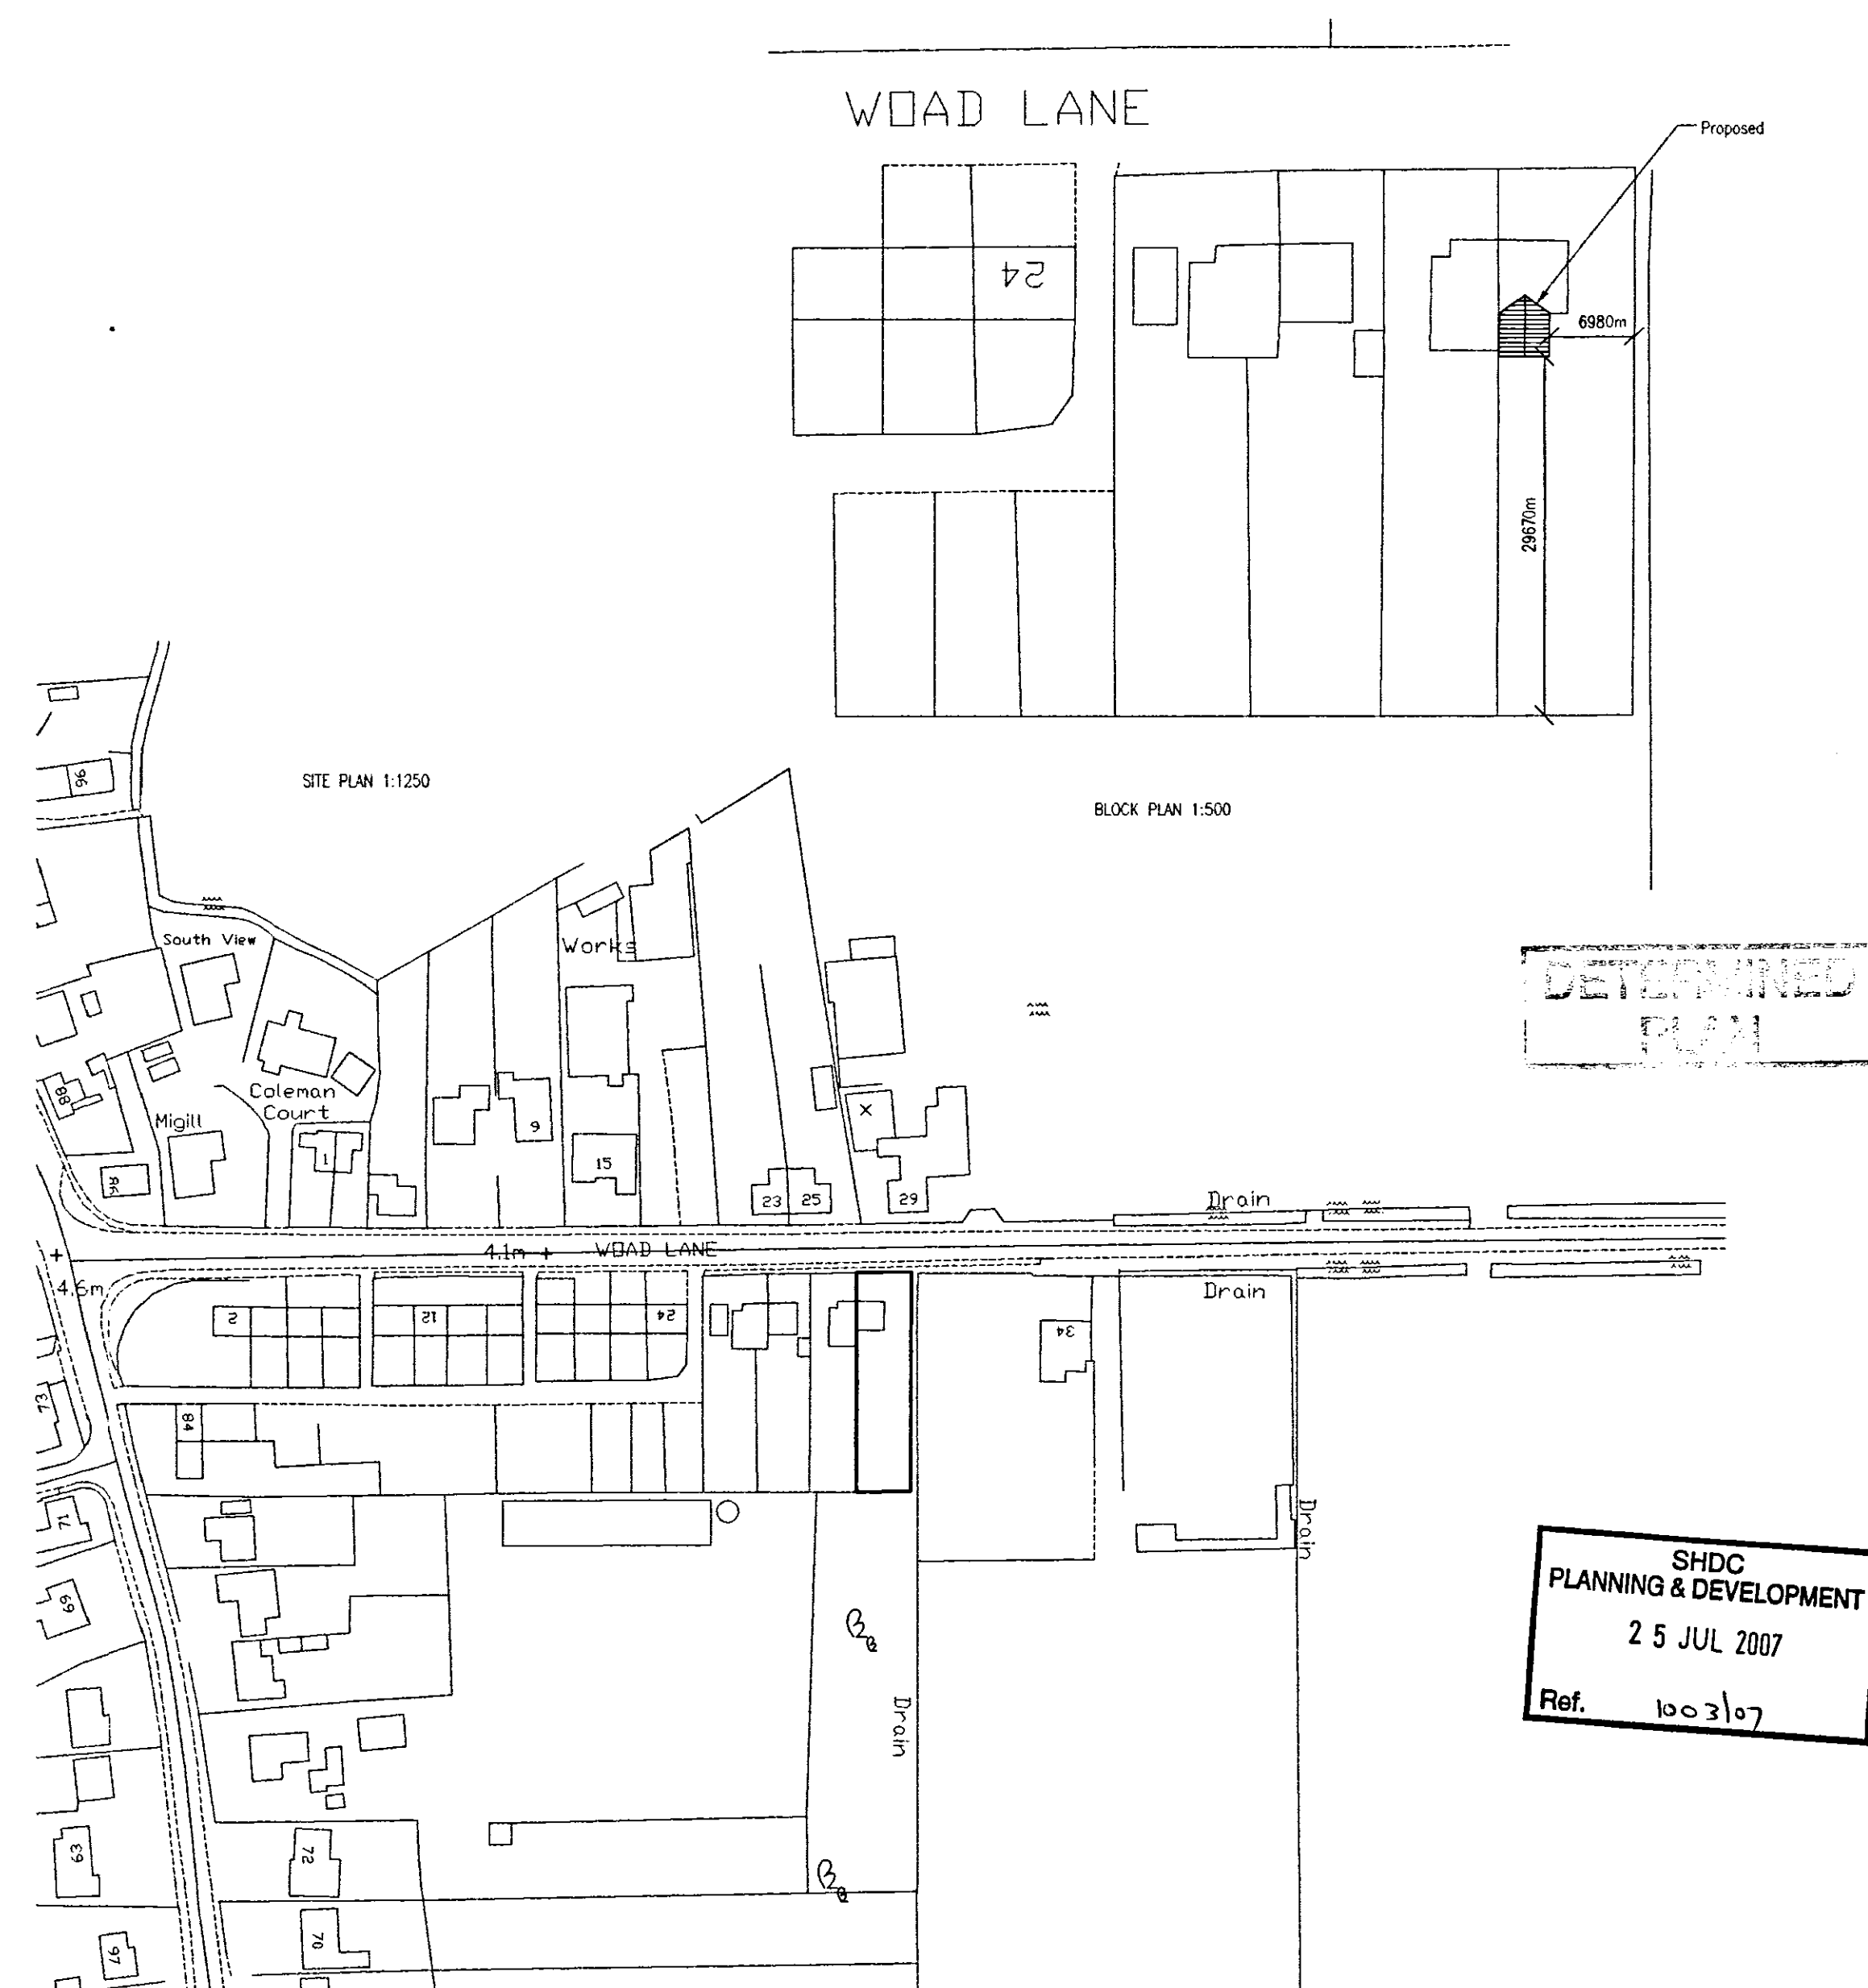
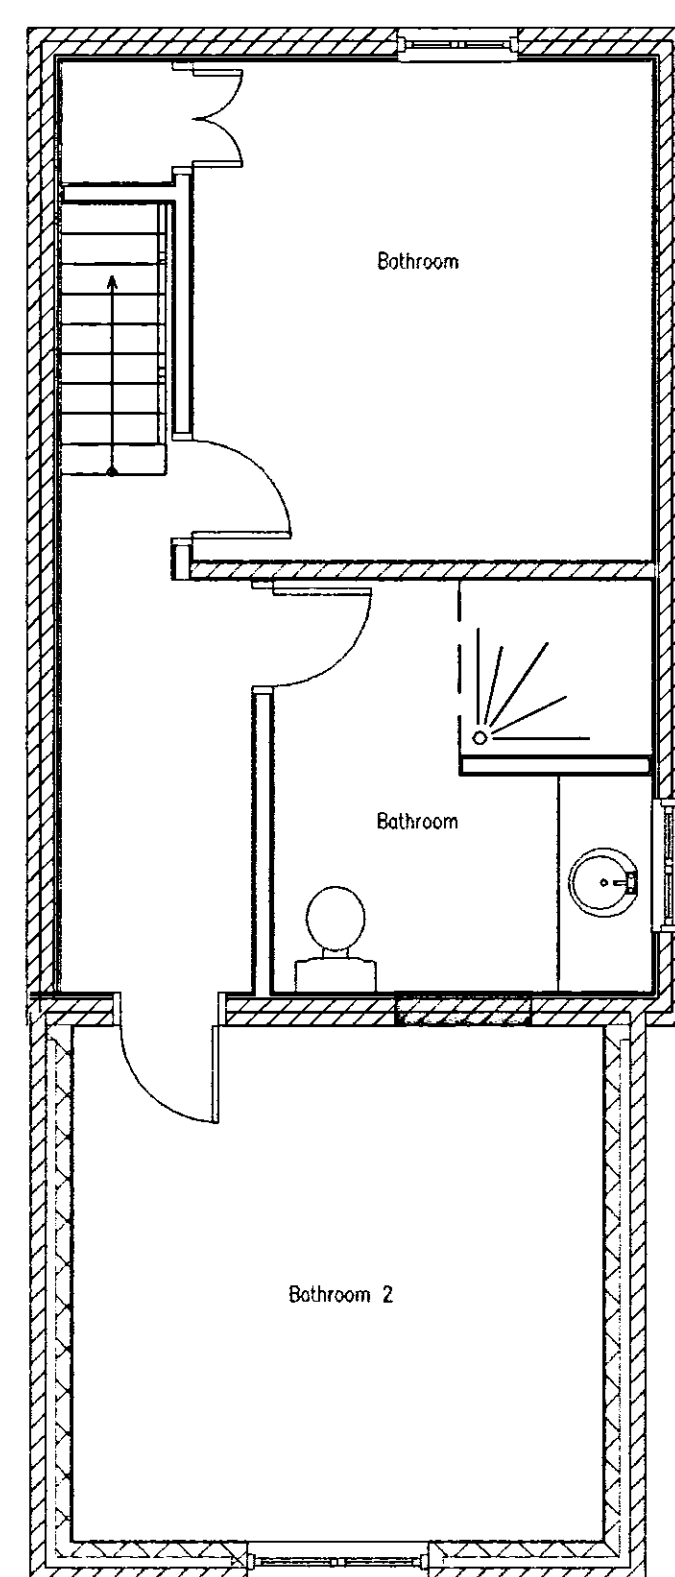
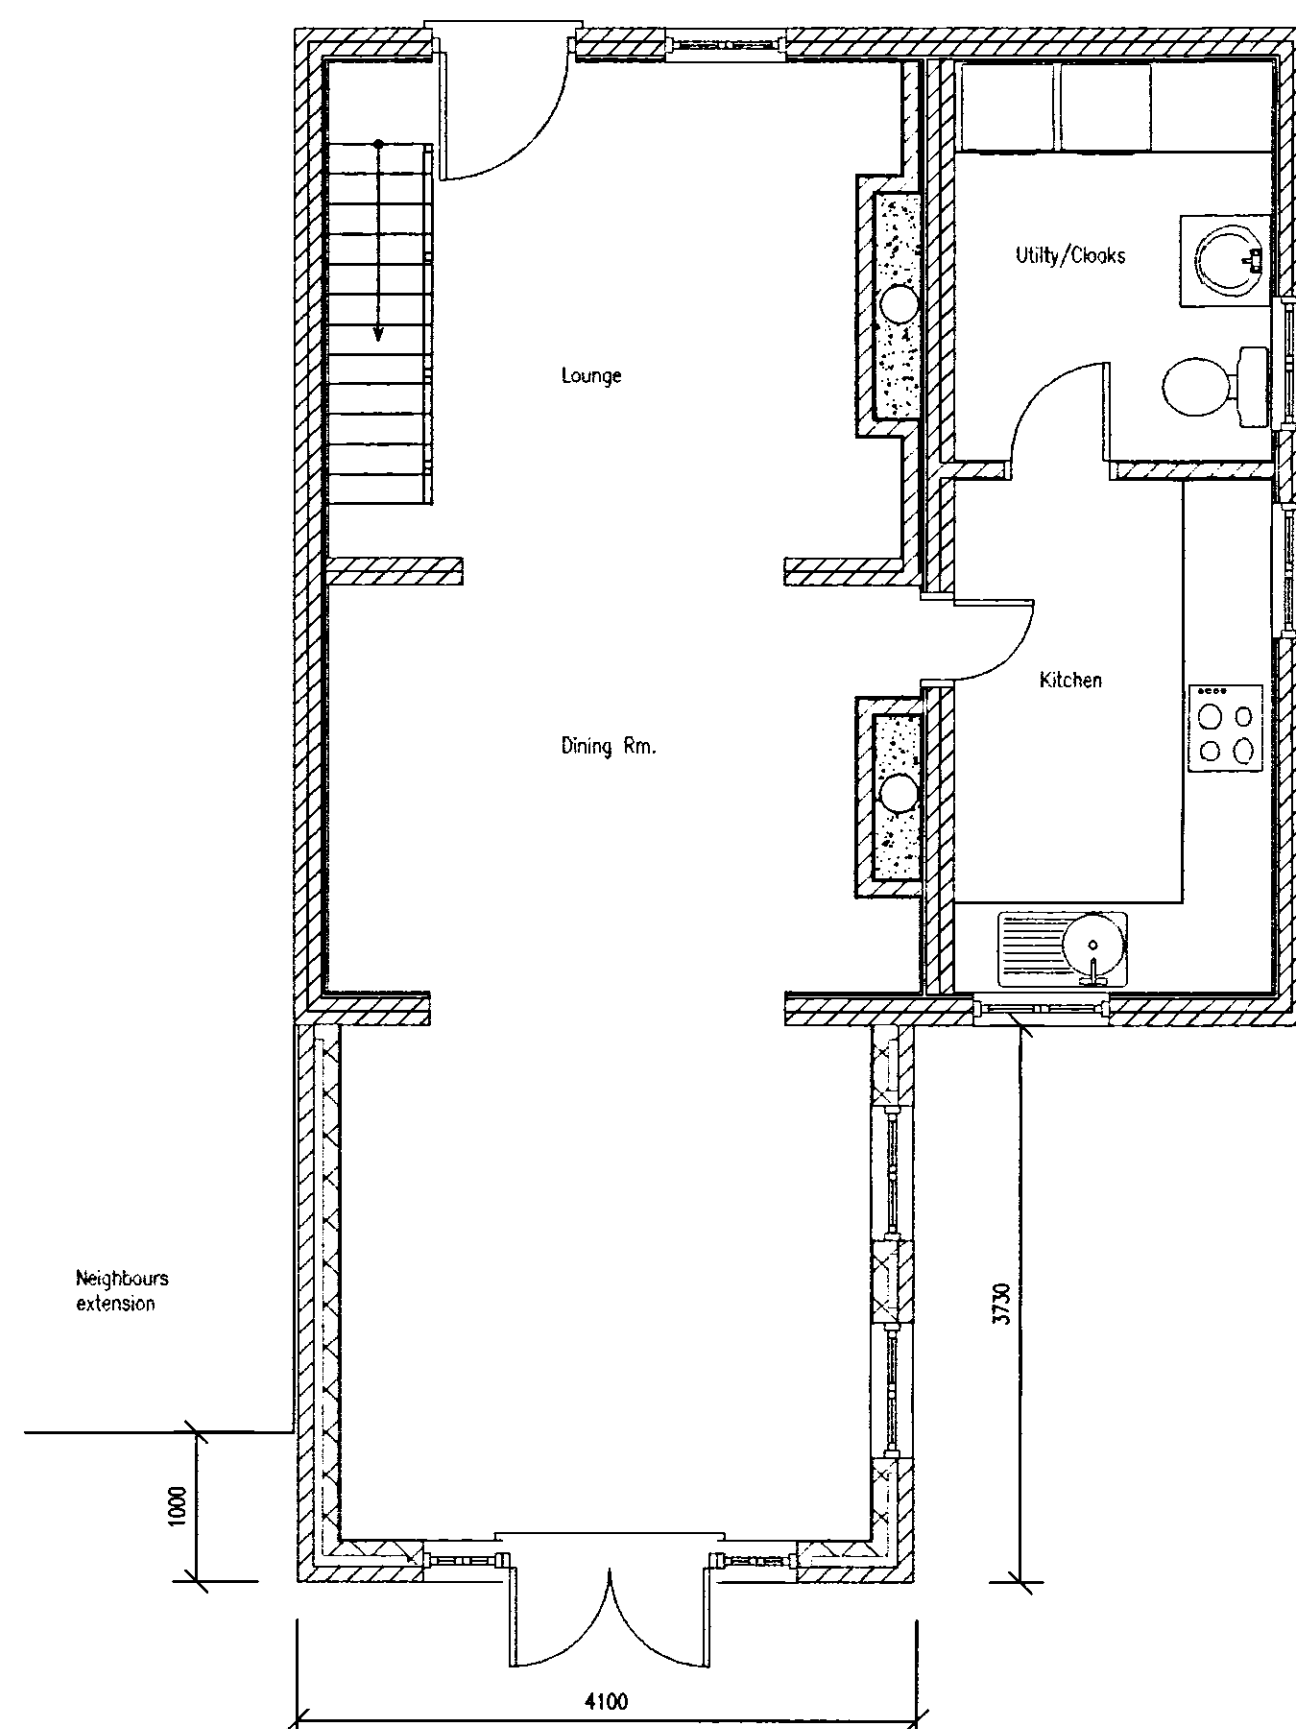
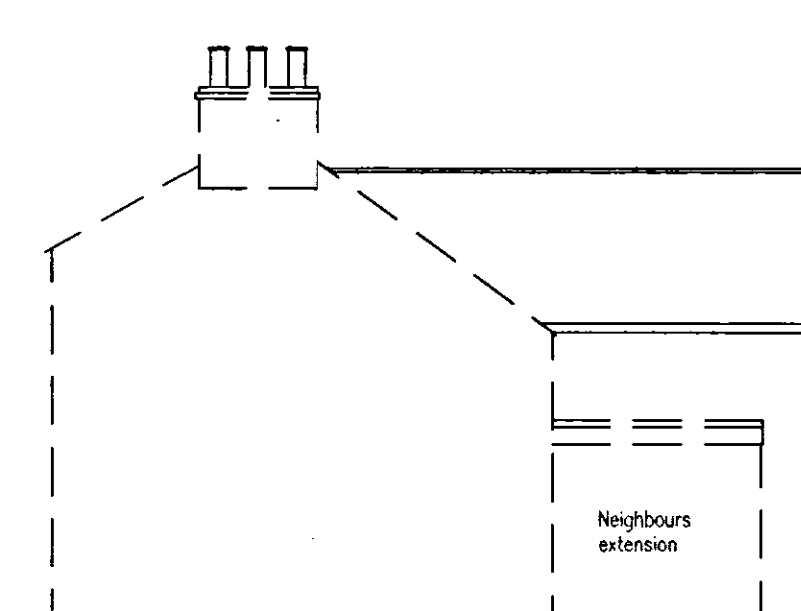
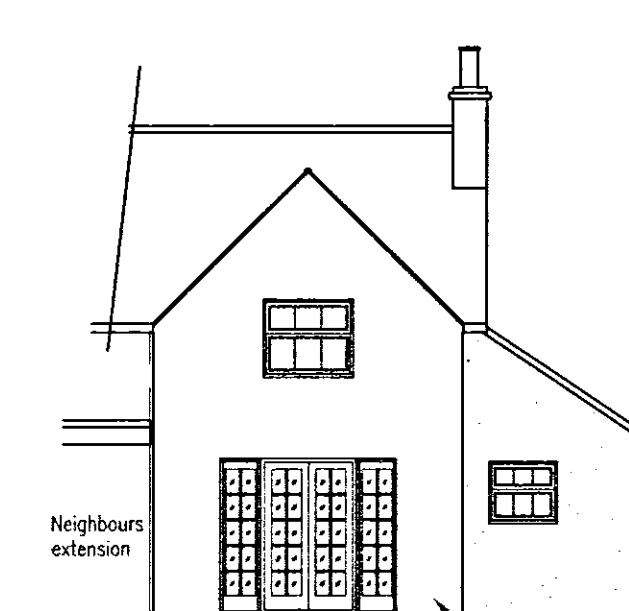
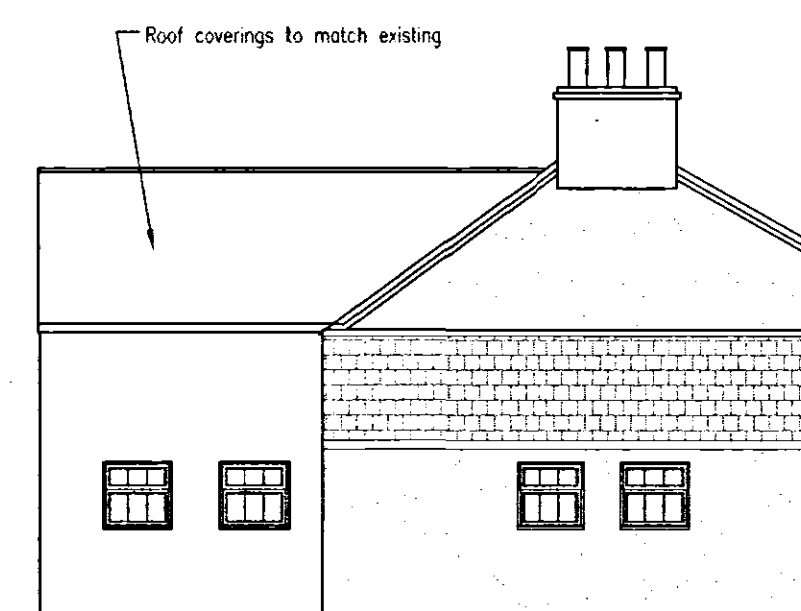
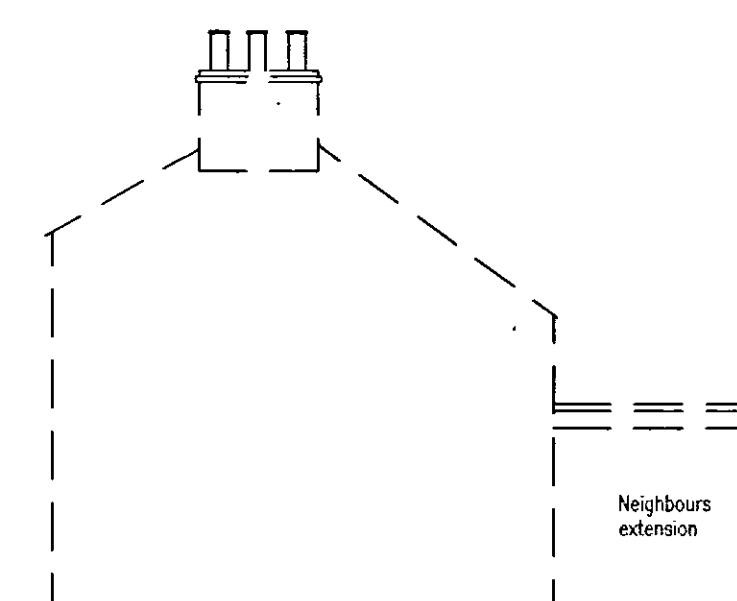
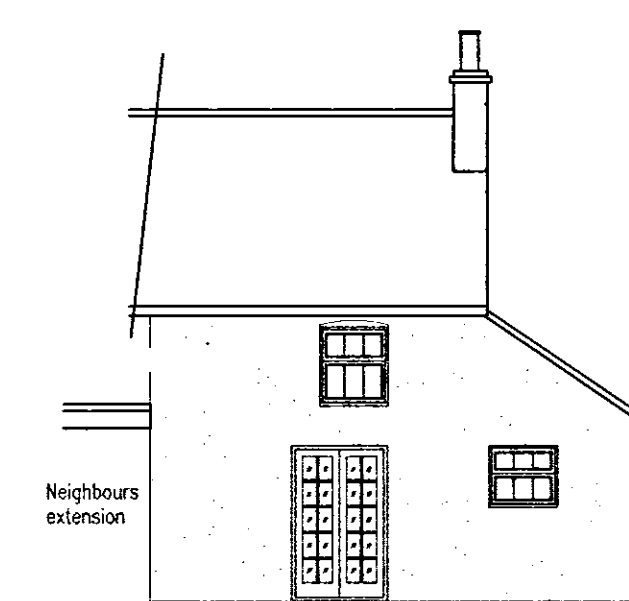
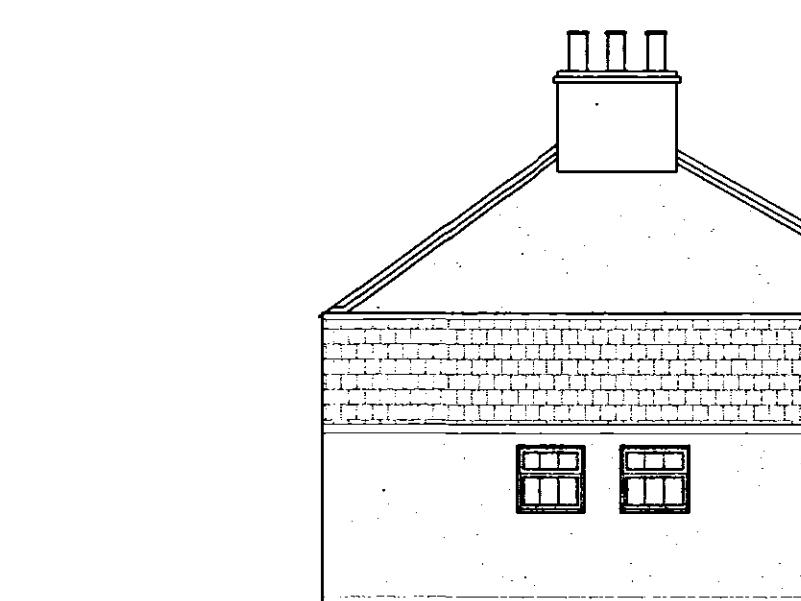
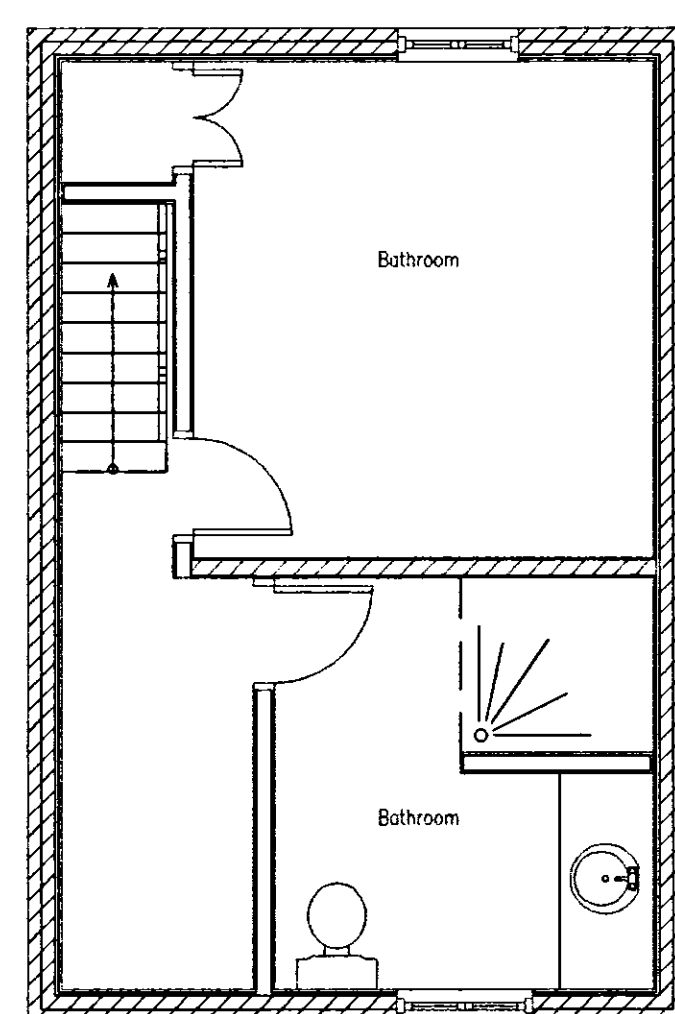


 

Ref:	Revision:	Date:
------	-----------	-------

WENMAN BUILDING DESIGN Ltd.
2 Austendyke Road
Weston Hills
Spalding
Lincs. PE12 6BX
Tel/Fax 01775 724171
Mobile 0784 1718457

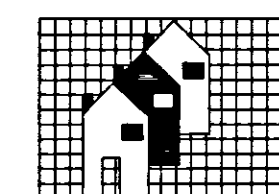

Project:

Client: MR & MRS MORRELL
32 WOAD LANE
LONG SUTTON
SPALDING
Lincs.

EXISTING FLOOR PLANS
PROPOSED FLOOR PLANS
EXISTING ELEVATIONS
PROPOSED ELEVATIONS

DRAWING NO:	DATE:
WEN/1164/07/00	JULY 2007

DRAWN BY: RW	SCALES: 1:50 1:100 1:500 1:1250
-----------------	------------------------------------

[illegible]

HEALTH & SAFETY
The client is to ensure that the appointed contractor is familiar with and complies with Health & Safety for Building Sites and Work Places.