

All drawings to be verified on site by Nils Contractor before the start of any construction work. Nils Contractor is not responsible for any errors or omissions in these drawings or for any damage caused by their use.

Report any discrepancies to the Contract Administrator at once.

This drawing is to be used only as a guide and not as a basis for construction.

Drawings are the property of Andrew M Wright Ltd and shall remain the property of Andrew M Wright Ltd.

Andrew M Wright Ltd, Registered in England & Wales No. 0202924

Registered Office: 22 Church Street, Spalding, Lincolnshire, PE12 7TL.

Legend to materials:-

1 = Facing brickwork

2 = Feature brickwork - dentil courses & corbelling

3 = Reconstituted stone eaves & heads

4 = Concrete interlocking roof tiles

5 = Upvc windows


6 = Composite door

7 = Upvc doors


8 = Plastic rainwater goods

9 = Timber porch construction


10 = Roller shutter doors

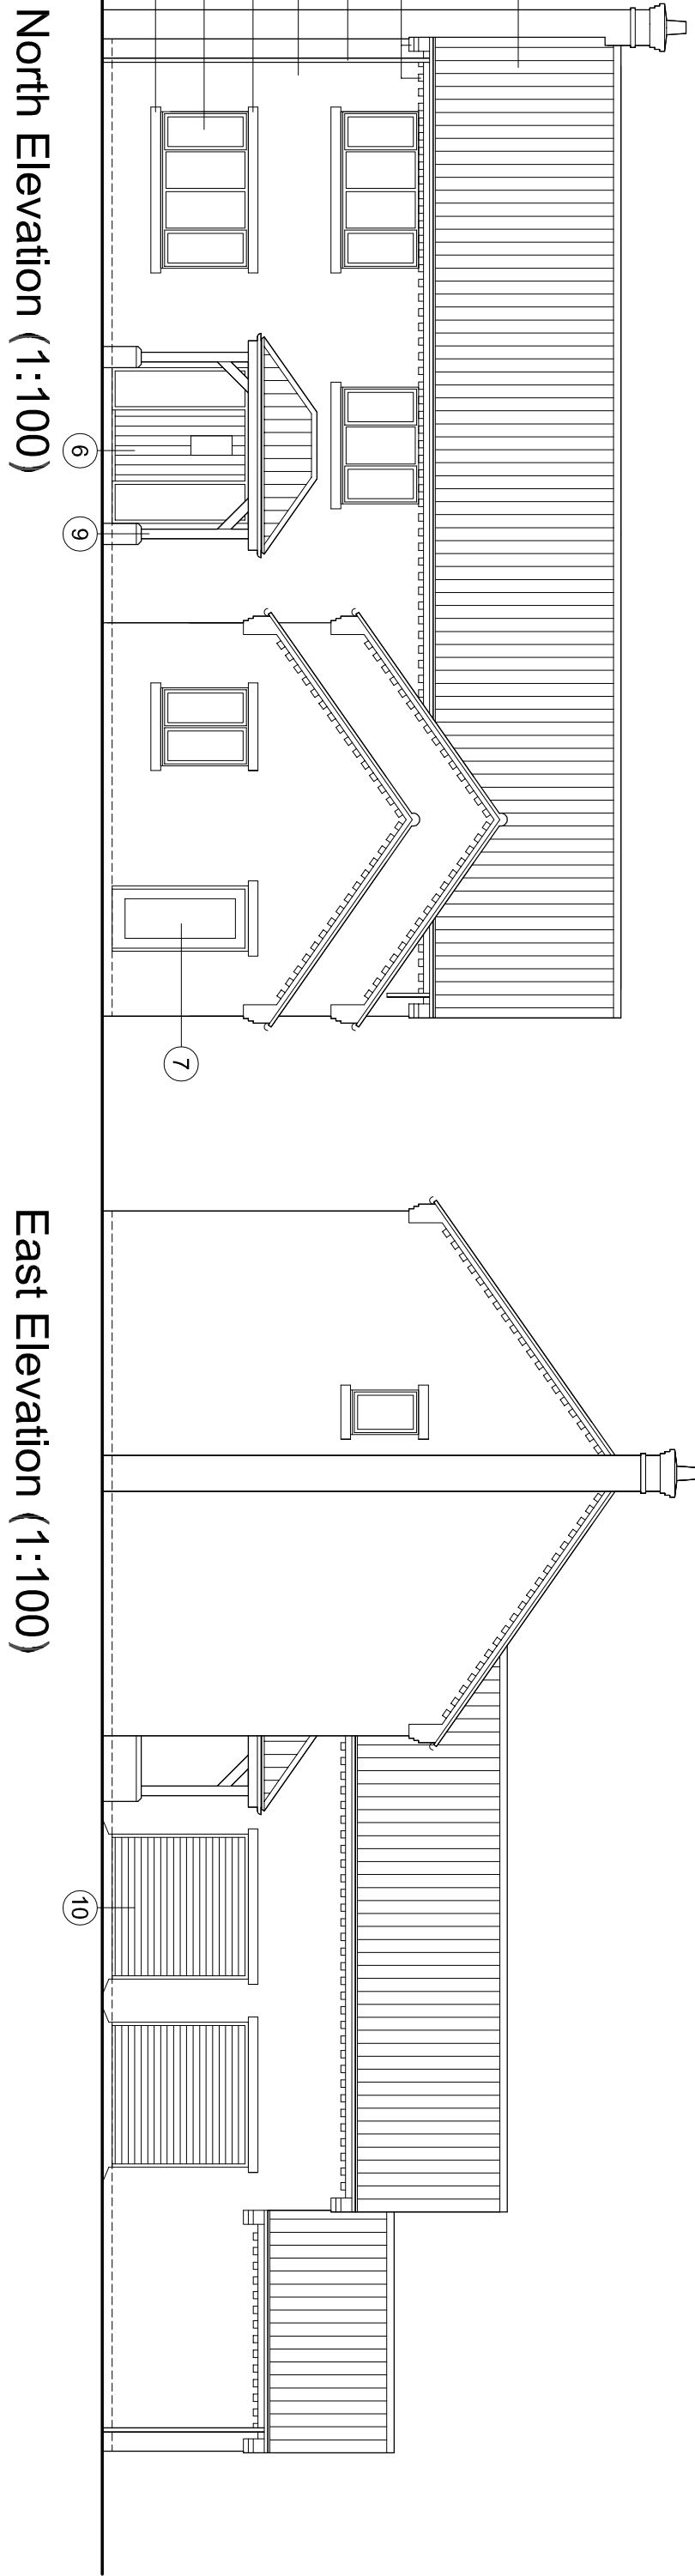


North Elevation (1:100)

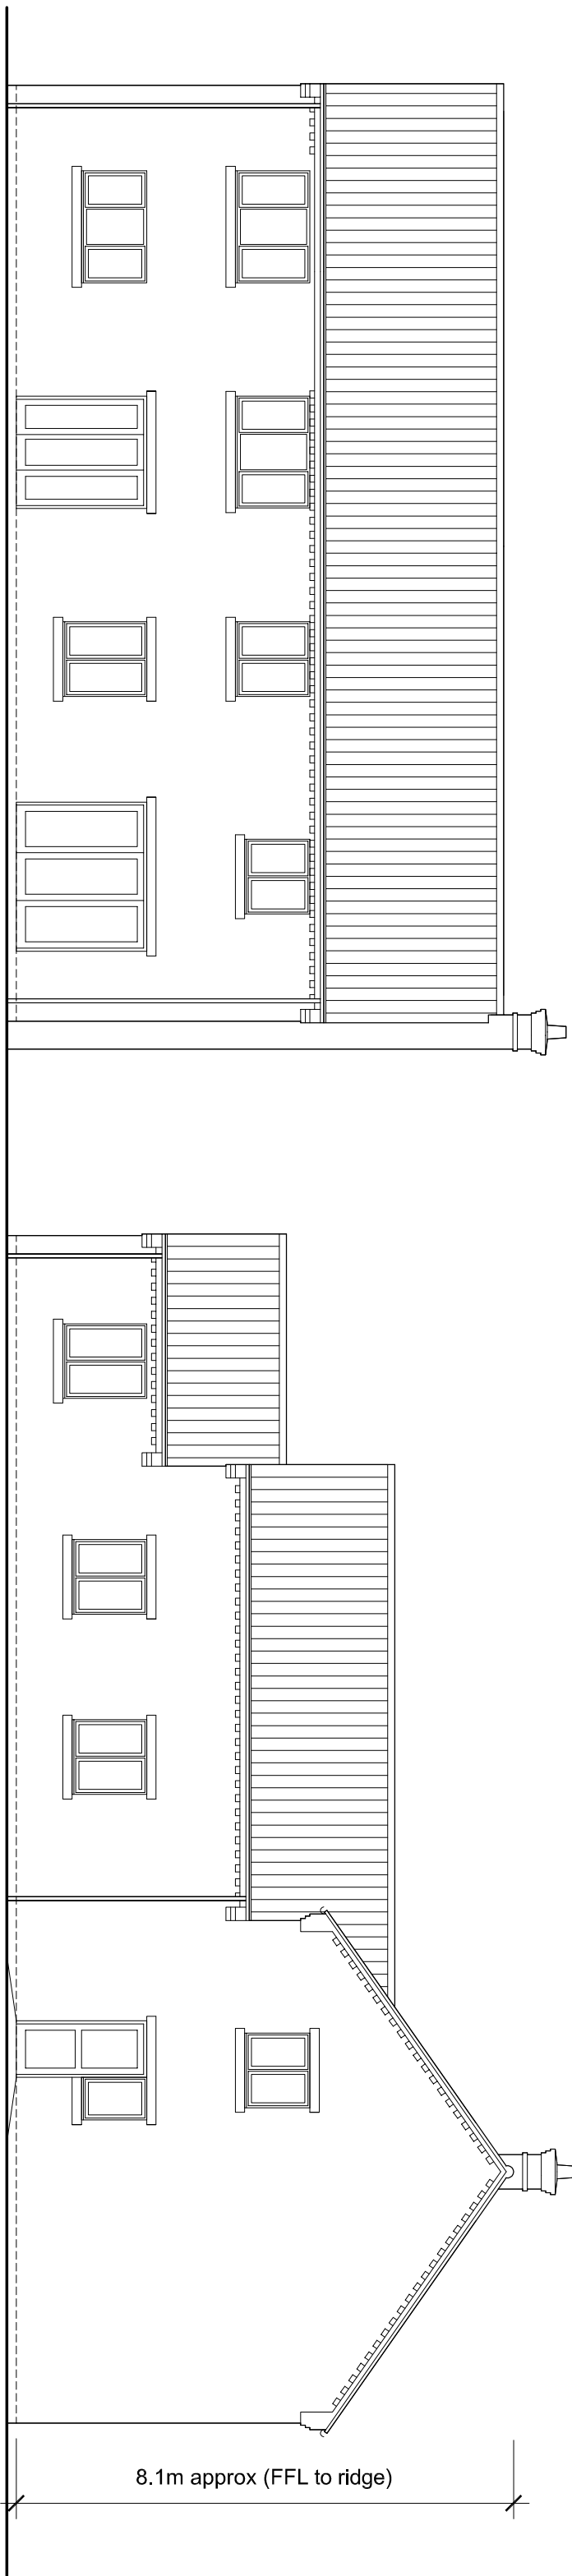


South Elevation (1:100)

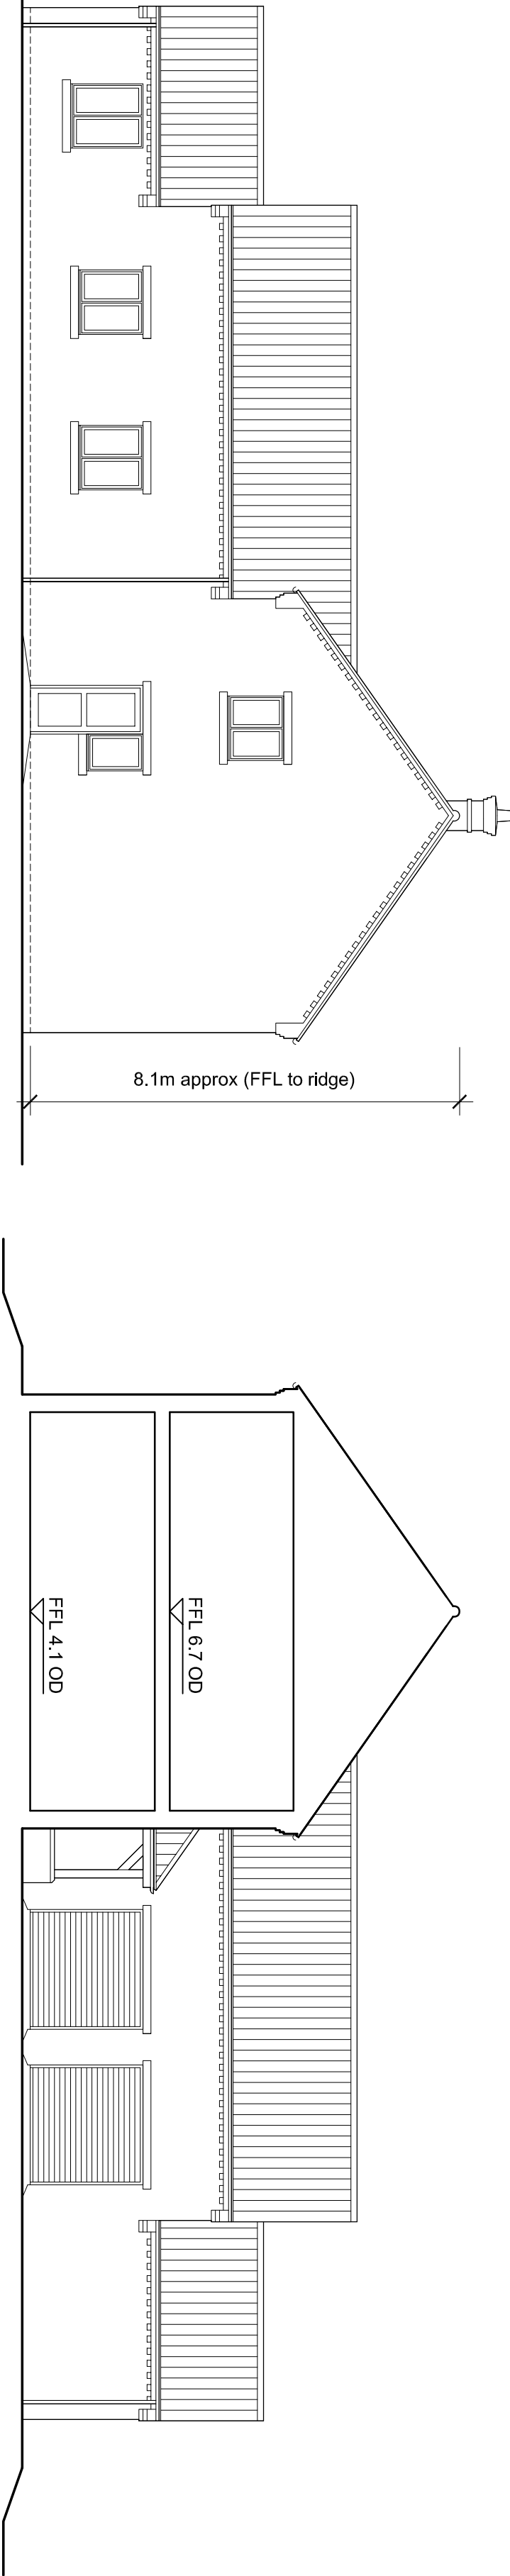


West Elevation (1:100)

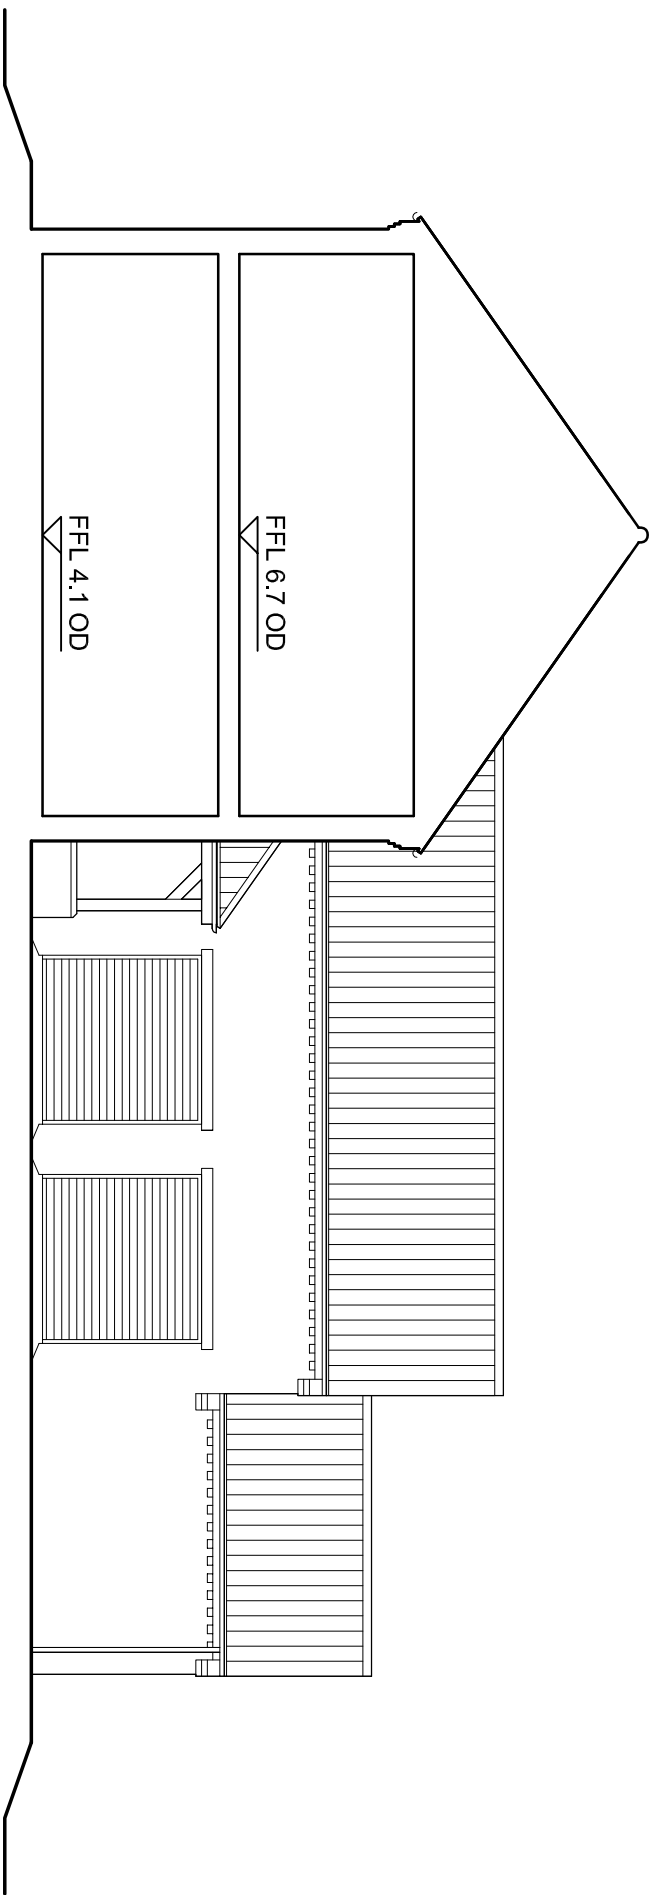


Cross Section (1:100)

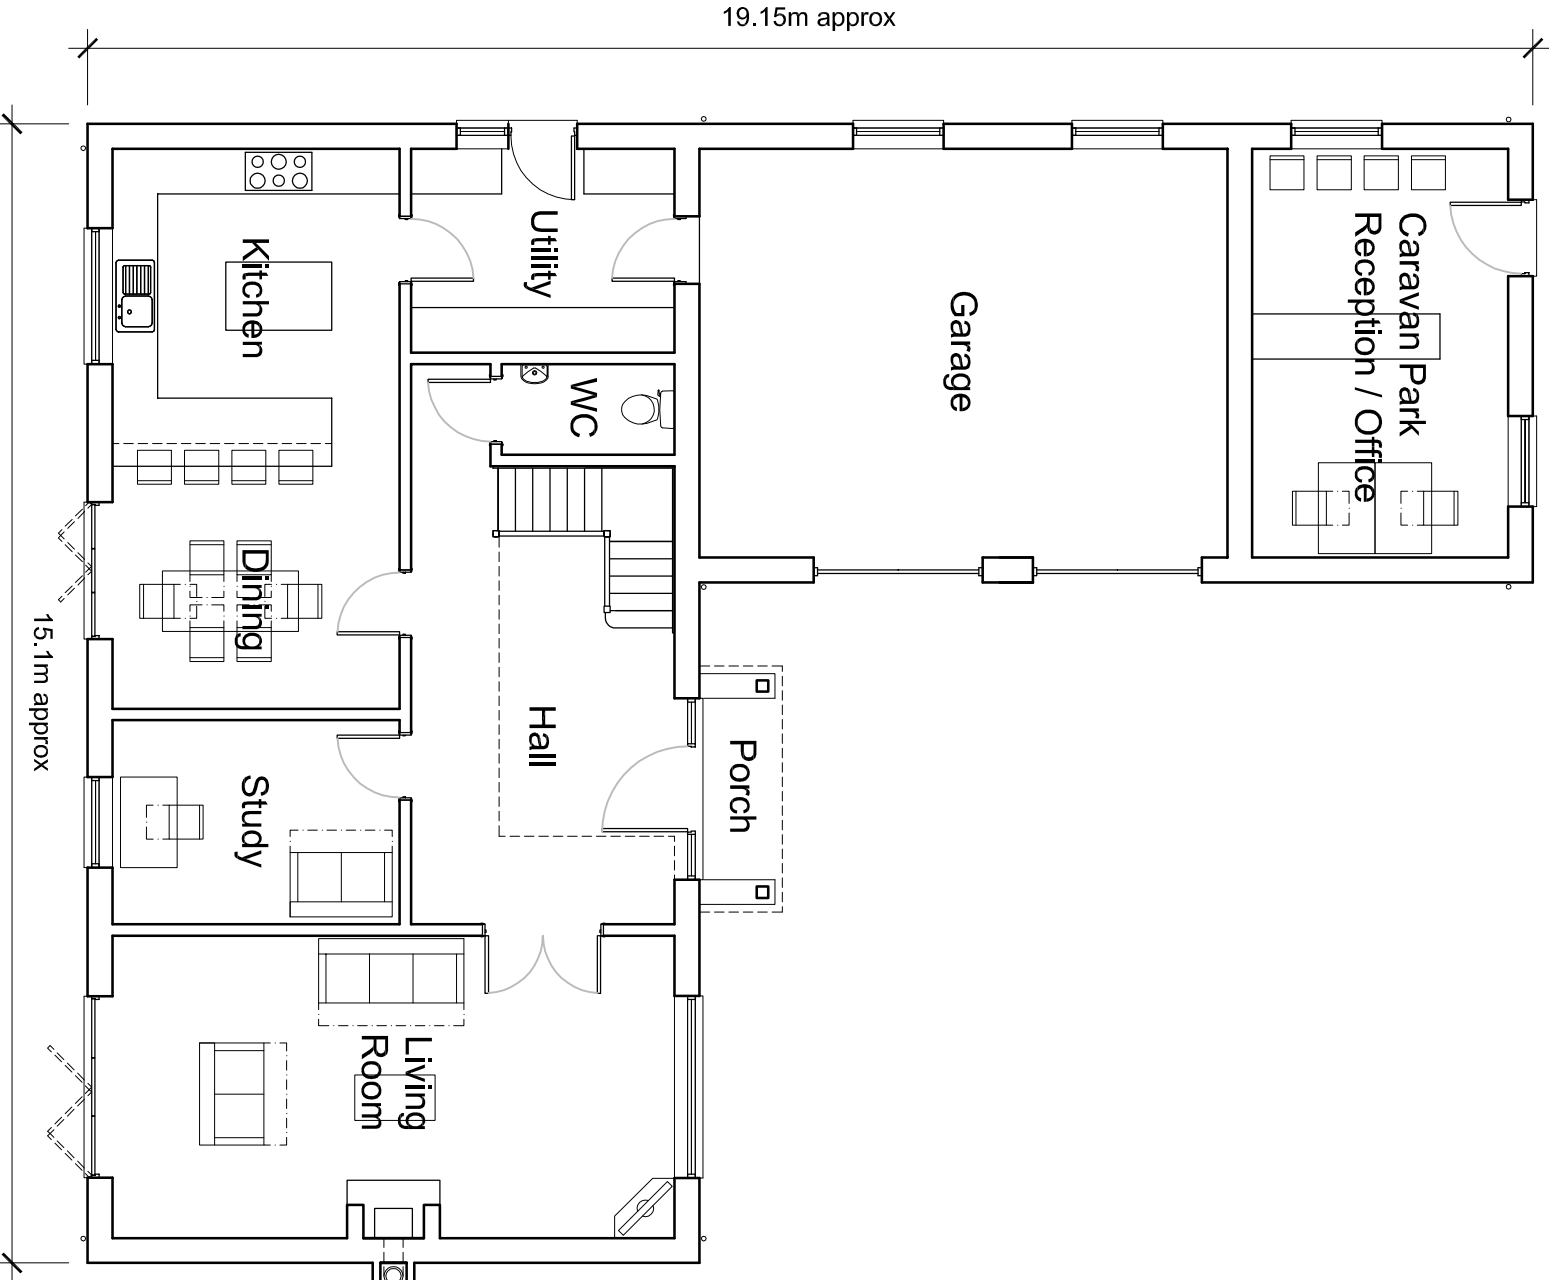

Ground Floor Plan (1:100)

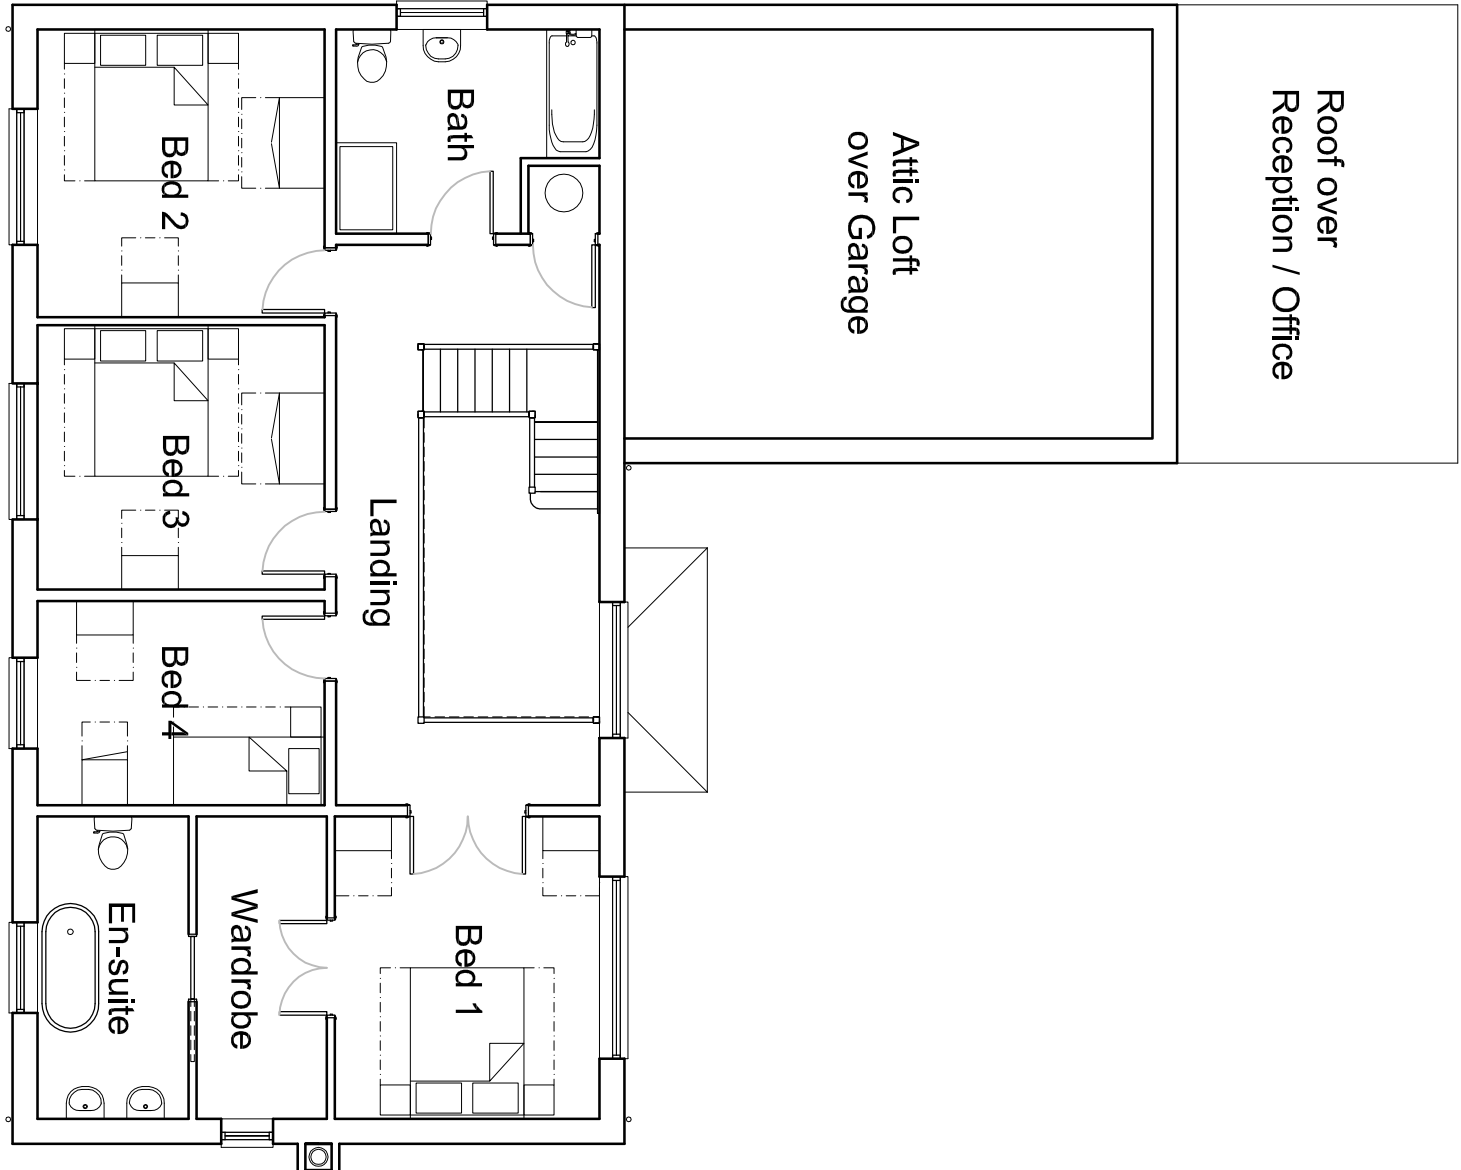


First Floor Plan (1:100)

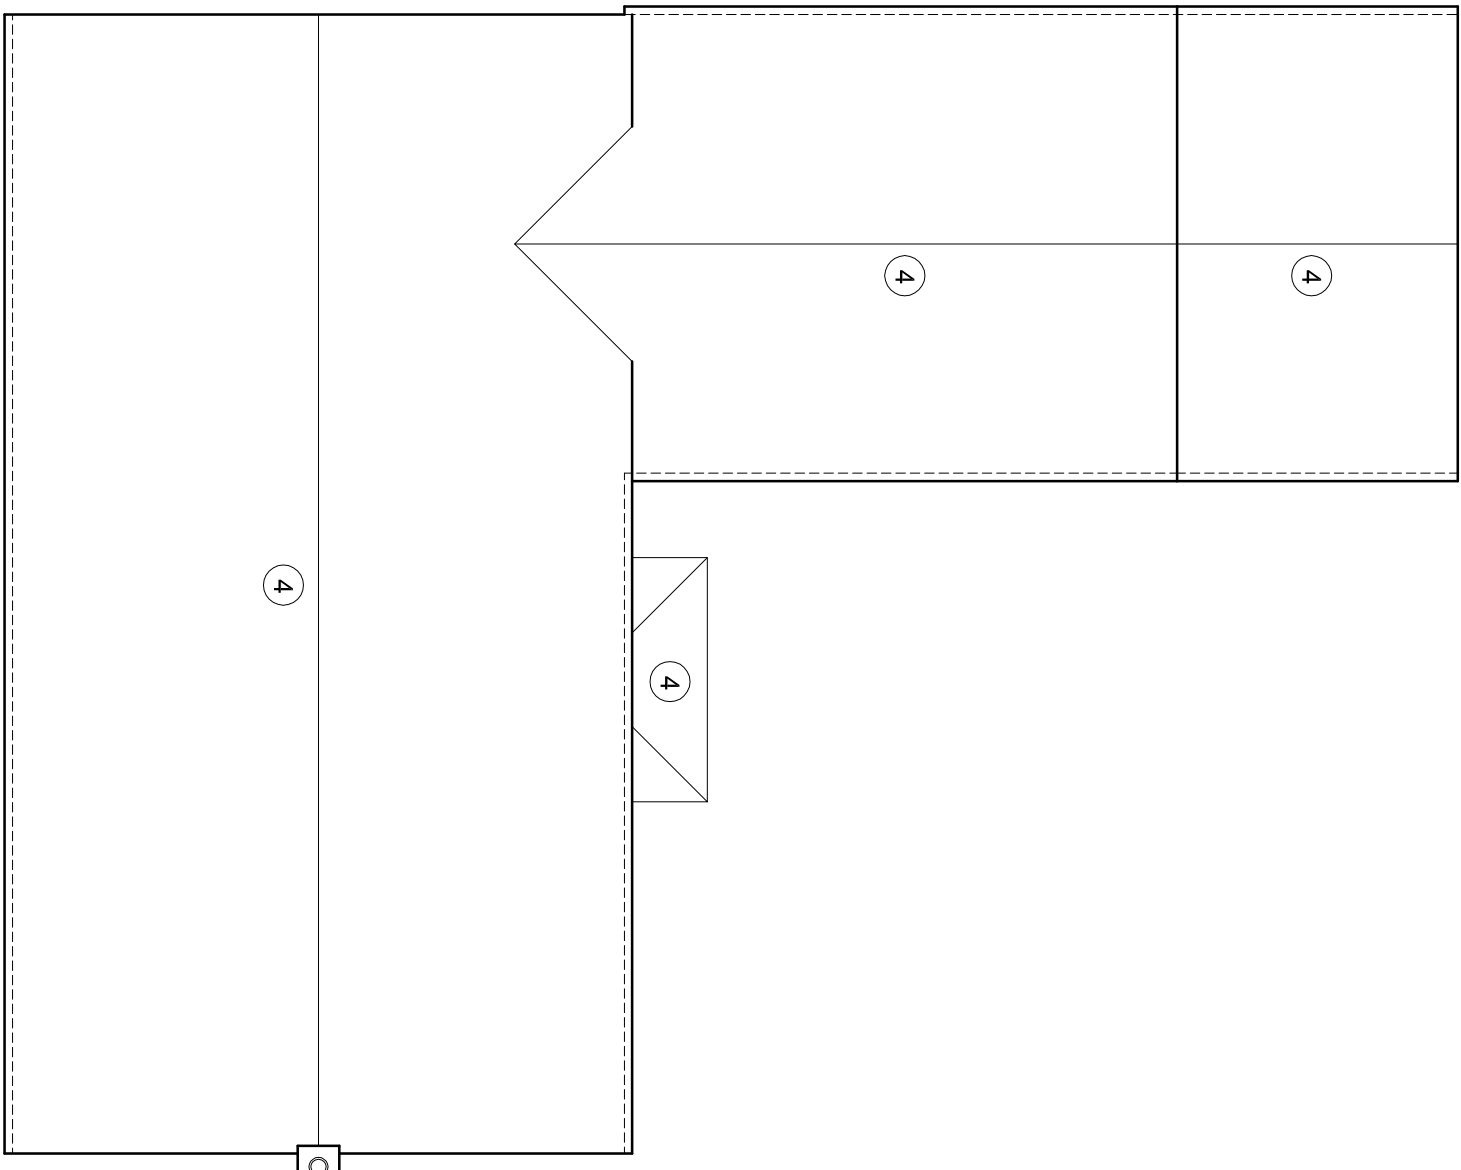

Roof Plan (1:100)

P1	16.10.19	Planning Issue	AMW / AMW
T02	24.06.19	Final Issue	AMW / AMW
T01	15.06.19	Final Issue	AMW / AMW
Revision:	Date:	Description:	Drawn: CJK

ANDREW M WRIGHT LTD
CHARTERED ARCHITECT

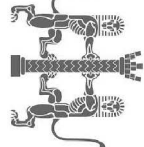

26 Jovs Bank, Holbeach St Johns, Spalding, Lincs. PE12 8SD
Telephone: 01406 540573 Mobile: 07940 914778

Project:
Vicarage Lane
Long Sutton
Spalding
Lincs

Drawings Title:
Plans, Elevations & Section

Client:
Mr R White

Drawn:	Checked:	Date:	Scale:	Page Size:
AMW	AMW	15.08.19	As shown	A1
Job No.:	Draw No.:	Stage:	Revision:	
061902	PD02	Planning	P1	