


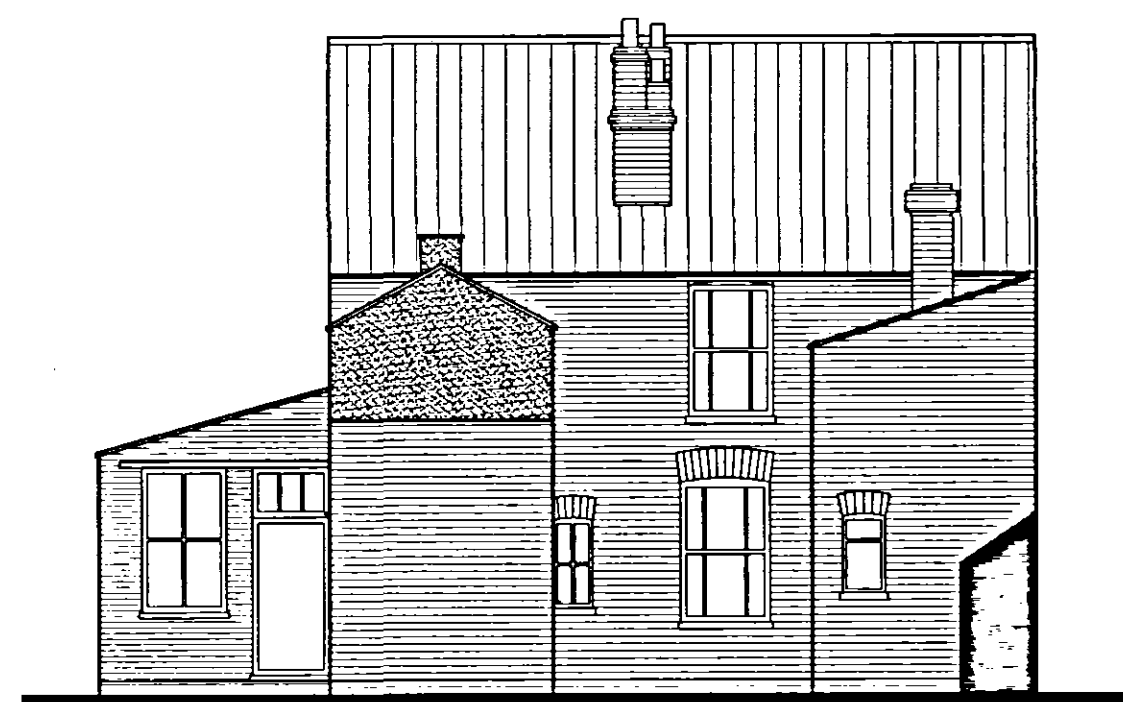


REAR ELEVATION



SIDE ELEVATION




SIDE ELEVATION

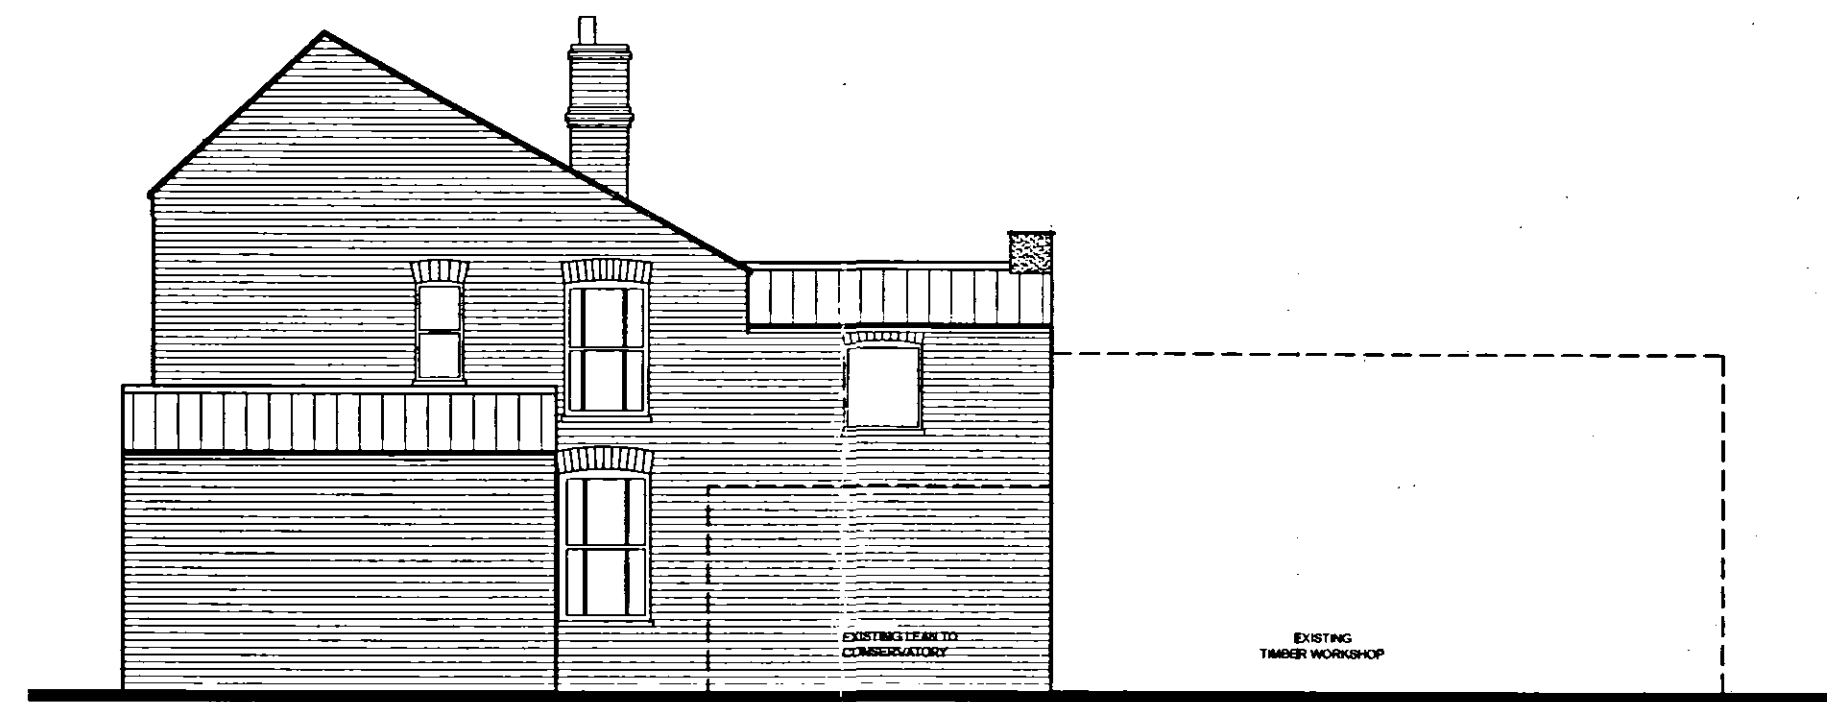


SIDE ELEVATION


ELEVATIONS
Scale: 1:100

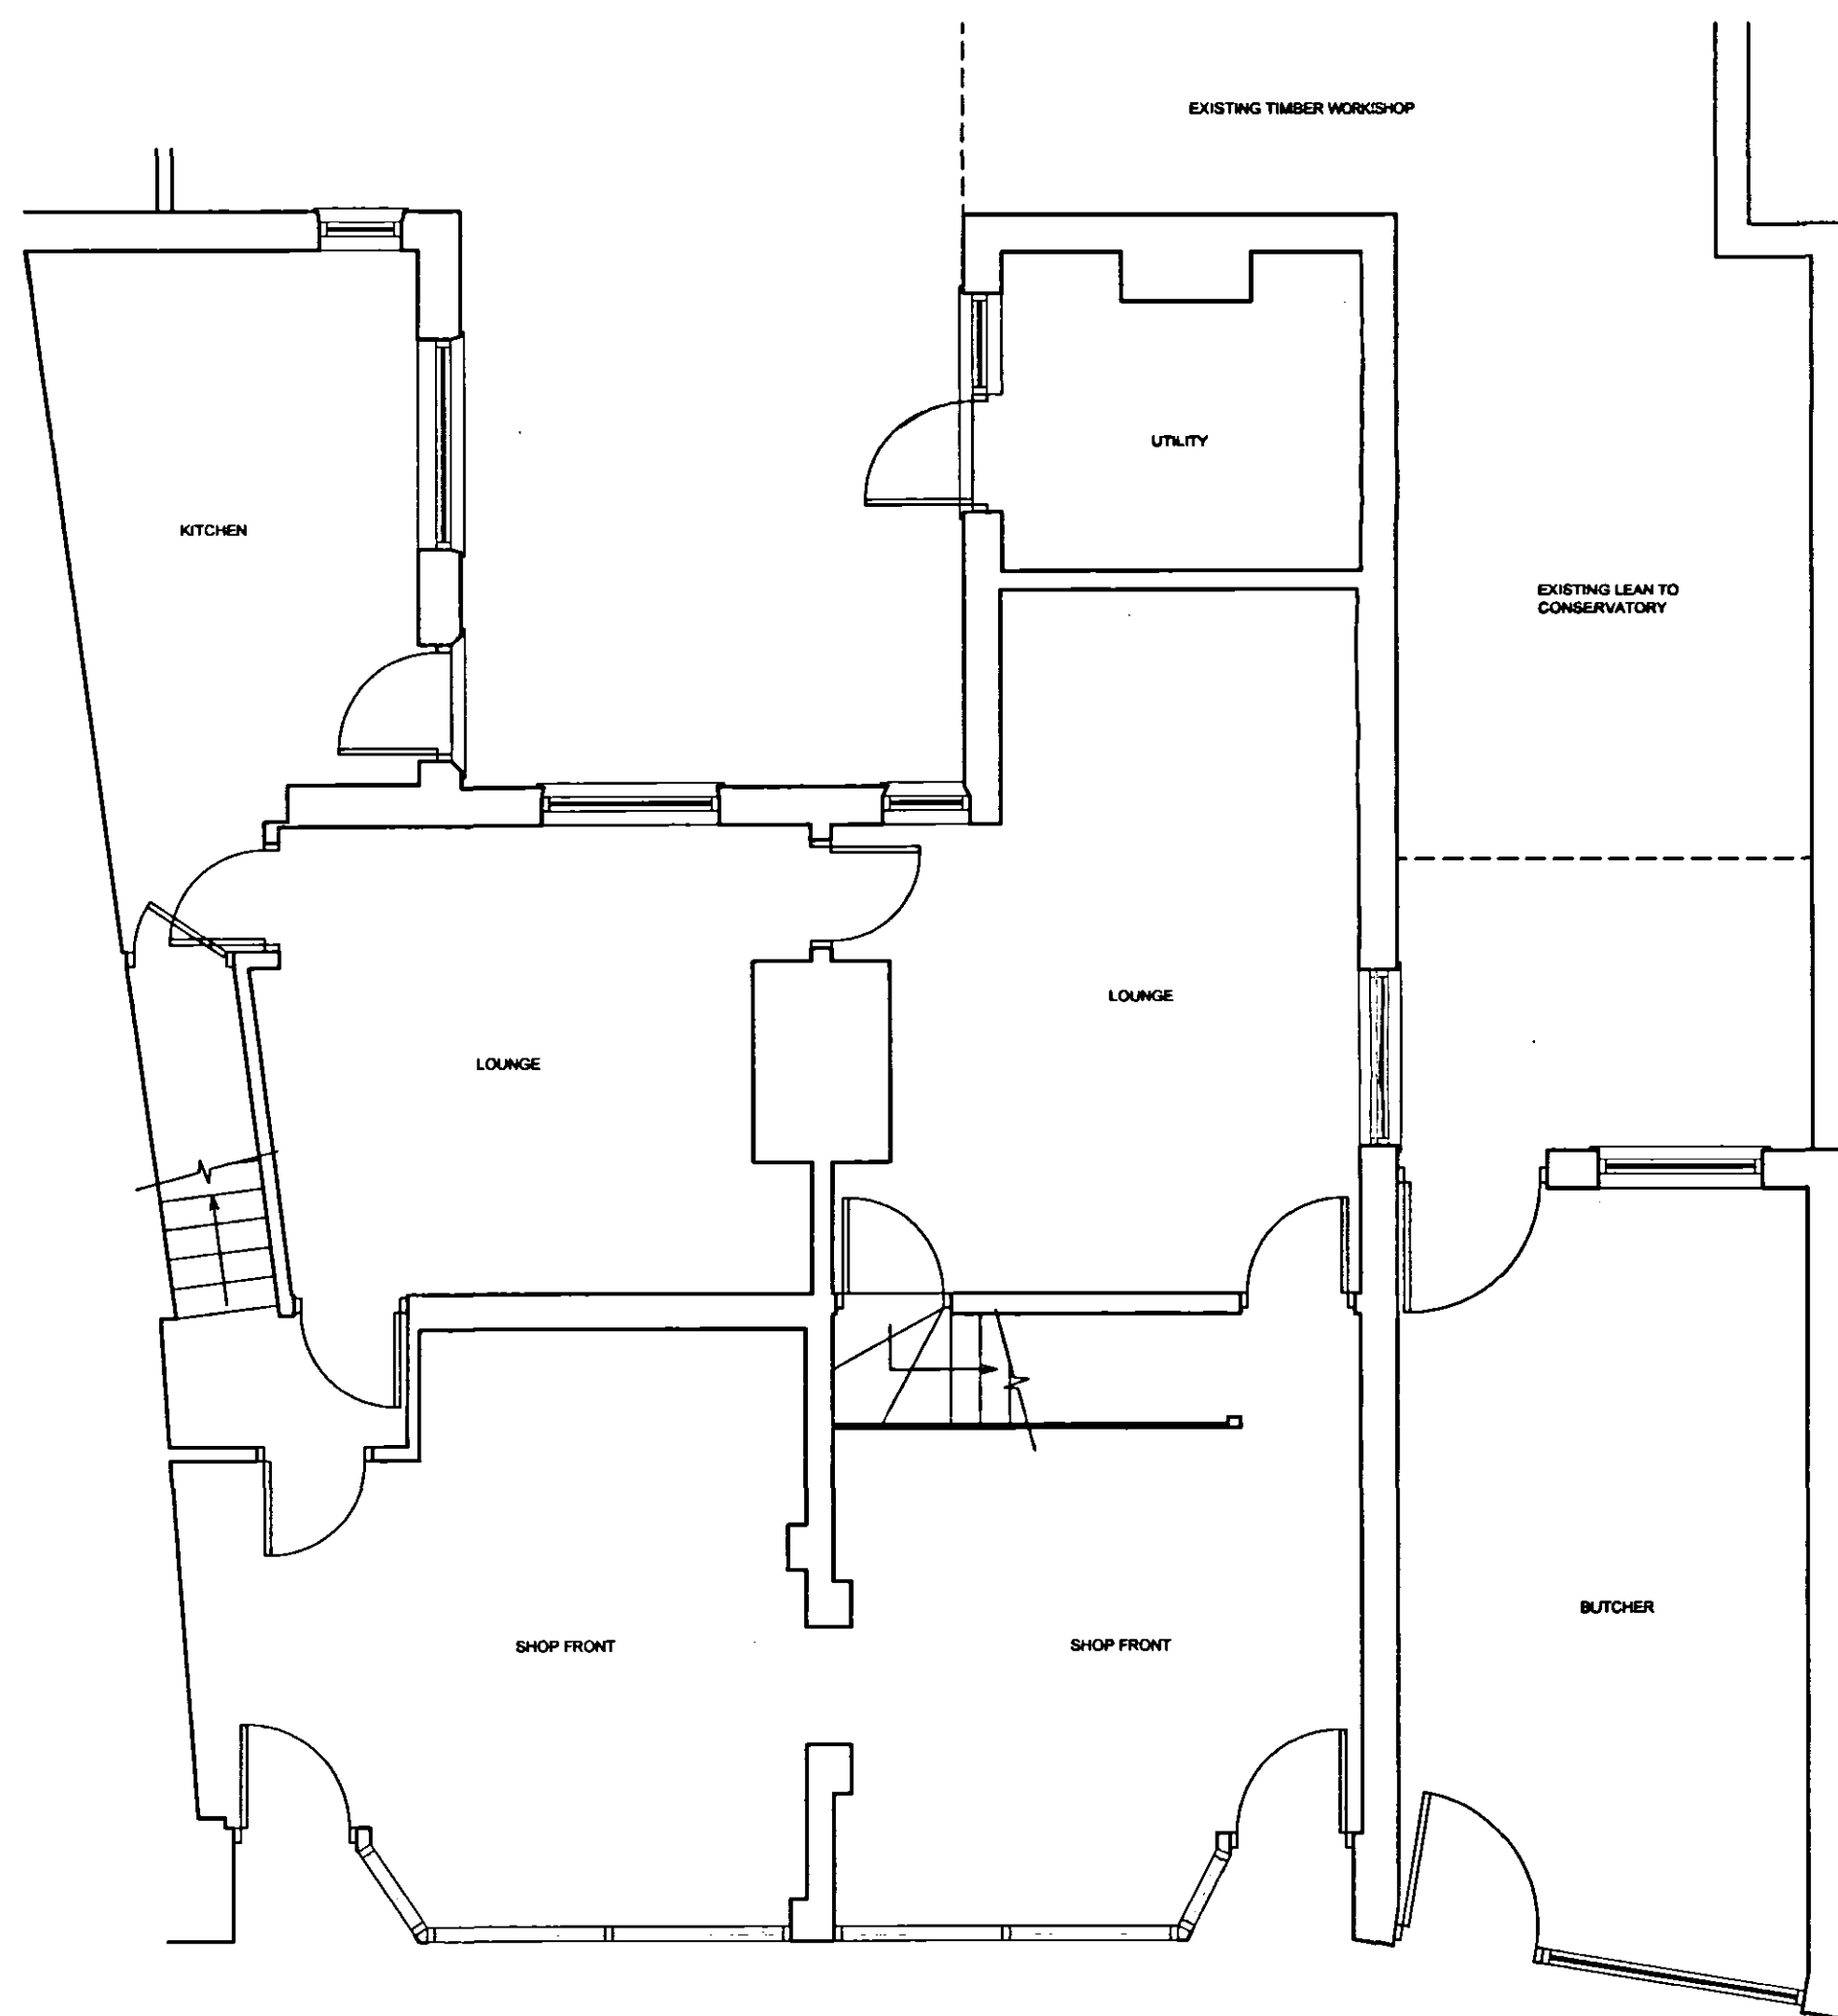


GROUND FLOOR
SCALE 1:50

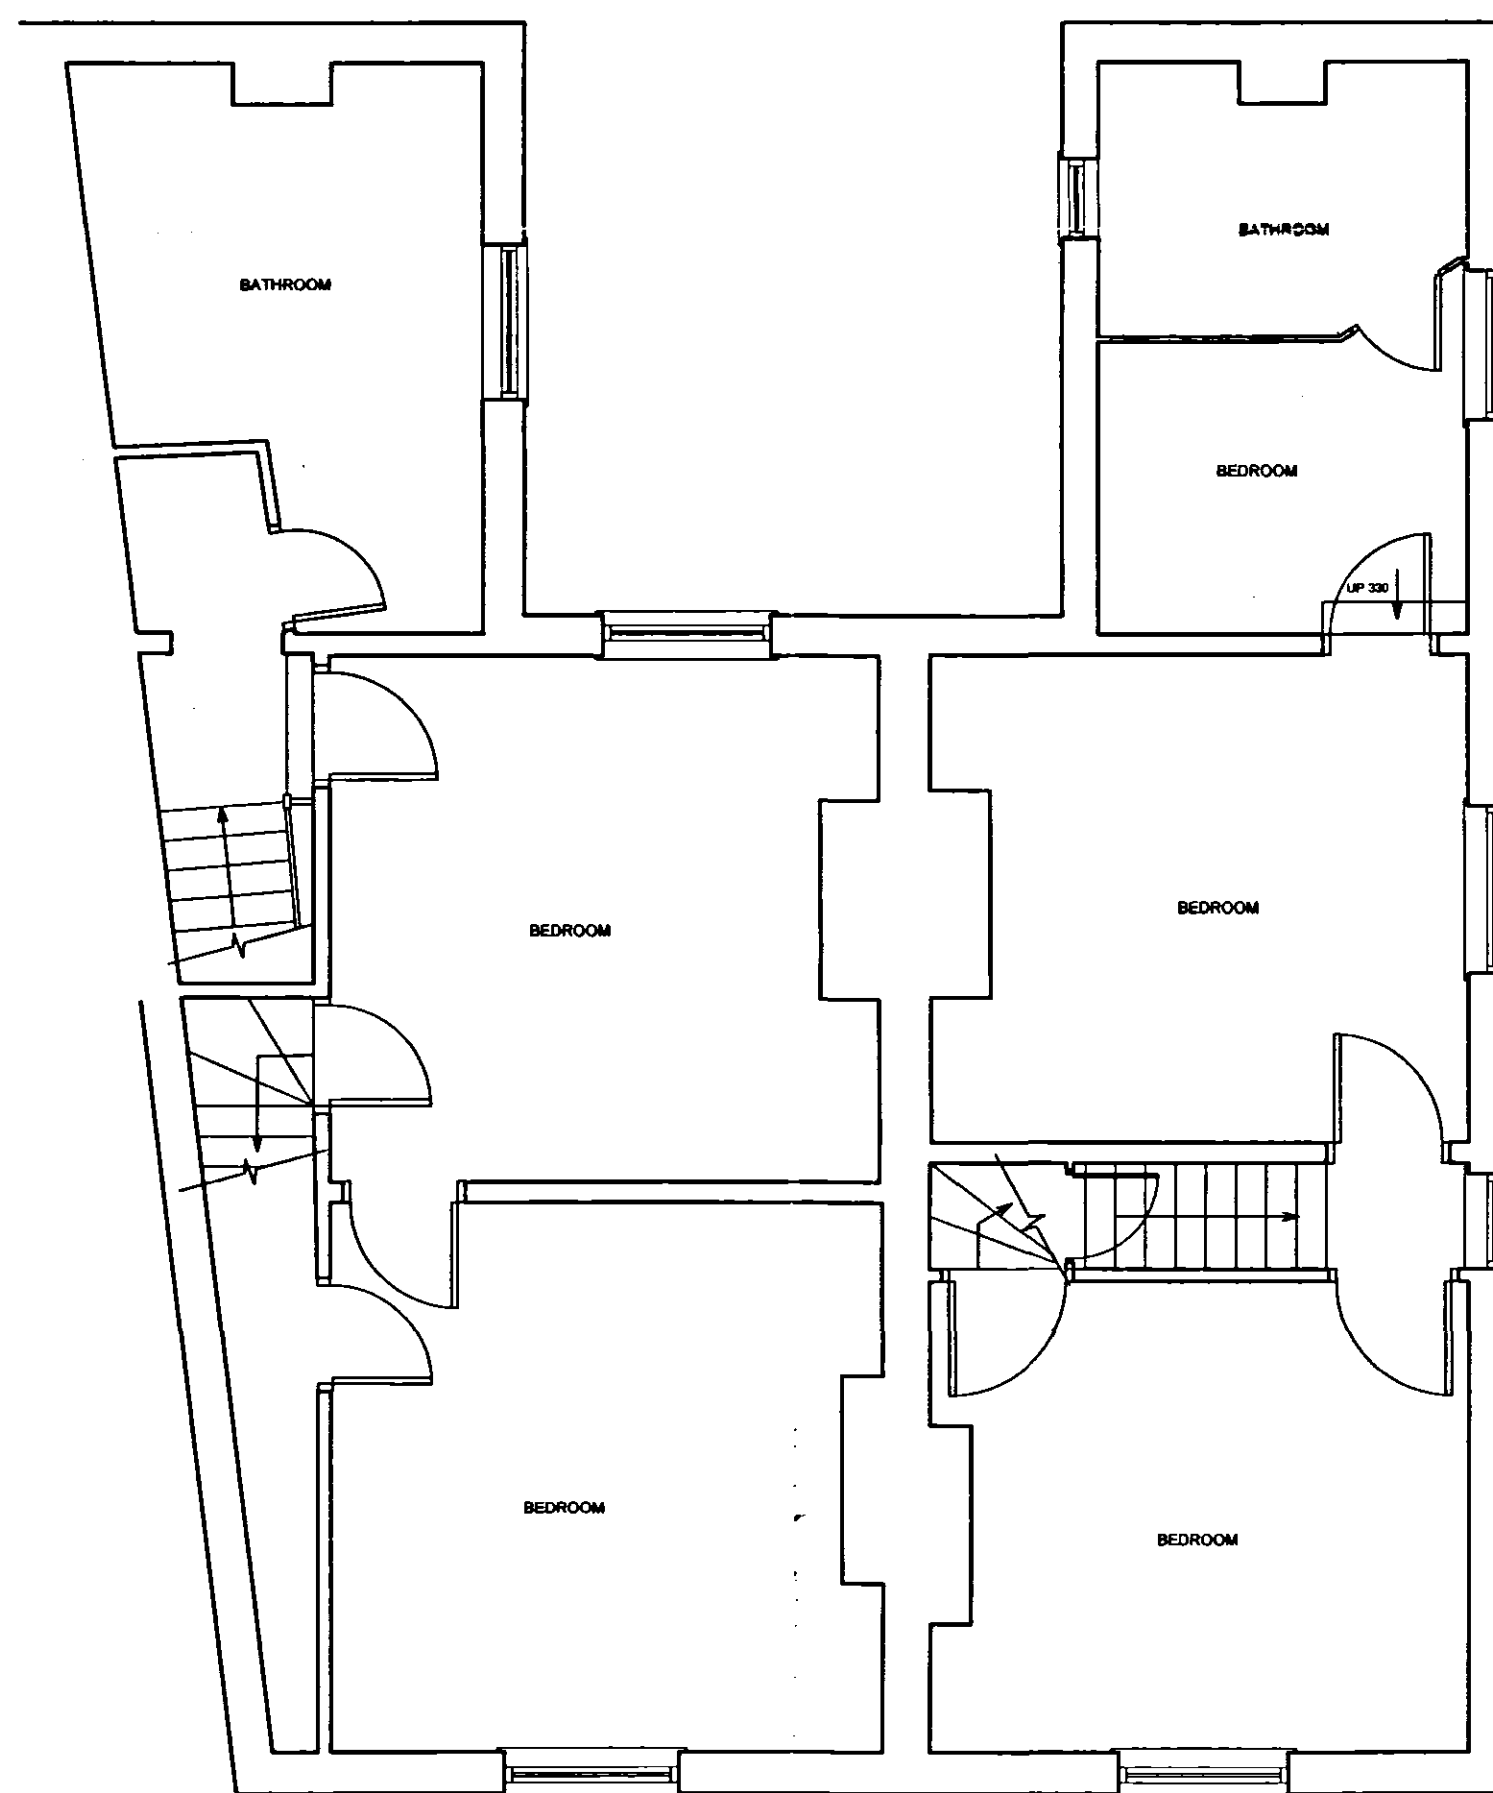

FIRST FLOOR
SCALE 1:50

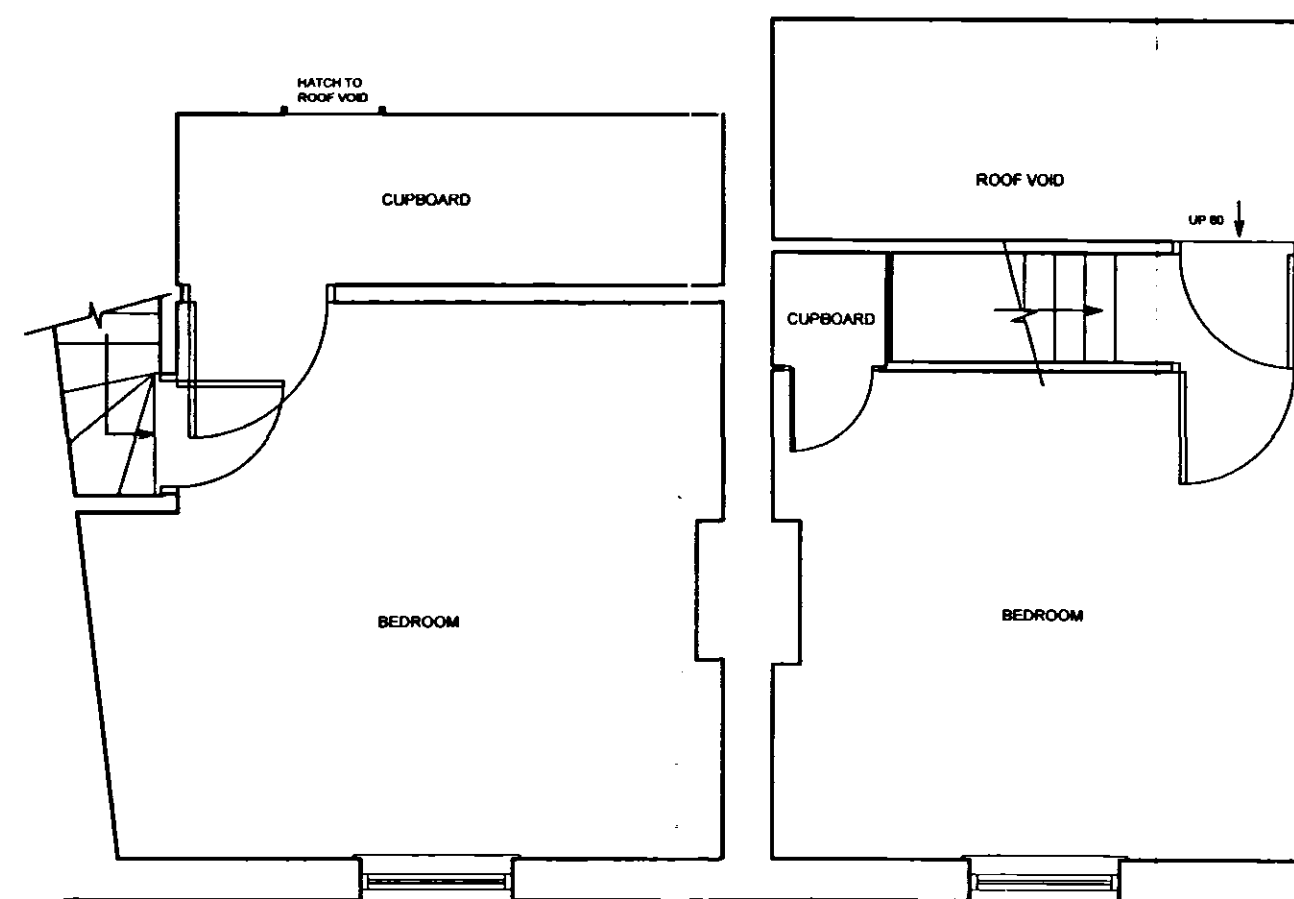

SECOND FLOOR
SCALE 1:50

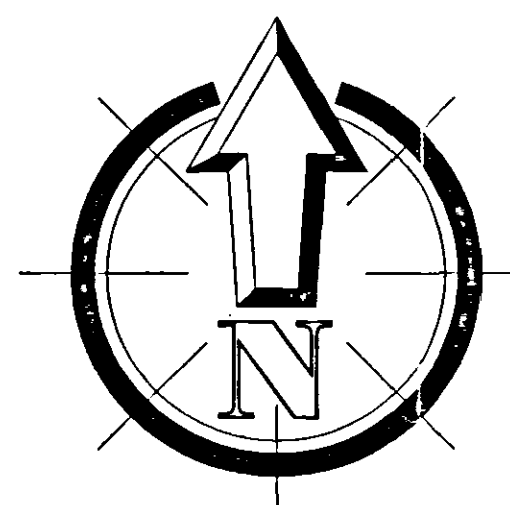

LOCATION PLAN
SCALE 1:1250

SHDC
PLANNING & DEVELOPMENT
26 JUL 2007
Ref. 1014107

Revisions	For Construction
Preliminary	

david trundle
design services
Salisbury Barn
Weymouth Road
Weymouth, Dorset
DT9 4JY
Tel: 01553 617700
Fax: 01553 617674

Project Title:
**REDEVELOPMENT OF 15,17 & 19
MARKET STREET
LONG SUTTON
SPALDING**

PROPOSED SUBDIVISION OF EXISTING DWELLING,
EXTENSION, DEMOLITION AND NEW UNIT

Drawing Title:
EXISTING PLANS & ELEVATIONS

Scale: 1:100, 1:50 @A1 Date: JULY 2007 Drawn: TN

Drawing Number:
07-115-02

