


Notes:
 This drawing must not be reissued, loaned or copied without the written consent of David Trundle Design Services Ltd.
 All dimensions are in millimetres unless stated otherwise.
 It is recommended that information is not scaled off this drawing.
 This drawing should be read in conjunction with all other relevant information, specifications & schedules.
 If this drawing is received electronically it is the recipient's responsibility to print the document at the correct scale.
 All dimensions to be checked on site prior to commencing work, all discrepancies to be advised immediately.



FRONT ELEVATION

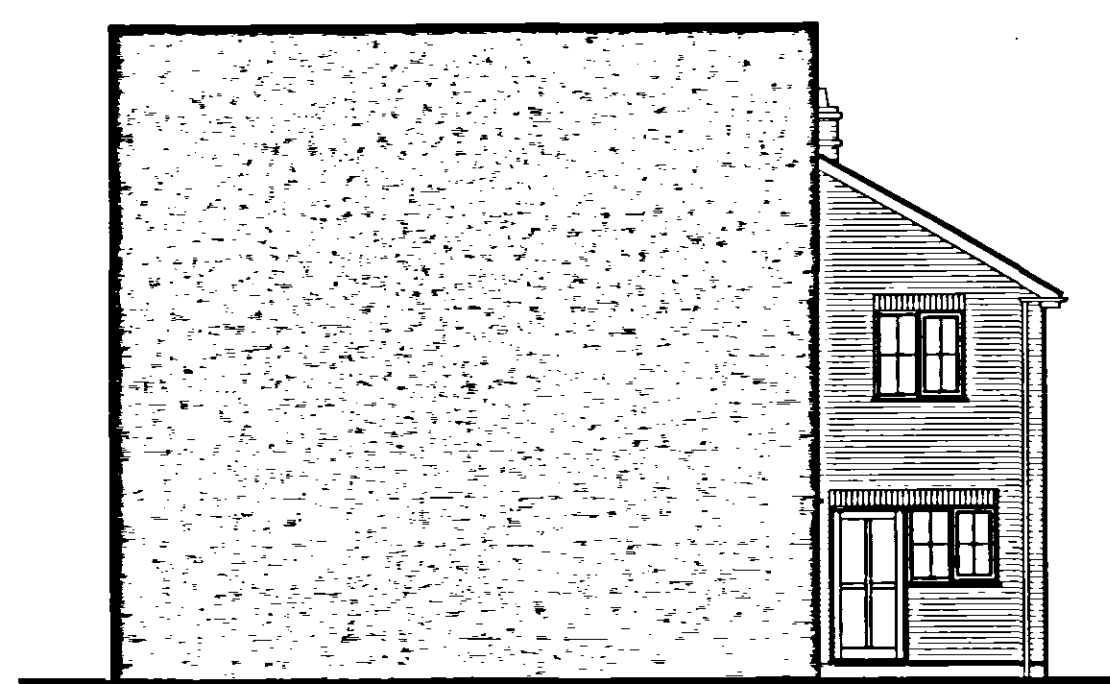

SIDE ELEVATION




REAR ELEVATION




SIDE ELEVATION


ELEVATIONS
 Scale: 1:100

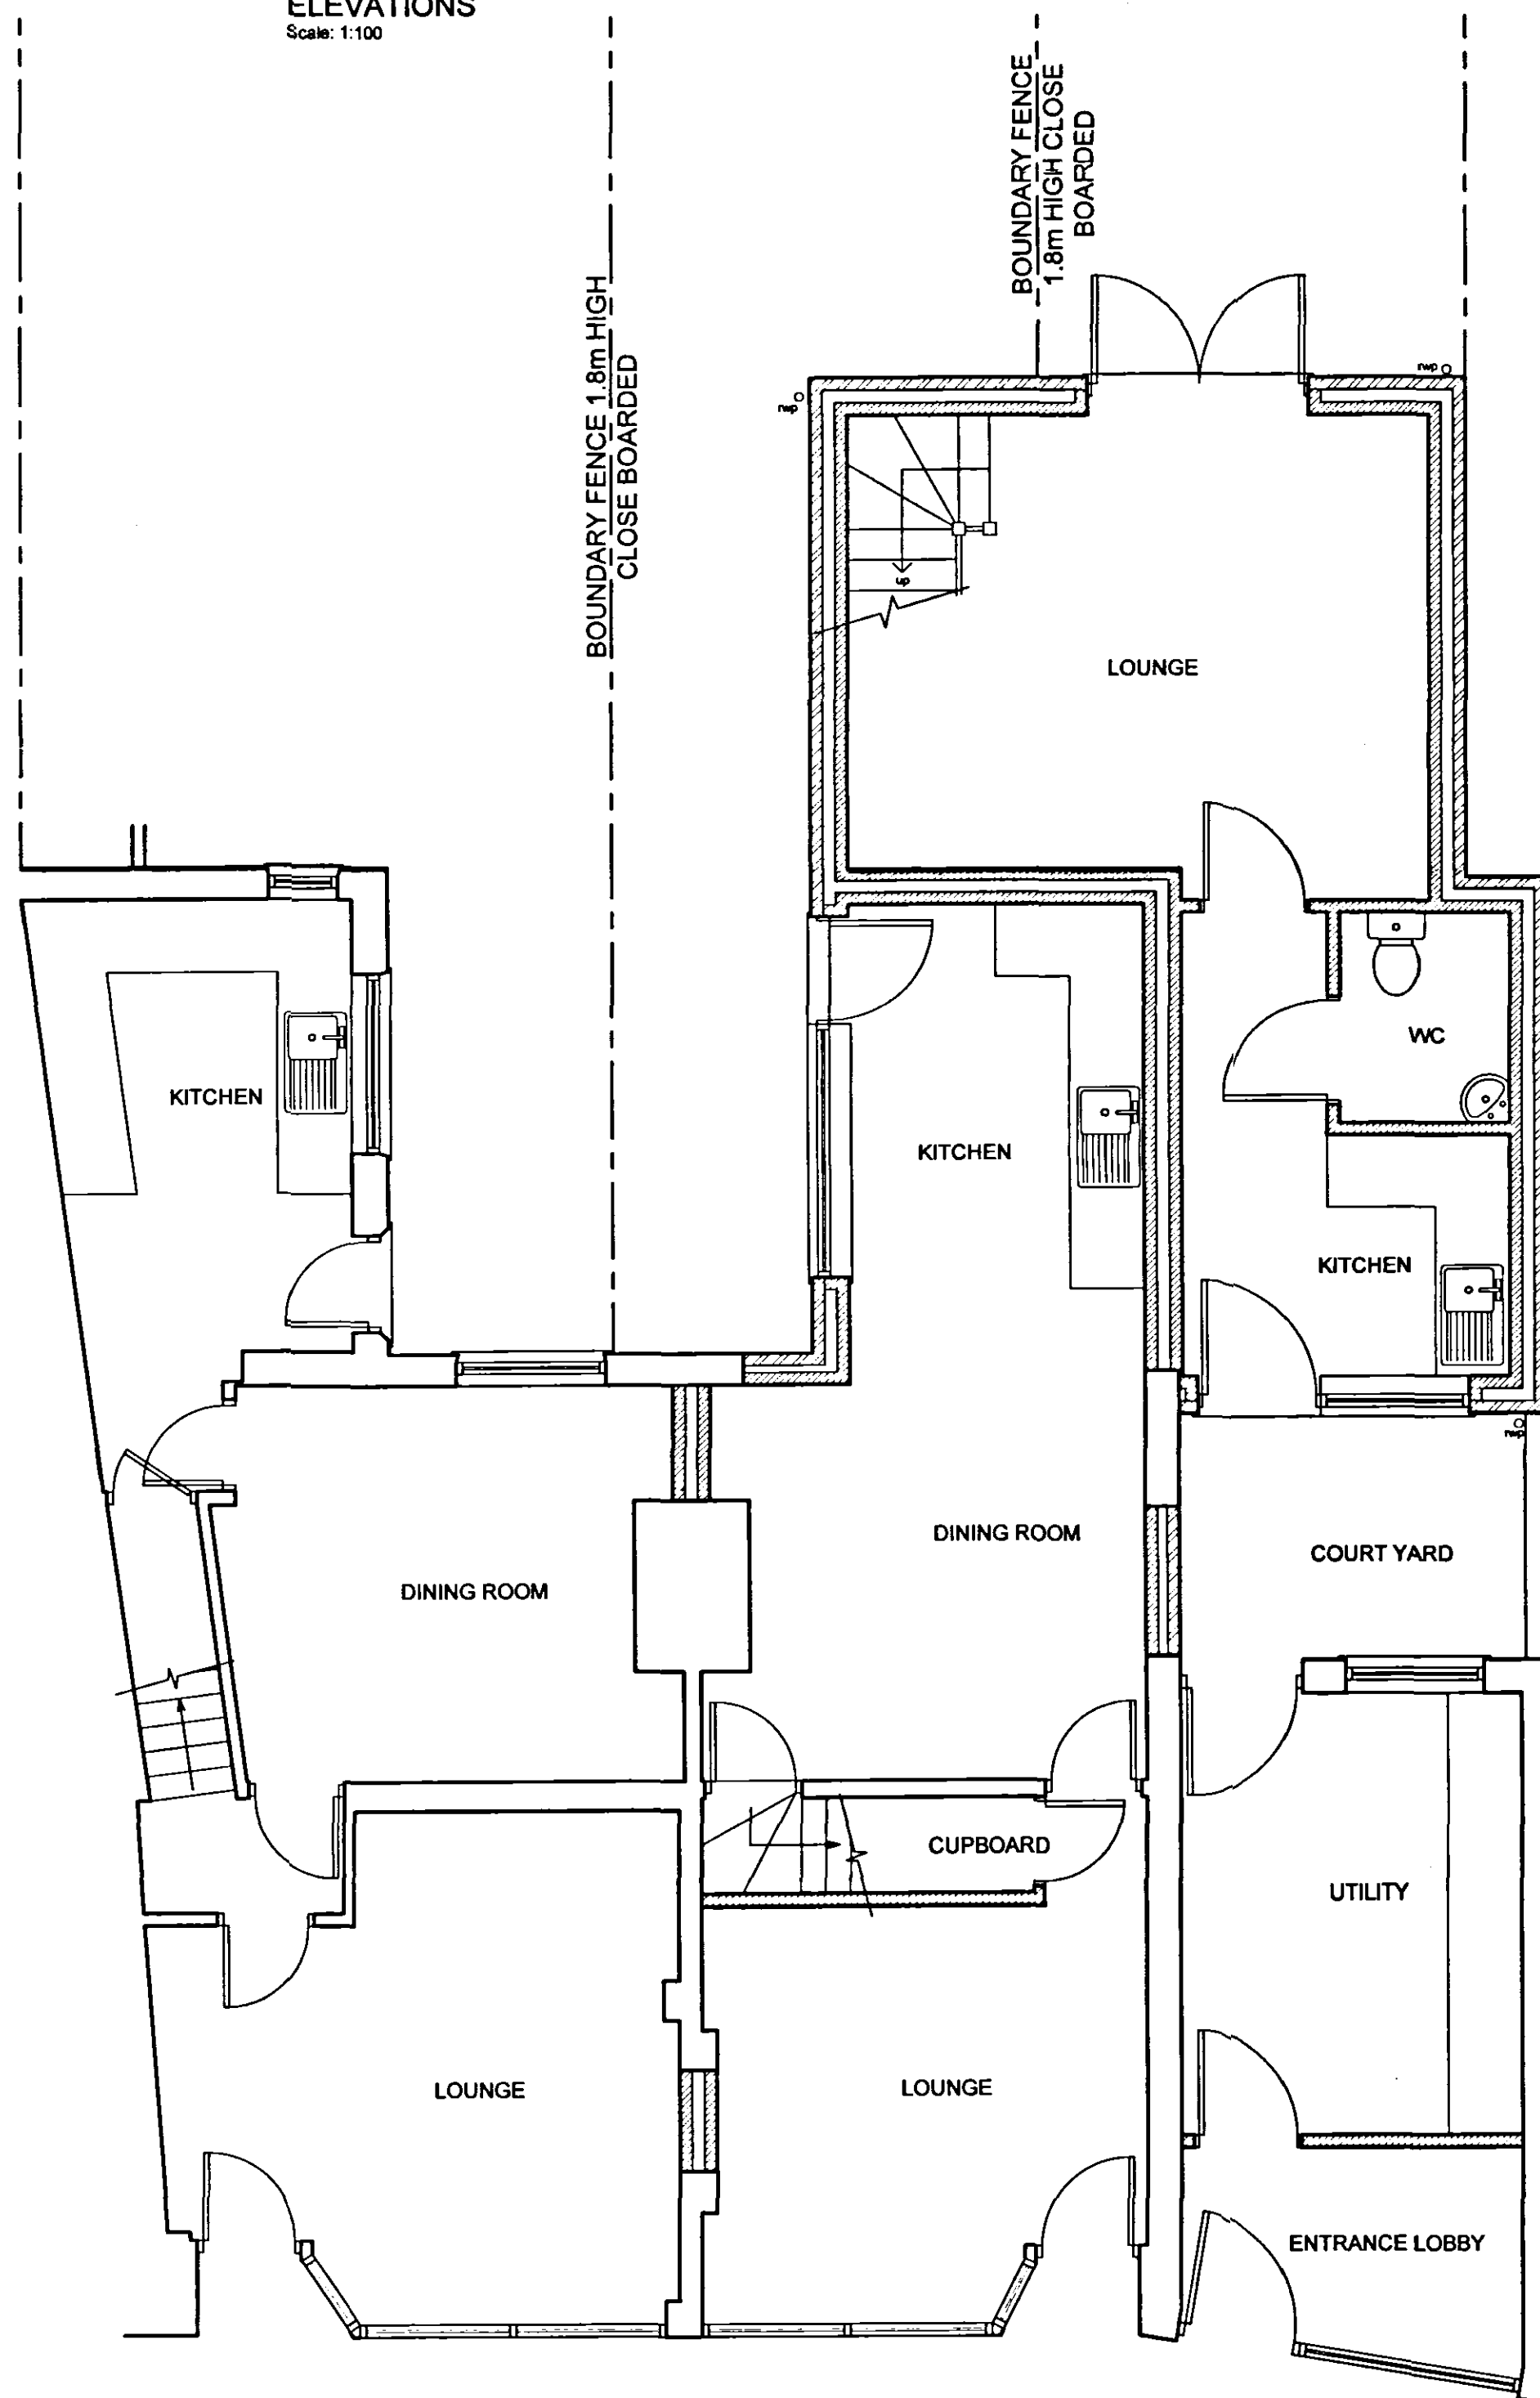

GROUND FLOOR
 SCALE 1:50

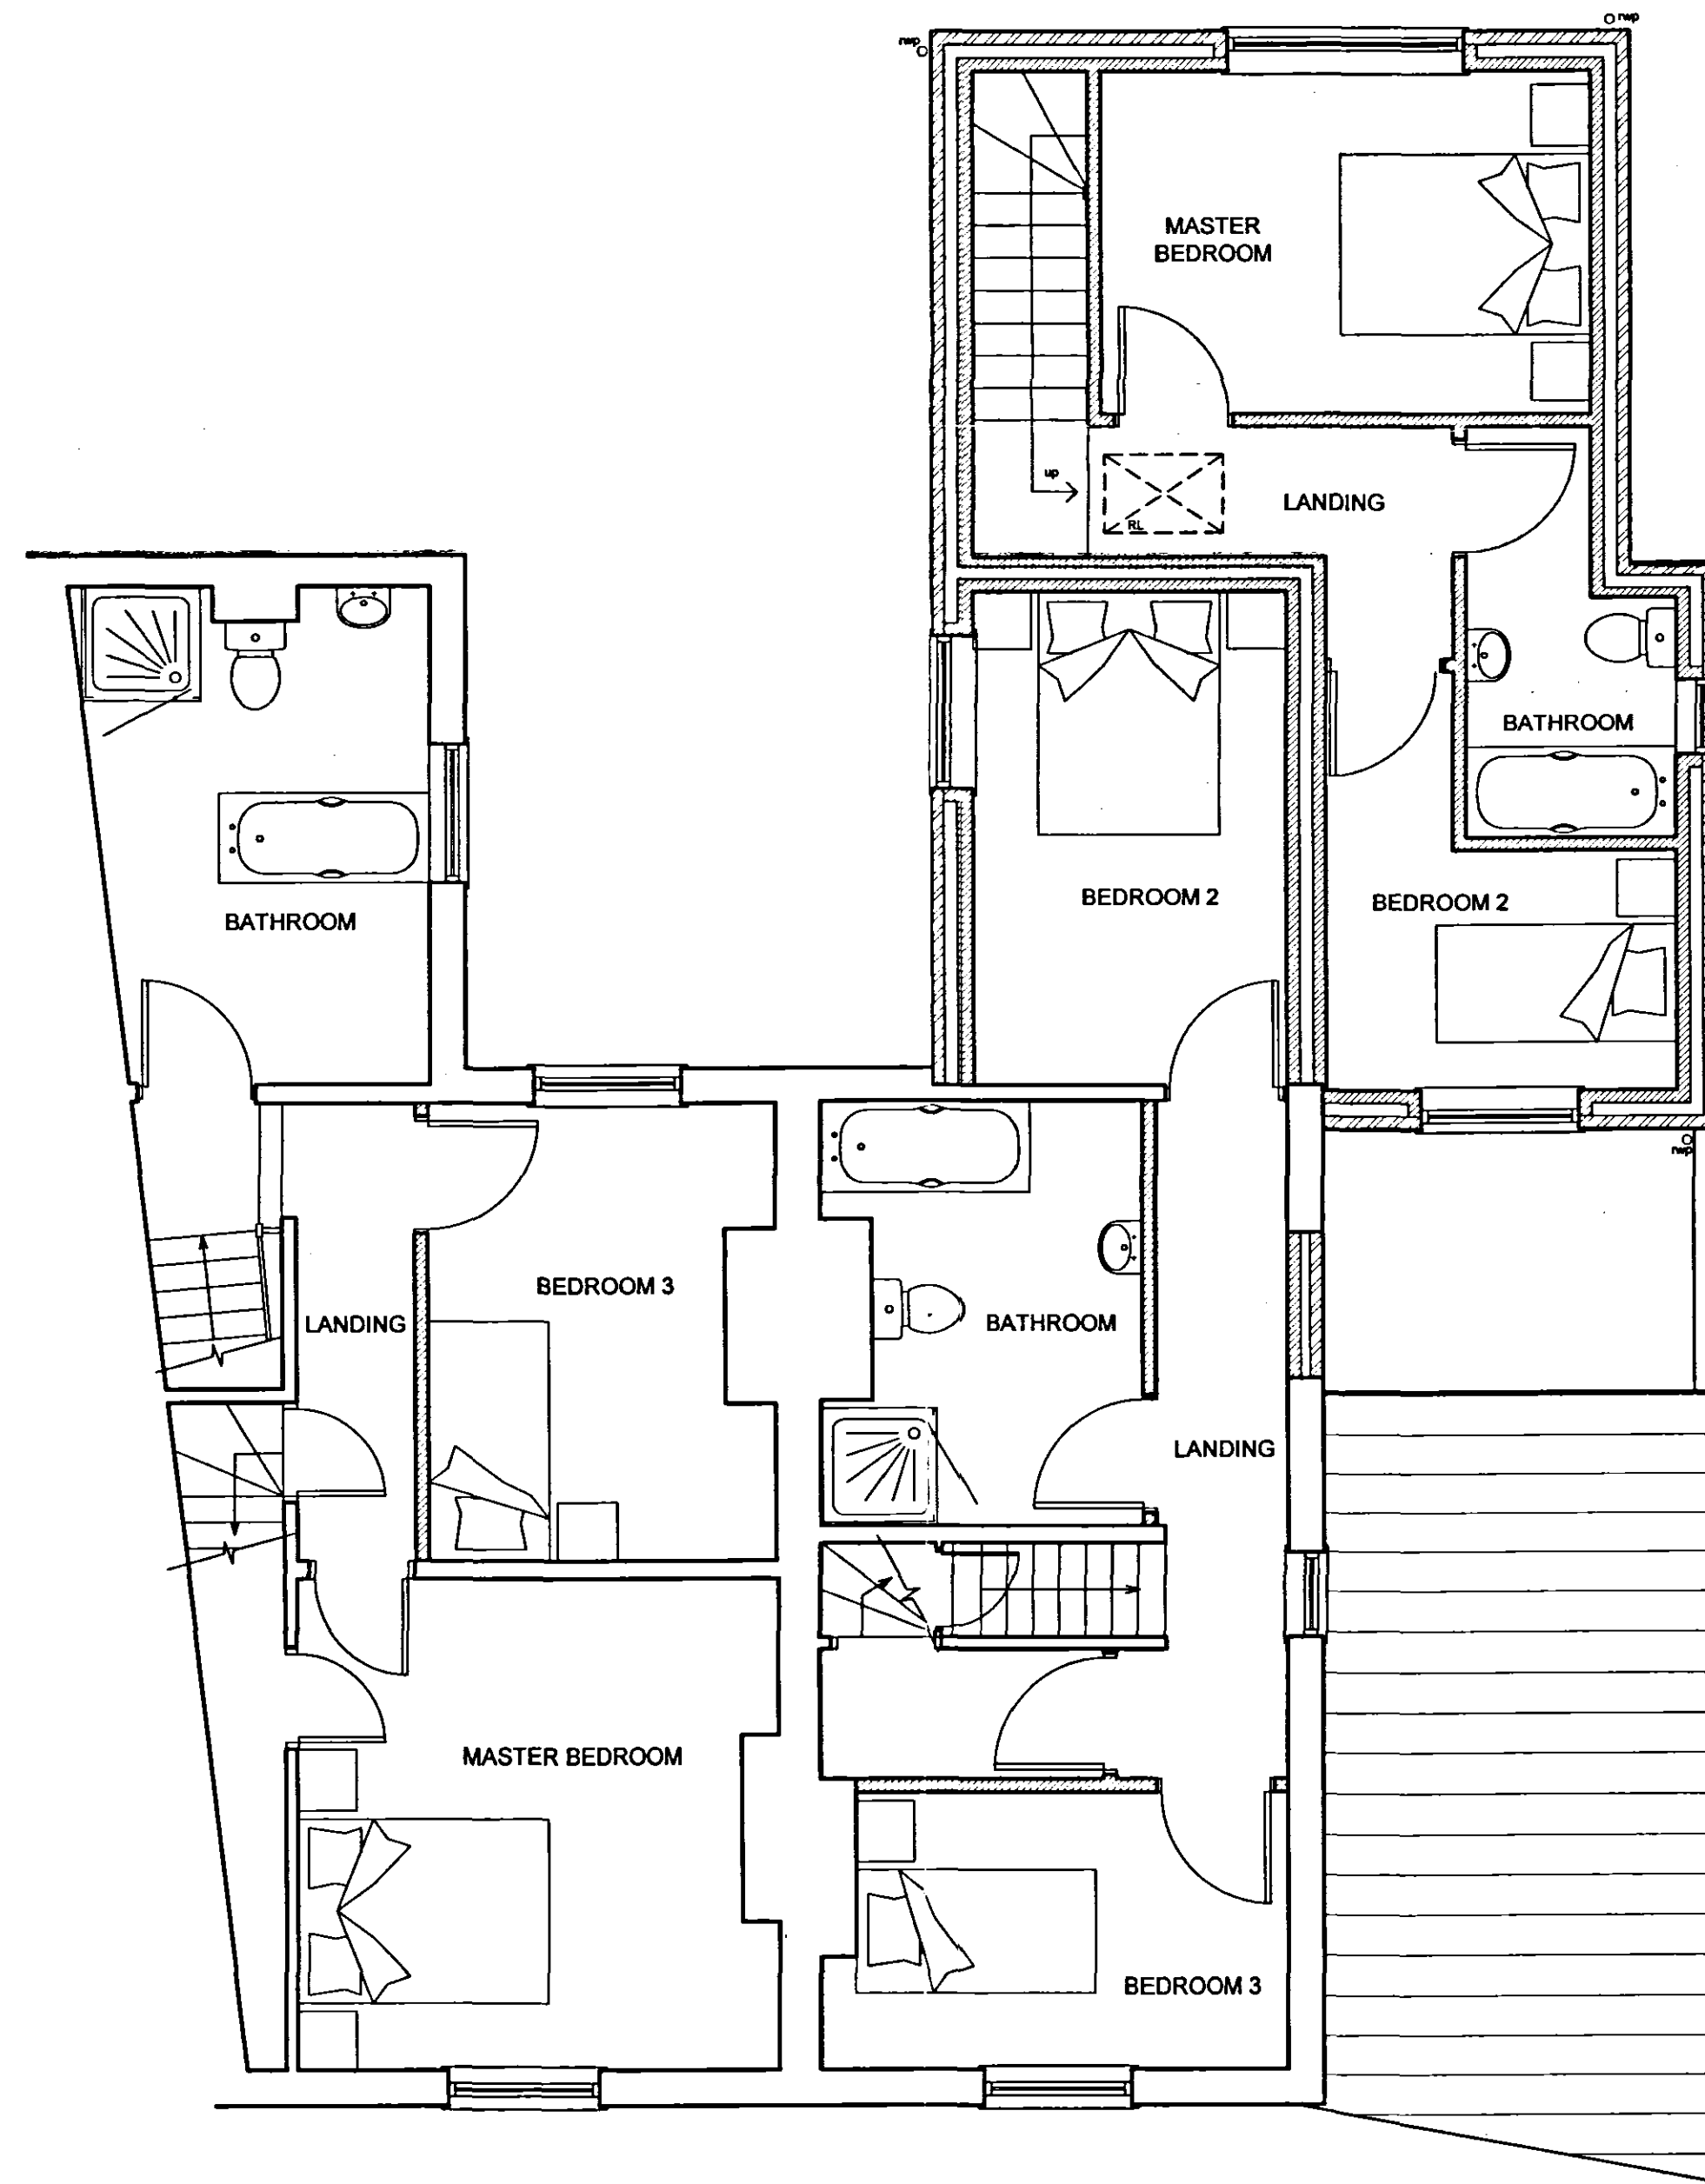

FIRST FLOOR
 SCALE 1:50

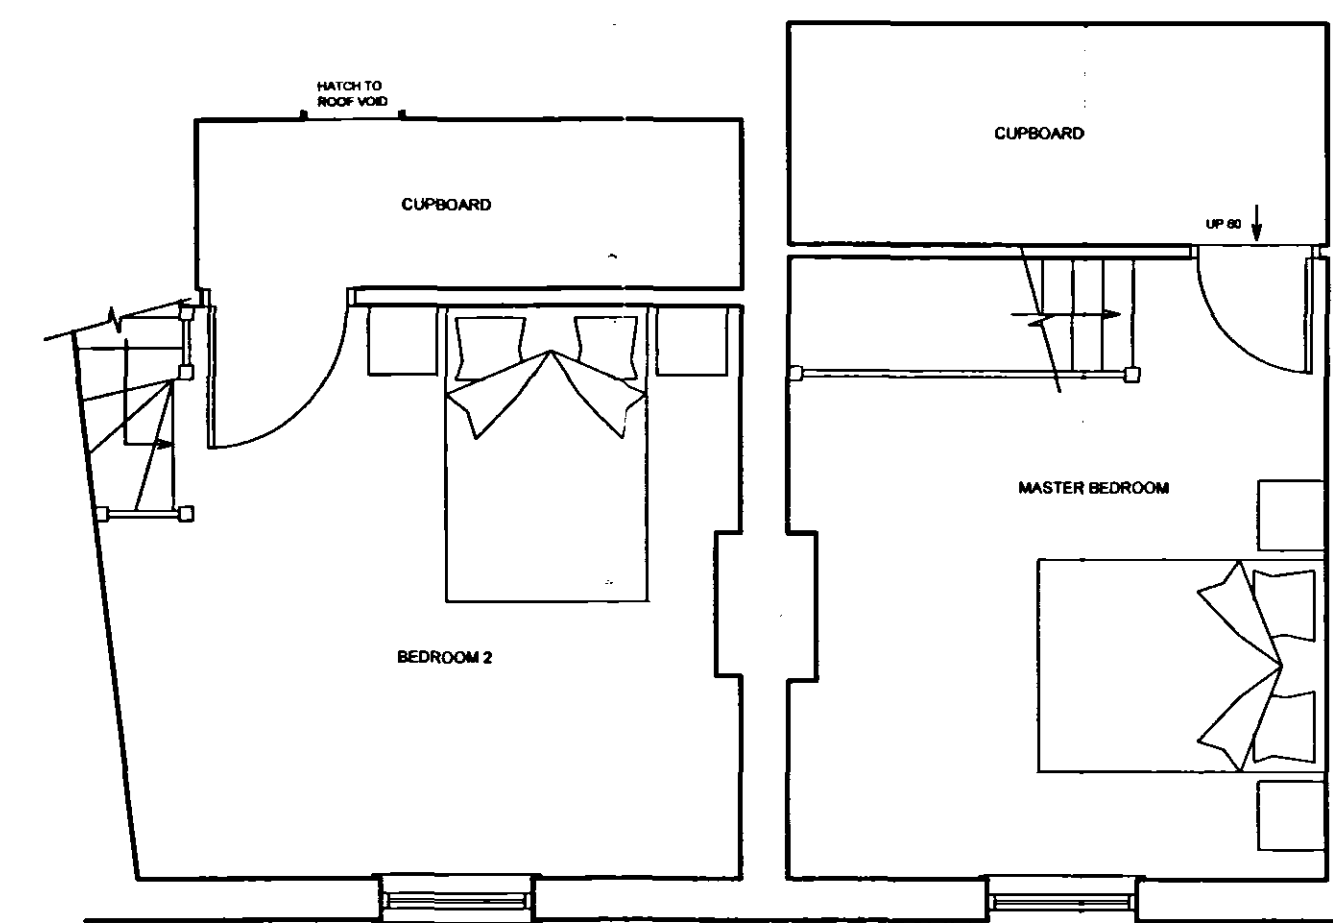

SECOND FLOOR
 SCALE 1:50

SHDC
 PLANNING & DEVELOPMENT
 26 JUL 2007
 Ref. 1014107



Project Title:
**REDEVELOPMENT OF 15, 17 & 19
 MARKET STREET
 LONG SUTTON
 SPALDING**
 PROPOSED SUBDIVISION OF EXISTING DWELLING,
 EXTENSION, DEMOLITION AND NEW UNIT

Drawing Title:
PROPOSED PLANS & ELEVATIONS

Scale: 1:100, 1:50 @A1 Date: JULY 2007 Drawn: TN

Drawing Number:
07-115-03

