



Notes:
This drawing must not be reissued, loaned or copied without the written consent of David Trundle Design Services Ltd.
All dimensions are in millimetres unless stated otherwise.
It is recommended that information is not scaled off this drawing.
This drawing should be read in conjunction with all other relevant information, specification schedules.
If this drawing is received electronically it is the recipient's responsibility to print the document at the correct scale.
All dimensions to be checked on site prior to commencing work, all discrepancies to be advised immediately.

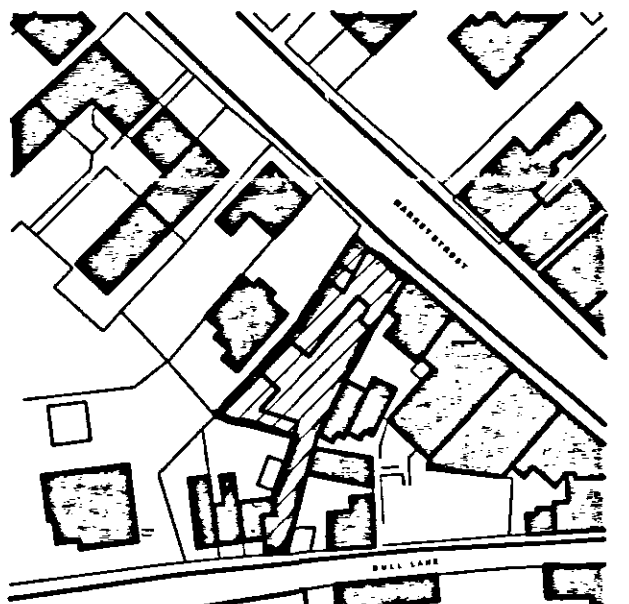

LOCATION PLAN
SCALE 1:1250

Revisions	For Construction

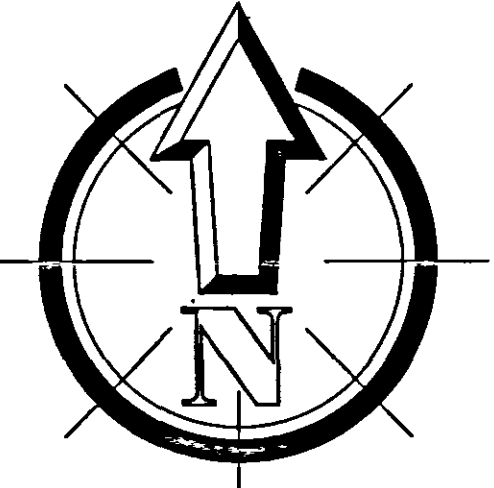

Project Title:
**REDEVELOPMENT OF 15, 17 & 19
MARKET STREET
LONG SUTTON
SPALDING**

PROPOSED SUBDIVISION OF EXISTING DWELLING,
EXTENSION, DEMOLITION AND NEW DWELLING

Drawing Title:
PROPOSED LOCATION & SITE PLAN

Scale: 1:100, 1:1250 @A1 Date: JULY 2007 Drawn: TN

Drawing Number:
07-115-04



FOR DETAILS OF THE PROPOSED
SUB-DIVISION & EXTENSION TO 15, 17
& 19 REFER TO DRAWING 07-115-03

TURNING AREA

ACCESS
ALONG 12

FOR DETAILS OF THE REDEVELOPMENT
OF THIS SITE PLEASE REFER TO
PLANNING APPROVAL REF N° H11/0473/04
& APPROVED PLANS

SHDC
PLANNING & DEVELOPMENT
2 6 JUL 2007
Ref. 1014107

SITE PLAN
SCALE 1:100