


ALL MATERIALS TO MATCH EXISTING




PROPOSED ELEVATIONS
SCALE 1:50




EXISTING ELEVATIONS
SCALE 1:100

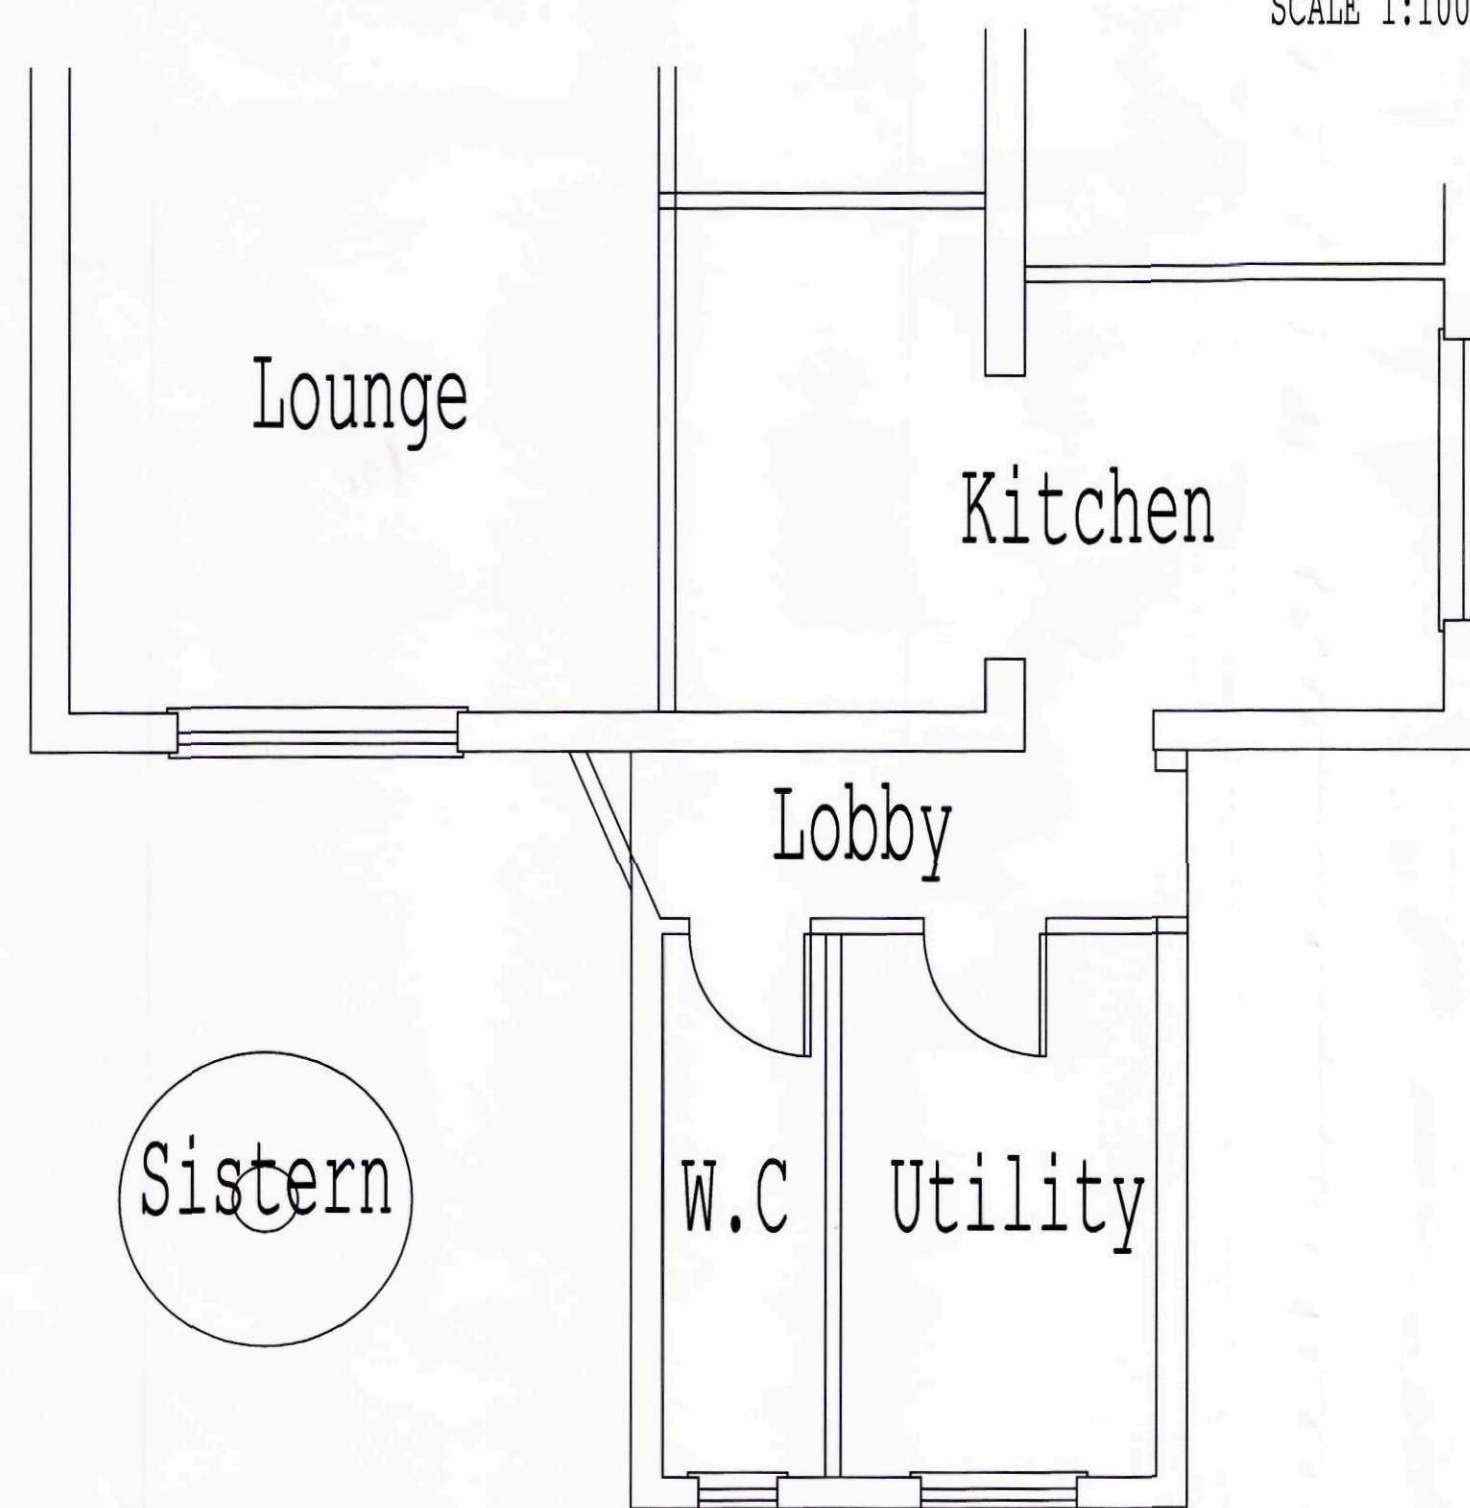


EXISTING FLOOR PLAN
SCALE 1:50

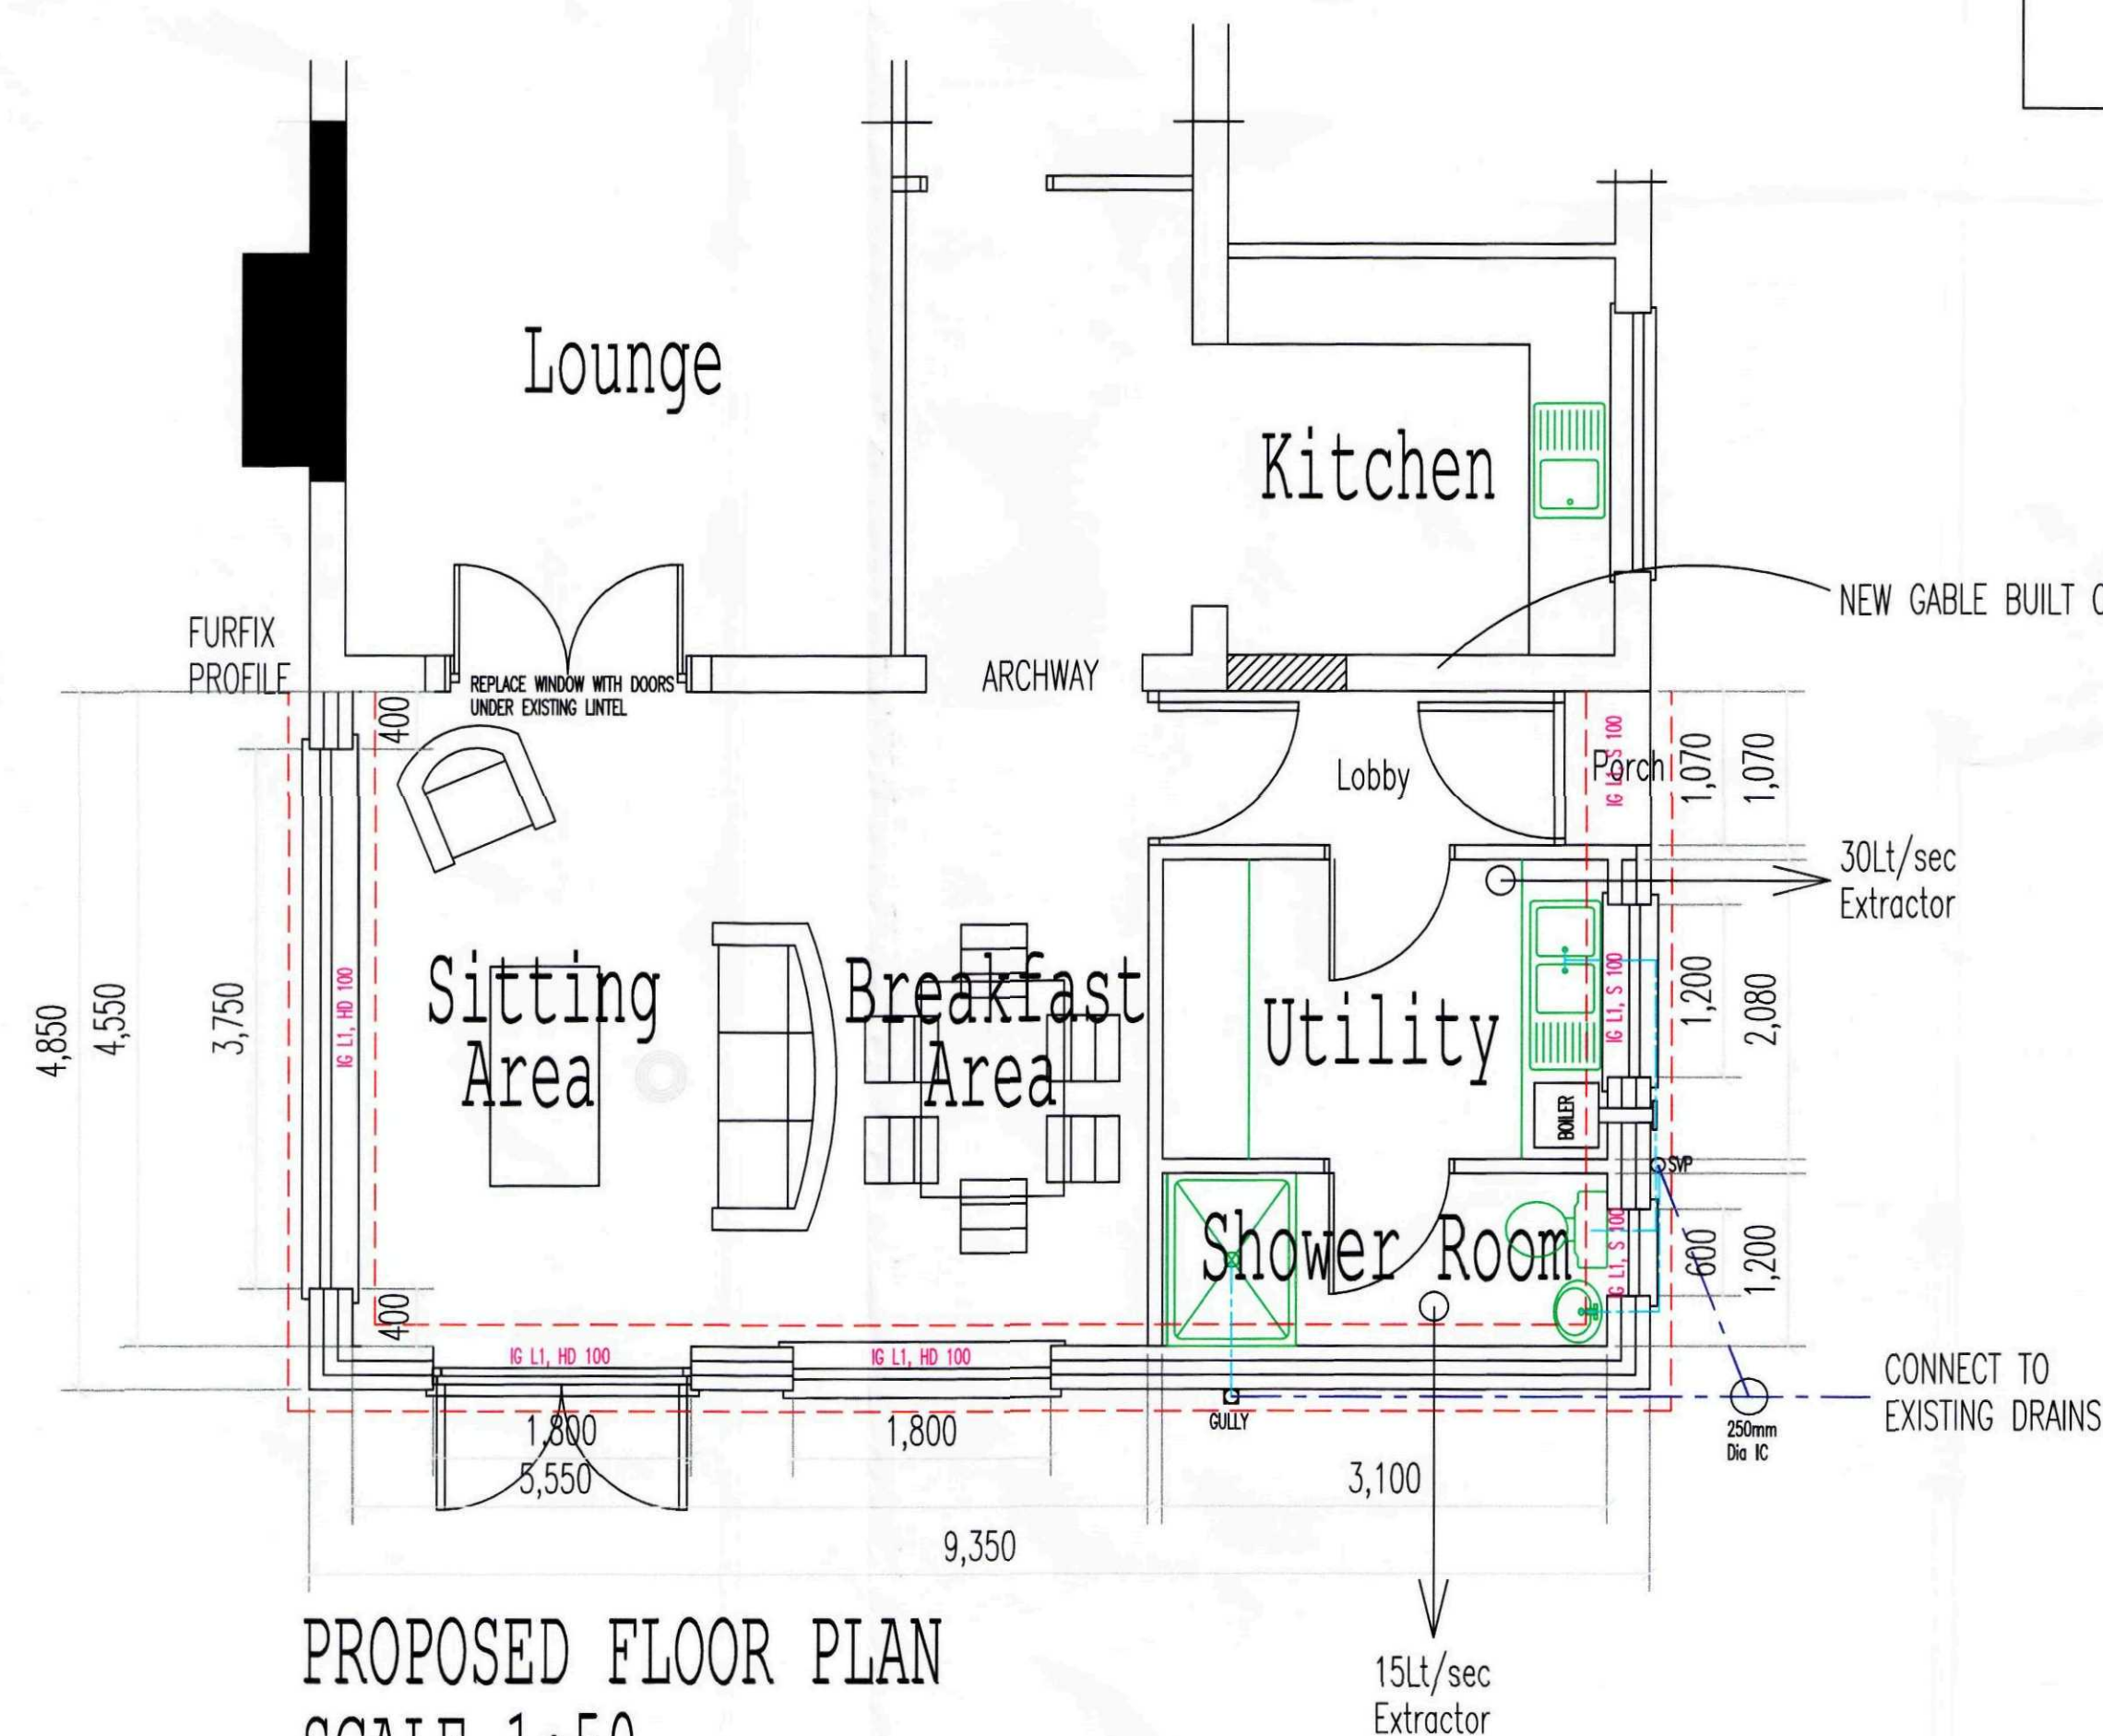

PROPOSED FLOOR PLAN
SCALE 1:50

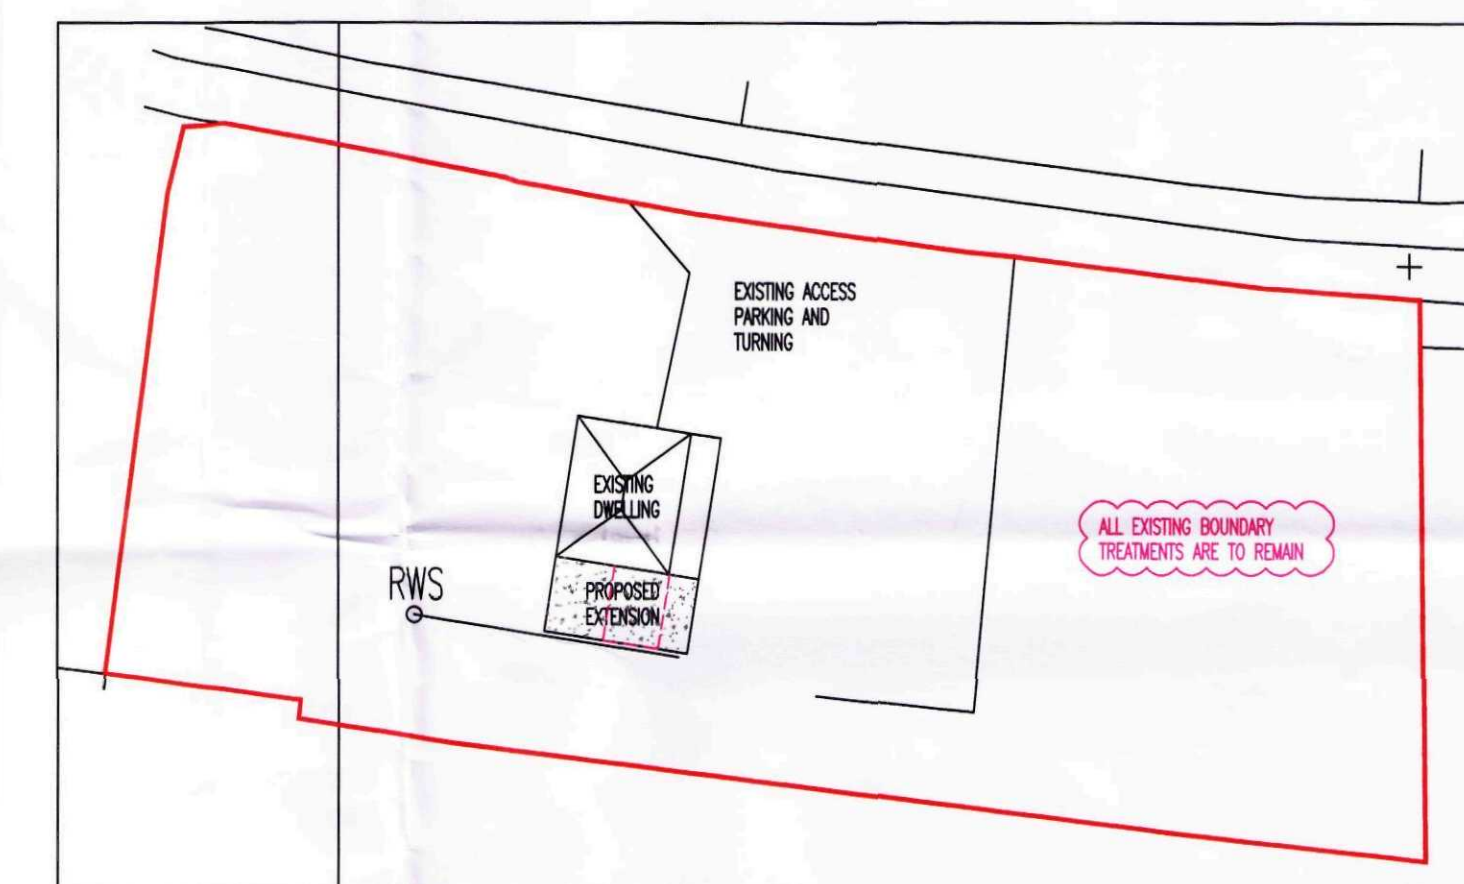

BLOCK PLAN
SCALE 1:500

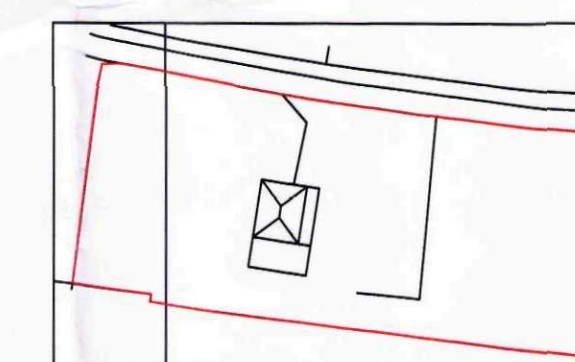

LOCATION PLAN
SCALE 1:1250



Rev Purpose By D

DBDS

DAVID BROKER DESIGN SERVICES ARCHITECTURAL TECHNICAL
CONCEPT 2000 DANBROOKE HOUSE STATION
DESIGN AND DEVELOPMENT WISBECH ST
LTD WISBECH CAMBS PE11
ESTABLISHED 1975 Telephone 01945
Facsimile 01945 E-mail david.broker@vni

Client: J GOLDUP

Drawing No: 1574 J GOLDUP - FLOOR PLANS AND ELEVATIONS

Project: REPLACEMENT EXTENSION TO DWELLING

Site: RUSHFIELD JARVIS GATE SUTTON ST JAMES

Postcode: PE12 0EU Drawn: DB Checked: -

Print scale: 1:50 @ A1 Date: 07-09-2011 Revision No: -

DO NOT SCALE FROM THIS DRAWING - All dimensions to be verified on site - This drawing and design remains the copyright of David Broker and may not be reproduced without permission.

David Broker or Concept 2000 will not be held responsible for any construction works undertaken prior to approval or before approved plans are issued - Any alterations to details or specifications may