




ALL MATERIALS TO
MATCH EXISTING

PROPOSED ELEVATIONS
SCALE 1:50




EXISTING ELEVATIONS
SCALE 1:100

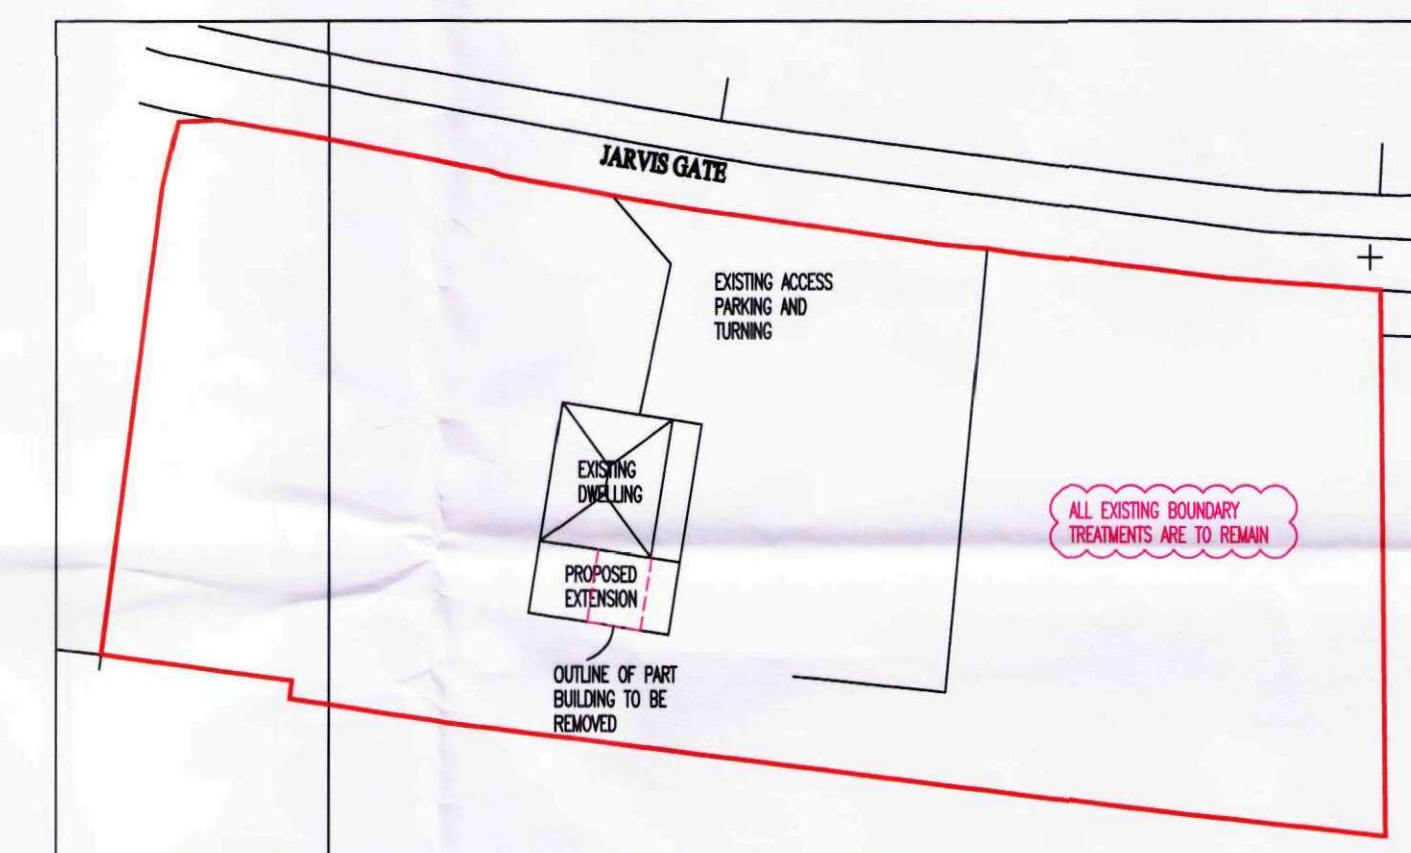


BLOCK PLAN
SCALE 1:500




SHDC
Planning & Development
16 JAN 2012
Ref: 1020-1

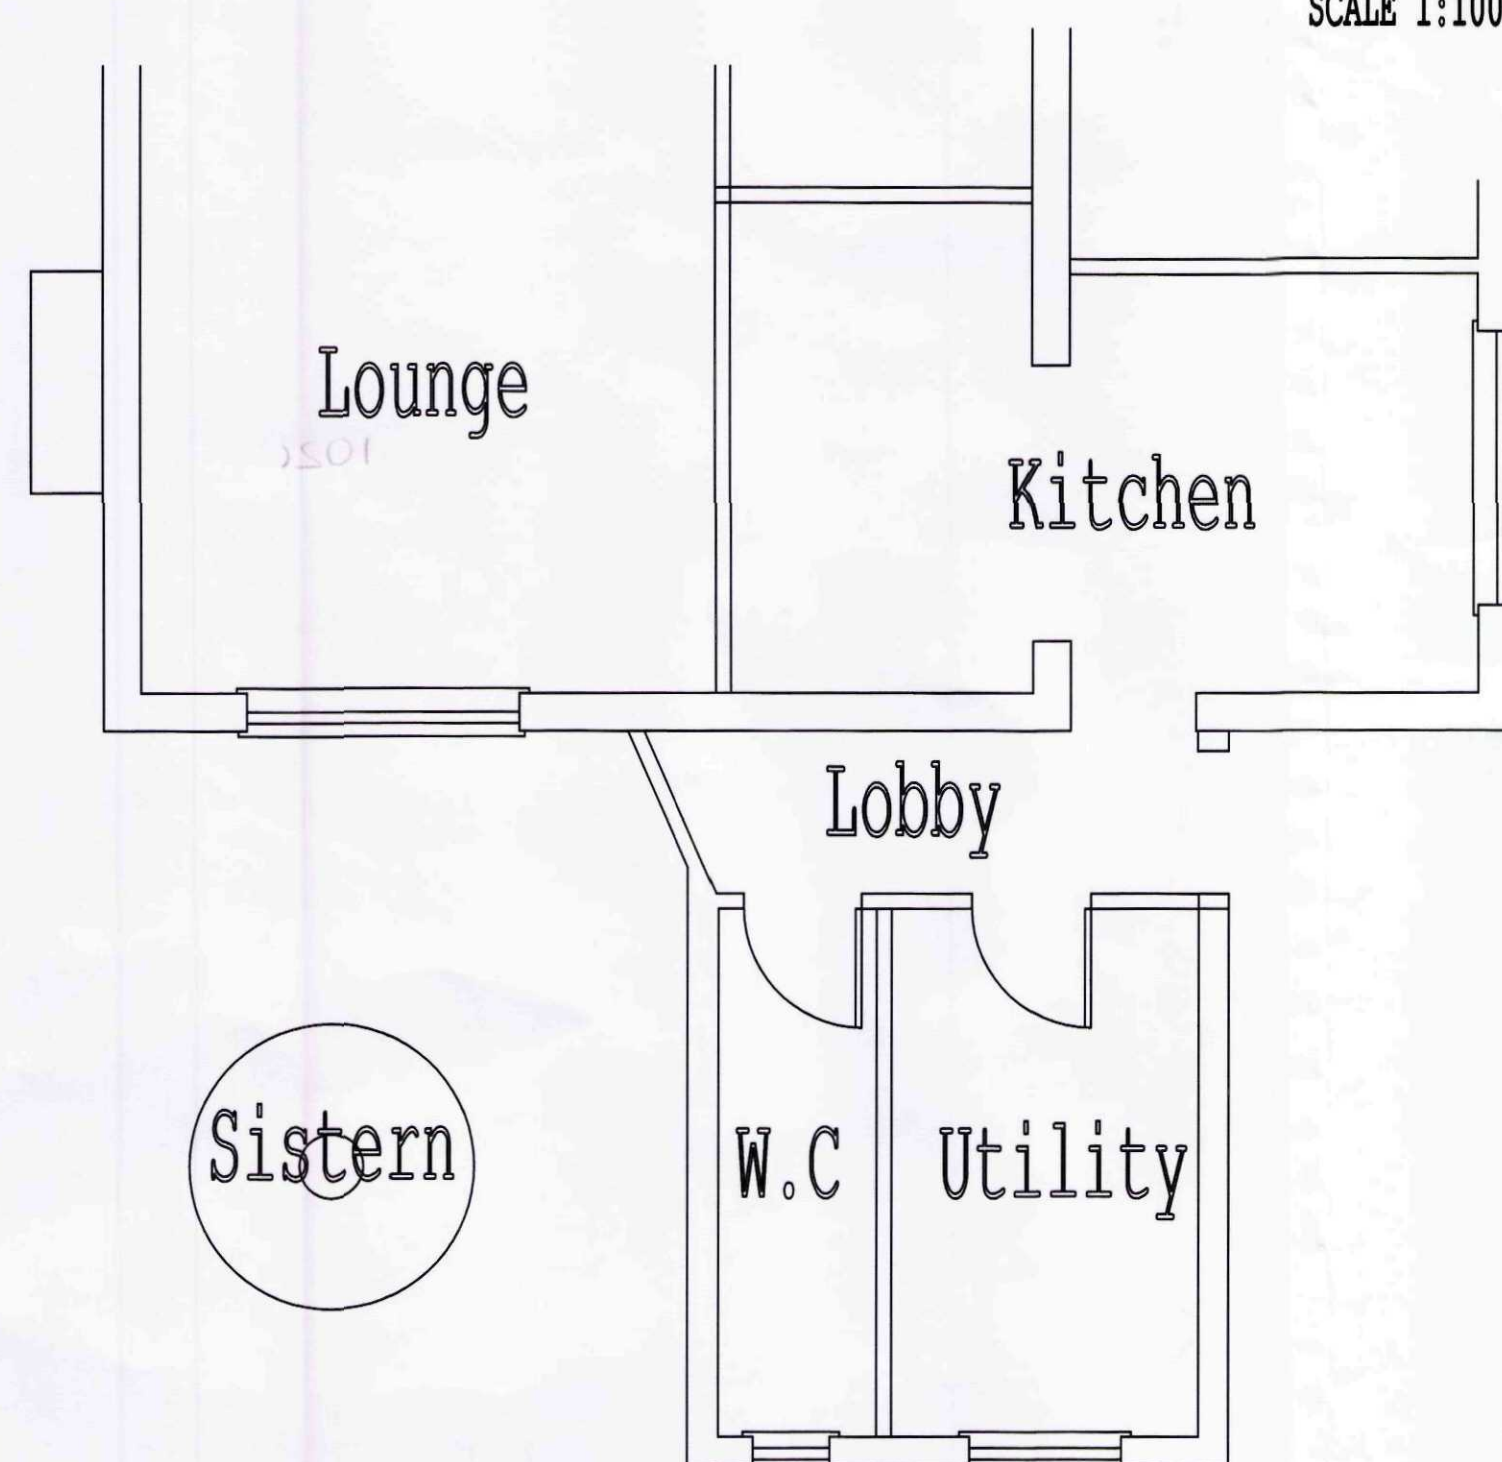

EXISTING FLOOR PLAN
SCALE 1:50

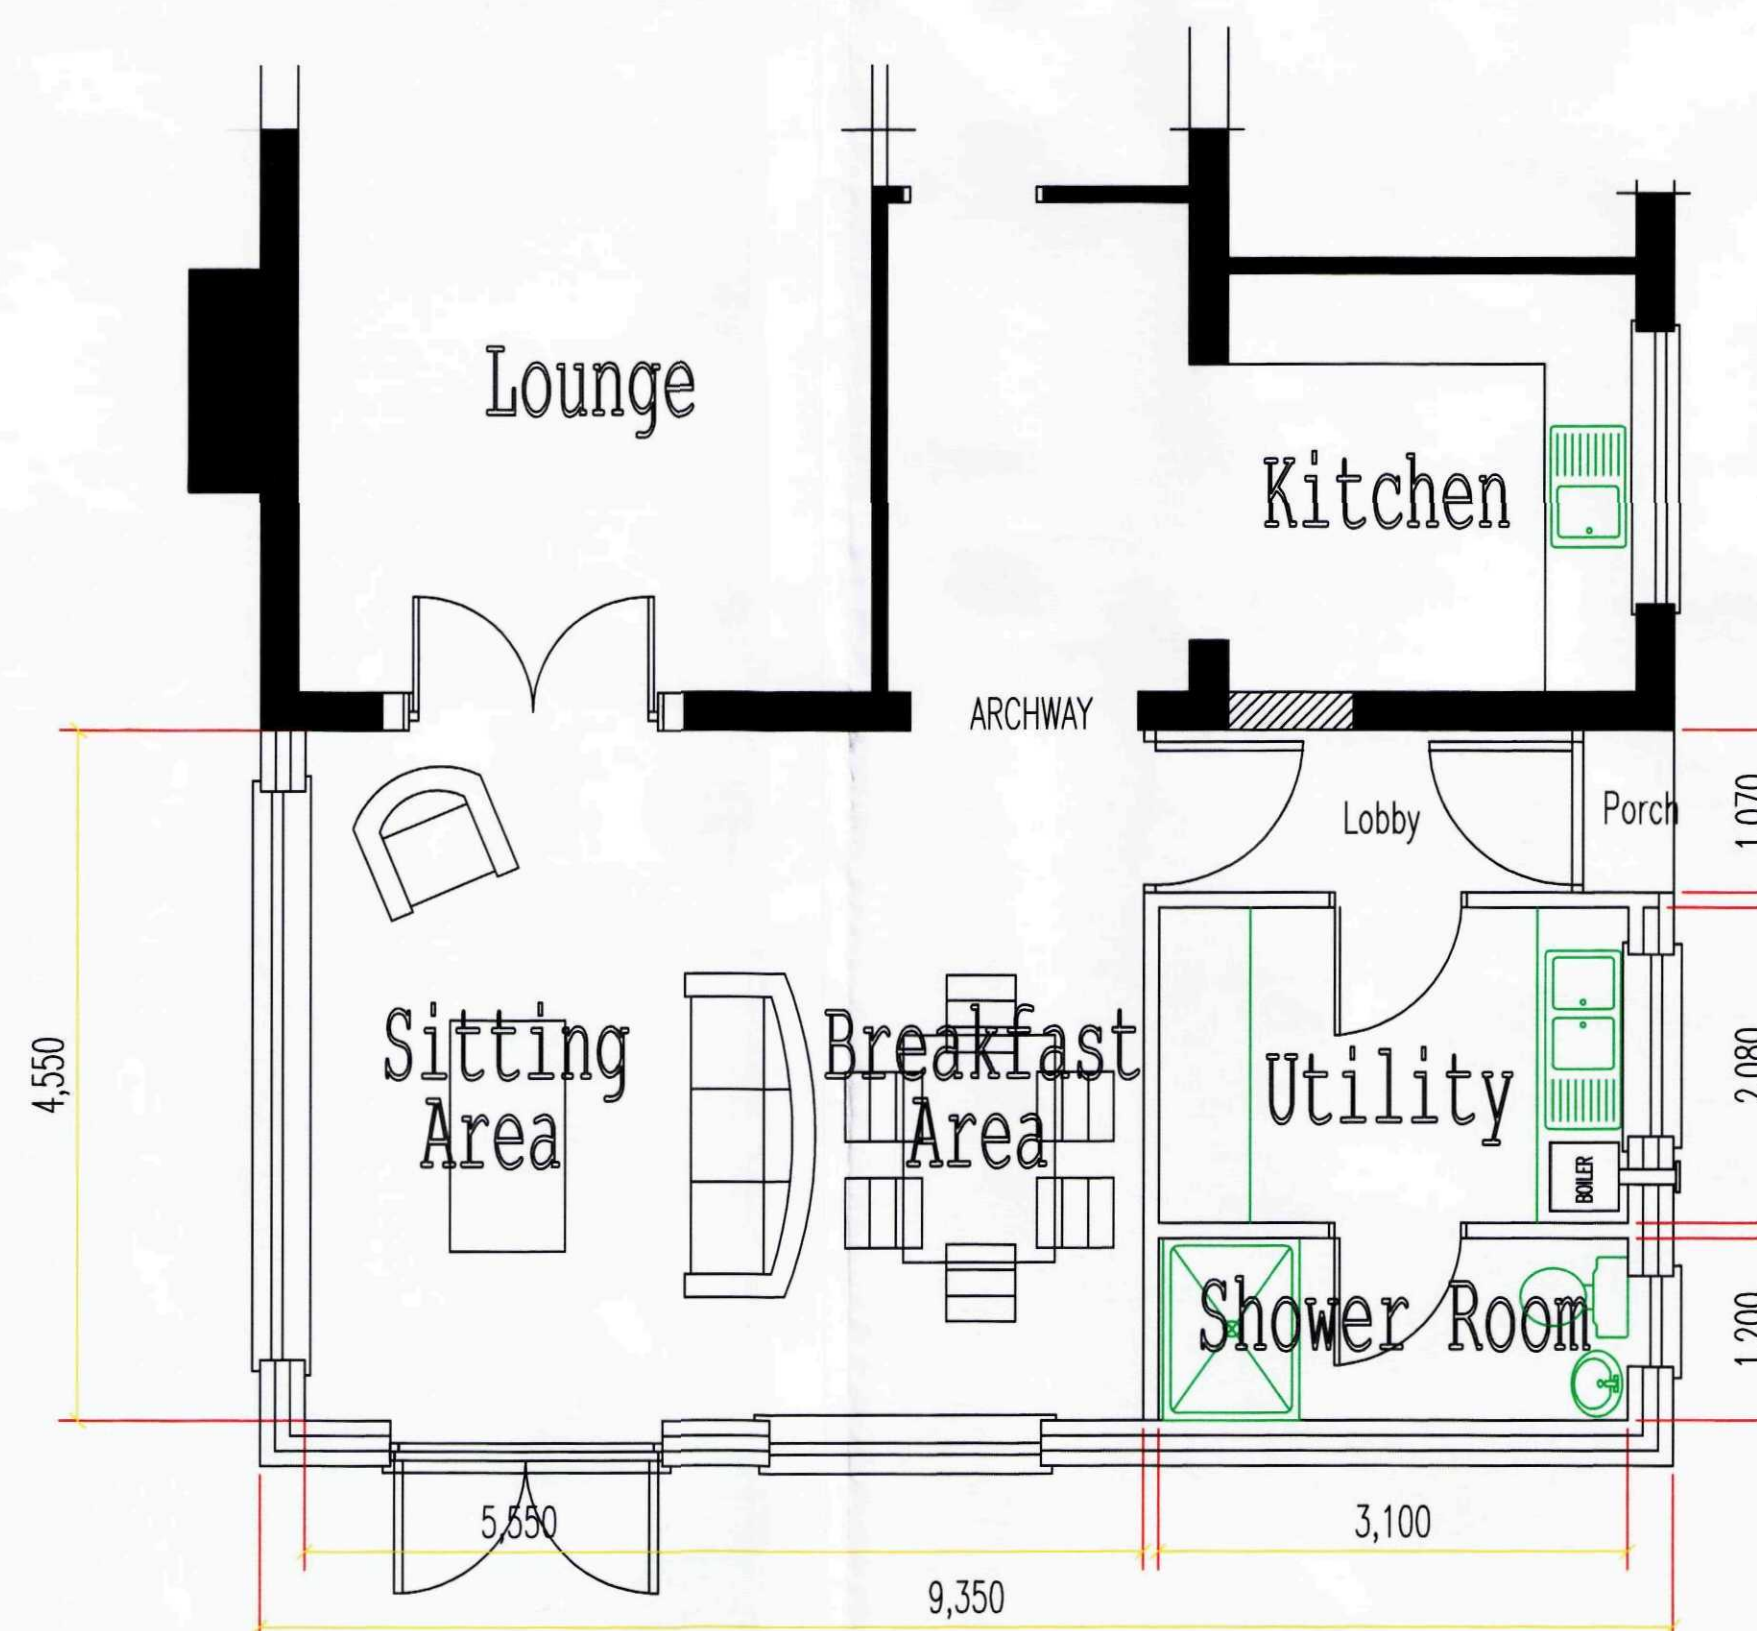

PROPOSED FLOOR PLAN
SCALE 1:50

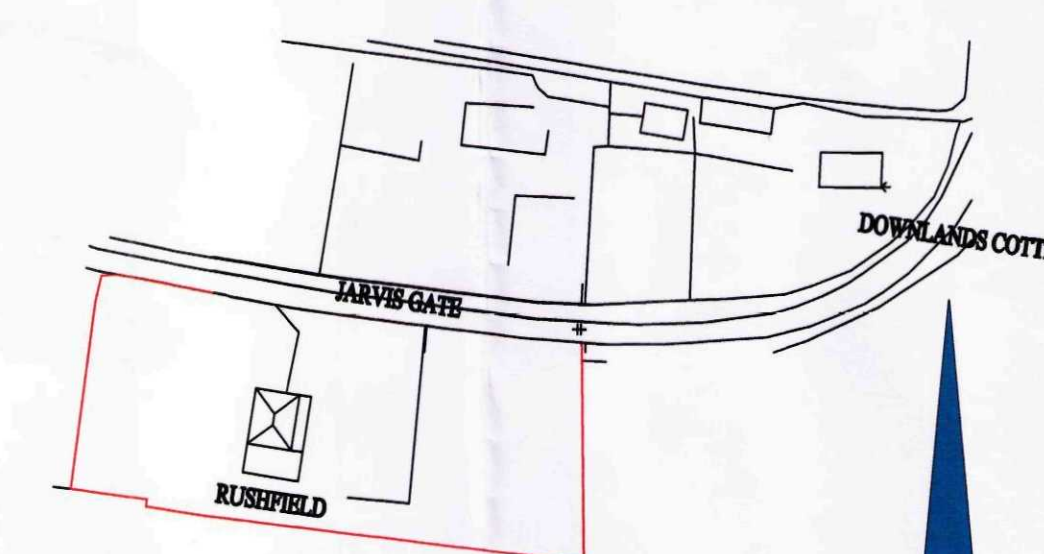

LOCATION PLAN
SCALE 1:1250



LABC
Peterborough City Council
Winner, New Small Scale 2011
housing development
Highly commended 2011
for Conversion or Renovation
Highly commended 2011
Commercial category building
Construction Awards Finalist 2010

Building Design Awards
Winner, Heritage award 2010
for Conversion or Renovation
Highly commended 2010
for Conversion or Renovation
Highly commended 2009
Heritage award New Build
Design and Construction award
2010

DBDS

DAVID BROKER DESIGN SERVICES
to CONCEPT 2000
DESIGN AND DEVELOPMENT
LTD
ESTABLISHED 1975

Client:	J. GOLDFUP	Architectural Technicians:	DANBROOKE HOUSE STATION ROAD
Drawing No:	1574 J GOLDFUP PLANNING PLAN	Architect:	WHEBBER ST MARK
Project:	REPLACEMENT EXTENSION TO DWELLING	Architect's Ref:	WHEBBER CAMDEN FIELD 40W
Site:	RUSHFIELD JARVIS GATE SUTTON ST JAMES	Telephone:	01545410421
Postcode:	PE12 0EU	Date:	07-09-2011
Print scale:	1:50 @ A1	Revision No:	-

DO NOT SCALE FROM THIS DRAWING - All dimensions to be verified on site - This drawing and design remain the copyright of David Broker and may not be reproduced without permission. David Broker or Concept 2000 will not be held responsible for any construction works undertaken prior to approval or before approved plans are issued - Any alterations to details or specifications may invalidate the approval and incur significant additional costs.