


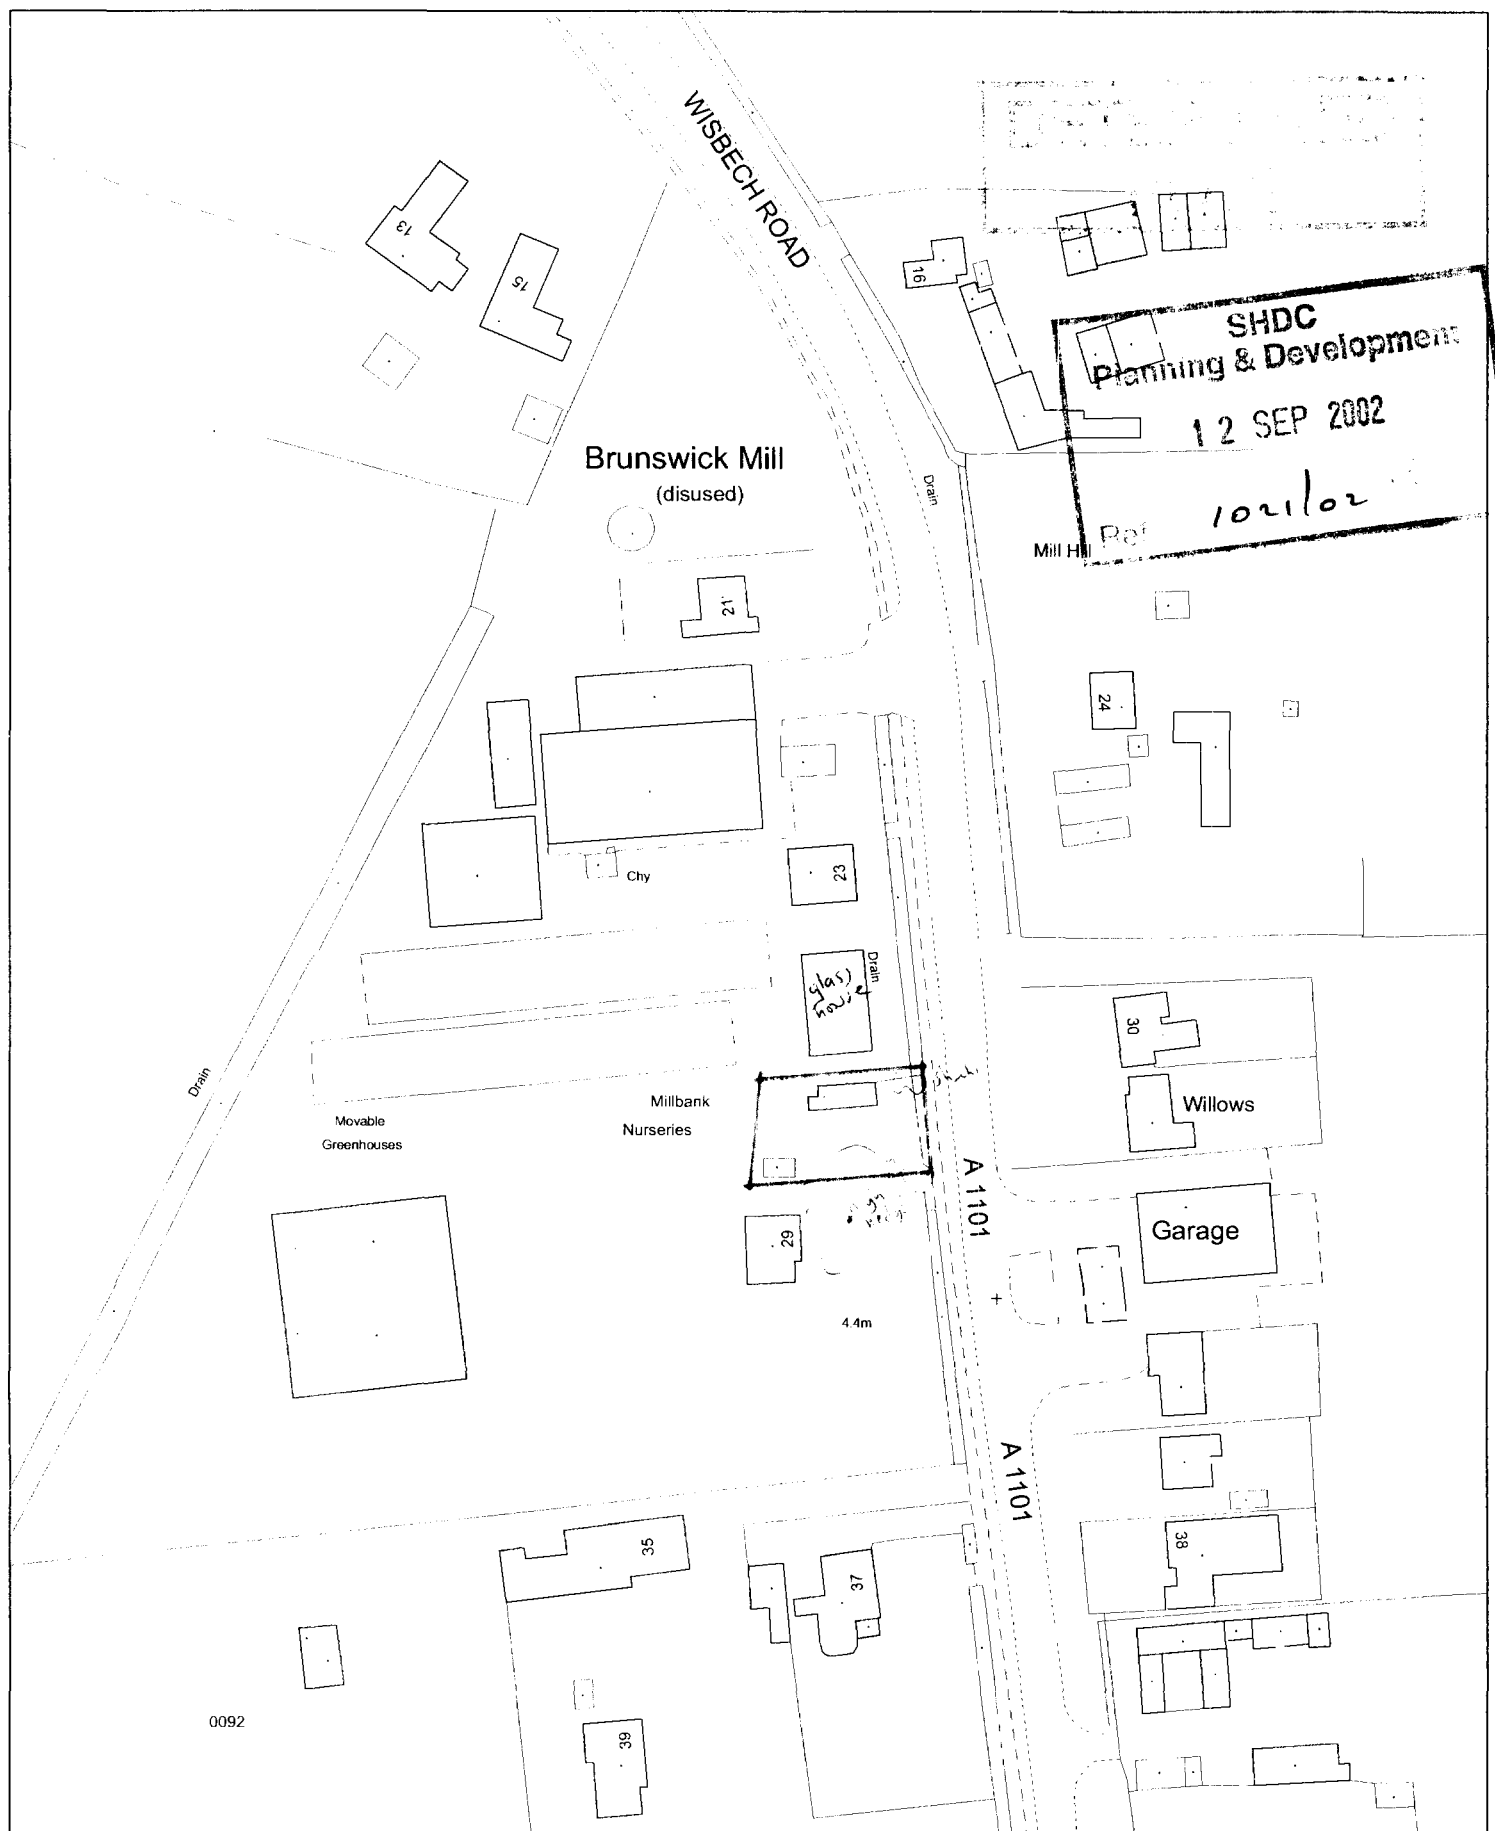

This copy has been produced specifically for the map return scheme purposes only. No further copies may be made.


Scale:  
1:1250

Council Offices, Priory Road, Spalding,  
Lincolnshire PE11 2XE

This map is reproduced from Ordnance Survey material with permission of Ordnance Survey on behalf of Her Majesty's Stationery Office (c) Crown copyright. Unauthorised reproduction infringes Crown copyright and may lead to prosecution or civil proceedings. South Holland District Council LA079413 2002



This drawing is copyright and may not be altered, traced, copied, photographed or used for any other purpose other than that for which it is issued without consent of Mark Dennis - Architectural Services. The General Contractor is to check all dimensions on site and report any discrepancies to the Architect.

 

SIDE ELEVATION

REAR ELEVATION

SIDE ELEVATION




SHDC  
Planning & Development  
12 SEP 2002  
Ref 1021/02



REAR



FRONT - from Wisbech Road.

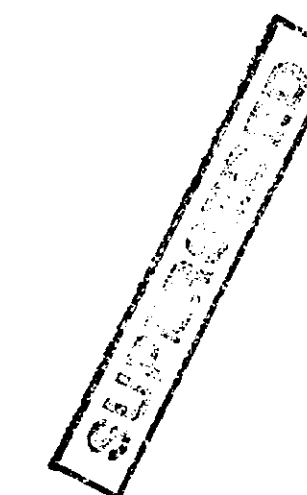

**MARK DENNIS**  
architectural services

90 STATION ROAD - SURFLEET - SPALDING  
LINCOLNSHIRE - PE11 4DB  
TEL: 01775 680183 FAX: 01775 680183

PROJECT TITLE

PROPOSED REPLACEMENT DWELLING AND  
DETACHED GARAGE AT:  
27 WISBECH ROAD, LONG SUTTON,  
SPALDING, LINCOLNSHIRE.

FOR: MARSHLAND GROWERS LTD

FLOOR PLANS, ELEVATIONS & BLOCK PLAN.


SCALE  
1:100, 1:50, 1:500

DRAWN MD

DATE SEP 02

DRAWING No. 02.025 / 01

Mark Dennis - Architectural Services  
 32 Primrose Crescent - Pinchbeck,  
 Spalding - Lincs - PE11 3RT  
 Phone/Fax: 01775 680183

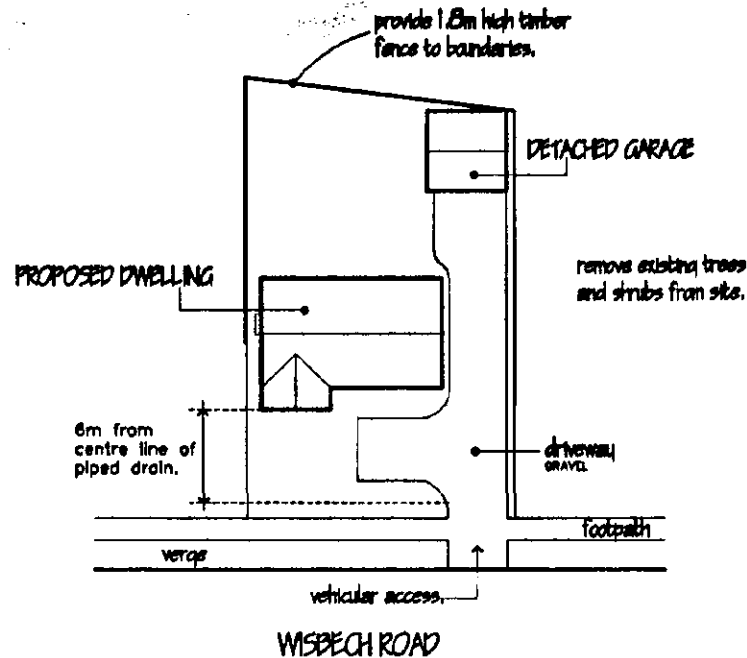

BLOCK PLAN 1:500

CUPERTON

SHDC  
 Planning & Development  
 12 NOV 2002  
 Ref 100102

AMENDED PLAN  
 Ref. A1

PROPOSED REPLACEMENT DWELLING  
 AT 27 WISBECH ROAD,  
 LONG SUTTON, LINCOLNSHIRE.

FOR: MARSHLAND GROWERS

REVISED BLOCK PLAN

1:500 - OCT 02 - MD - 02.025 / 02

Notes & Revisions

Do not scale from this drawing.


This drawing is copyright and may not be altered, traced, copied, photographed or used for any purpose other than that for which it is issued without written permission from Messrs. Status Design.

The General Contractor is to check all dimensions on site and report discrepancies to the Architect.

All details shown on this drawing are based upon typical site conditions related to the area. No responsibility can be accepted for abnormal conditions unless reported to the Architects so that design amendments may be considered.


Please note: This drawing is not a conveyance drawing.

Construction work to be carried out with due regard to the Construction (Design and Management) Regulations 1994 (CDM) and the Health and Safety at Work, etc. Act 1974 (HSW Act).

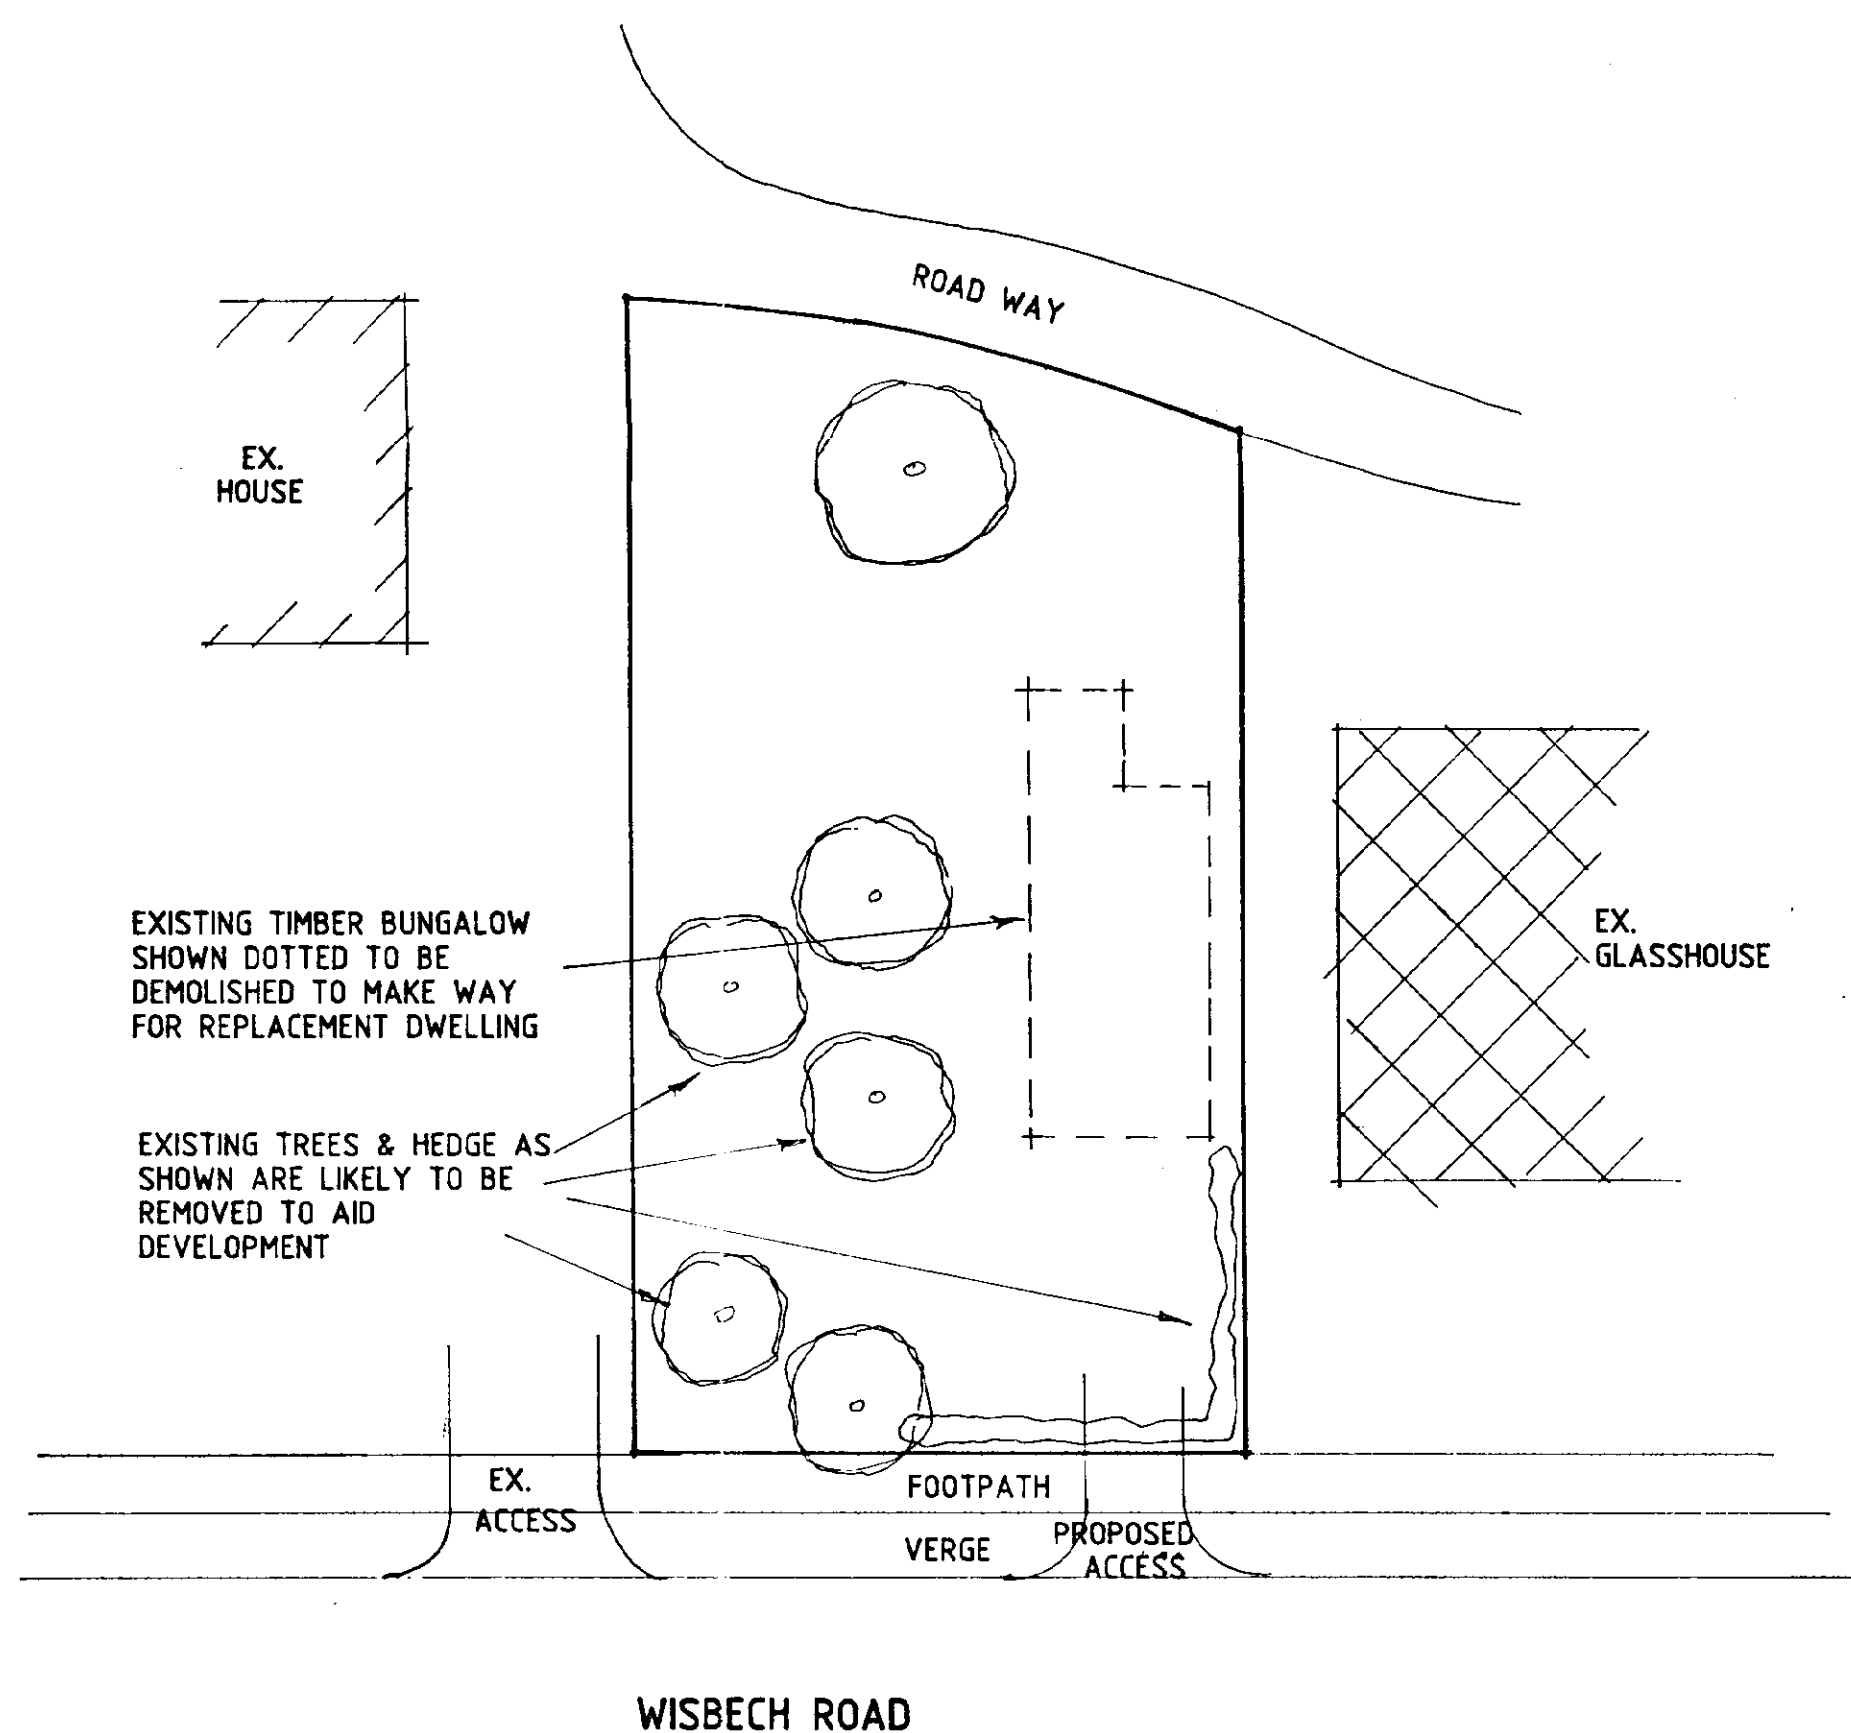

SITE PLAN

$$\begin{array}{r} 4.8 \times 9.3 = 44.6 \\ 2.5 \times 2.8 = 7 \\ \hline 51.6 \text{ m}^2 \end{array}$$

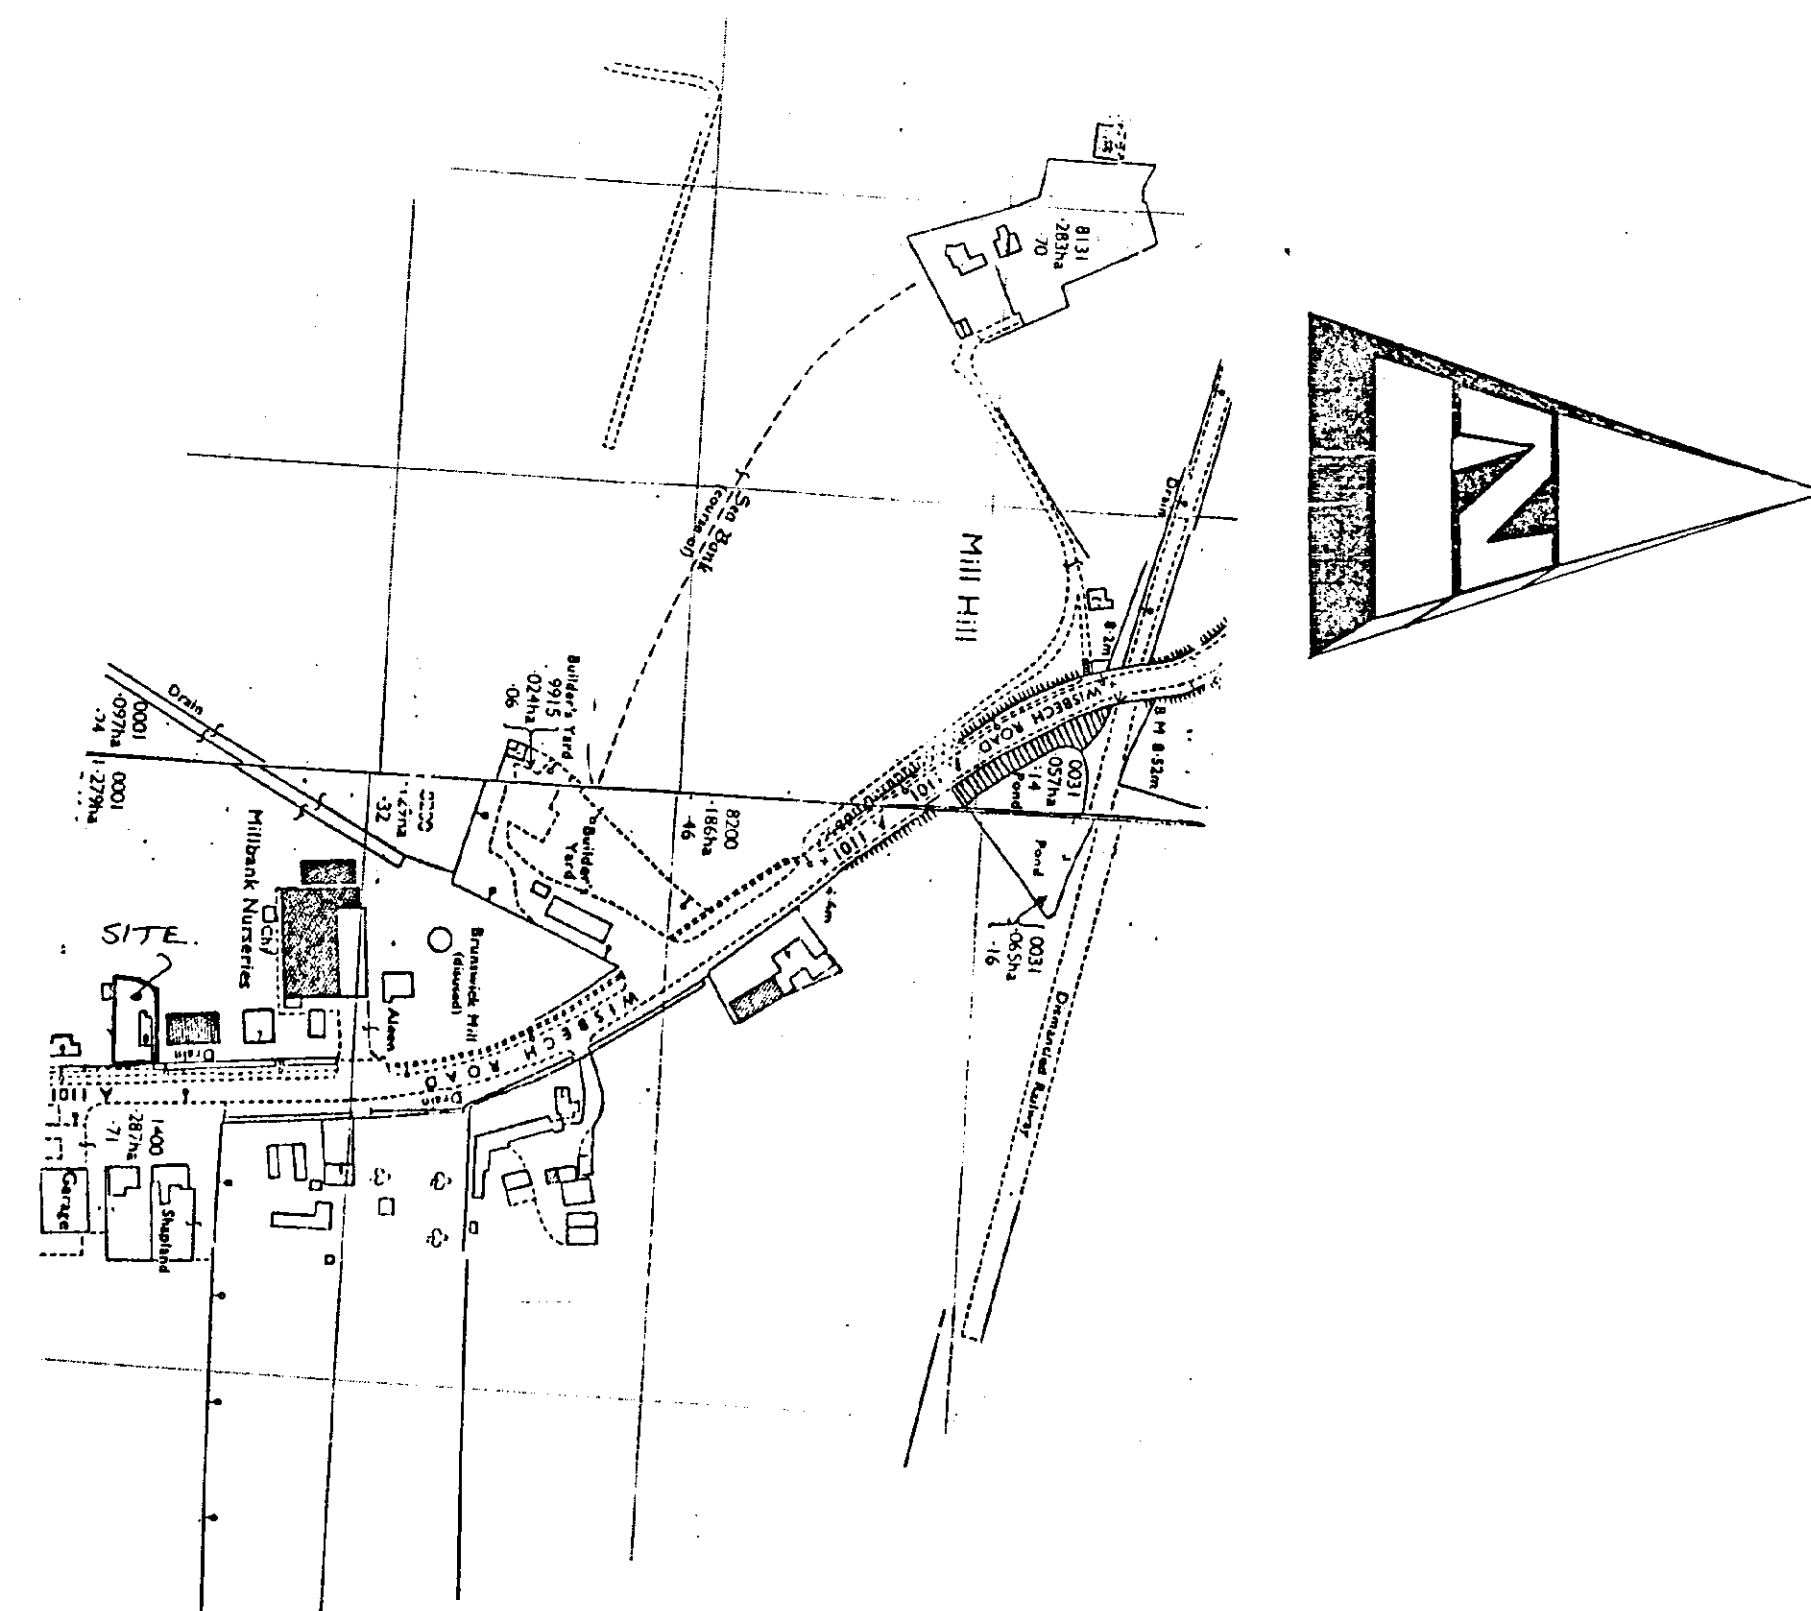

LOCATION PLAN

SOUTH HOLLAND DC  
HOUSING & PLANNING  
14 AUG 2001  
Ref: 902101

14 AUG 2001  
A/1

DETERMINED  
PLAN

A - TREES/ACCESS ADDED 10.8.01

DESIGN **Status**  
CONSULTANTS IN ARCHITECTURE & PLANNING

PROPOSED REPLACEMENT  
DWELLING AT 27 WISBECH  
ROAD, LONG SUTTON FOR

MRS. E. PARKER  
&  
MISS. B. PARKINSON

1:200 1:2500 SD01-024/1  
JULY-01 B.GILHAM.


2 Edinburgh Walk, Holbeach,  
Spalding, Lincs. PE12 7AP.  
Tel: 01406 424343 Fax: 01406 49670.

DO NOT SCALE FROM THIS DRAWING


This drawing is copyright and may not be altered, traced, copied, photographed or used for any other purpose other than that for which it is issued without consent of Mark Dennis Architectural Services. The General Contractor is to check all dimensions on site and report any discrepancies to the Architect.




FRONT ELEVATION - from Wisbech Road

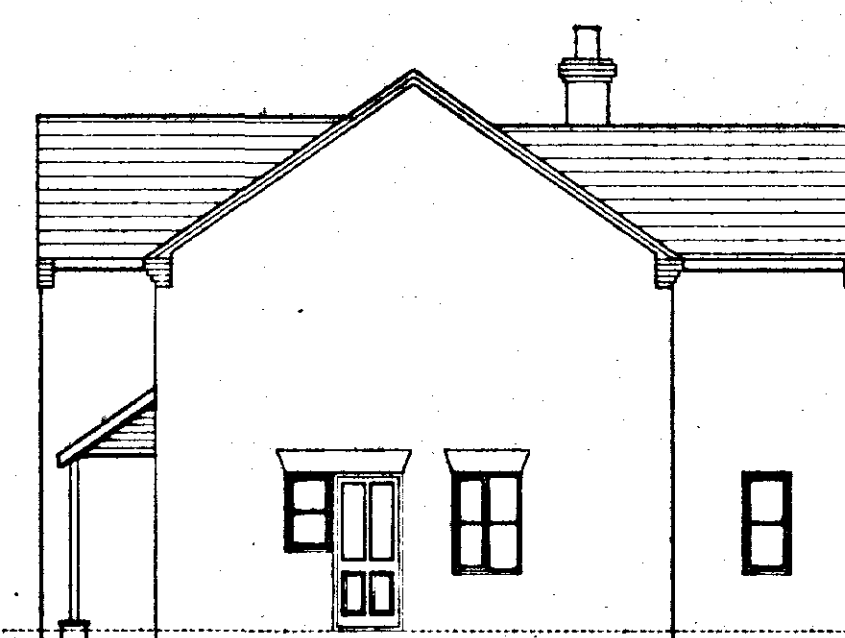


SIDE ELEVATION

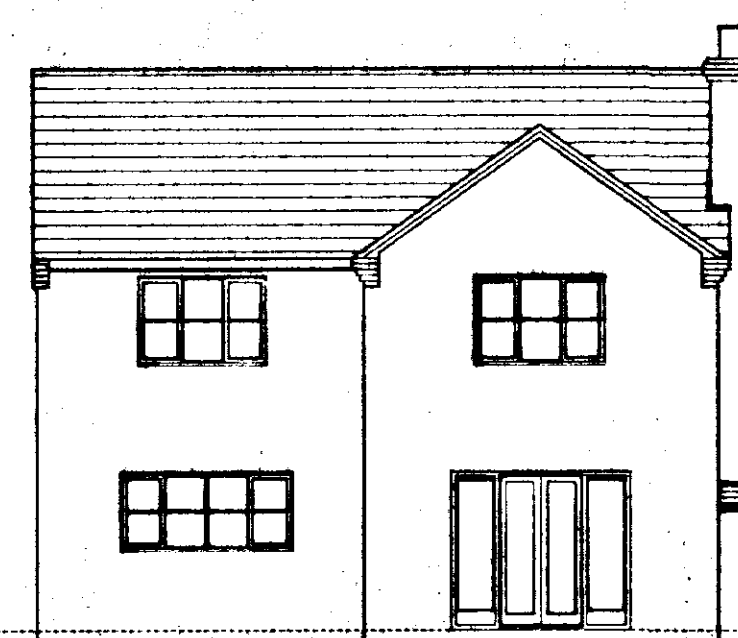


REAR ELEVATION

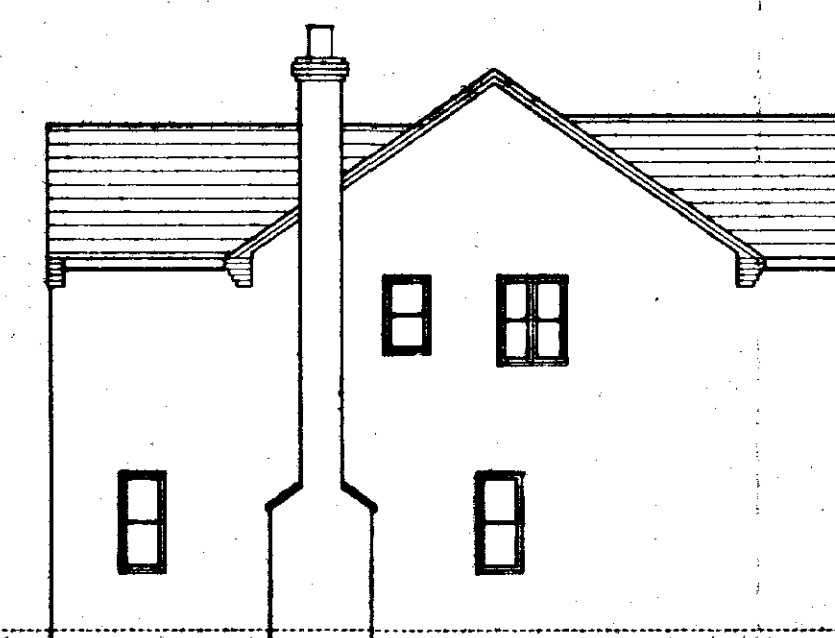


SIDE ELEVATION

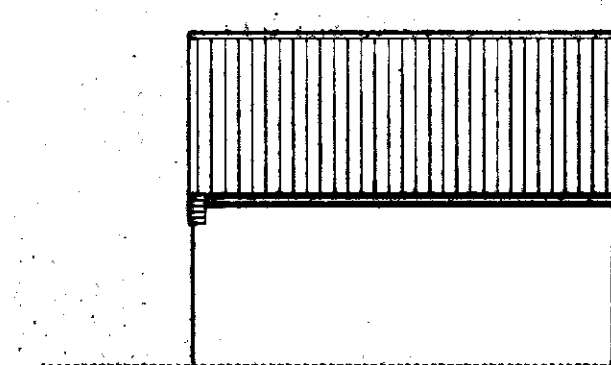


REAR

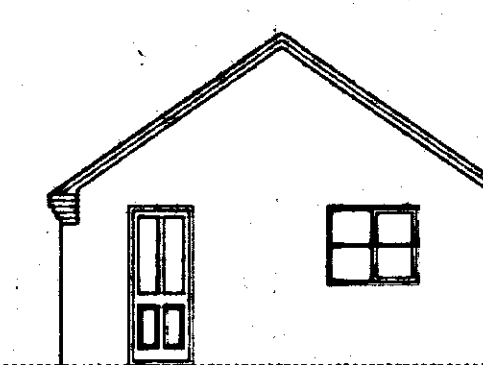


SIDE

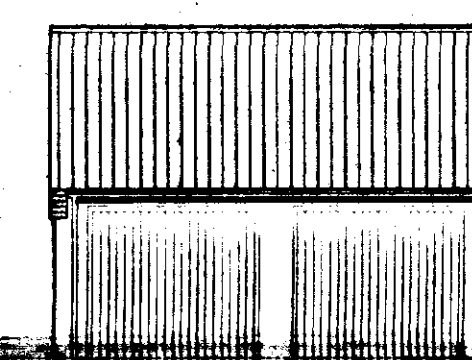


FRONT - from Wisbech Road

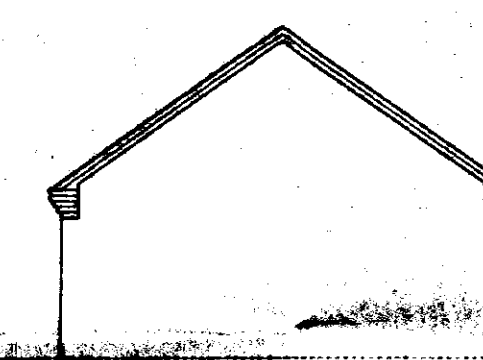


SIDE

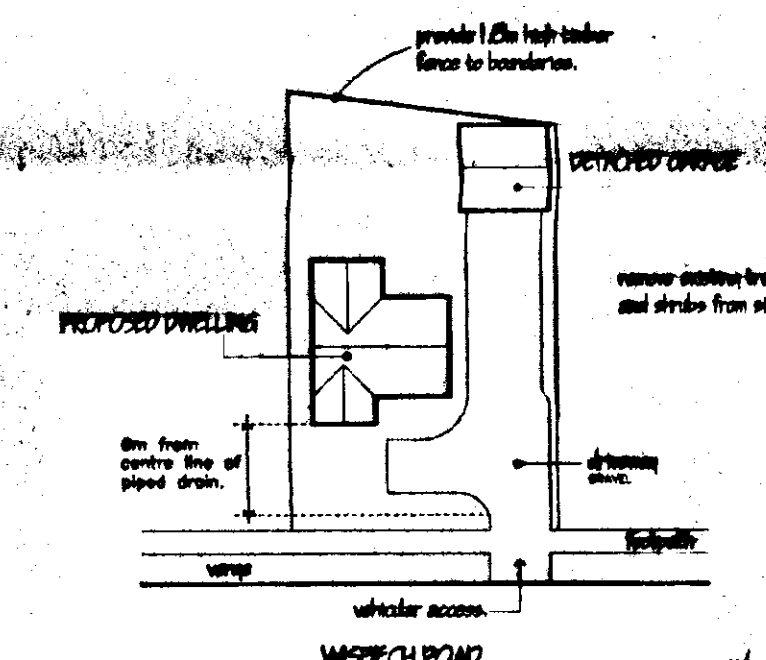


PROPOSED DWELLING BLOCK PLAN 1:500

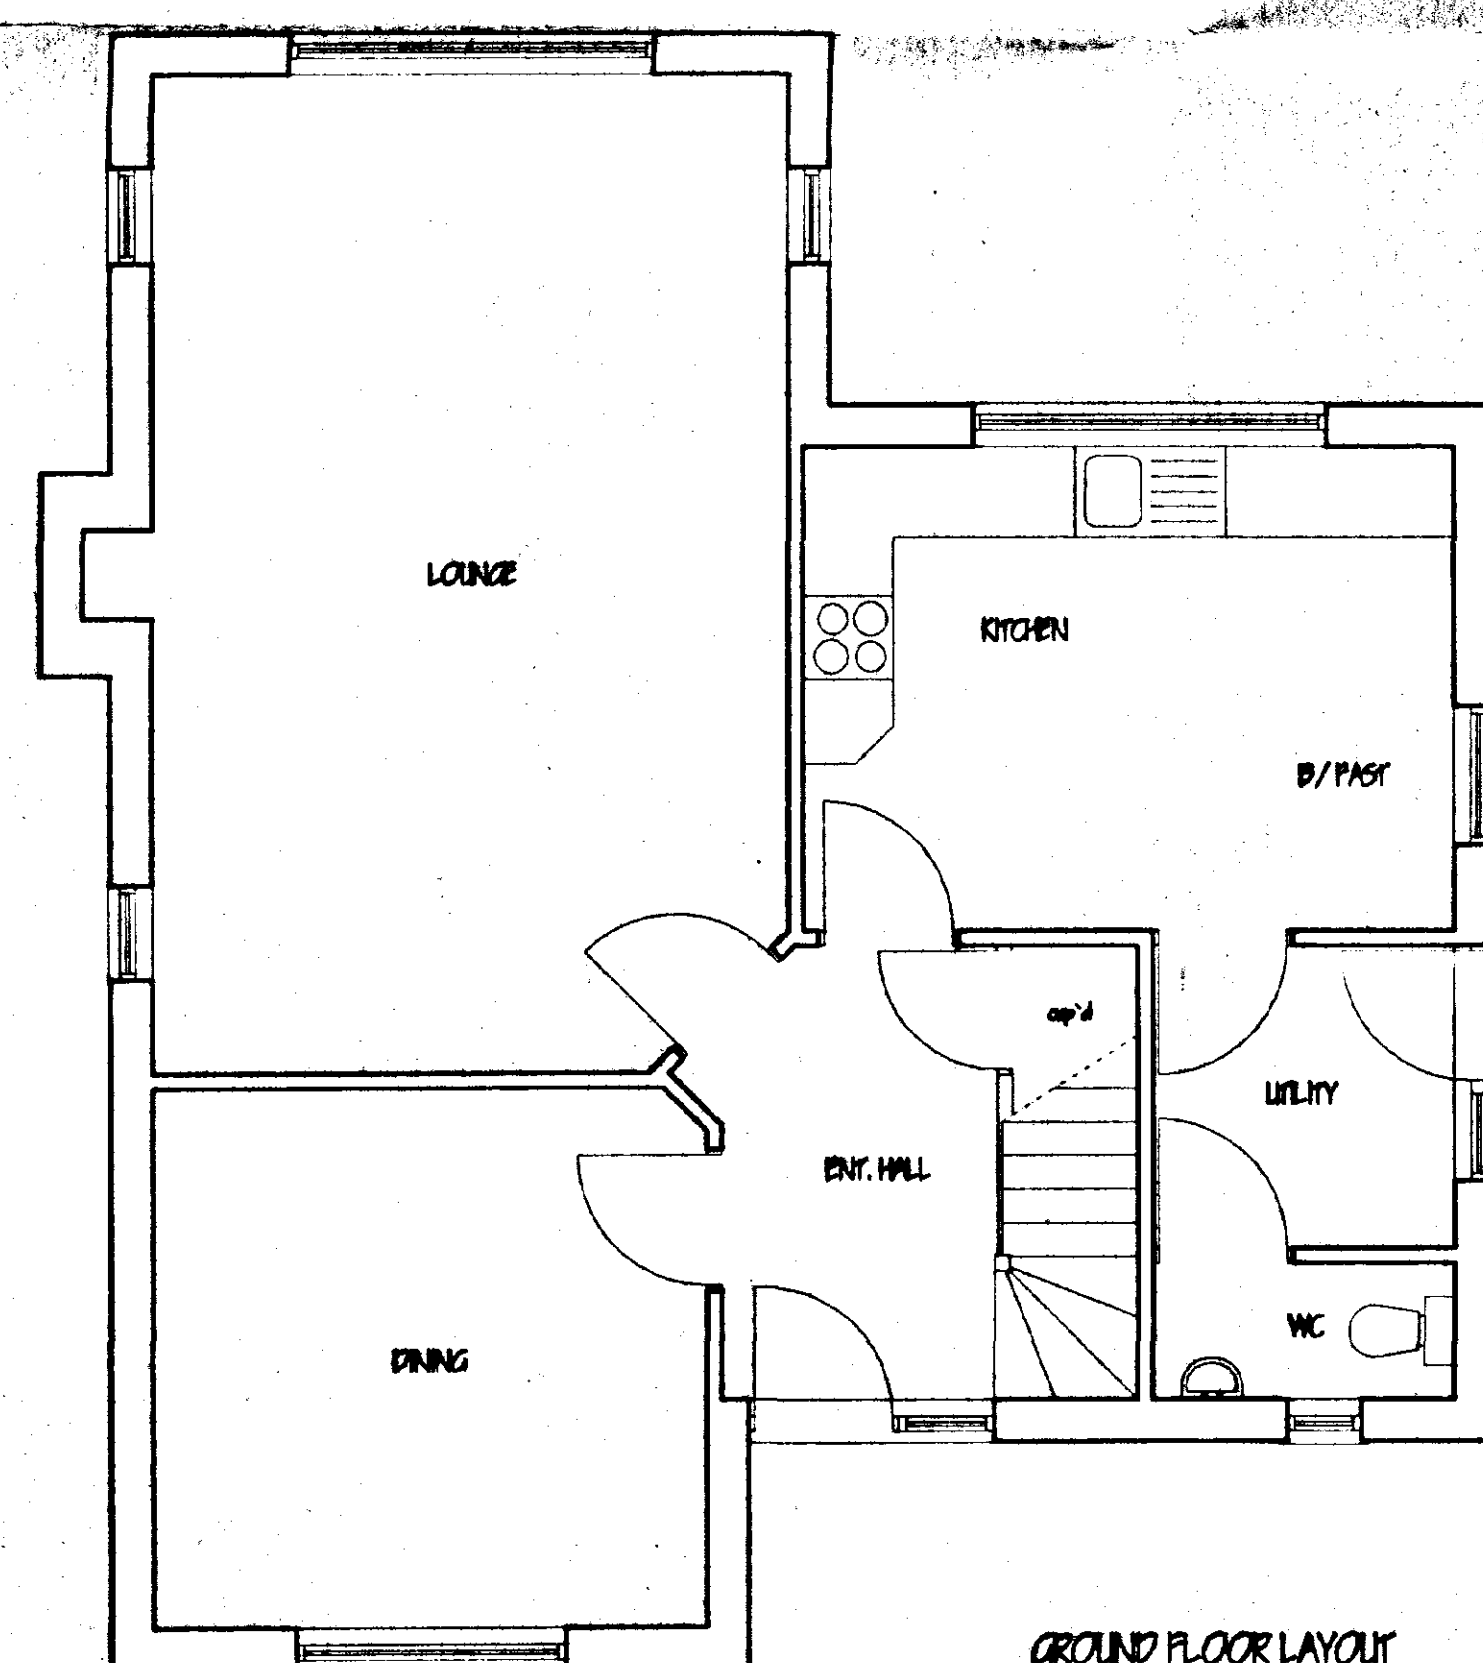

GROUND FLOOR LAYOUT

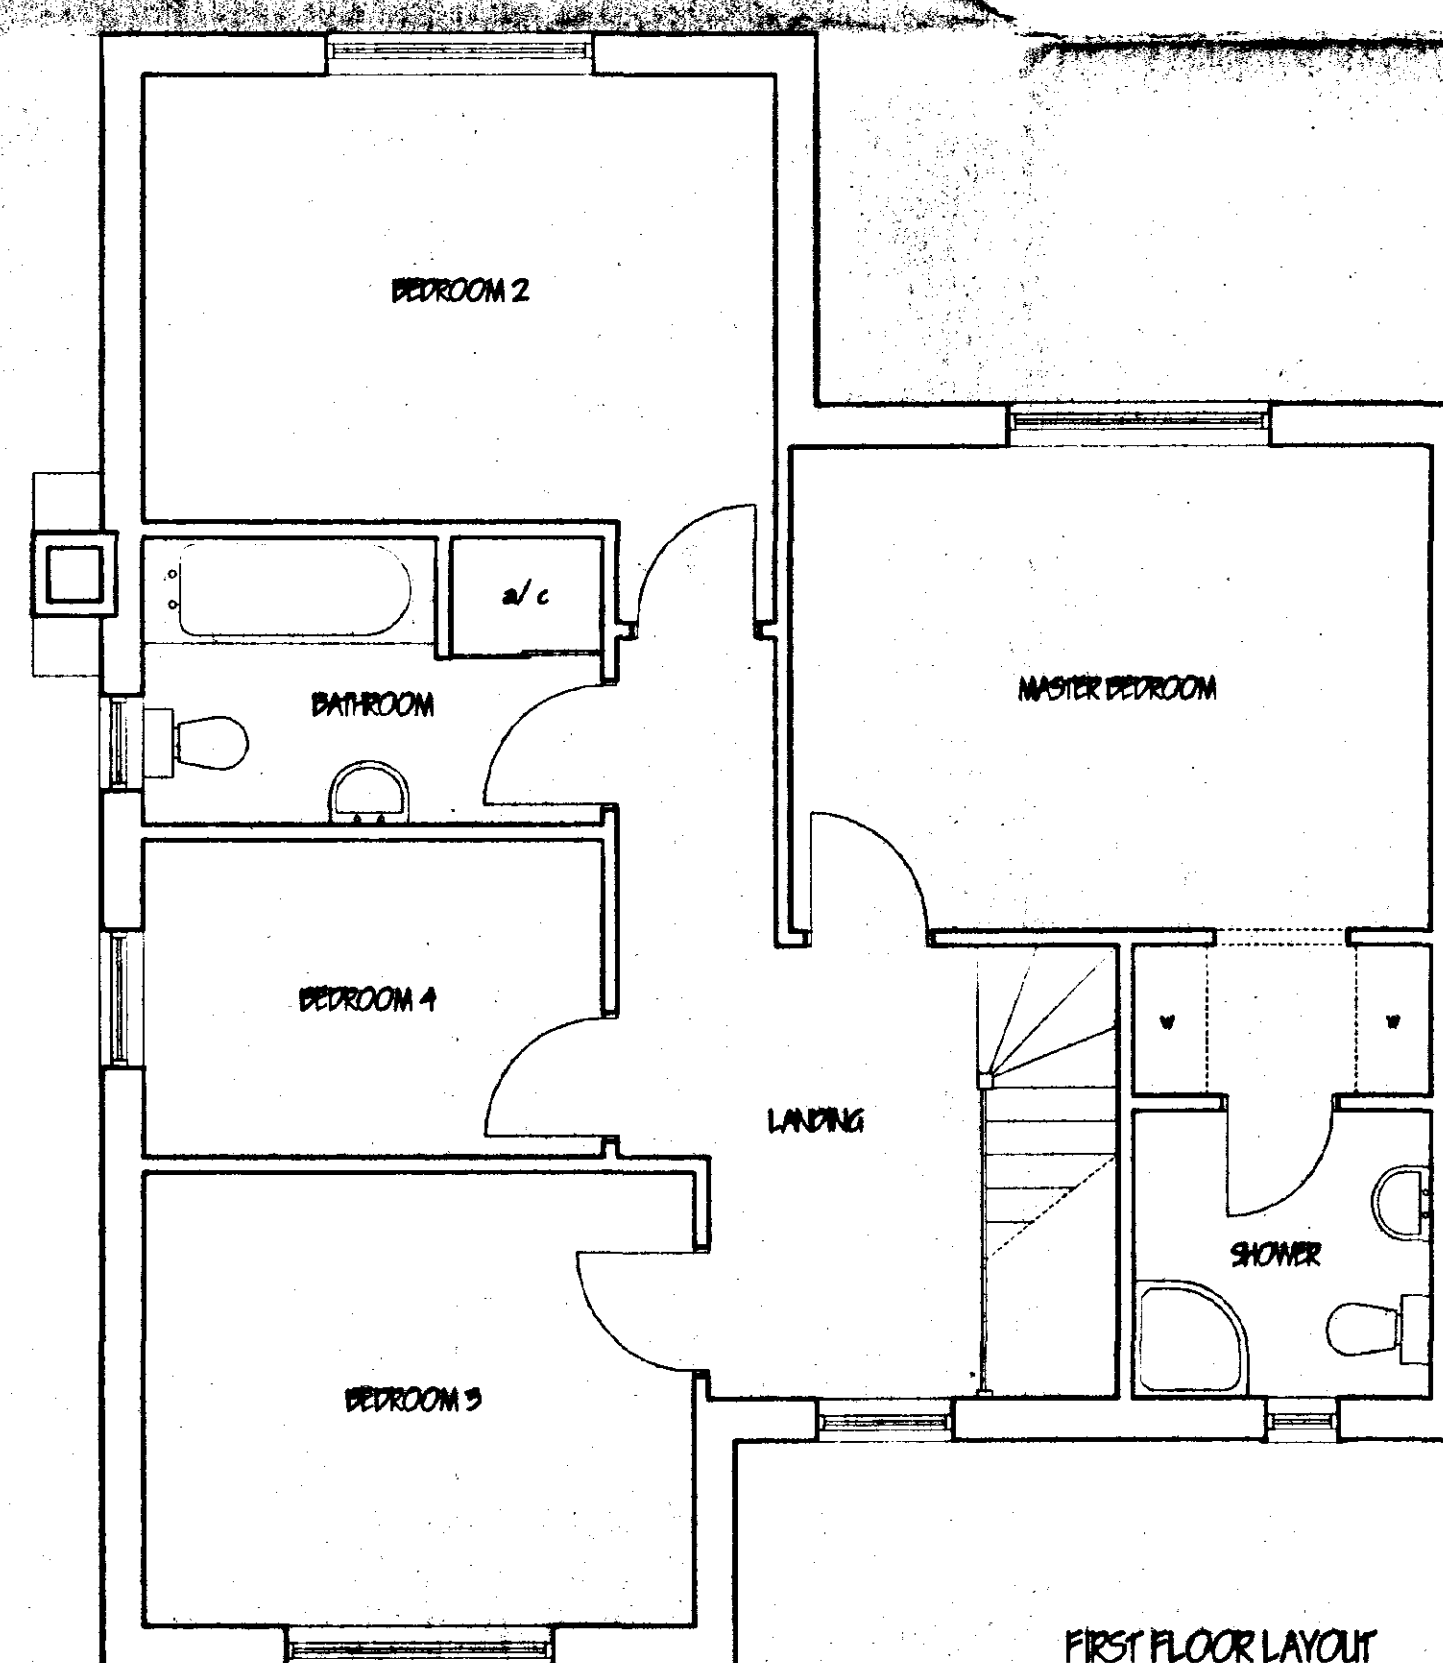

FIRST FLOOR LAYOUT

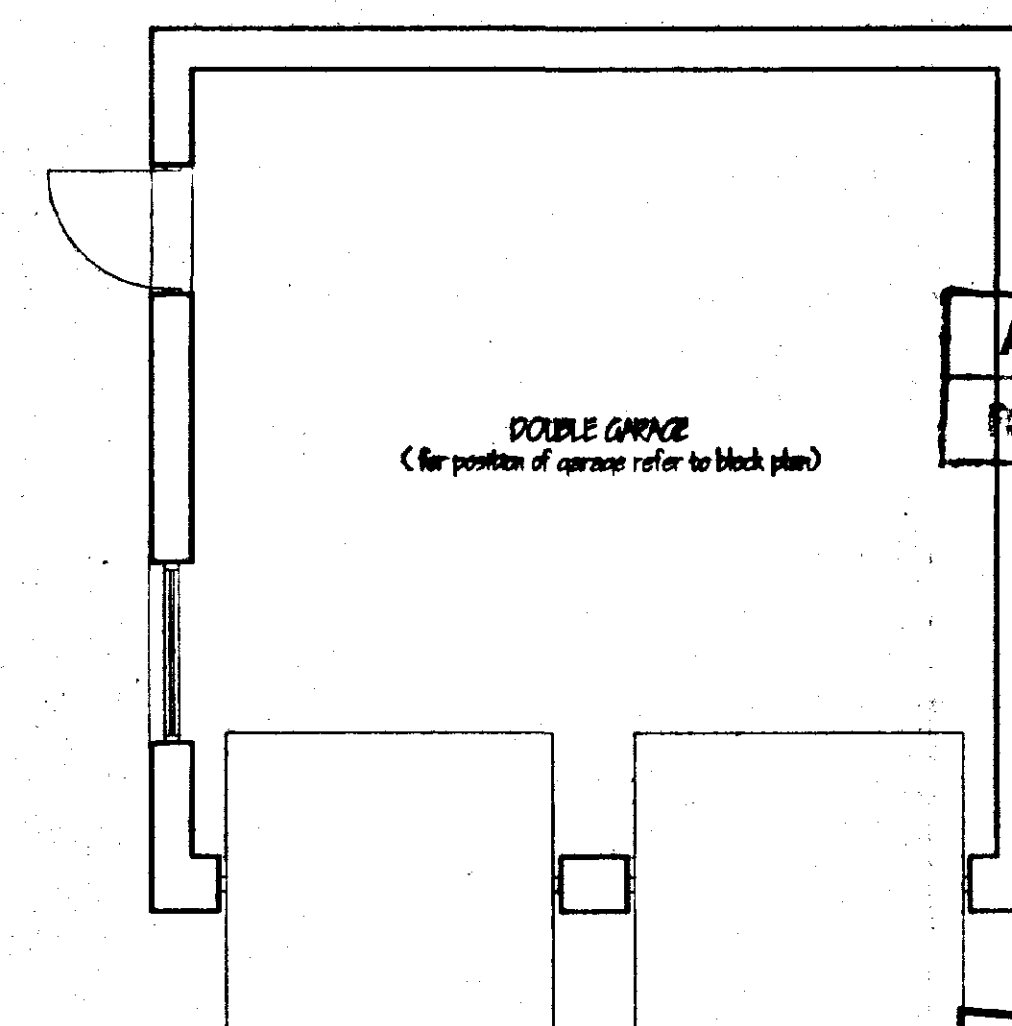

DOUBLE GARAGE (for position of garage refer to block plan)

AMENDED PLAN

Ref.

MARK DENNIS architectural services

32 PRIMROSE CRESCENT - PINCHBECK  
SPALDING - LINCOLNSHIRE - PE11 3RT  
TEL: 01775 760396 FAX: 01775 760396

PROJECT TITLE  
PROPOSED REPLACEMENT DWELLING AND  
DETACHED GARAGE AT:  
27 WISBECH ROAD, LONG SUTTON,  
SPALDING, LINCOLNSHIRE.  
FOR: MARSHLAND GROWERS LTD

SHDC  
Planning & Development  
- 3 MAR 2003  
Ref 1021/02

DETERMINED

FLOOR PLANS, ELEVATIONS & BLOCK PLAN

| DESCRIPTION                                       | DATE   | BY |
|---------------------------------------------------|--------|----|
| FLOOR LAYOUT, ELEVATIONS & BLOCK PLAN RE-DESIGNED |        |    |
| AS REQUESTED BY SHDC - PLANNING DEPARTMENT        | FEB 02 | MD |
|                                                   |        |    |
|                                                   |        |    |
SCALE 1:100, 1:150, 1:500 DRAWN MD

DATE SEP 02 DRAWING No. 02.025/01 A

4.5 x 10.5  
47.2

4.5 x 6.8  
30.6

77.8  
155.2