




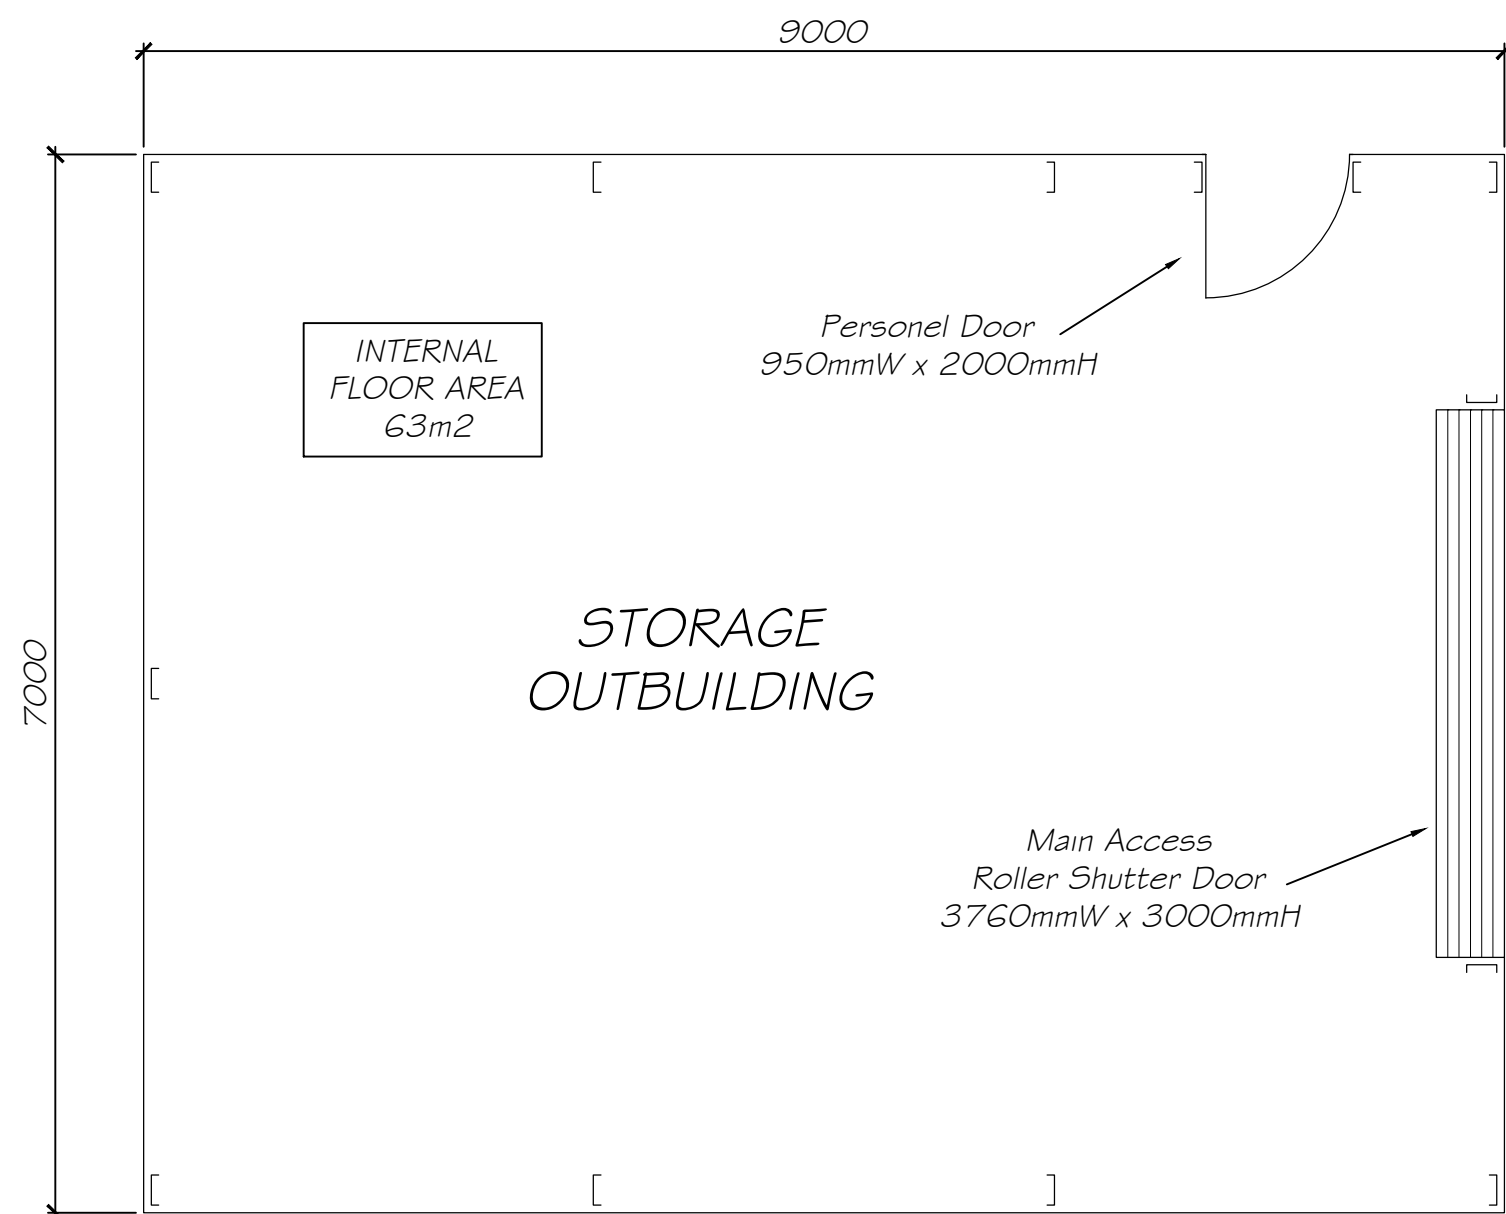


PROPOSED FLOOR PLAN 1:50

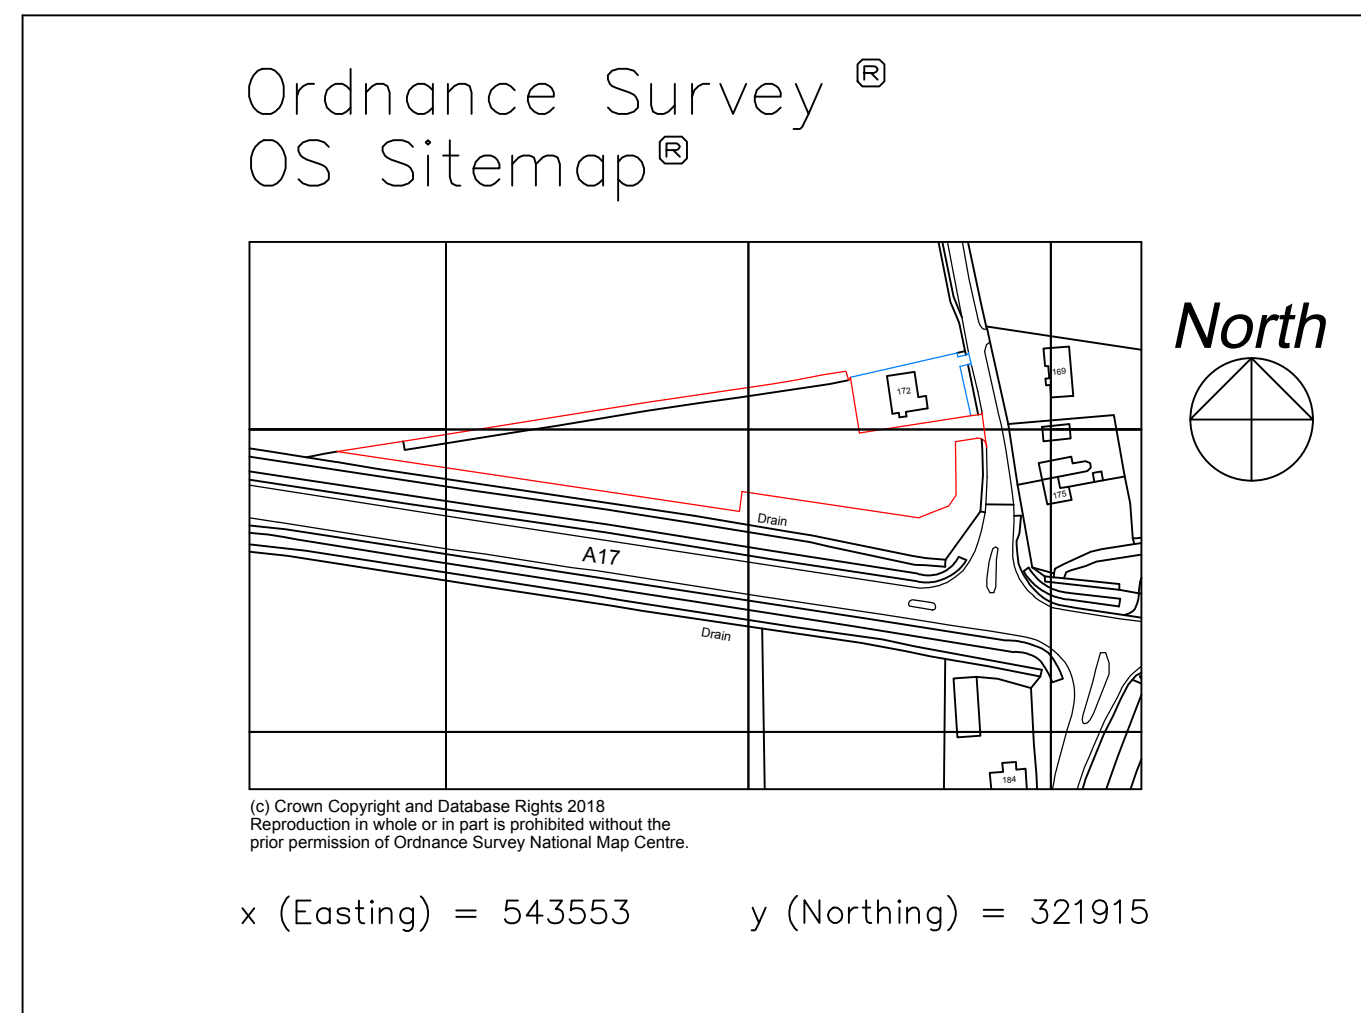


LOCATION PLAN 1:2500

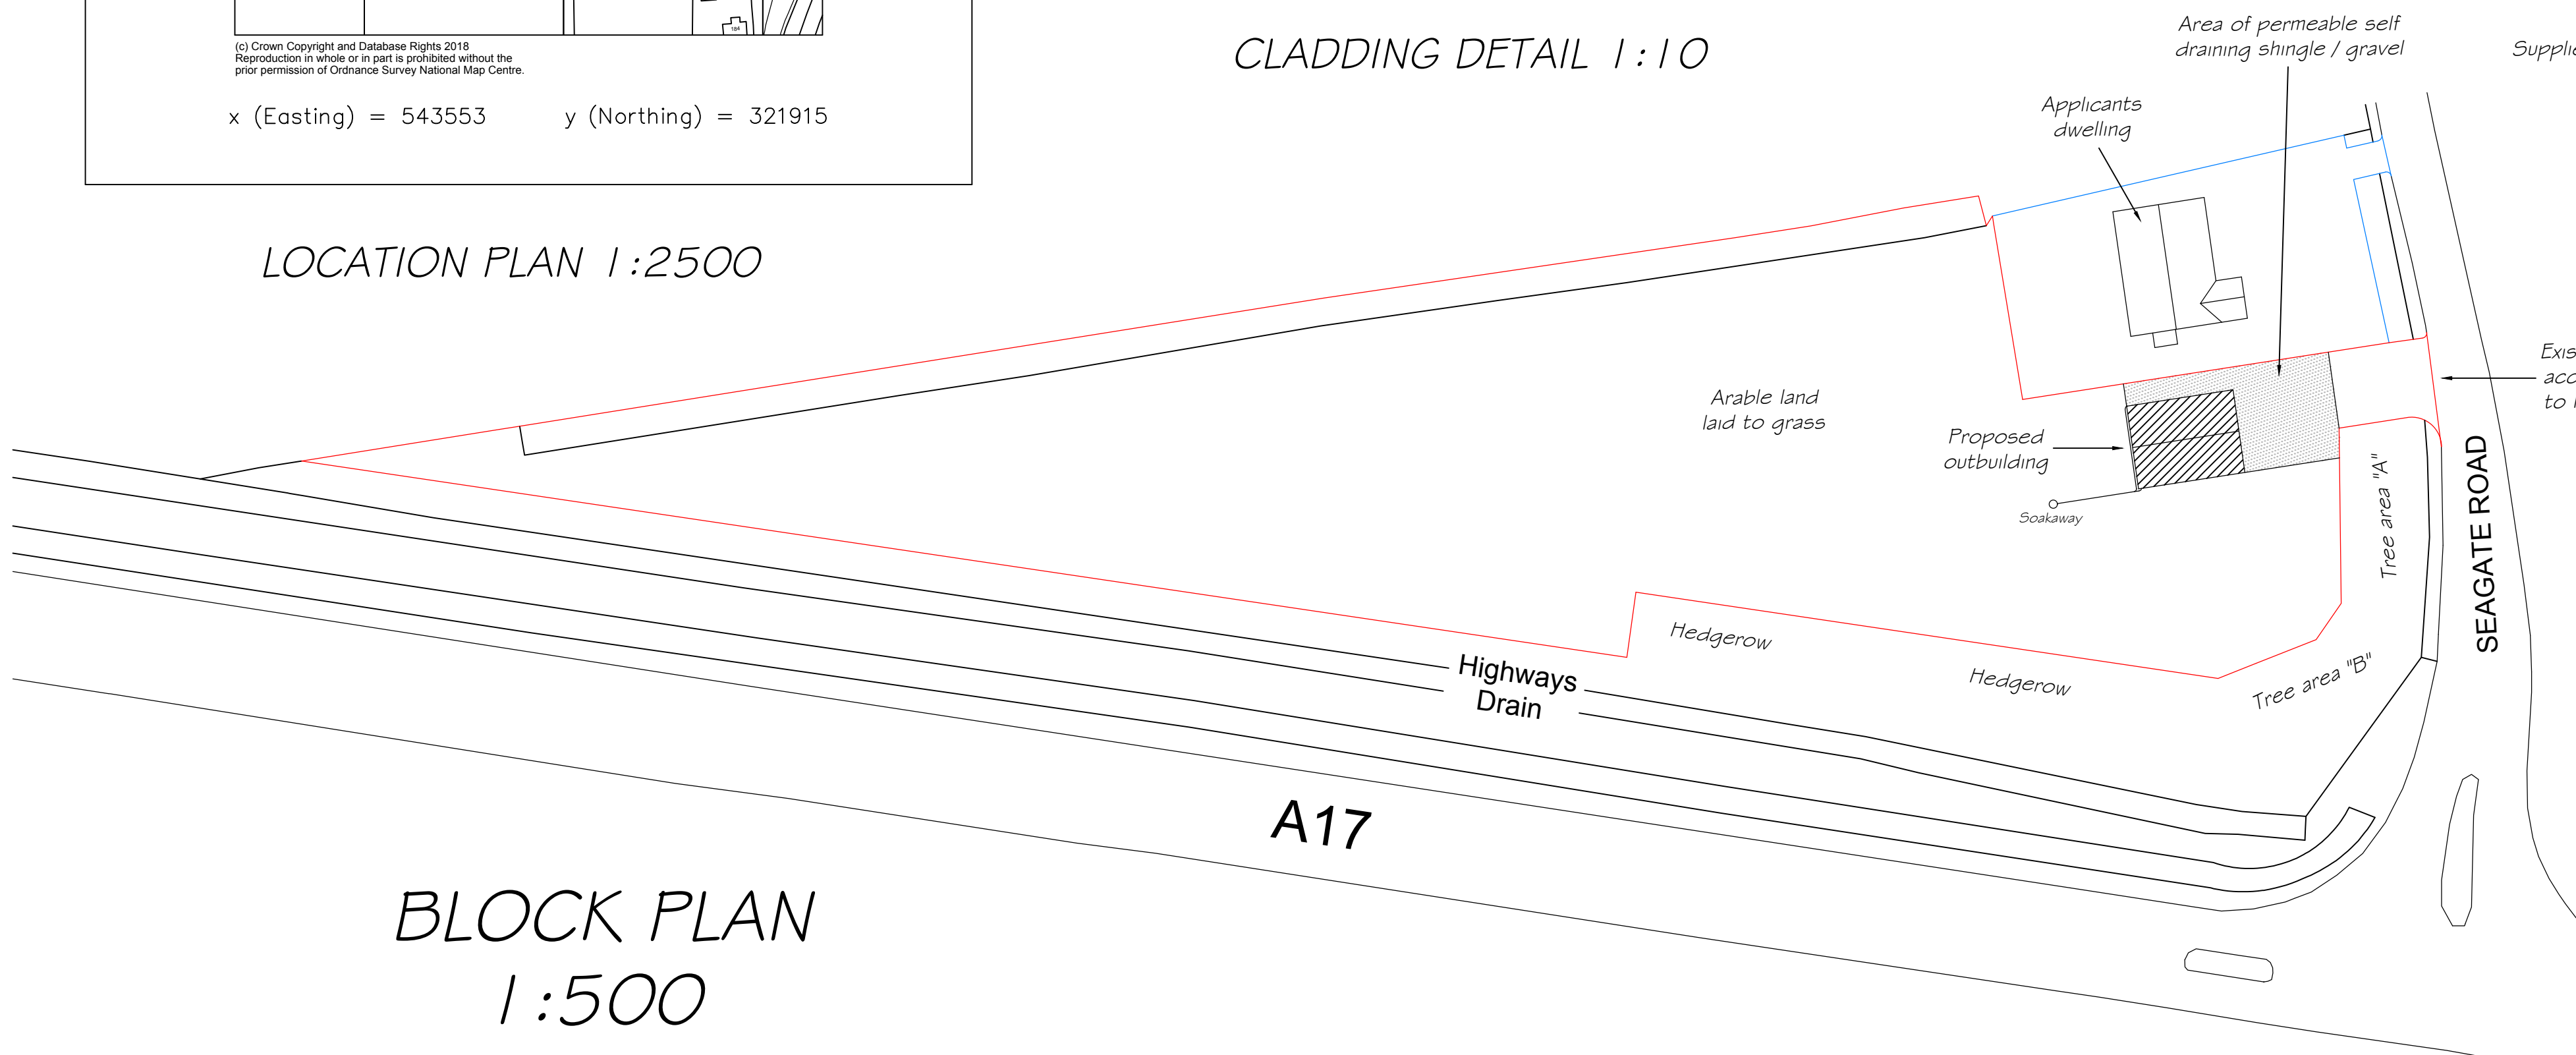

BLOCK PLAN
1:500

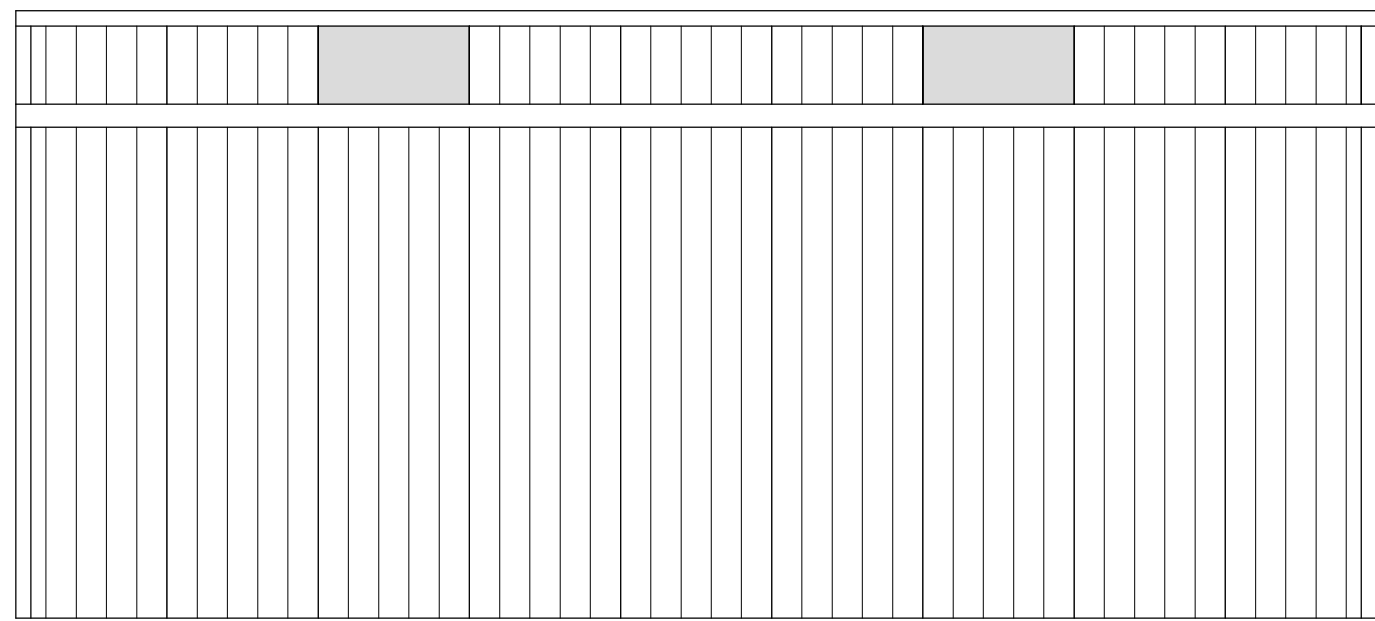


PROPOSED SIDE ELEVATION (SOUTH)
1:50

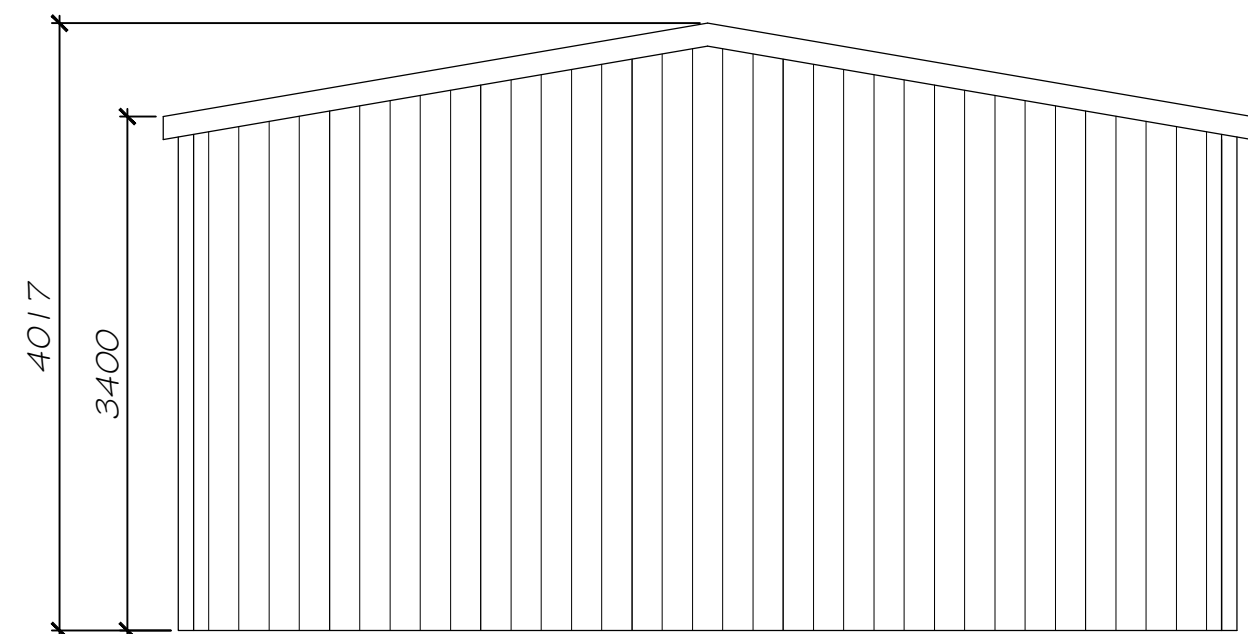


PROPOSED REAR ELEVATION (WEST)



CLADDING DETAIL 1:10

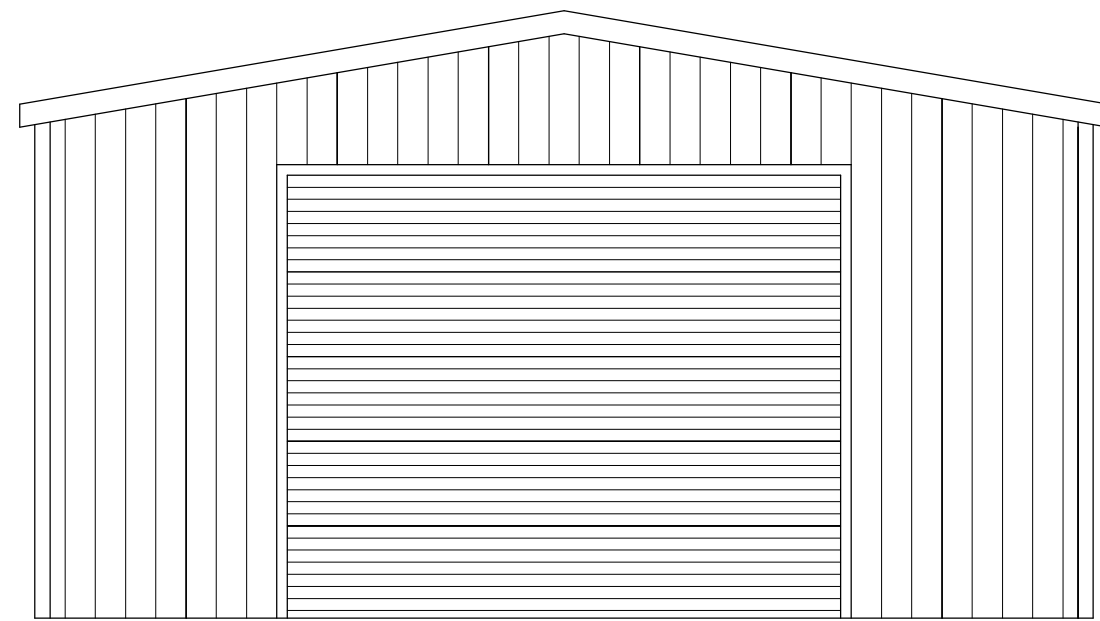

PROPOSED FRONT ELEVATION (EAST)

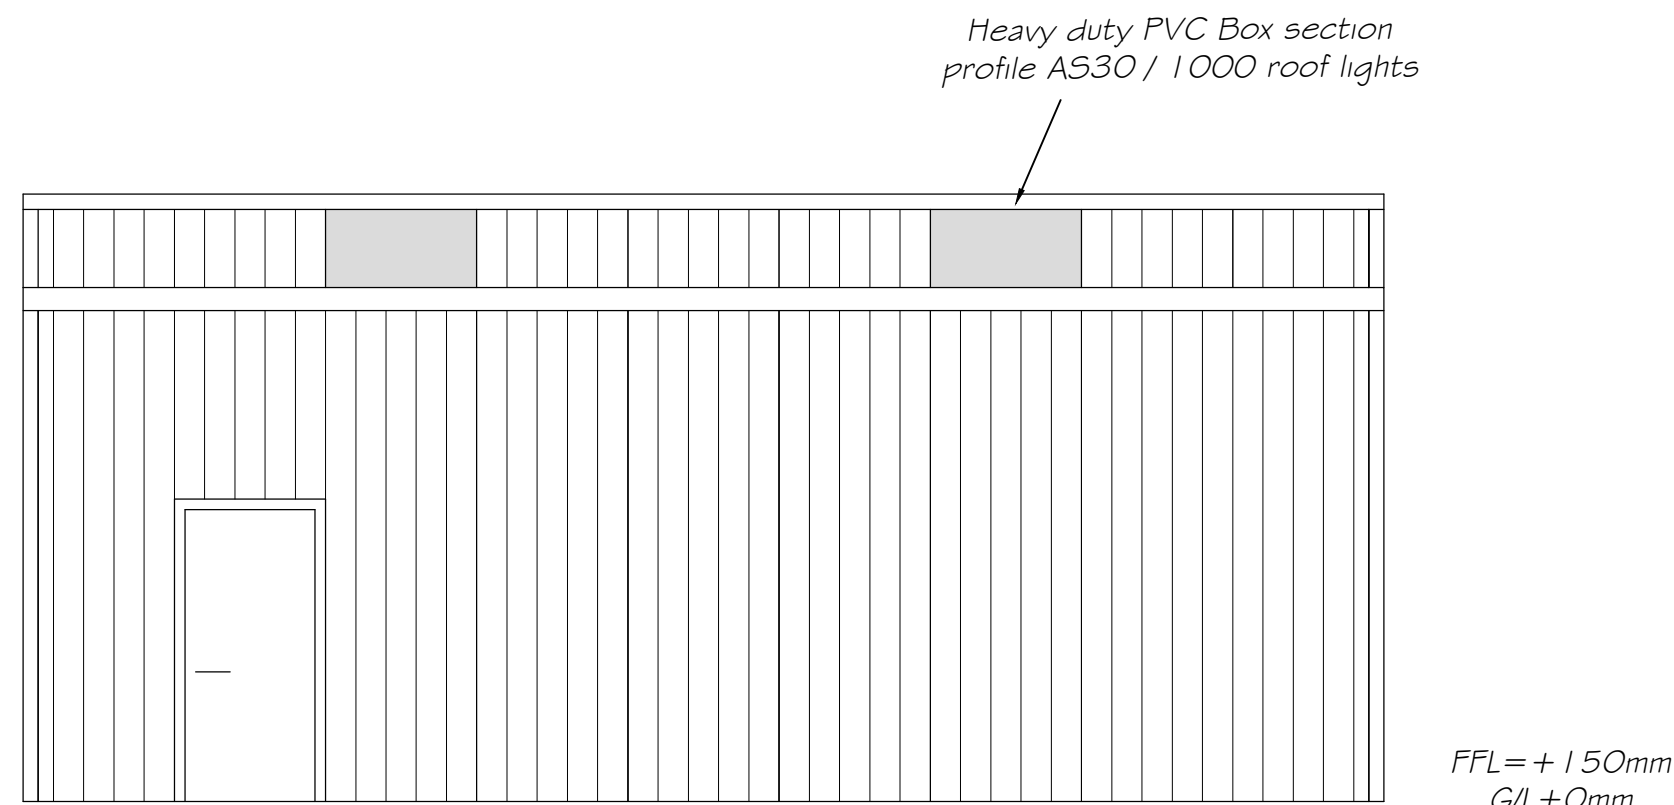

PROPOSED SIDE ELEVATION (NORTH)

PROPOSED EXTERNAL MATERIALS

Walls - Olive Green Box Section Profile Steel Cladding sheets
Roof - Olive Green Box Section Profile Steel Cladding sheets
Main Door - Olive Green Steel Roller Shutter
Personnel Door - Olive Green Smooth Finish Steel
Roof Lights - Translucent Box Section Profile Heavy Duty PVC Cladding Sheets

OUTBUILDING DETIALS

Supplied by specialist manufacturer PREMIER STEEL BUILDINGS LTD

NOTES

The proposed development shall be finished externally in materials to complement its existing surroundings to safeguard the visual amenities of the area.

Please note that all construction details shall be adhered to and only specified materials are to be used.

DO NOT SCALE FROM DRAWING

This drawing and design remains the copyright of M Bonner (Fendraw Design and Planning) and must not be copied in any way or used for any purpose other than that for which it was issued, without prior written permission.

FENDRAW
DESIGN & PLANNING

67 Gorefield Road
Leverington, Wisbech
Cams. PE13 5AT
Tel: 01945 461062 Mob: 07731 648403
E-Mail: info@fendrawdesign.co.uk

Registered Associate of the Chartered
Association of Building Engineers

Client

Mr & Mrs Brown 172 Seagate Road
Long Sutton PE12 9AD

Drawing Title

Erection of
Storage Outbuilding

Drawn

M Bonner ACABE

Date

Oct 2019

Scale

1:10, 50, 500, 2500 @ A1

Drawing number

FD-B-PE129AD-1

Revision

1