




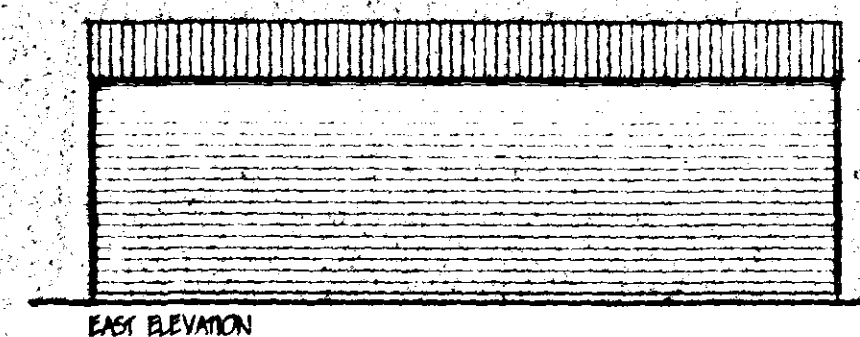


EAST ELEVATION

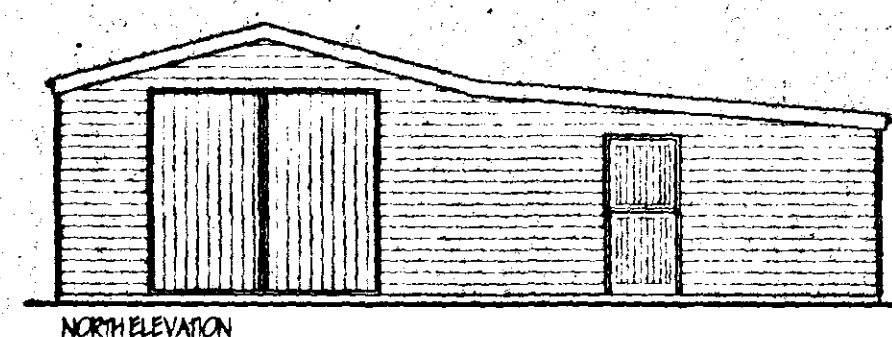


NORTH ELEVATION

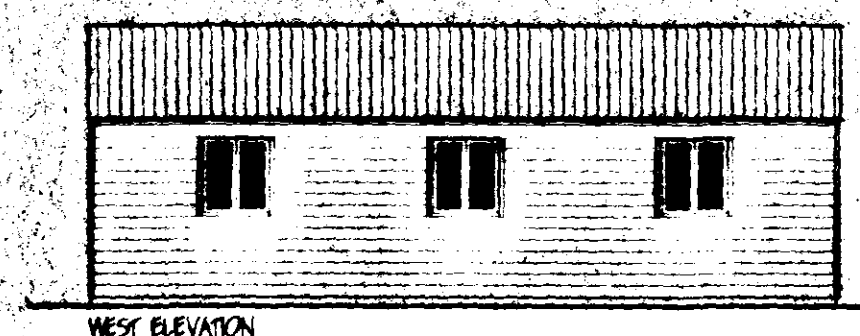


WEST ELEVATION

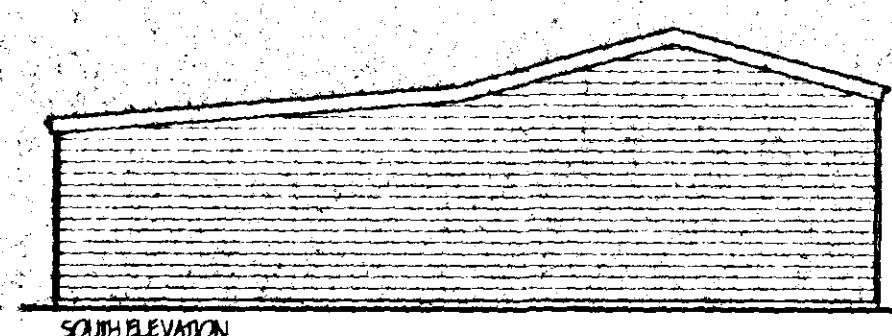


SOUTH ELEVATION

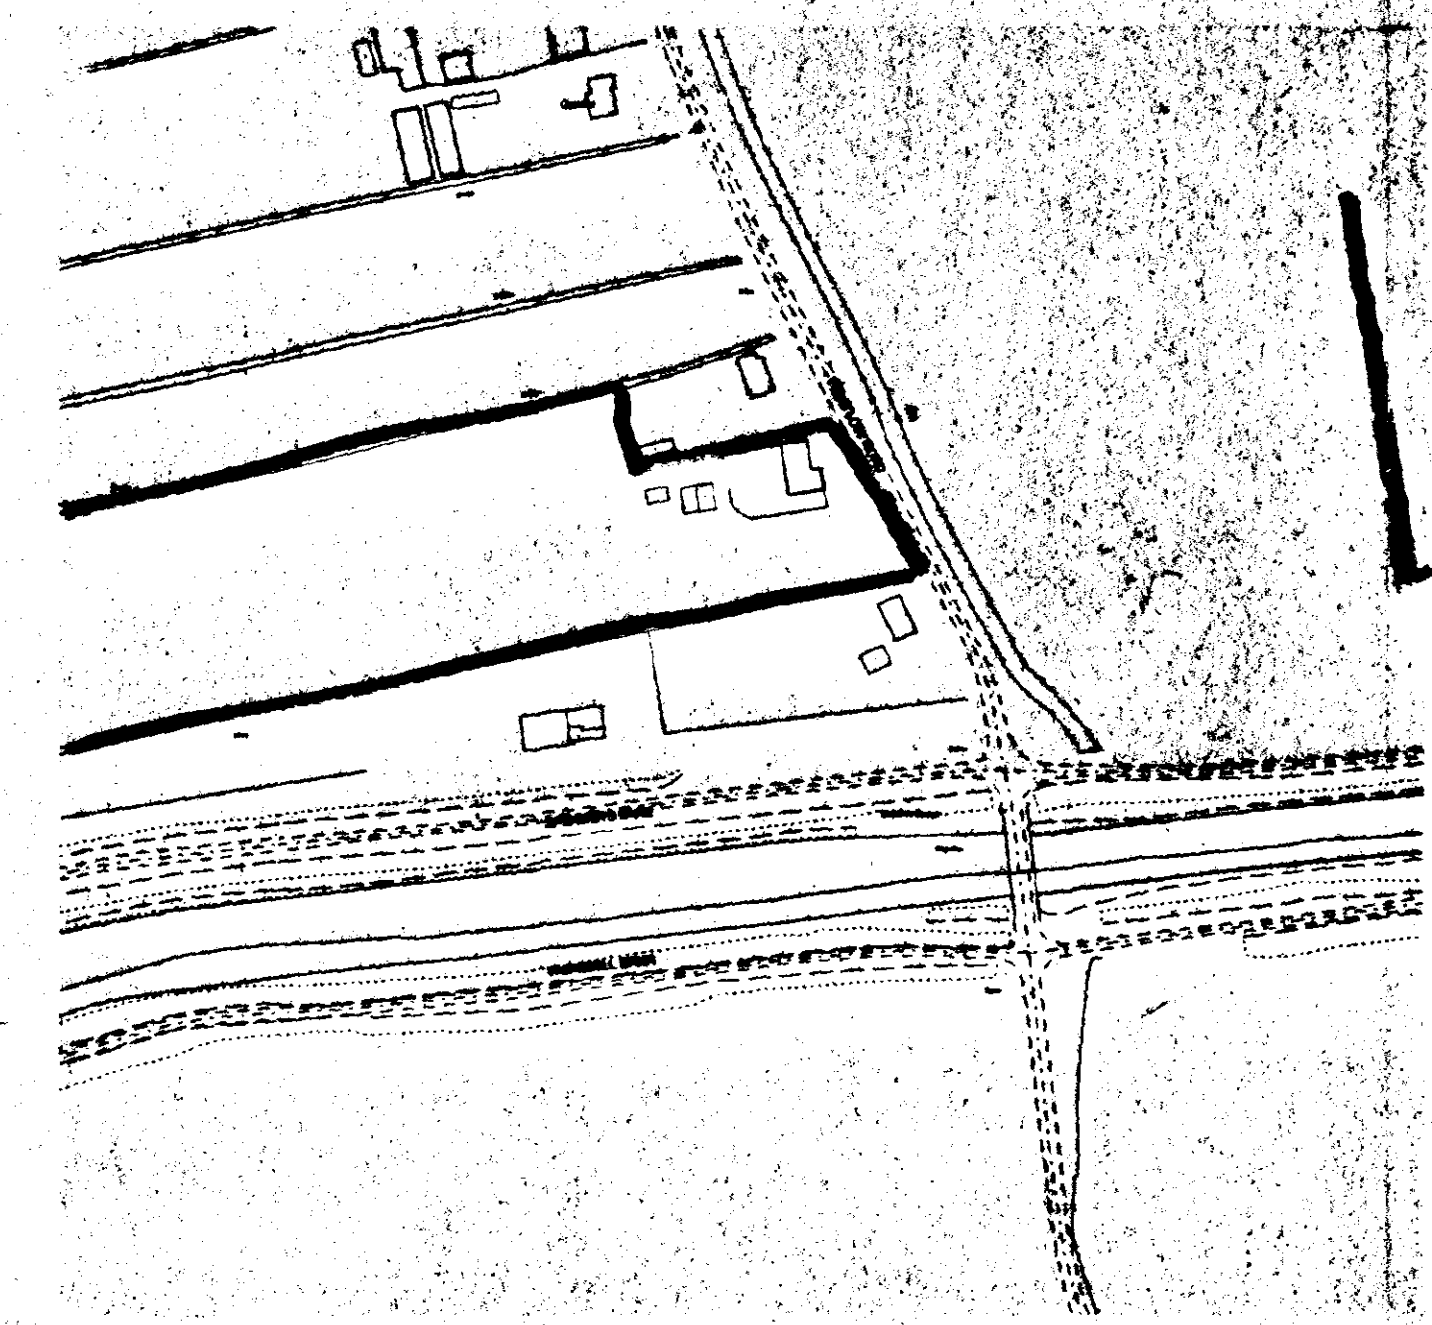


LOCATION PLAN 1:2500

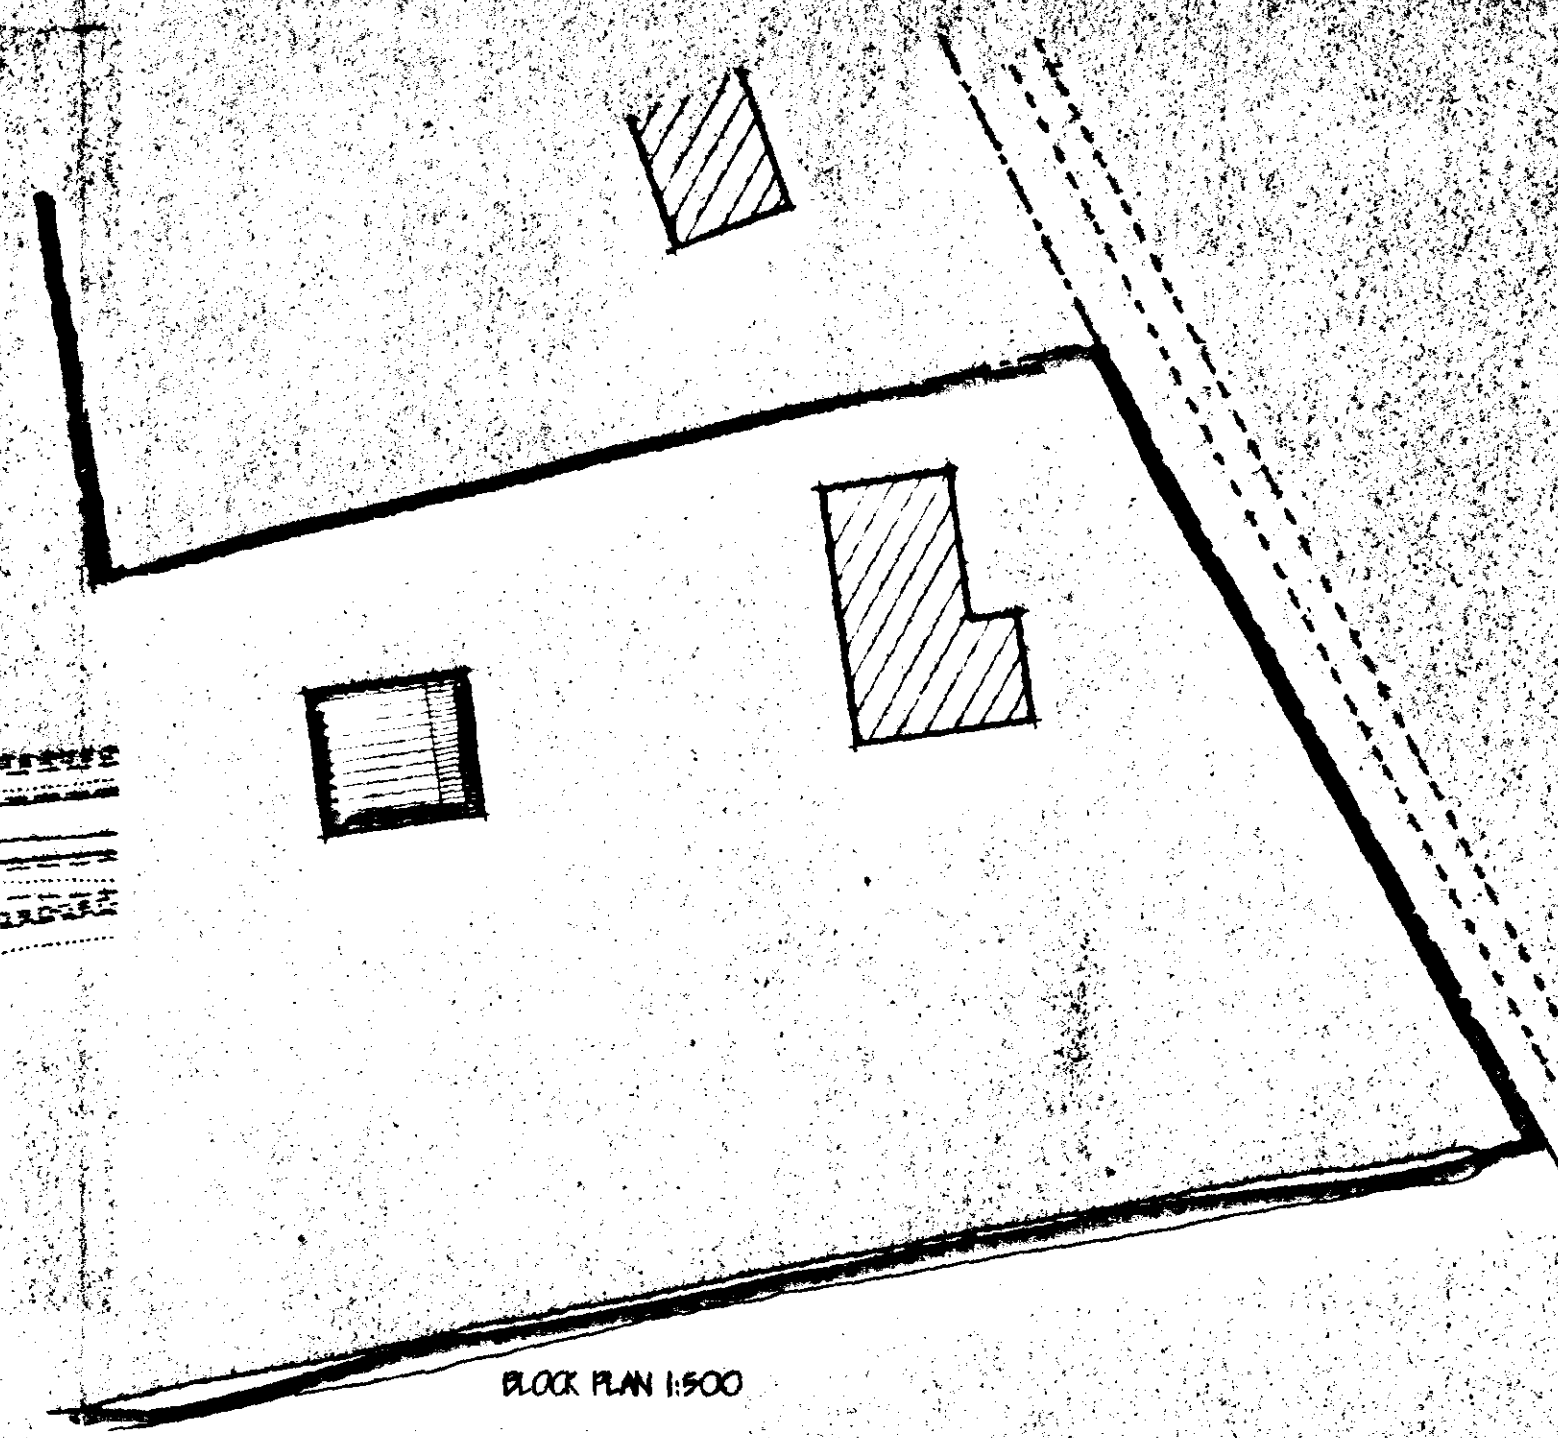

BLOCK PLAN 1:500

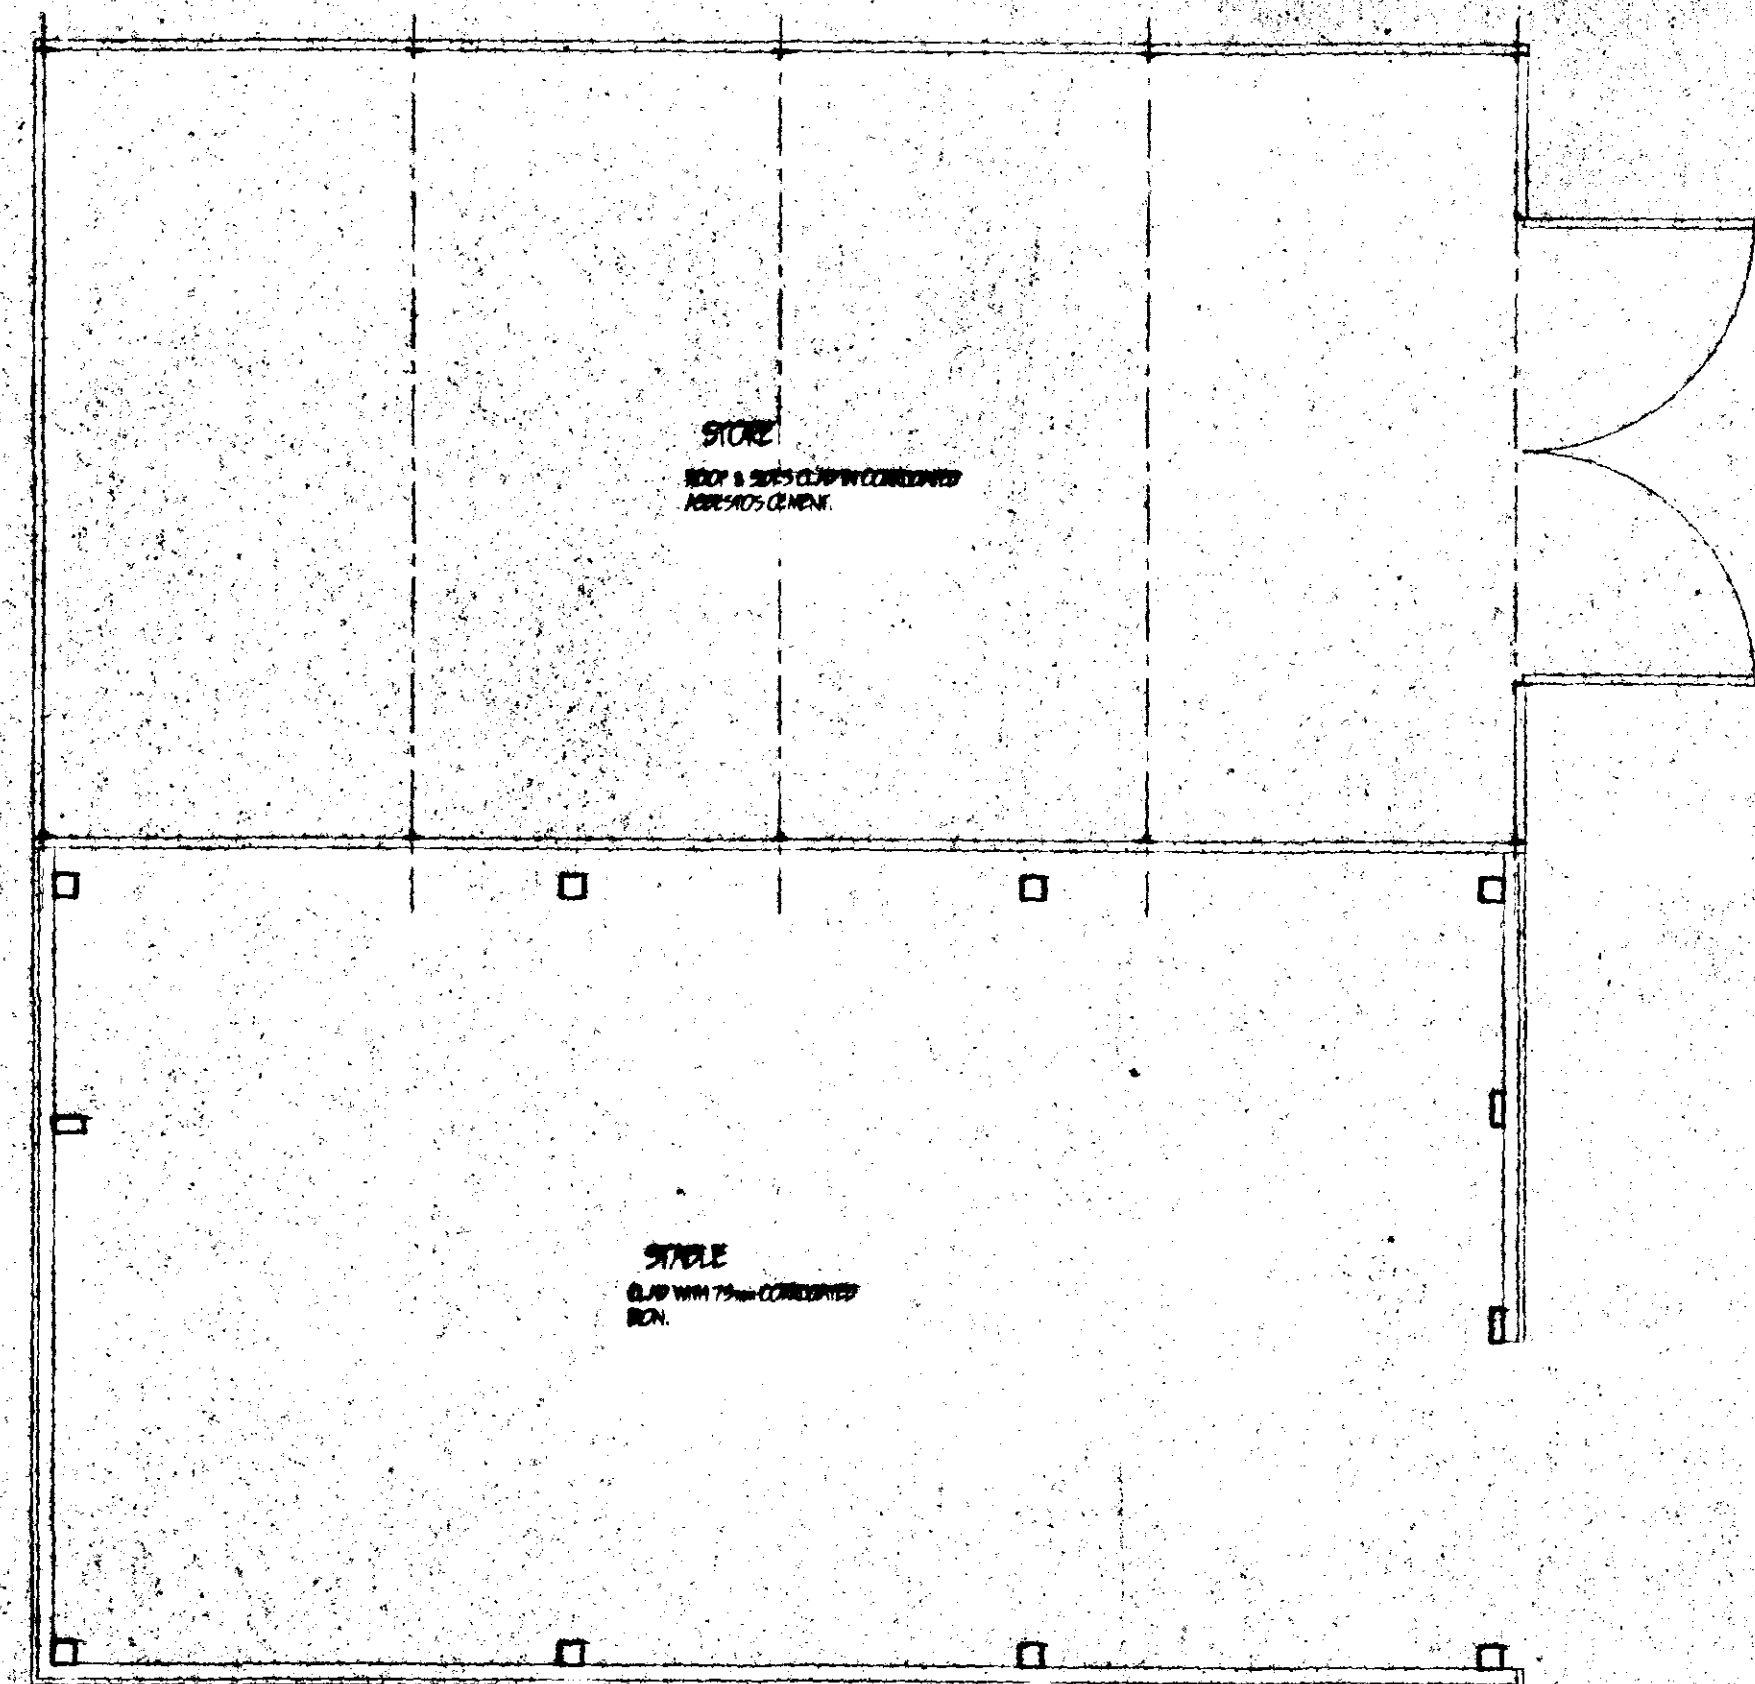

PLAN EXISTING

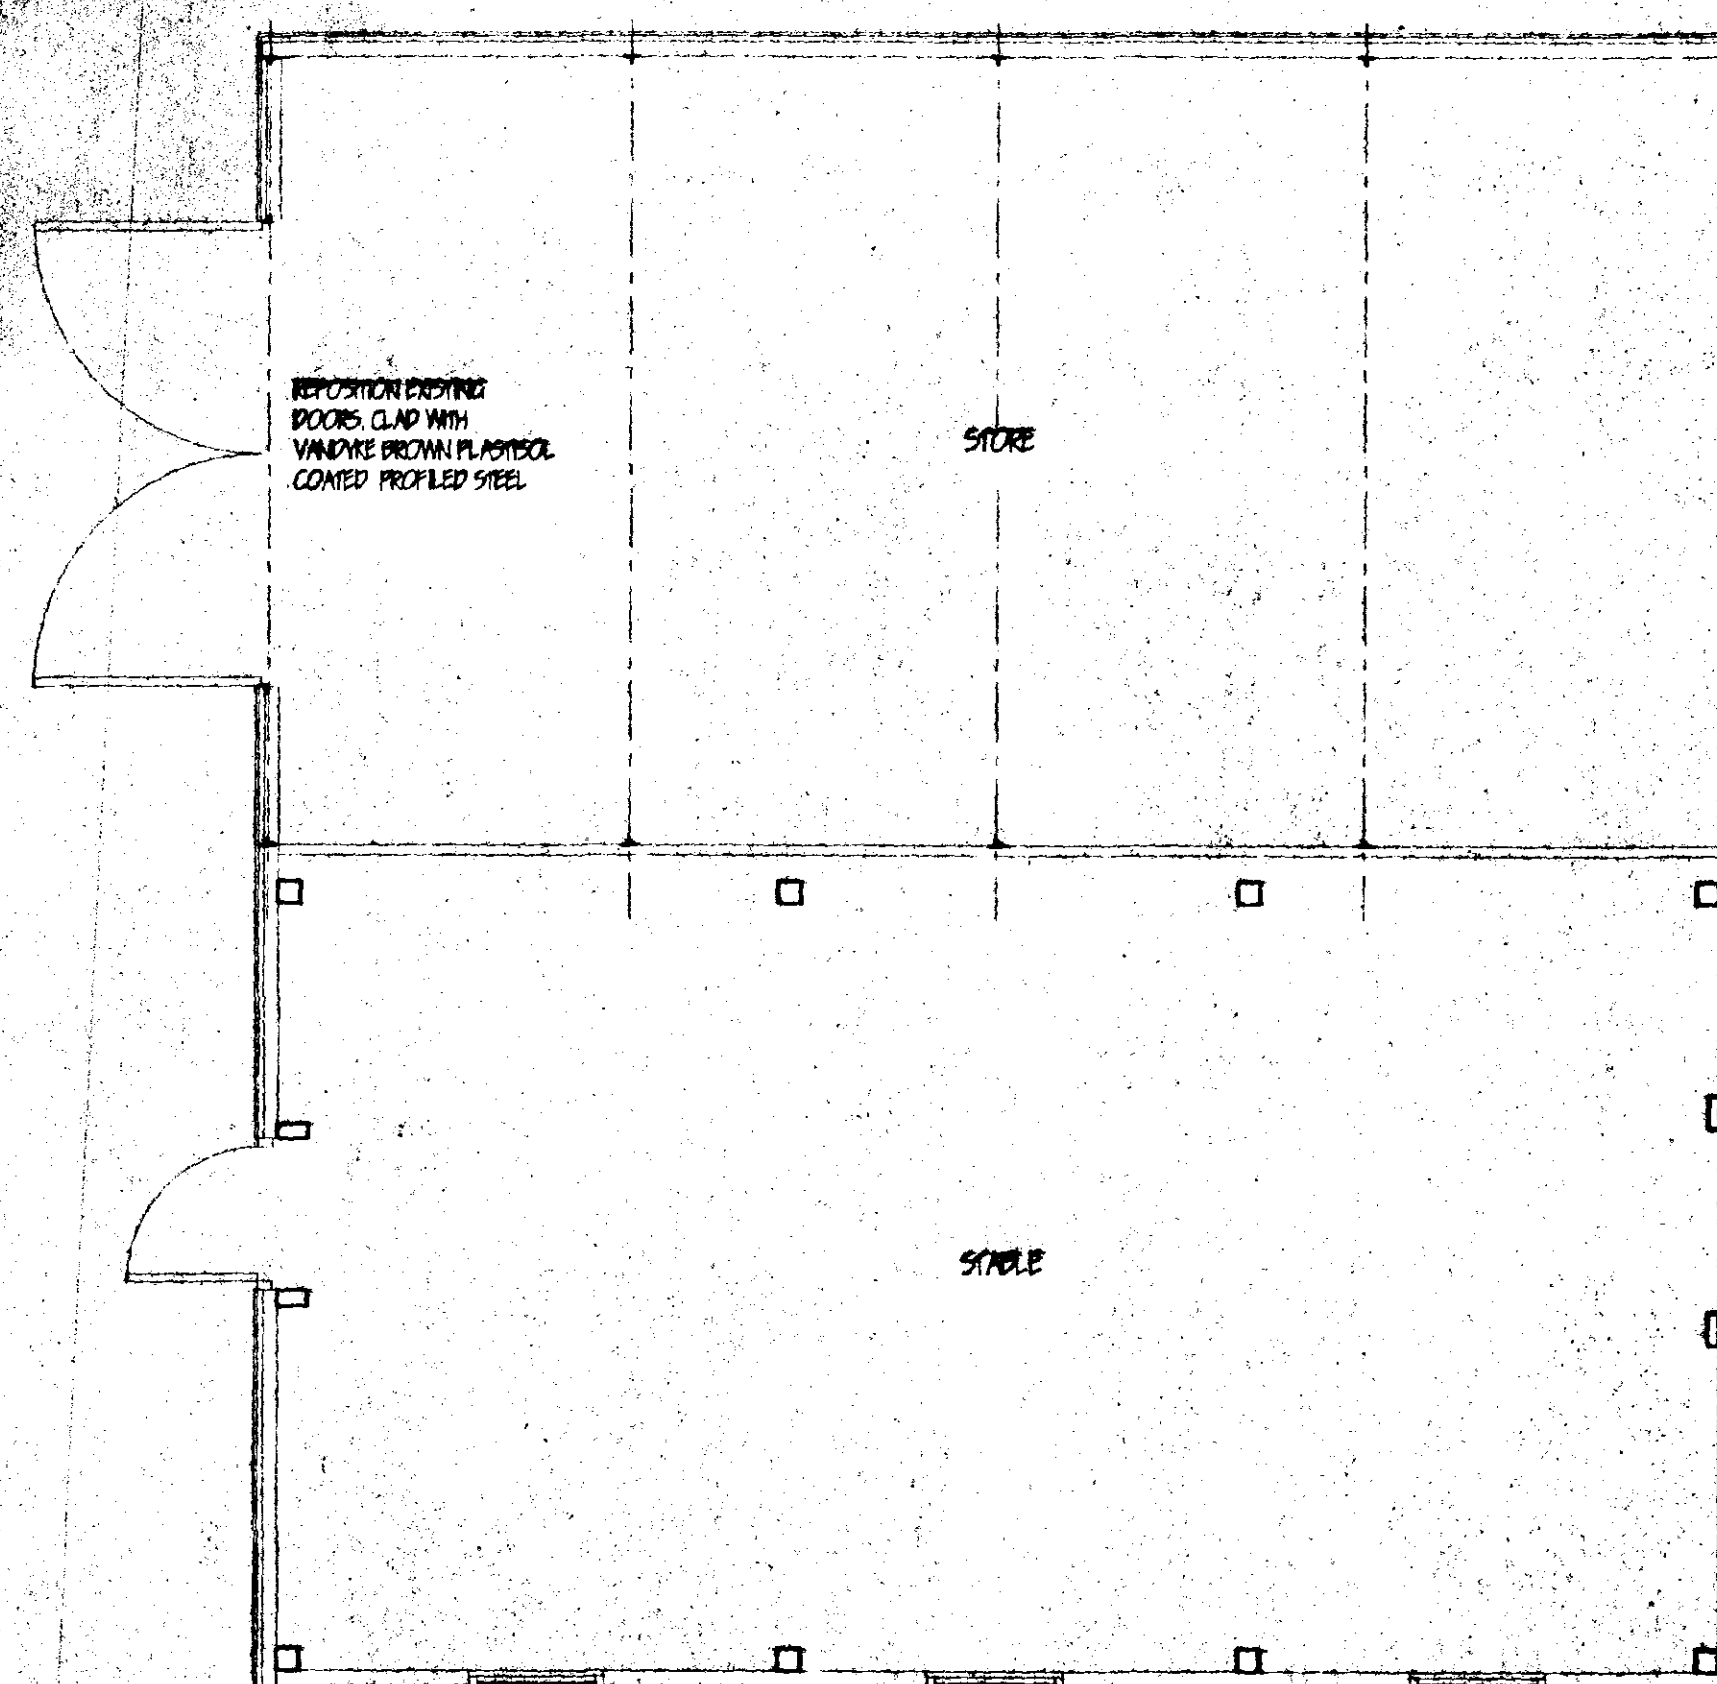


PLAN EXISTING

STRIP OFF EXISTING CLADDING
REPLACE ROOF WITH GOOSEWING GABLE
PLASTIC COATED STEEL PROFILE
ROOFING
REPLACE SIDES WITH 16 x 125 S/W SHIP LAP
TIMBER BOARDING FINISHED BROWN
PRESERVATIVE ON 50 x 50 VERTICAL PANTERS
AT 400MM C/C ON 75 x 100 TIMBER RAILS
AT 1200MM C/C APPROX.

SOUTH HOLLAND DC
HOUSING & PLANNING
20 OCT 1999
Ref: 1049/99

revision	date	init.	revision details

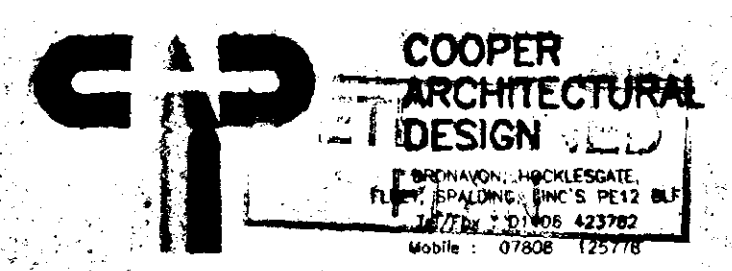

Client: MR TALBOT
Project: PROPOSED REPLACEMENT CLADDING TO EXISTING STORE & STABLE GREENACRES, TIDDLOW ROAD, LONG SUTTON, SPALDING, Lincs.
Drawing:

Scale: 1:50 1:100	Drawing No: 9919
Date: OCT. 99	Drawn: J.C.