




JOB TITLE
SURVEY OF LAND TO
REAR OF MARKET PLACE
LONG SUTTON

SCALE
1:200

DATE
JULY 04


DRAWING NUMBER
2128

CLIENT
STATUS DESIGN

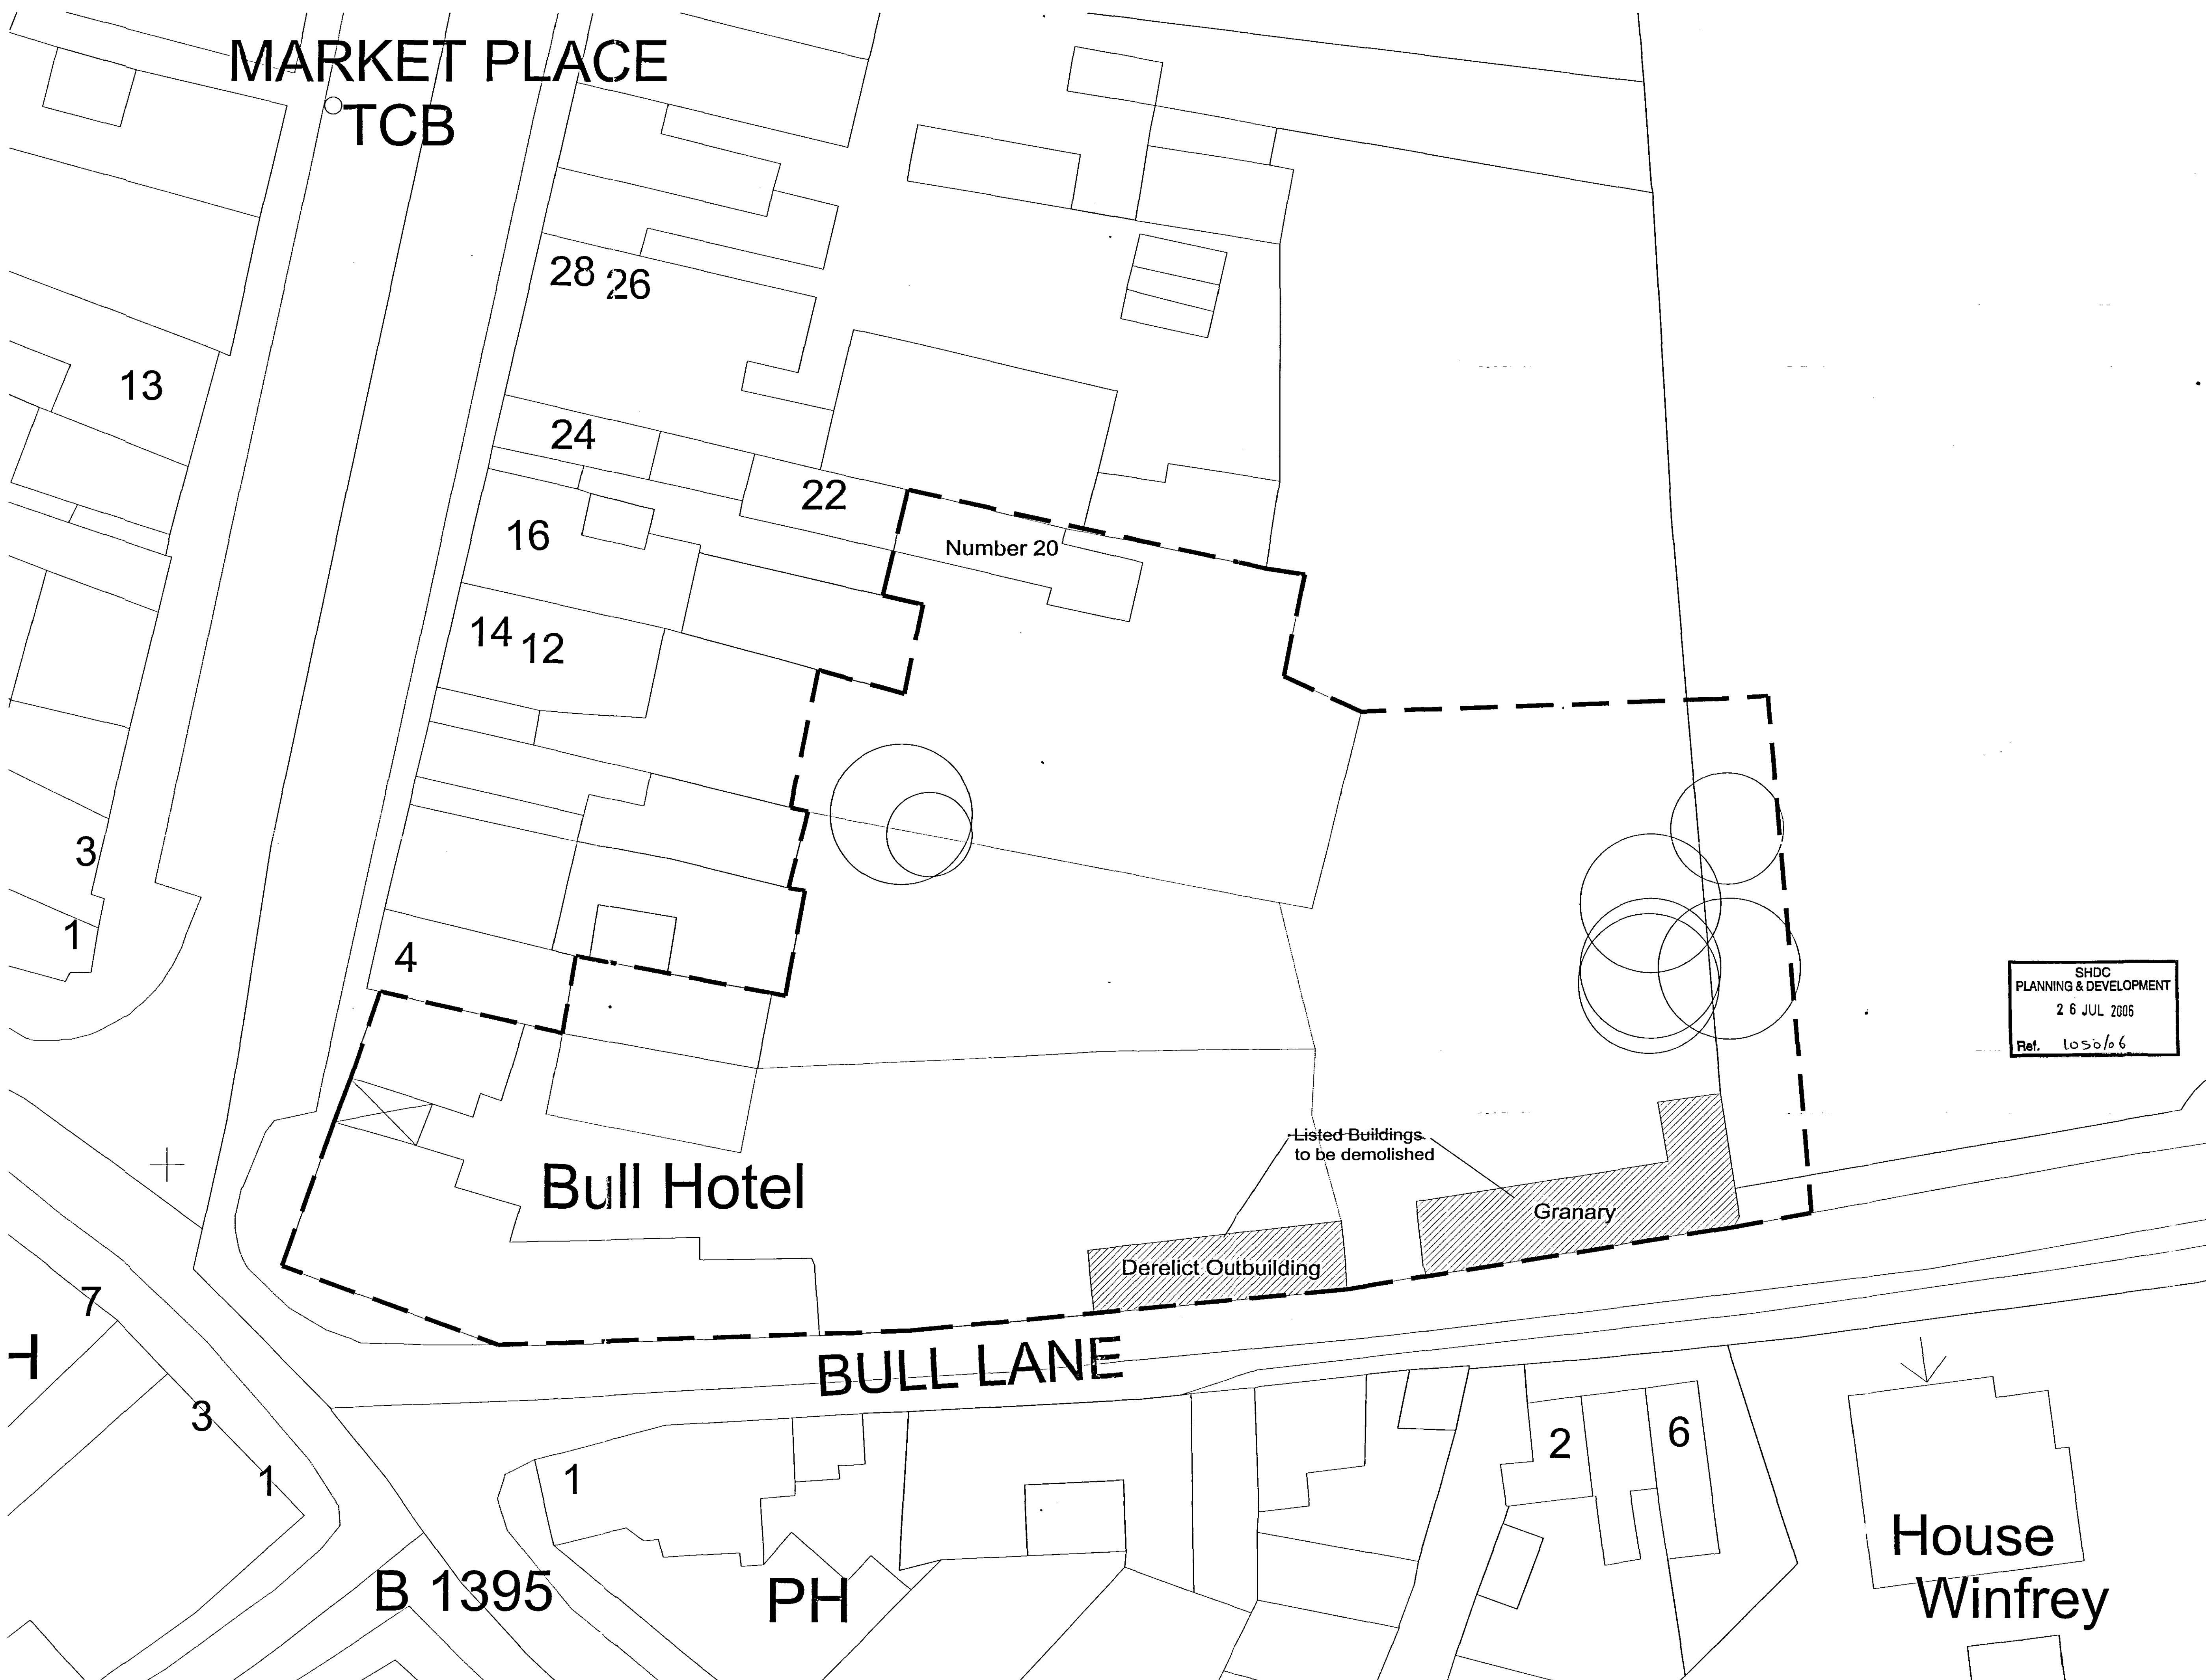

SHDC
PLANNING & DEVELOPMENT
26 JUL 2006
Ref. 1050/06

Rev	Date	Description	Drawn	Checked
Amendments				
Drawing Status				
Preliminary				☐
Comments				☐
Planning Drawing				☒

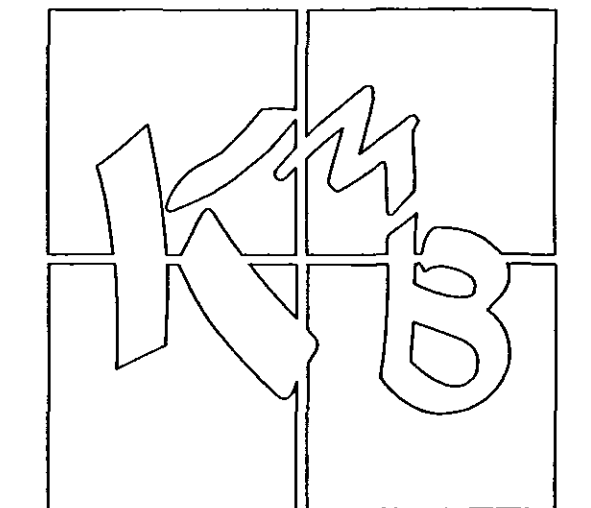

■ Quantity Surveying		■ Architecture	
■ Project Management		■ Planning Supervision	
PROJECT			
Proposed Residential Development, The Bull Hotel, Long Sutton, Lincs.			
Mr J.Von Draczek			
TITLE			
Existing Site Plan - Listed Buildings			
SCALE		DATE	
1:100		June 2006	
DRAWN BY		DRAWING No.	
LPC		300/1189 - LB	
CHECKED BY			
SC			