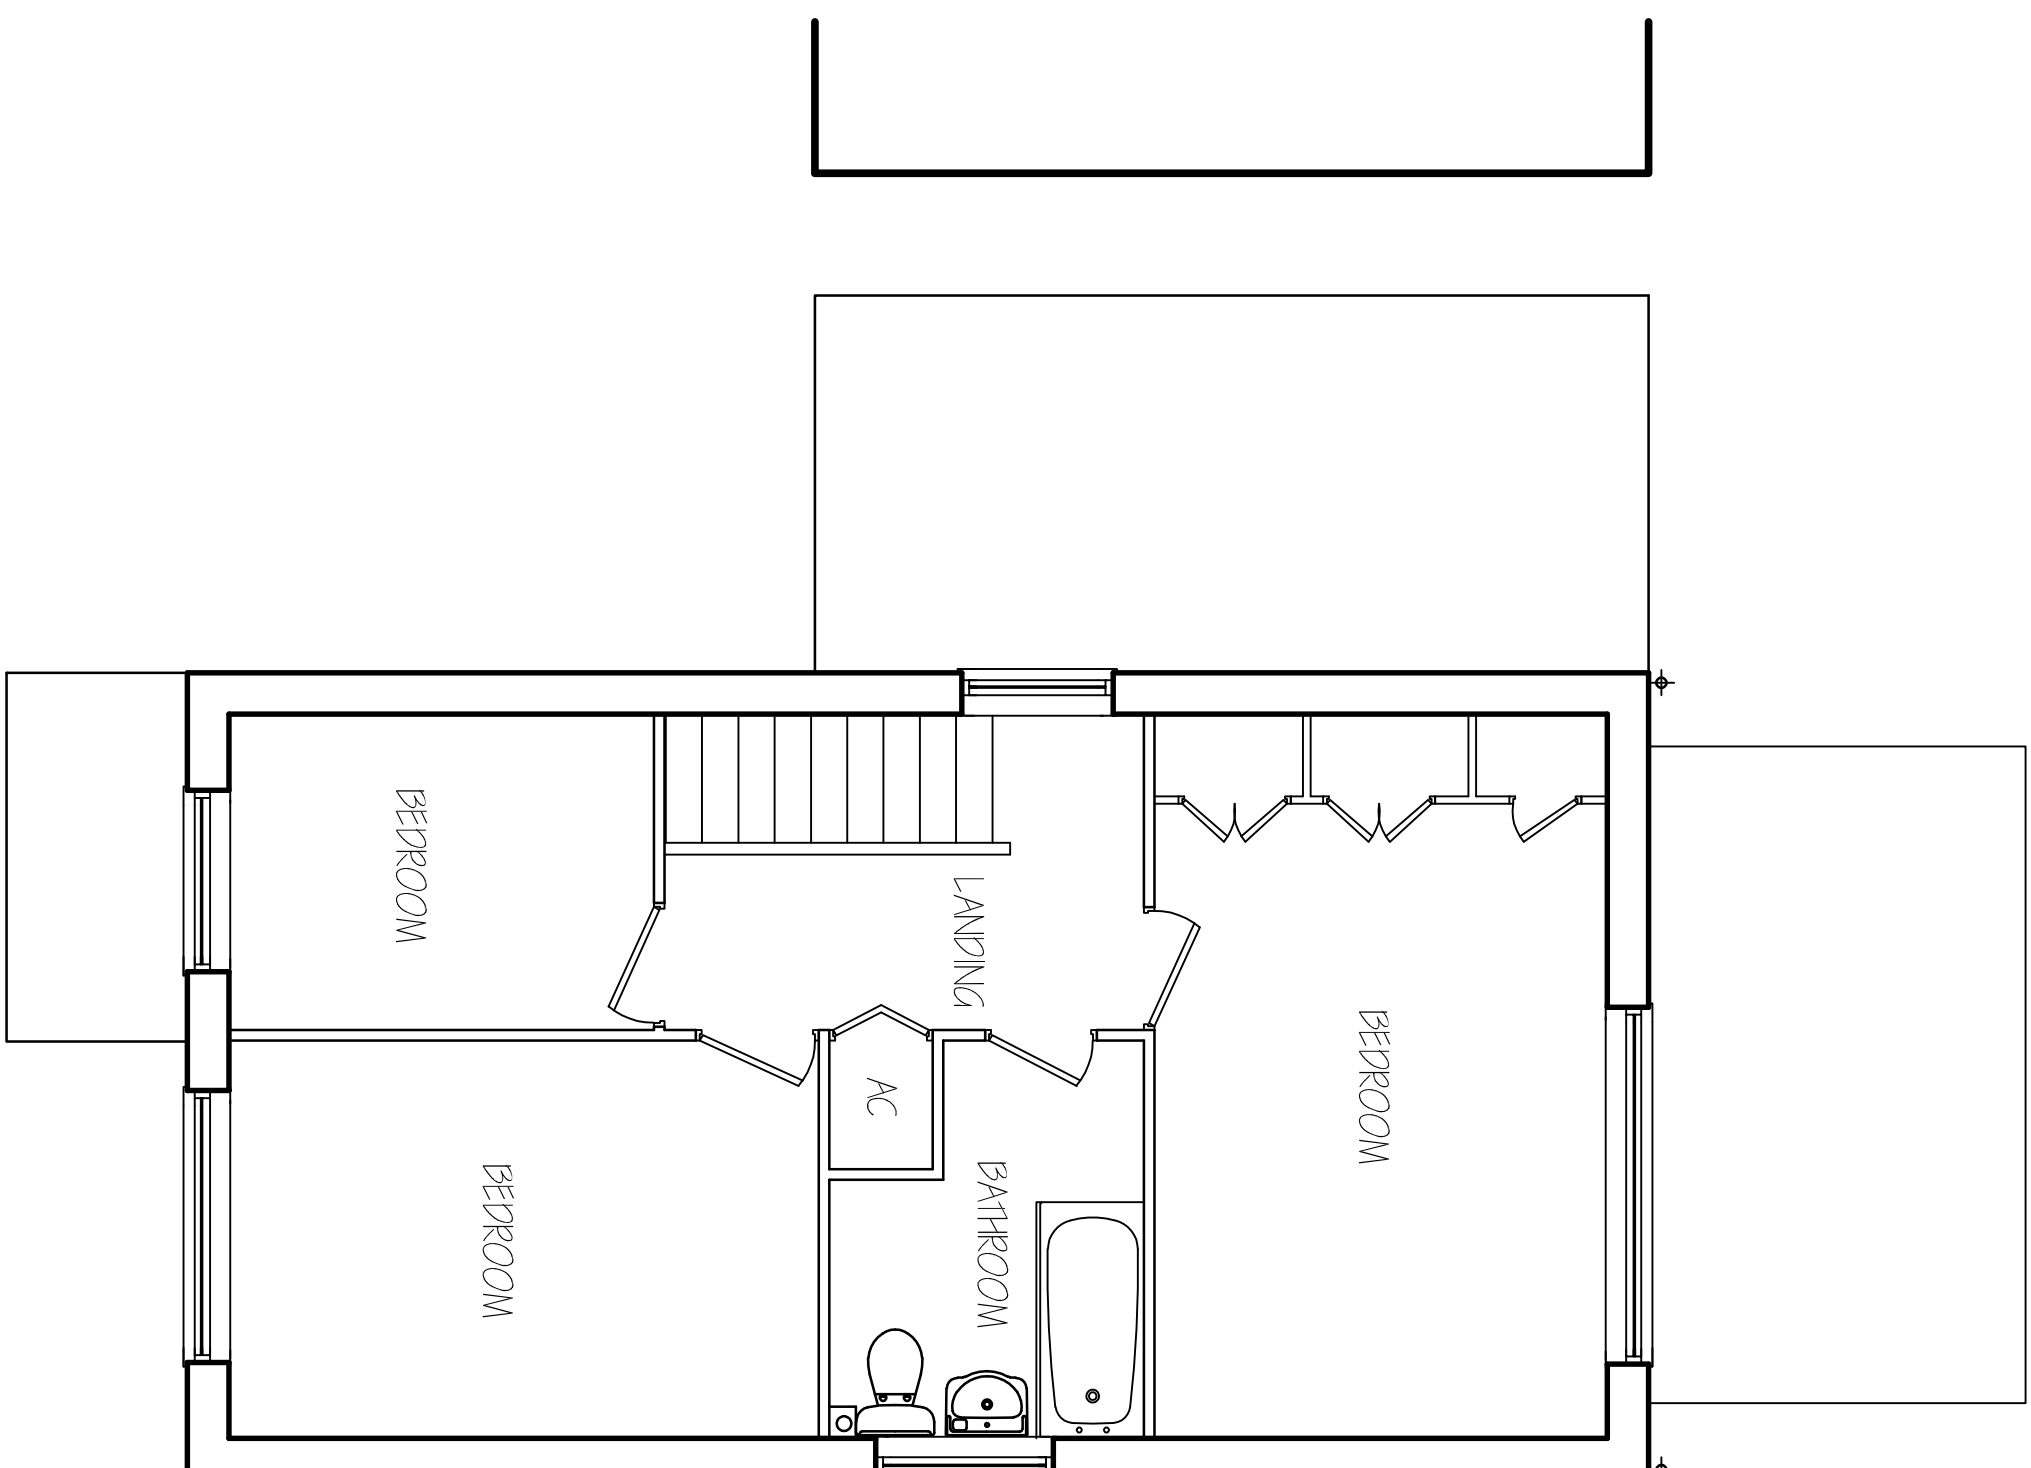
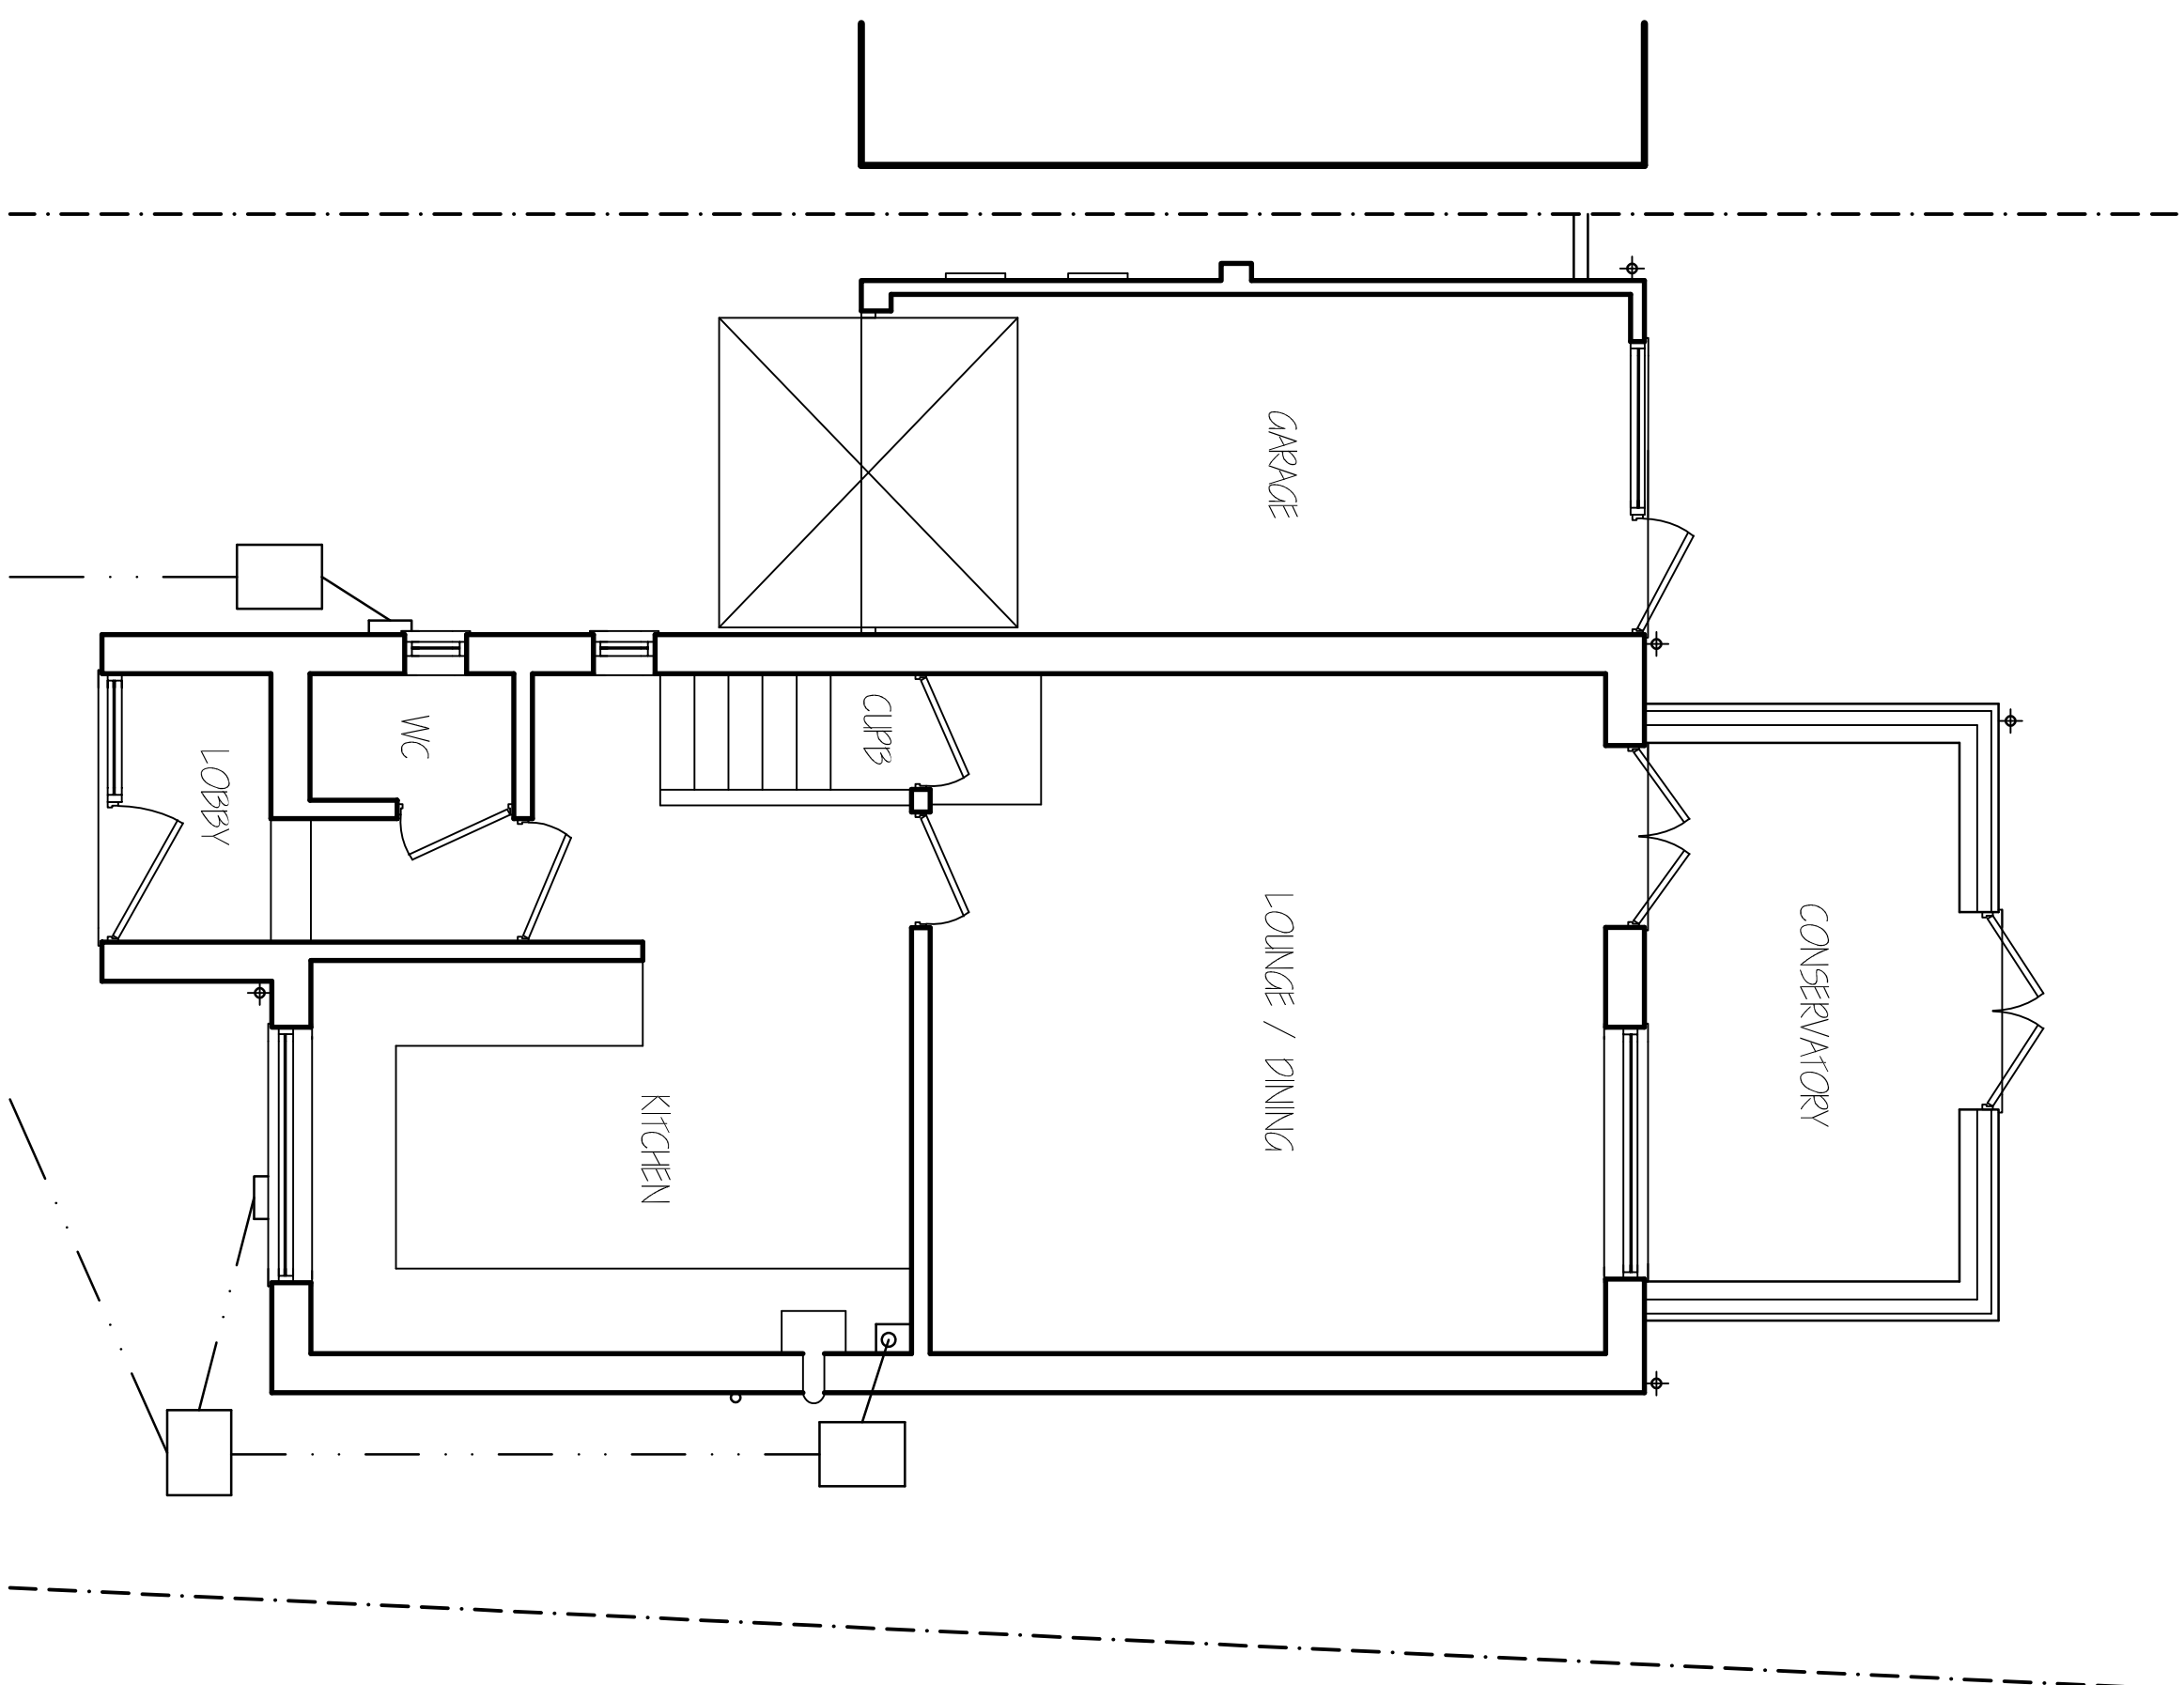
 
 
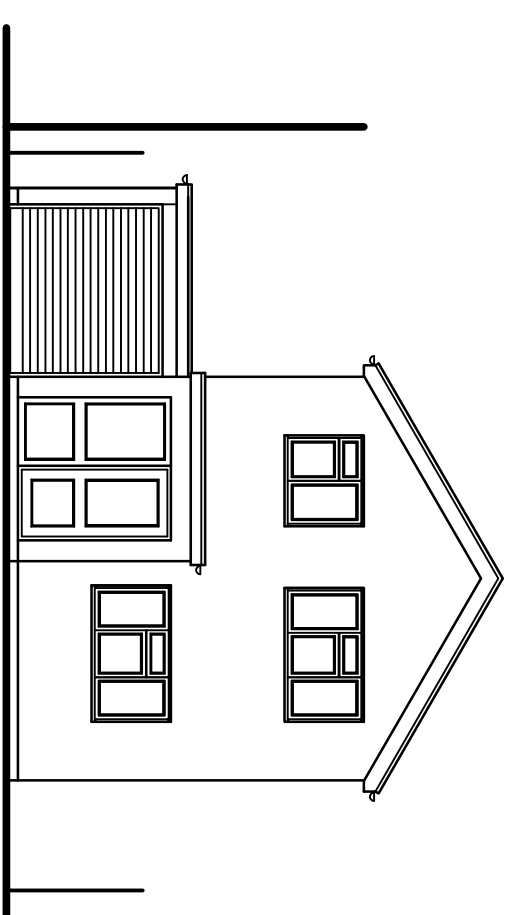
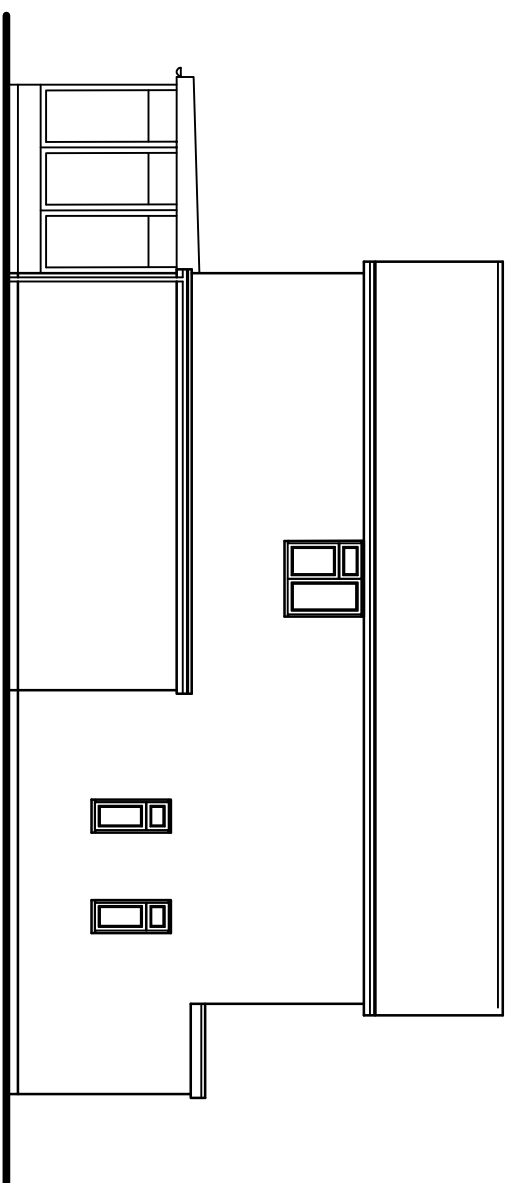
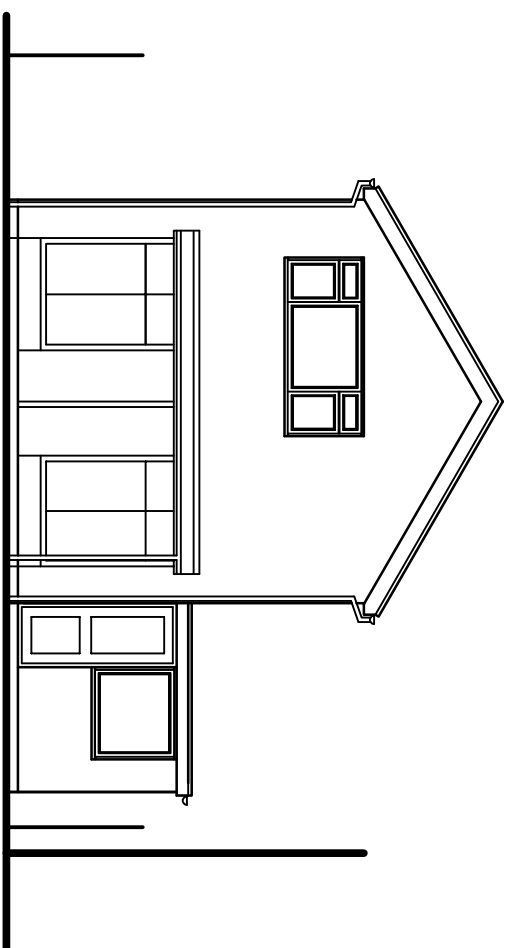
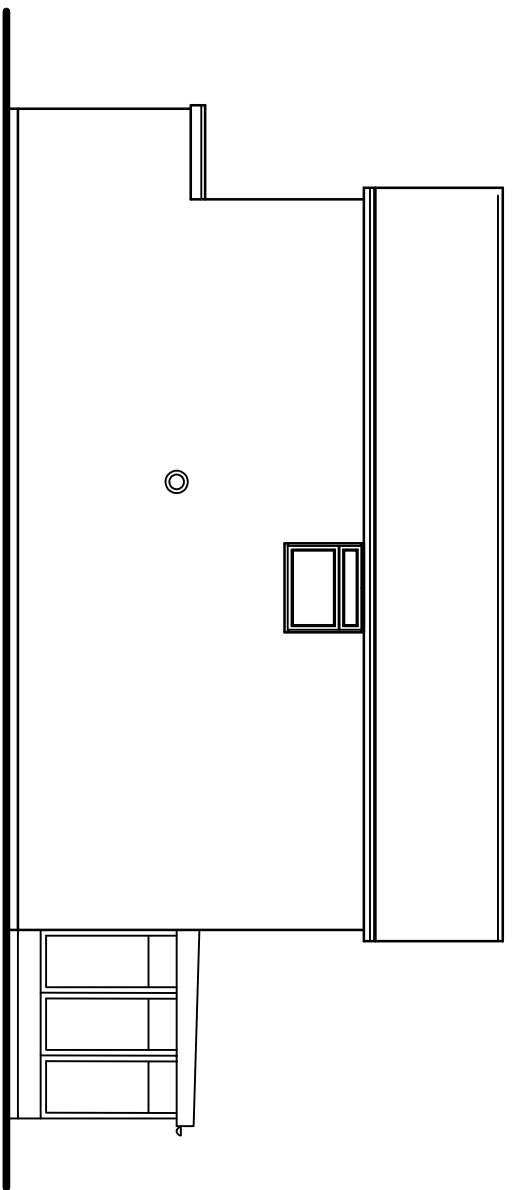


[illegible]

G. R. MERCHANT LTD

**ARCHITECTURAL
CONSULTANTS**

4 Wrights Move
12A Park Road, Holbeach
Spalding, Lincs. PE12 7EE
Tel: 01406 460800
E-Mail: office@grmerchantltd.com
Website: www.grmerchantltd.com

The logo consists of the letters 'GRM' in a stylized, bold, sans-serif font. The letters are white and are set against a dark, circular background that resembles a stylized globe or a seal. The 'G' and 'R' are connected, and the 'M' is positioned to the right of the 'R'.

Project
EXTENSION & ALTERATIONS
17 WINDSOR GARDENS
LONG SLITTON
SPALDING, Lincs, PE12 9DY.

Client
MR & MRS H. KEANS.

EXISTING
FLOOR PLANS & ELEVATIONS
LOCATION & SITE PLANS

Job Ref.	Drawing No.
4205-25	01.
Date	Drawn
NOVEMBER 1, 2025	SLD.

1/50 1/100 (Unless Otherwise Stated).

DO NOT SCALE FROM THIS DRAWING

[illegible]