

DO NOT SCALE FROM THIS DRAWING - CONTAIN ALL DIMENSIONS ON SITE
IF IN DOUBT - ASK! DO NOT ASSUME

PROJECT
Blenchley House, Market Place, Long Sutton

CLIENT
Lincoln Cooperative Society Ltd

DRAWING
Proposed floor plans


SCALE
1:50

DATE
Sept 99

DRAWING NO
112/B/02

**BANKS
LONG & CO.**
CHARTERED SURVEYORS


15 ST. MARY'S STREET,
LINCOLN, LN5 7EQ
TEL: 0522 544515
FAX: 0522 544522

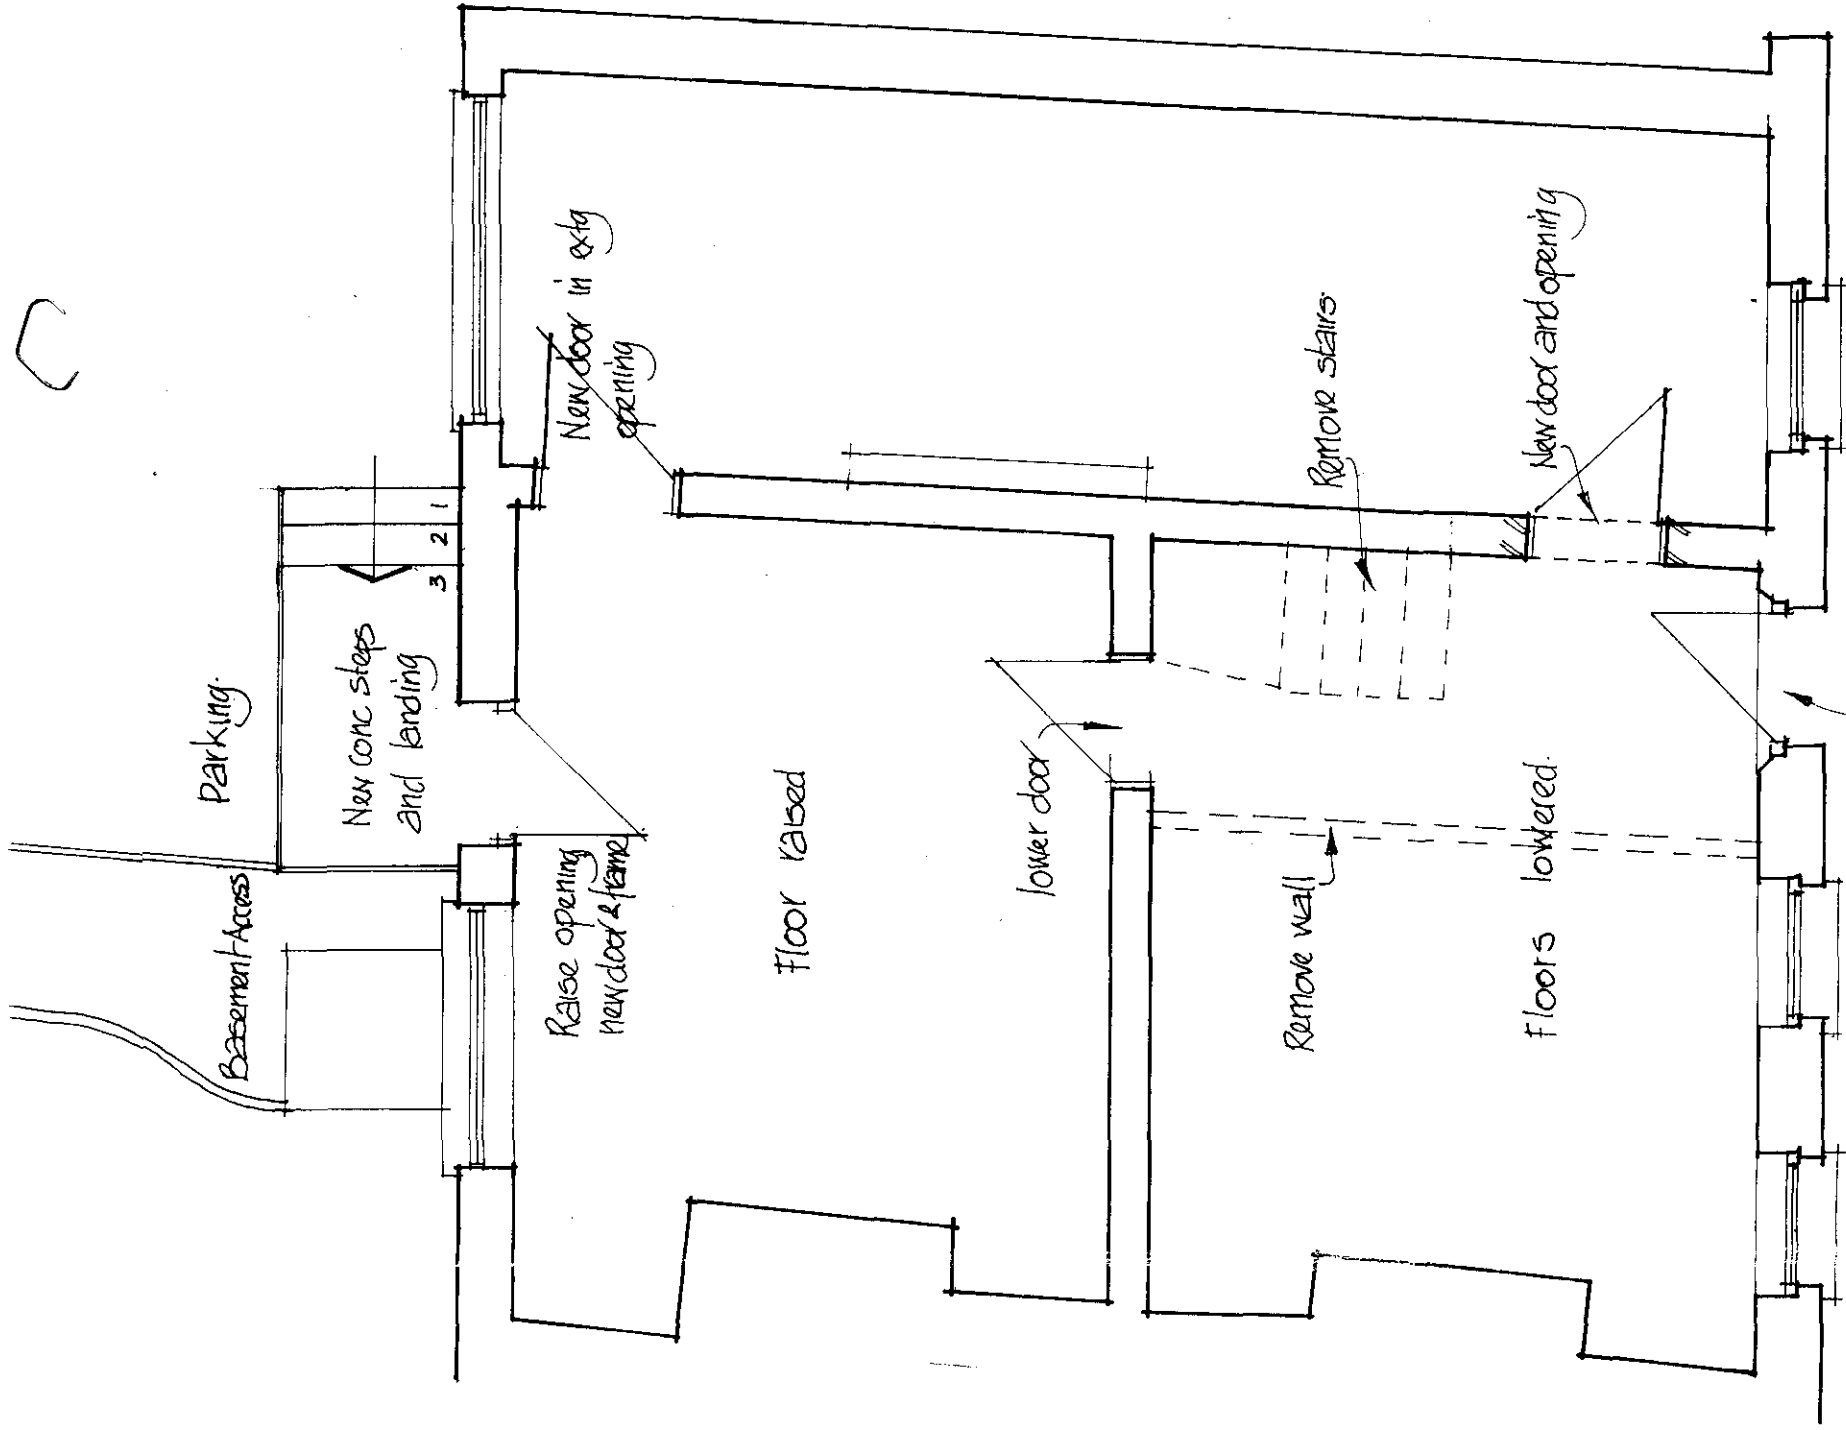

Ground

DETERMINED
PLAN

Basement

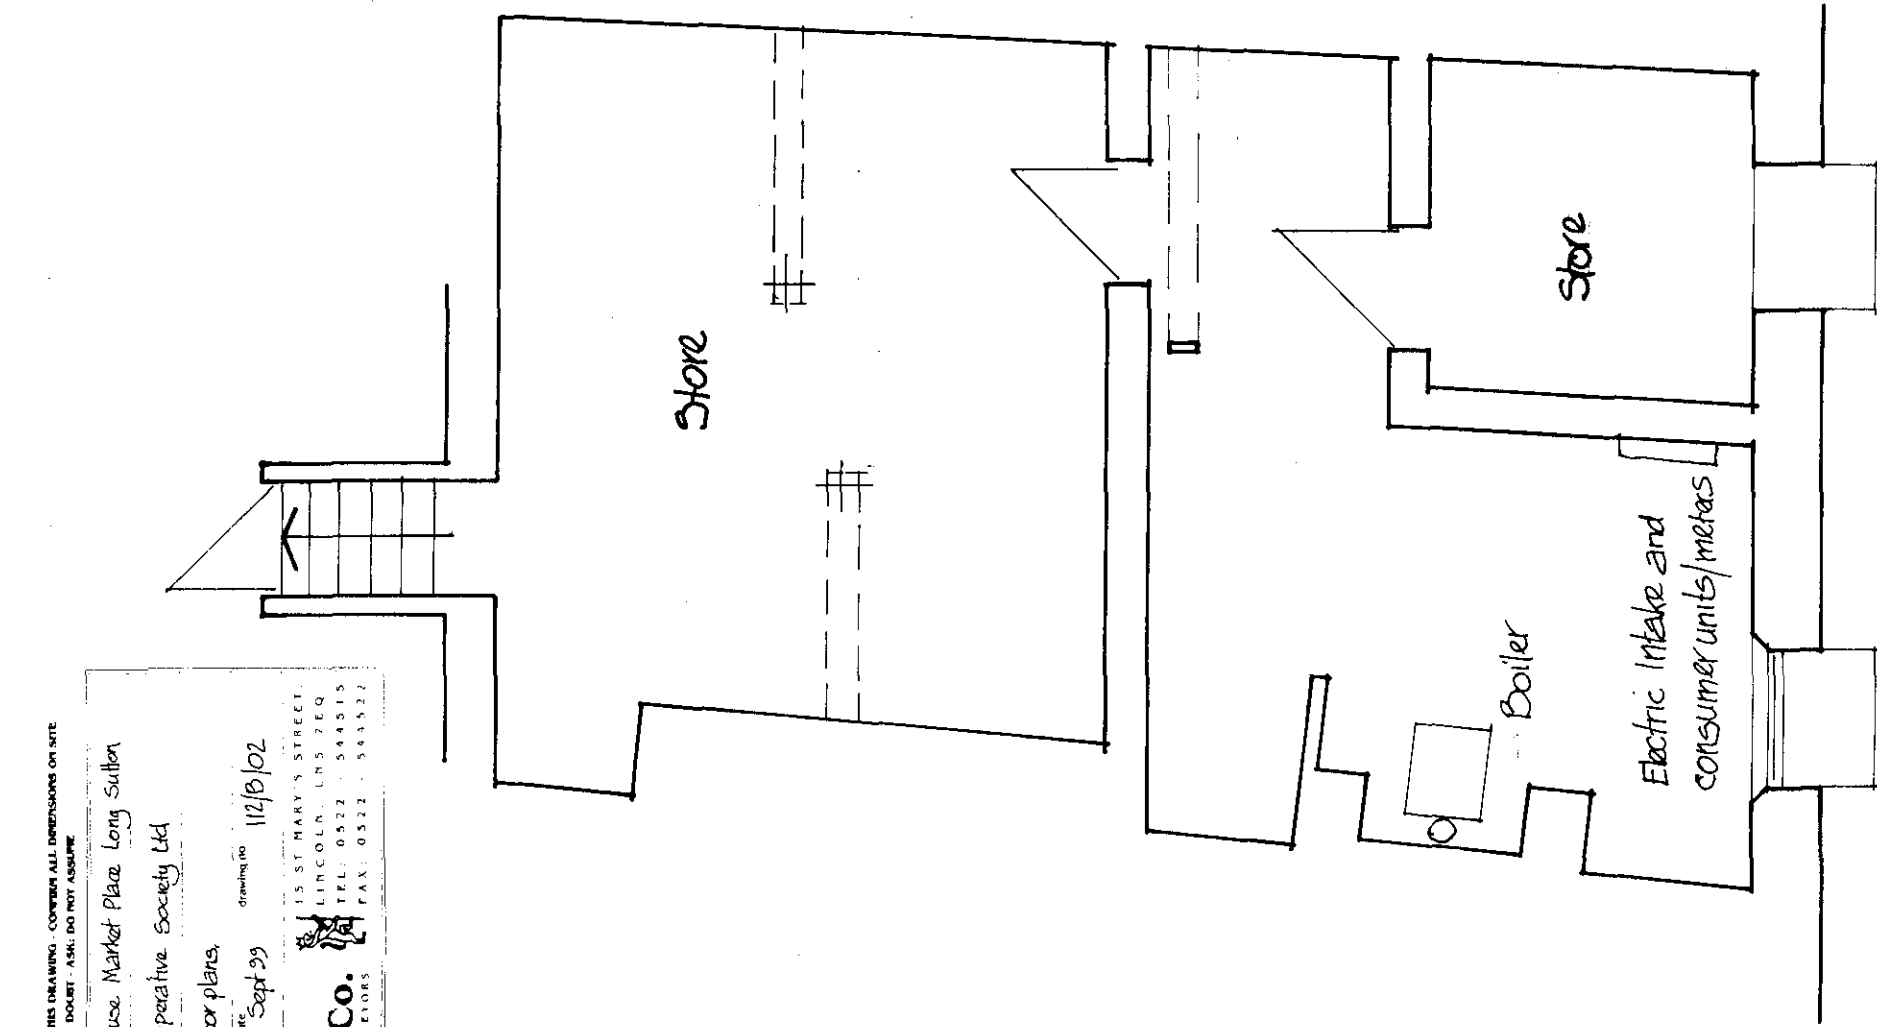

10 APR 2000

Ref: 1063/99

ASSUMED PLAN

CHURCH

CAR PARK

BARCLAYS BANK.

LINCOLN COOPERATIVE SOCIETY
RETAIL STORE.

NAT. WEST BANK.

BRENCHLEY
HOUSE

OPERATIONAL
PARKING MANOEUVRING
FOR FUNERAL DEPT

YORKSTONE PAVING SLABS
TARMACADAM YARD.

CONCRETE
SERVICE
YARD.

NEW BRICK PIERS
AND FENCE SEE DWG.
1559/99/2.

SITE OF WAREHOUSE
TO BE DEMOLISHED.

AMENDED PLAN

EXISTING new timber gates
SERVICE see dwg no
YARD. 1559/99/2

SOUTH HOLLAND DC
HOUSING & PLANNING

17 JAN 2000

Ref: 1065/99

WEST STREET.

DEMOLISH LOW BOUNDARY
WALL FORM ACCESS
IN MARSHALL BRINDLE
KEYBLOK PAVEMENTS
Laid HERRINGBONE WITH
GREY KEYKURB SMALL
WITH 25 mm UPSTAND.

PLANTING TO FRONT BEDS
AT 600 c.s. CONTAINER GROWN
WITH 75 mm BARK CHIPPINGS.
LAVENDULA HIDCOTE 20% PHORMIUM DAZZLER 5%
CYTISUS PRAECOX 10% SKIMMIA JAPONICA RUBELLA 20%
VIBURNUM TINUS EVE PRICE 20% SENECIO SUNSHINE 10%
WEIGELA VARIEGATA 15%.

SPURGEON
HOUSE

BAPTIST CHURCH

ALONG ALL BOUNDARIES AND NEW FENCE
PRUNUS ROTUNDIFOLIA AND IN FRONT
OF THEM MAHONIA JAPONICA 20% BERBERIS DARWINII 20%
HYPERICUM HIDCOTE 10% BERBERIS THUNBERGII 10% ATROPURB UREA NANA 30%
AND AT FRONT SENECIO SUNSHINE 10% CYTISUS
PRAECOX 10%
PLANTING
ALL SHRUBS CONTAINER GROWN
PLANTED AT 900 c.s. AND BEDS TO
RECEIVE 75 mm BARK CHIPPINGS.

DRAWING SUBECT TO SURVEY



Client
LINCOLN COOPERATIVE SOCIETY LTD
Job Title
PROPOSED ALTERATIONS TO BRENCHLEY
HOUSE LONG SUTTON

Morley Newborn
architectural technicians
16a Portland Street Lincoln LN5 7JX Tel. Lincoln (0522) 542589
Fax. No. (0522) 530652


Date NOV. 1999. Scale 1: 200.
Drawing No. 1559/99/2

DETERMINED
PLAN

ACCESS ROAD.

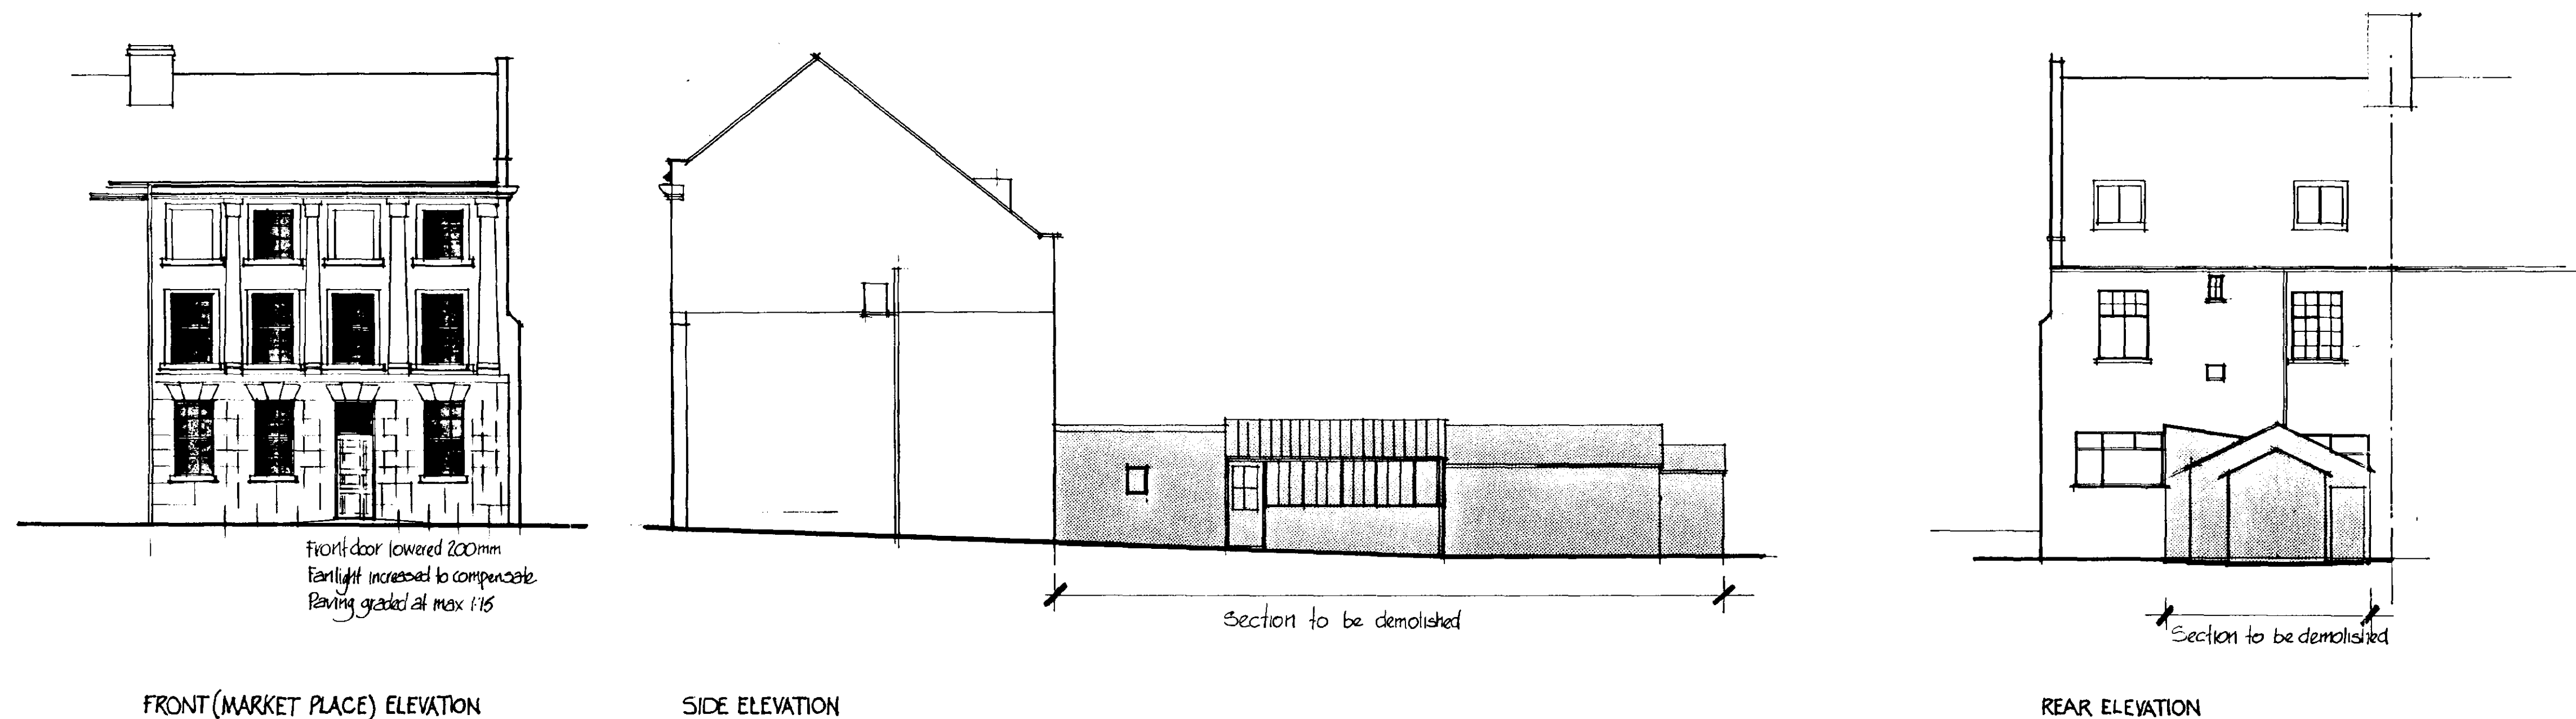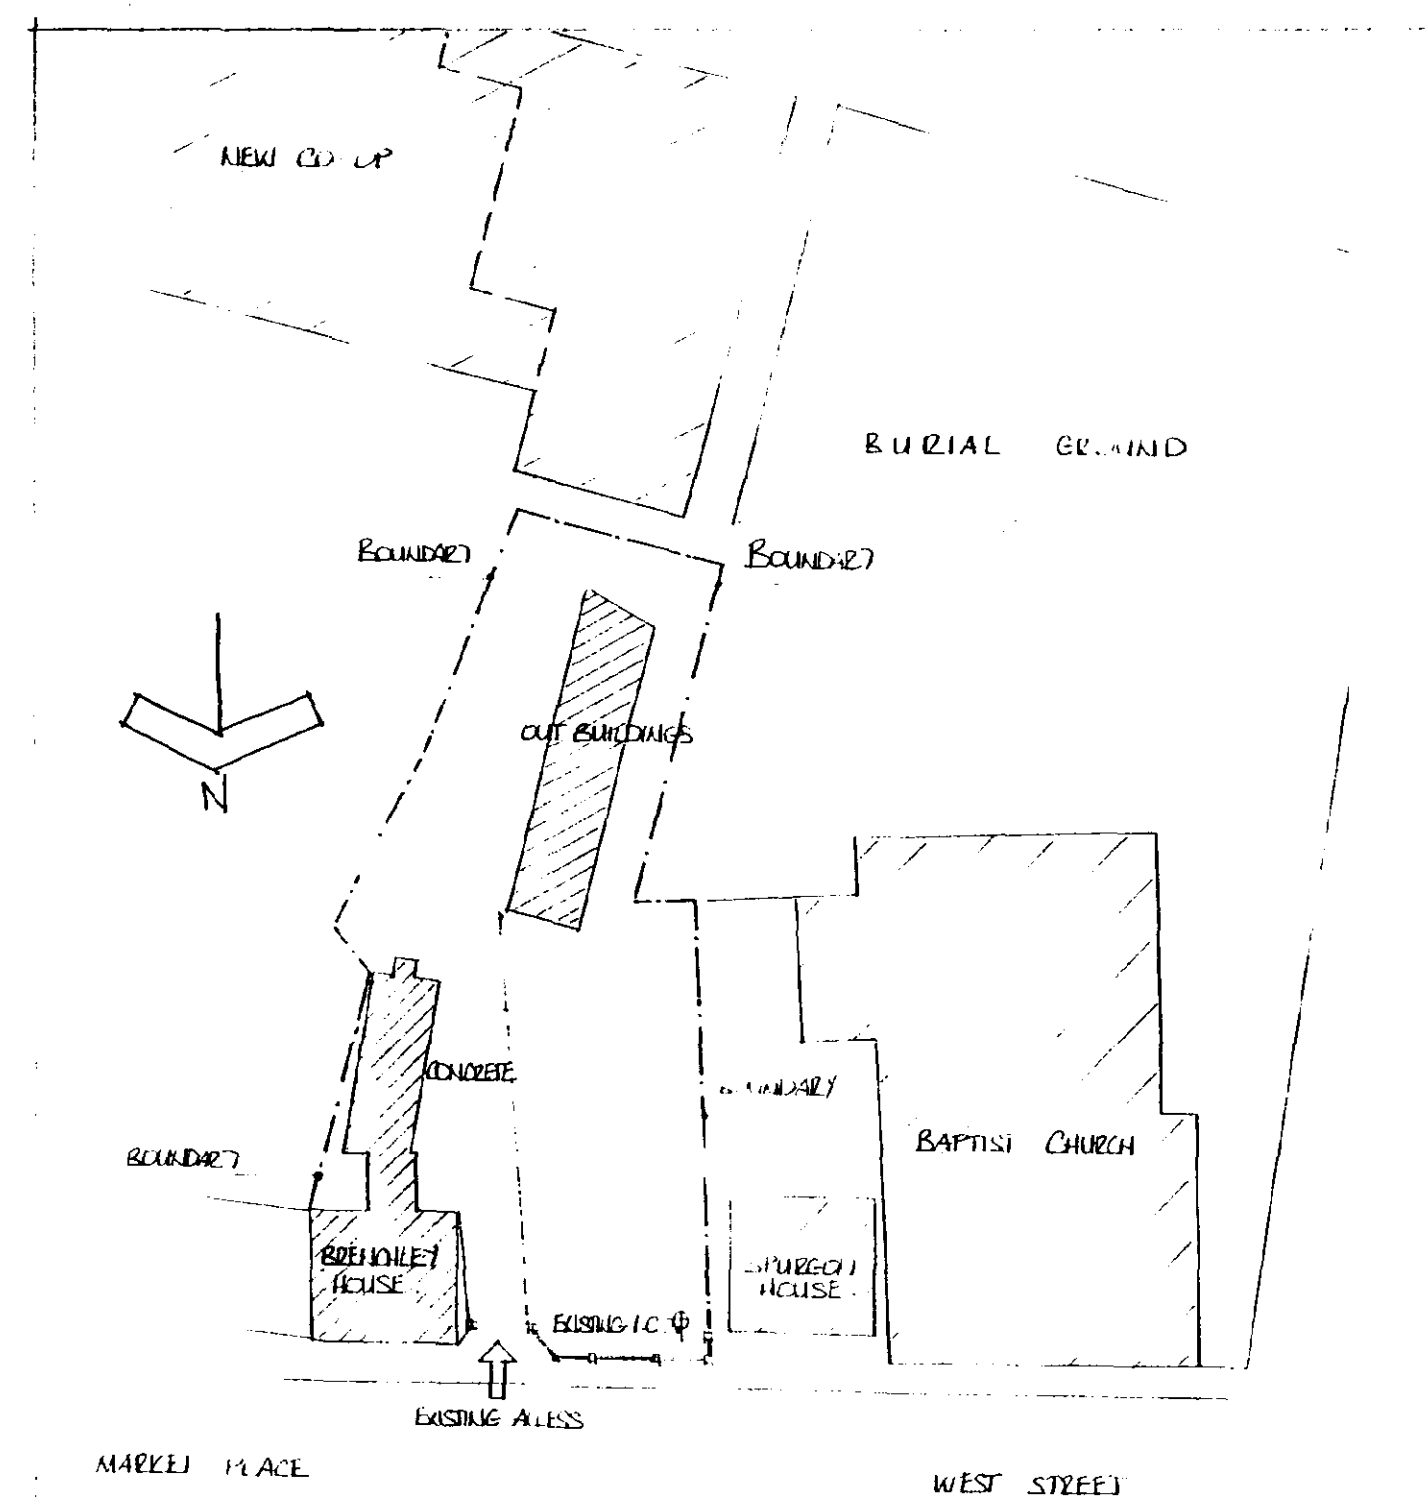

Block Plan 1:500
Existing

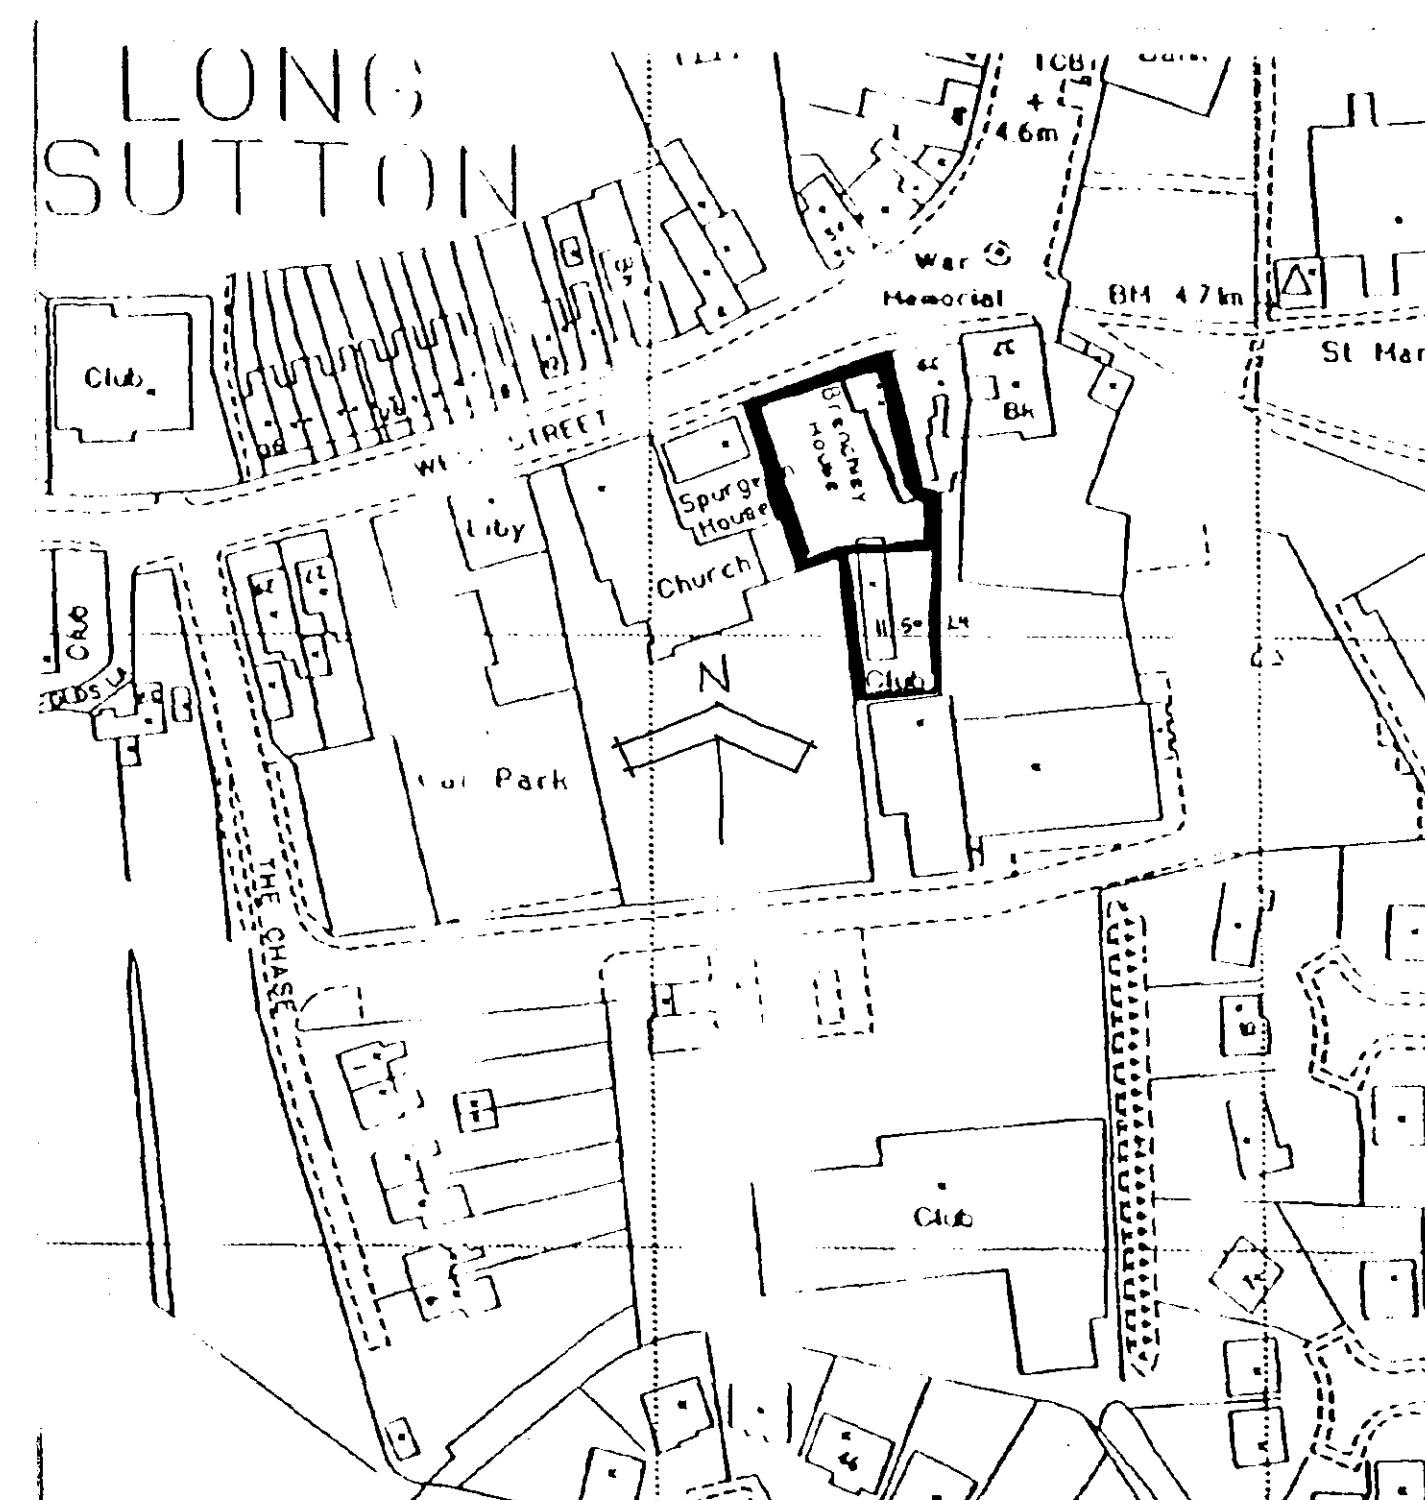

Location Plan 1:2500

APPROVED PLAN
Ref.


SOUTH LINCOLN DO
HOUSING & PLANNING
19 APR 2000
Ref: 1063/99

DO NOT SCALE FROM THIS DRAWING - CONFIRM ALL DIMENSIONS ON SITE
IF IN DOUBT - ASK - DO NOT ASSUME


project	Breckley House Market Place Long Sutton		
client	Lincoln Cooperative Society Ltd		
drawing	As existing elevations		
scale	1:100	date	Oct 99
		drawing no	112/B/03

BANKS LONG & Co.
CHARTERED SURVEYORS


15 ST MARY'S STREET,
LINCOLN, LN5 7EQ.
TEL: 0522 - 544515
FAX: 0522 - 544522

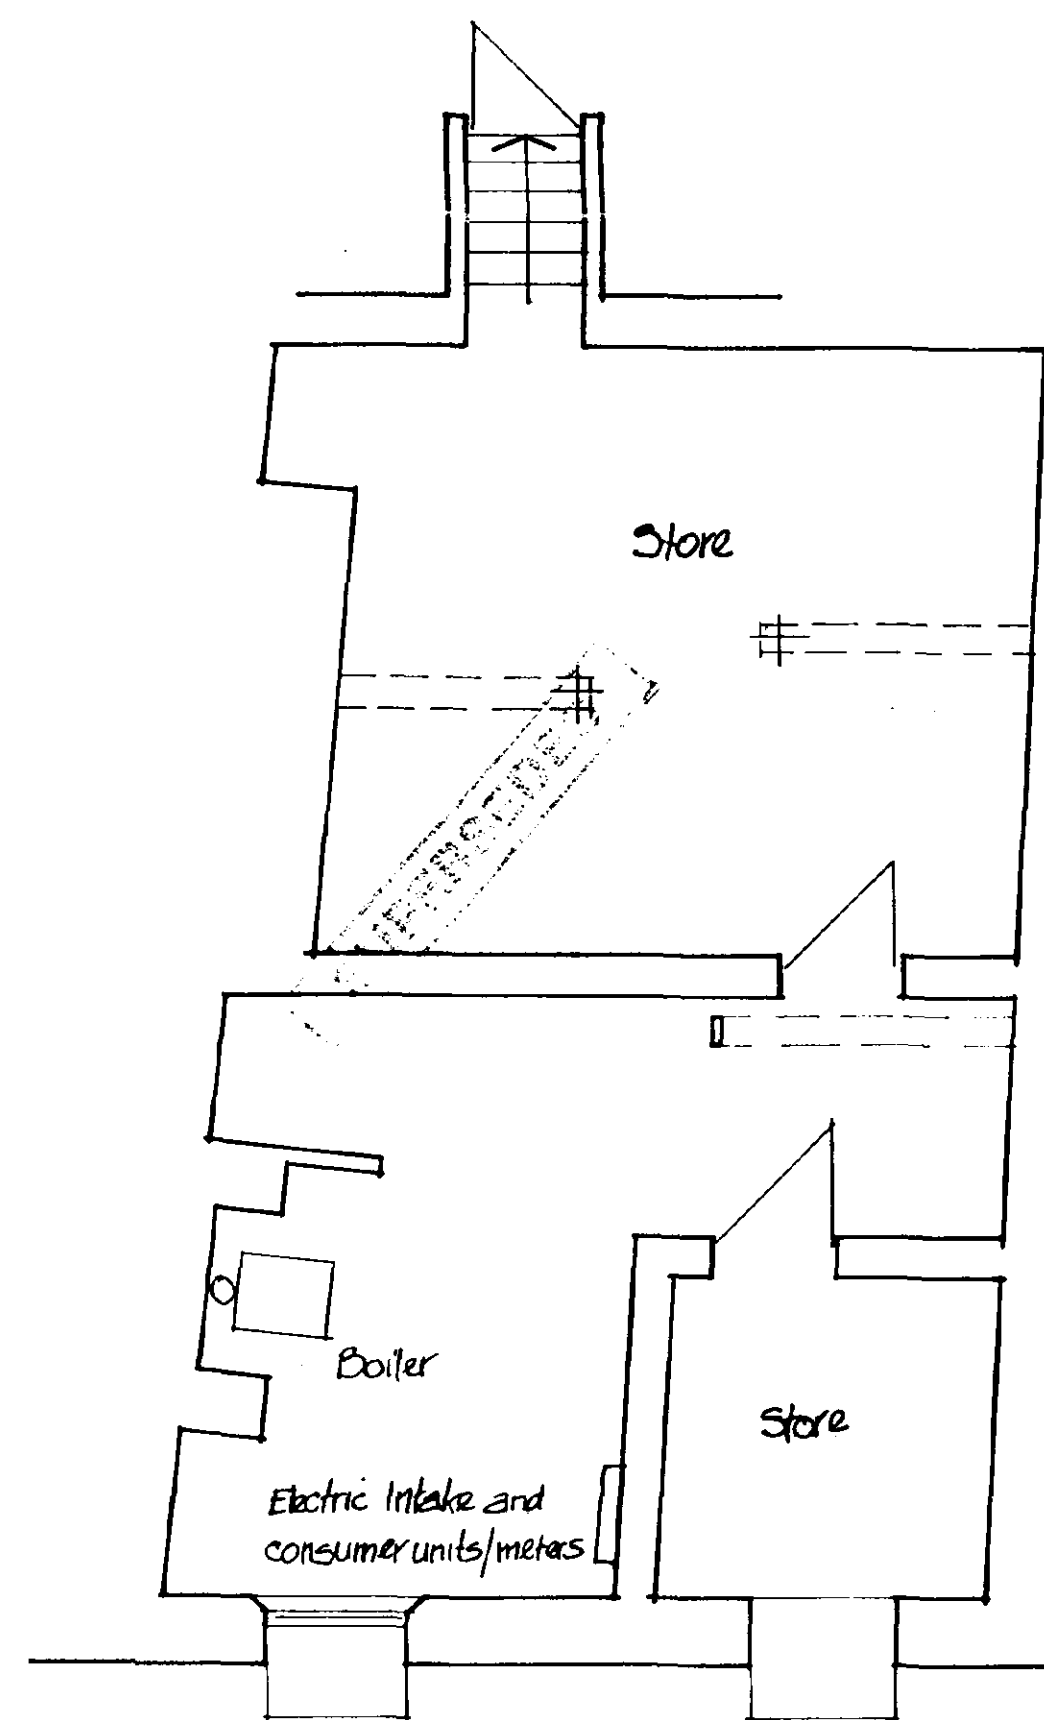


Basement

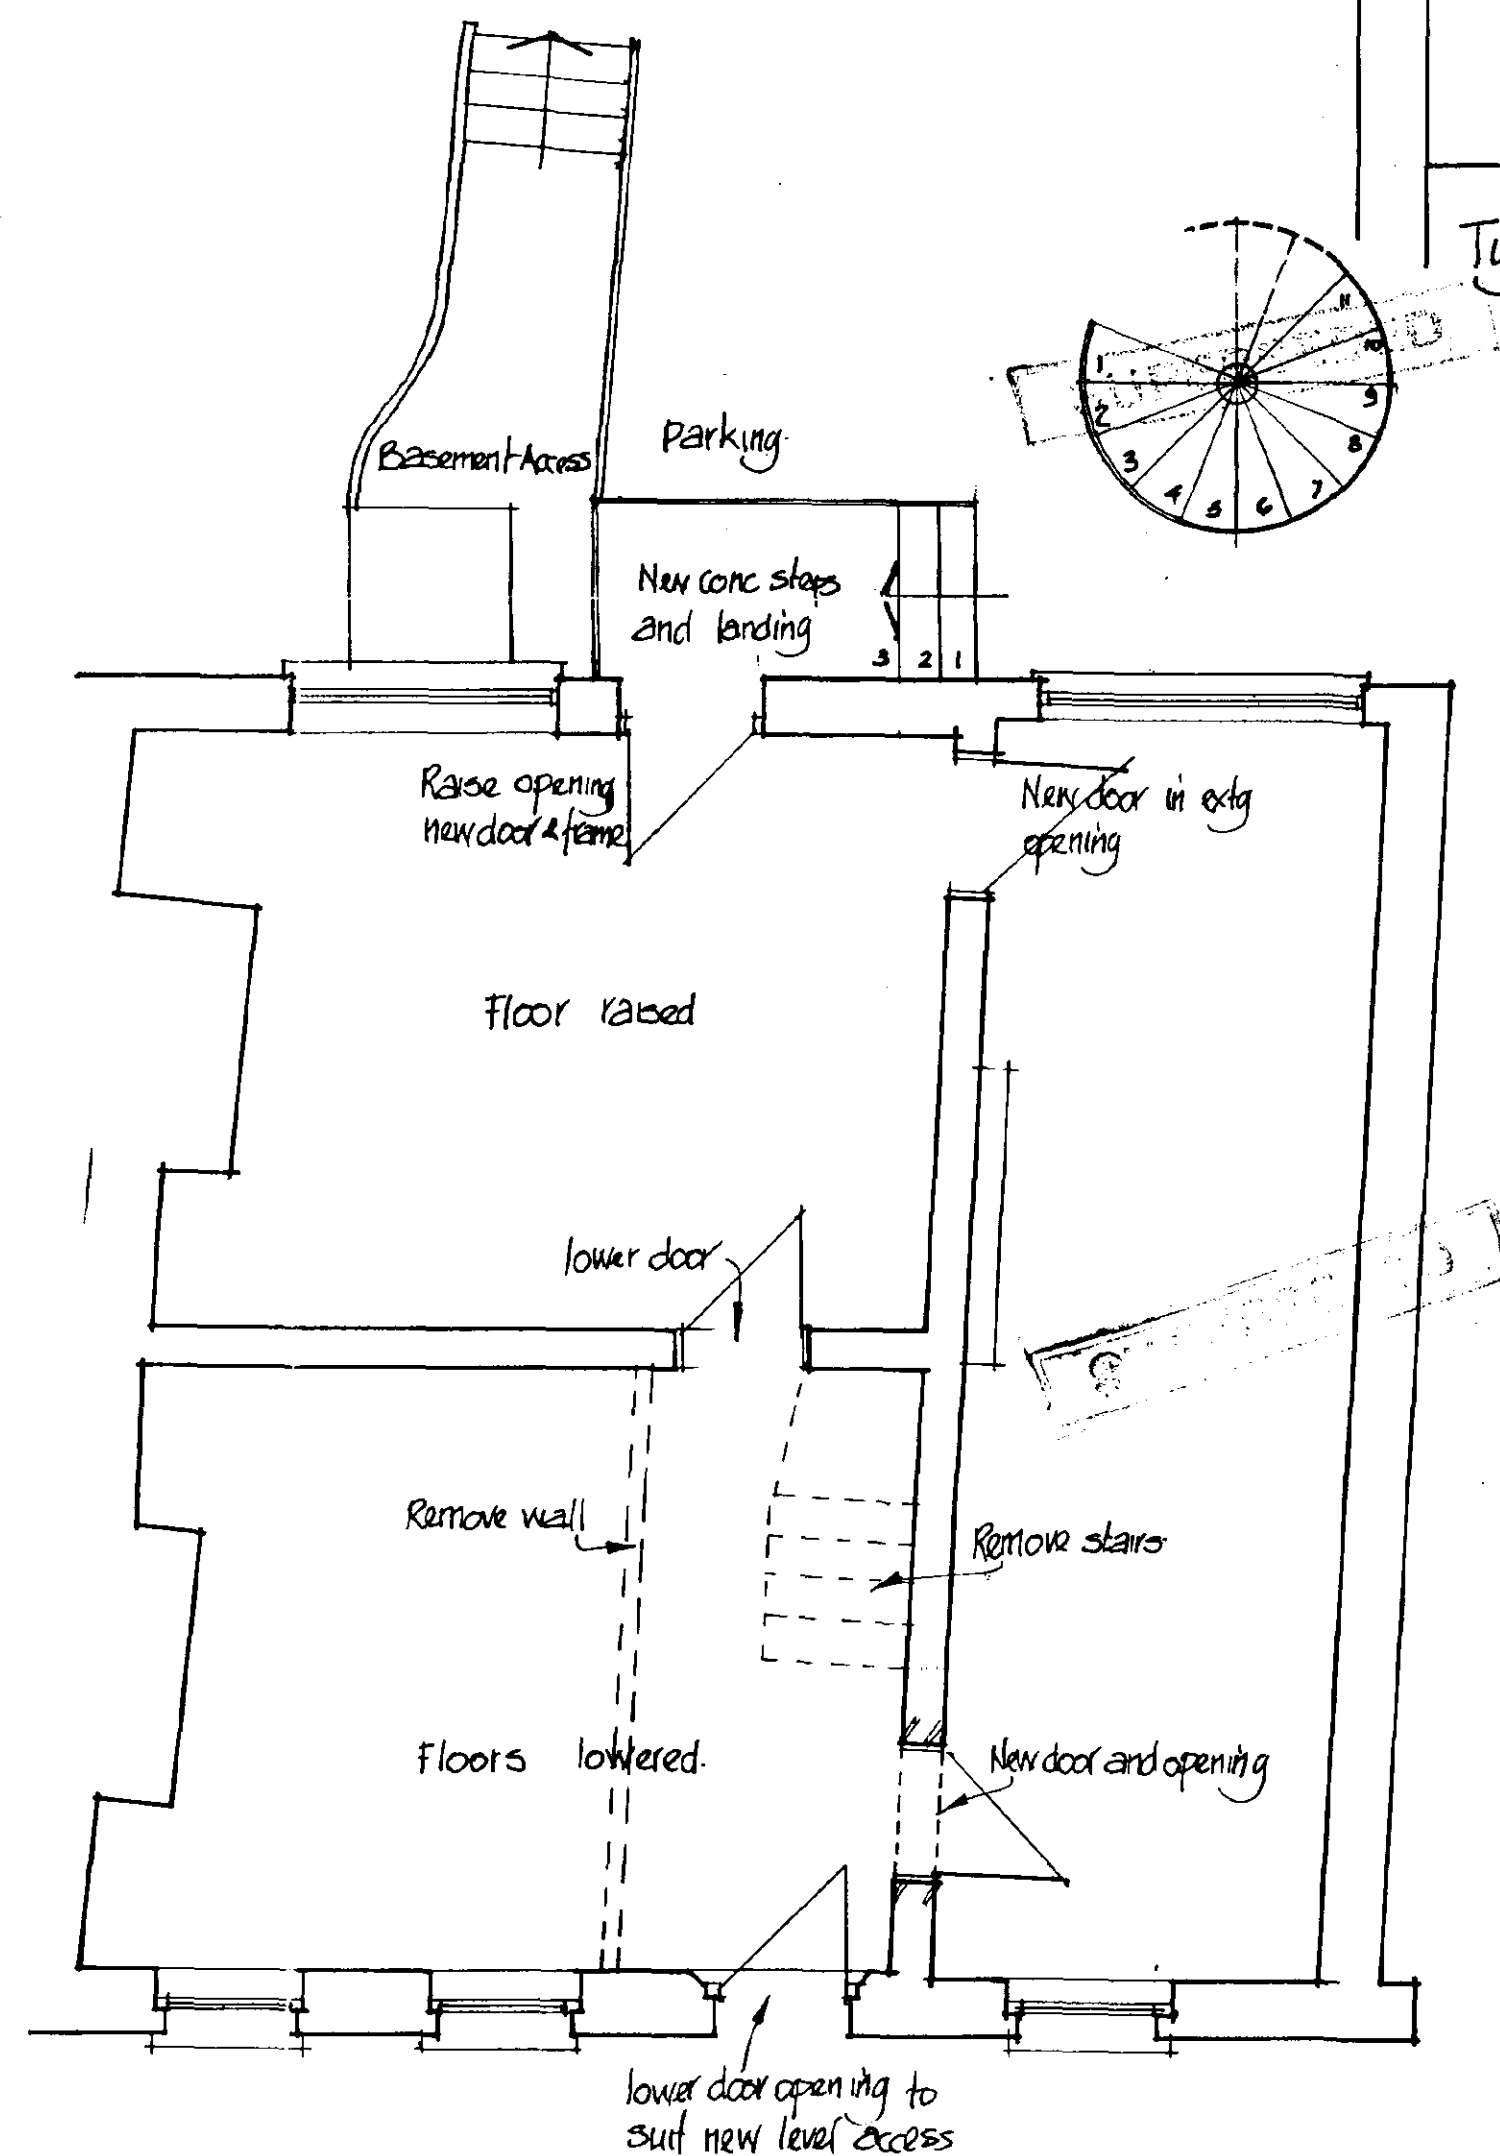


Ground

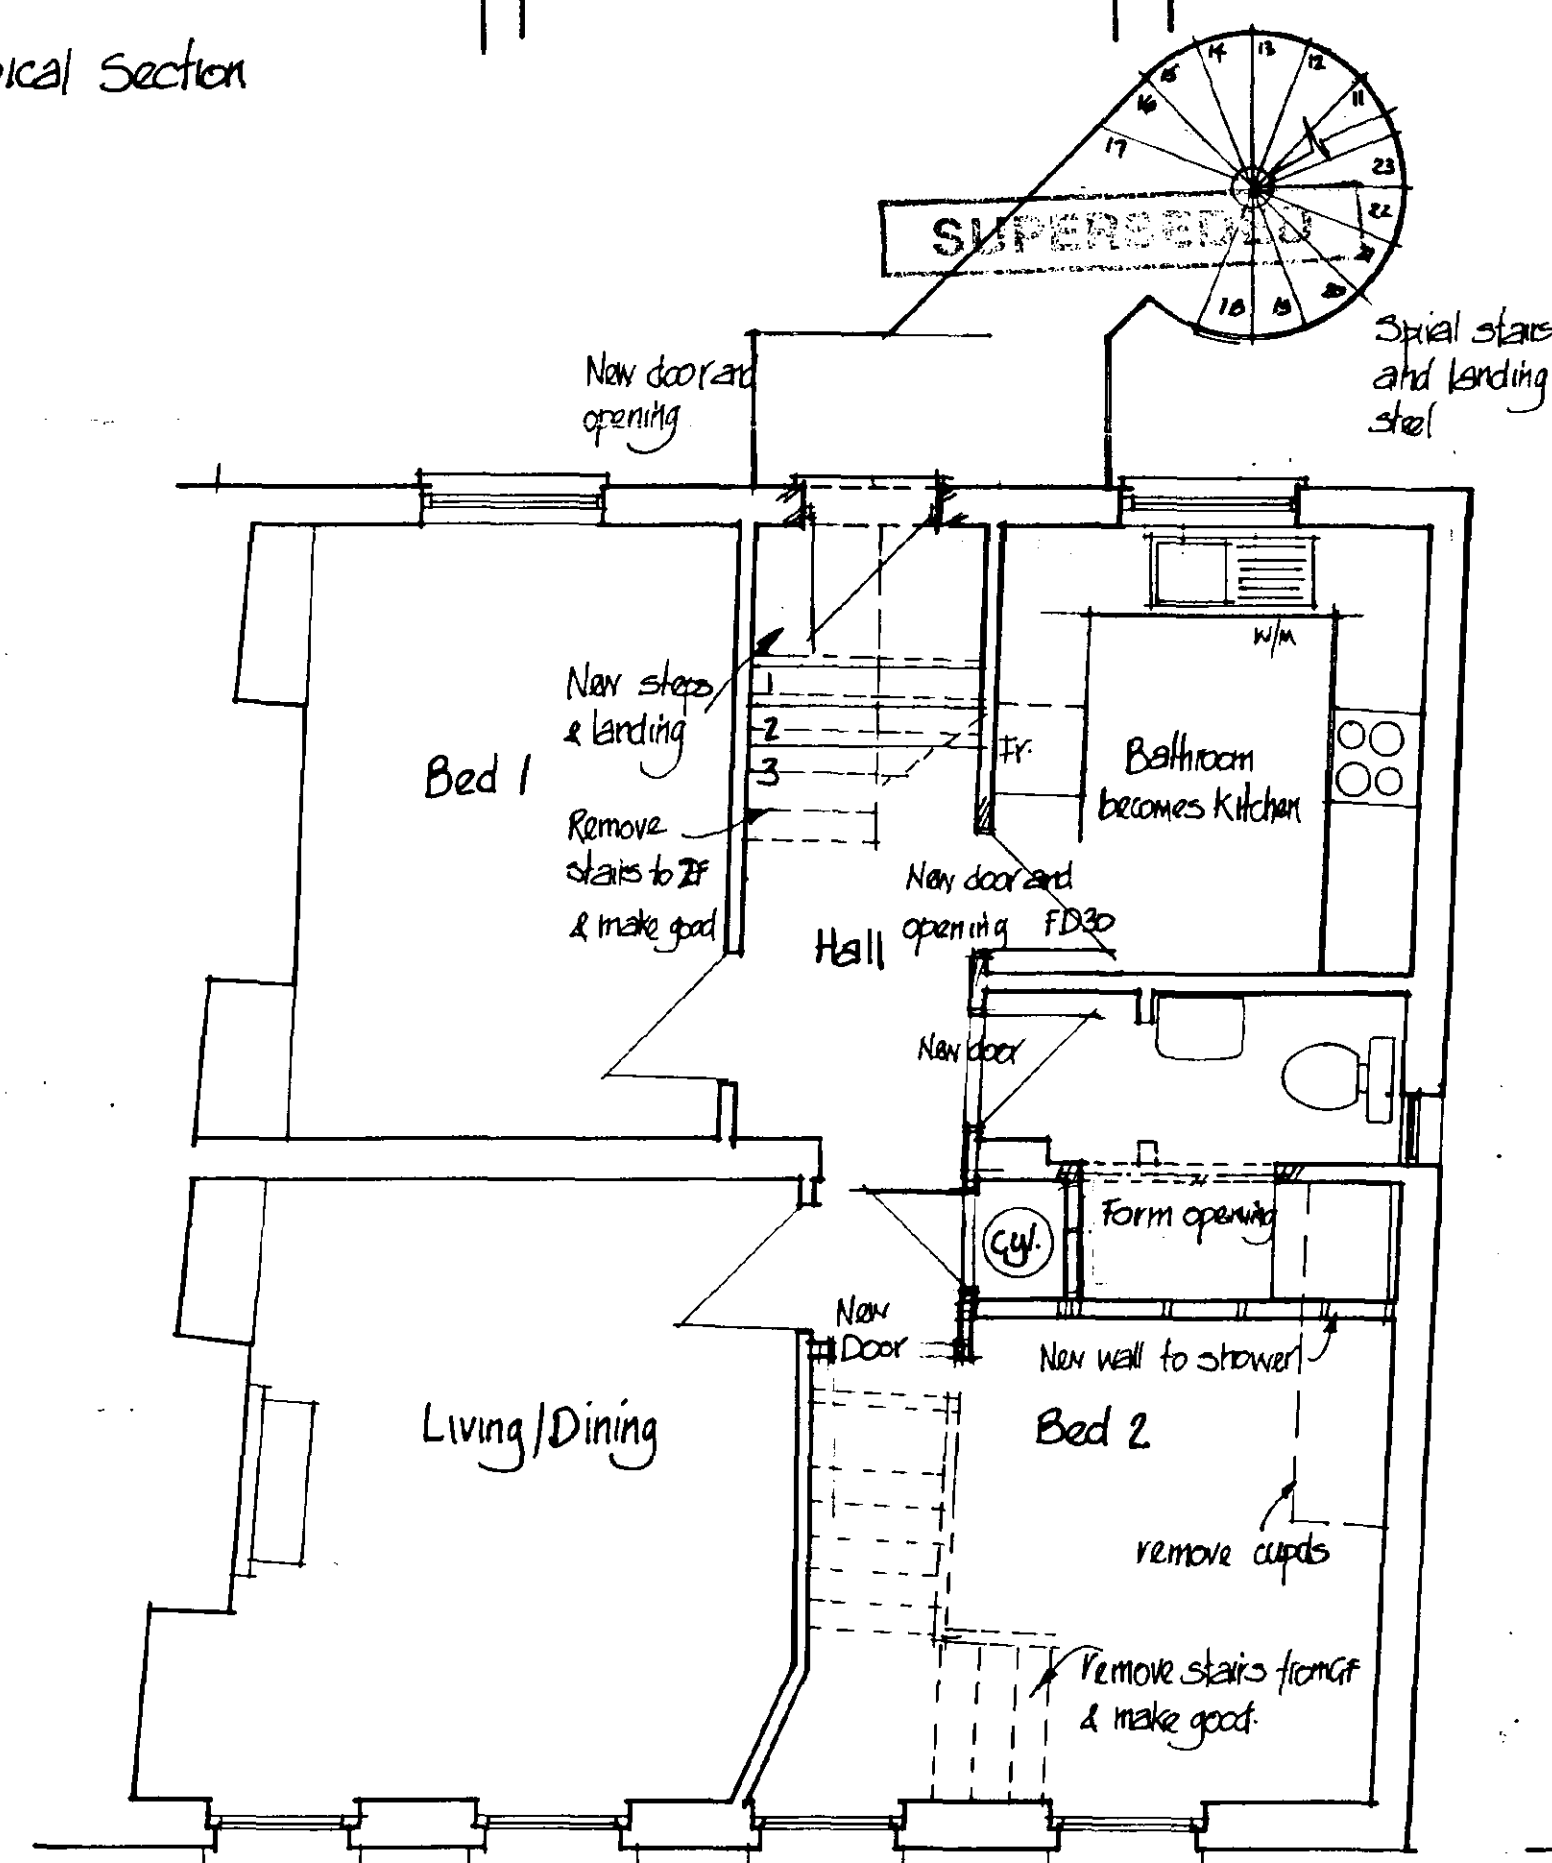


First

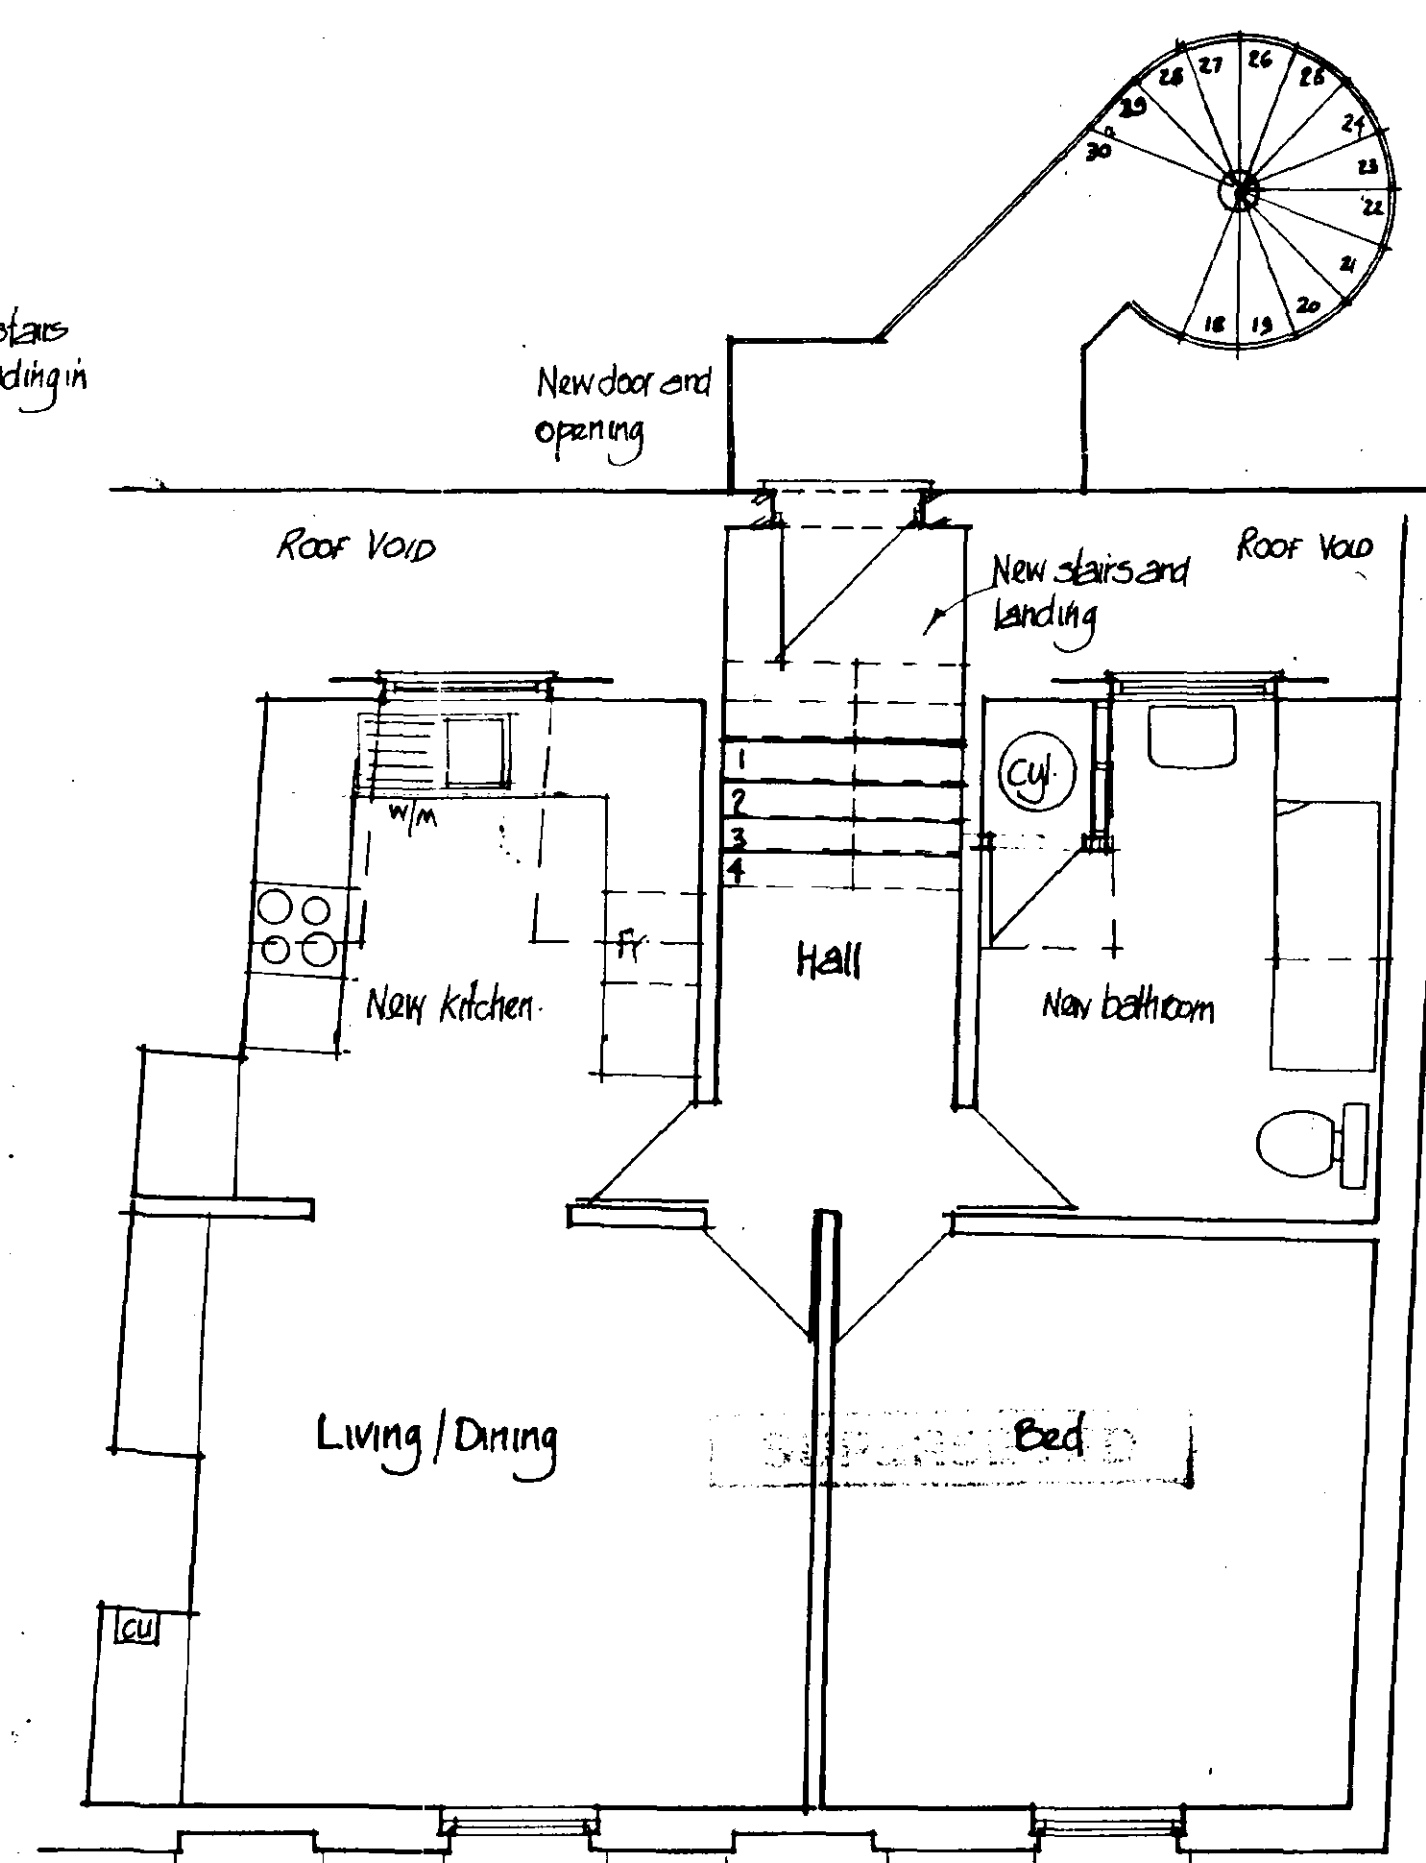

Second

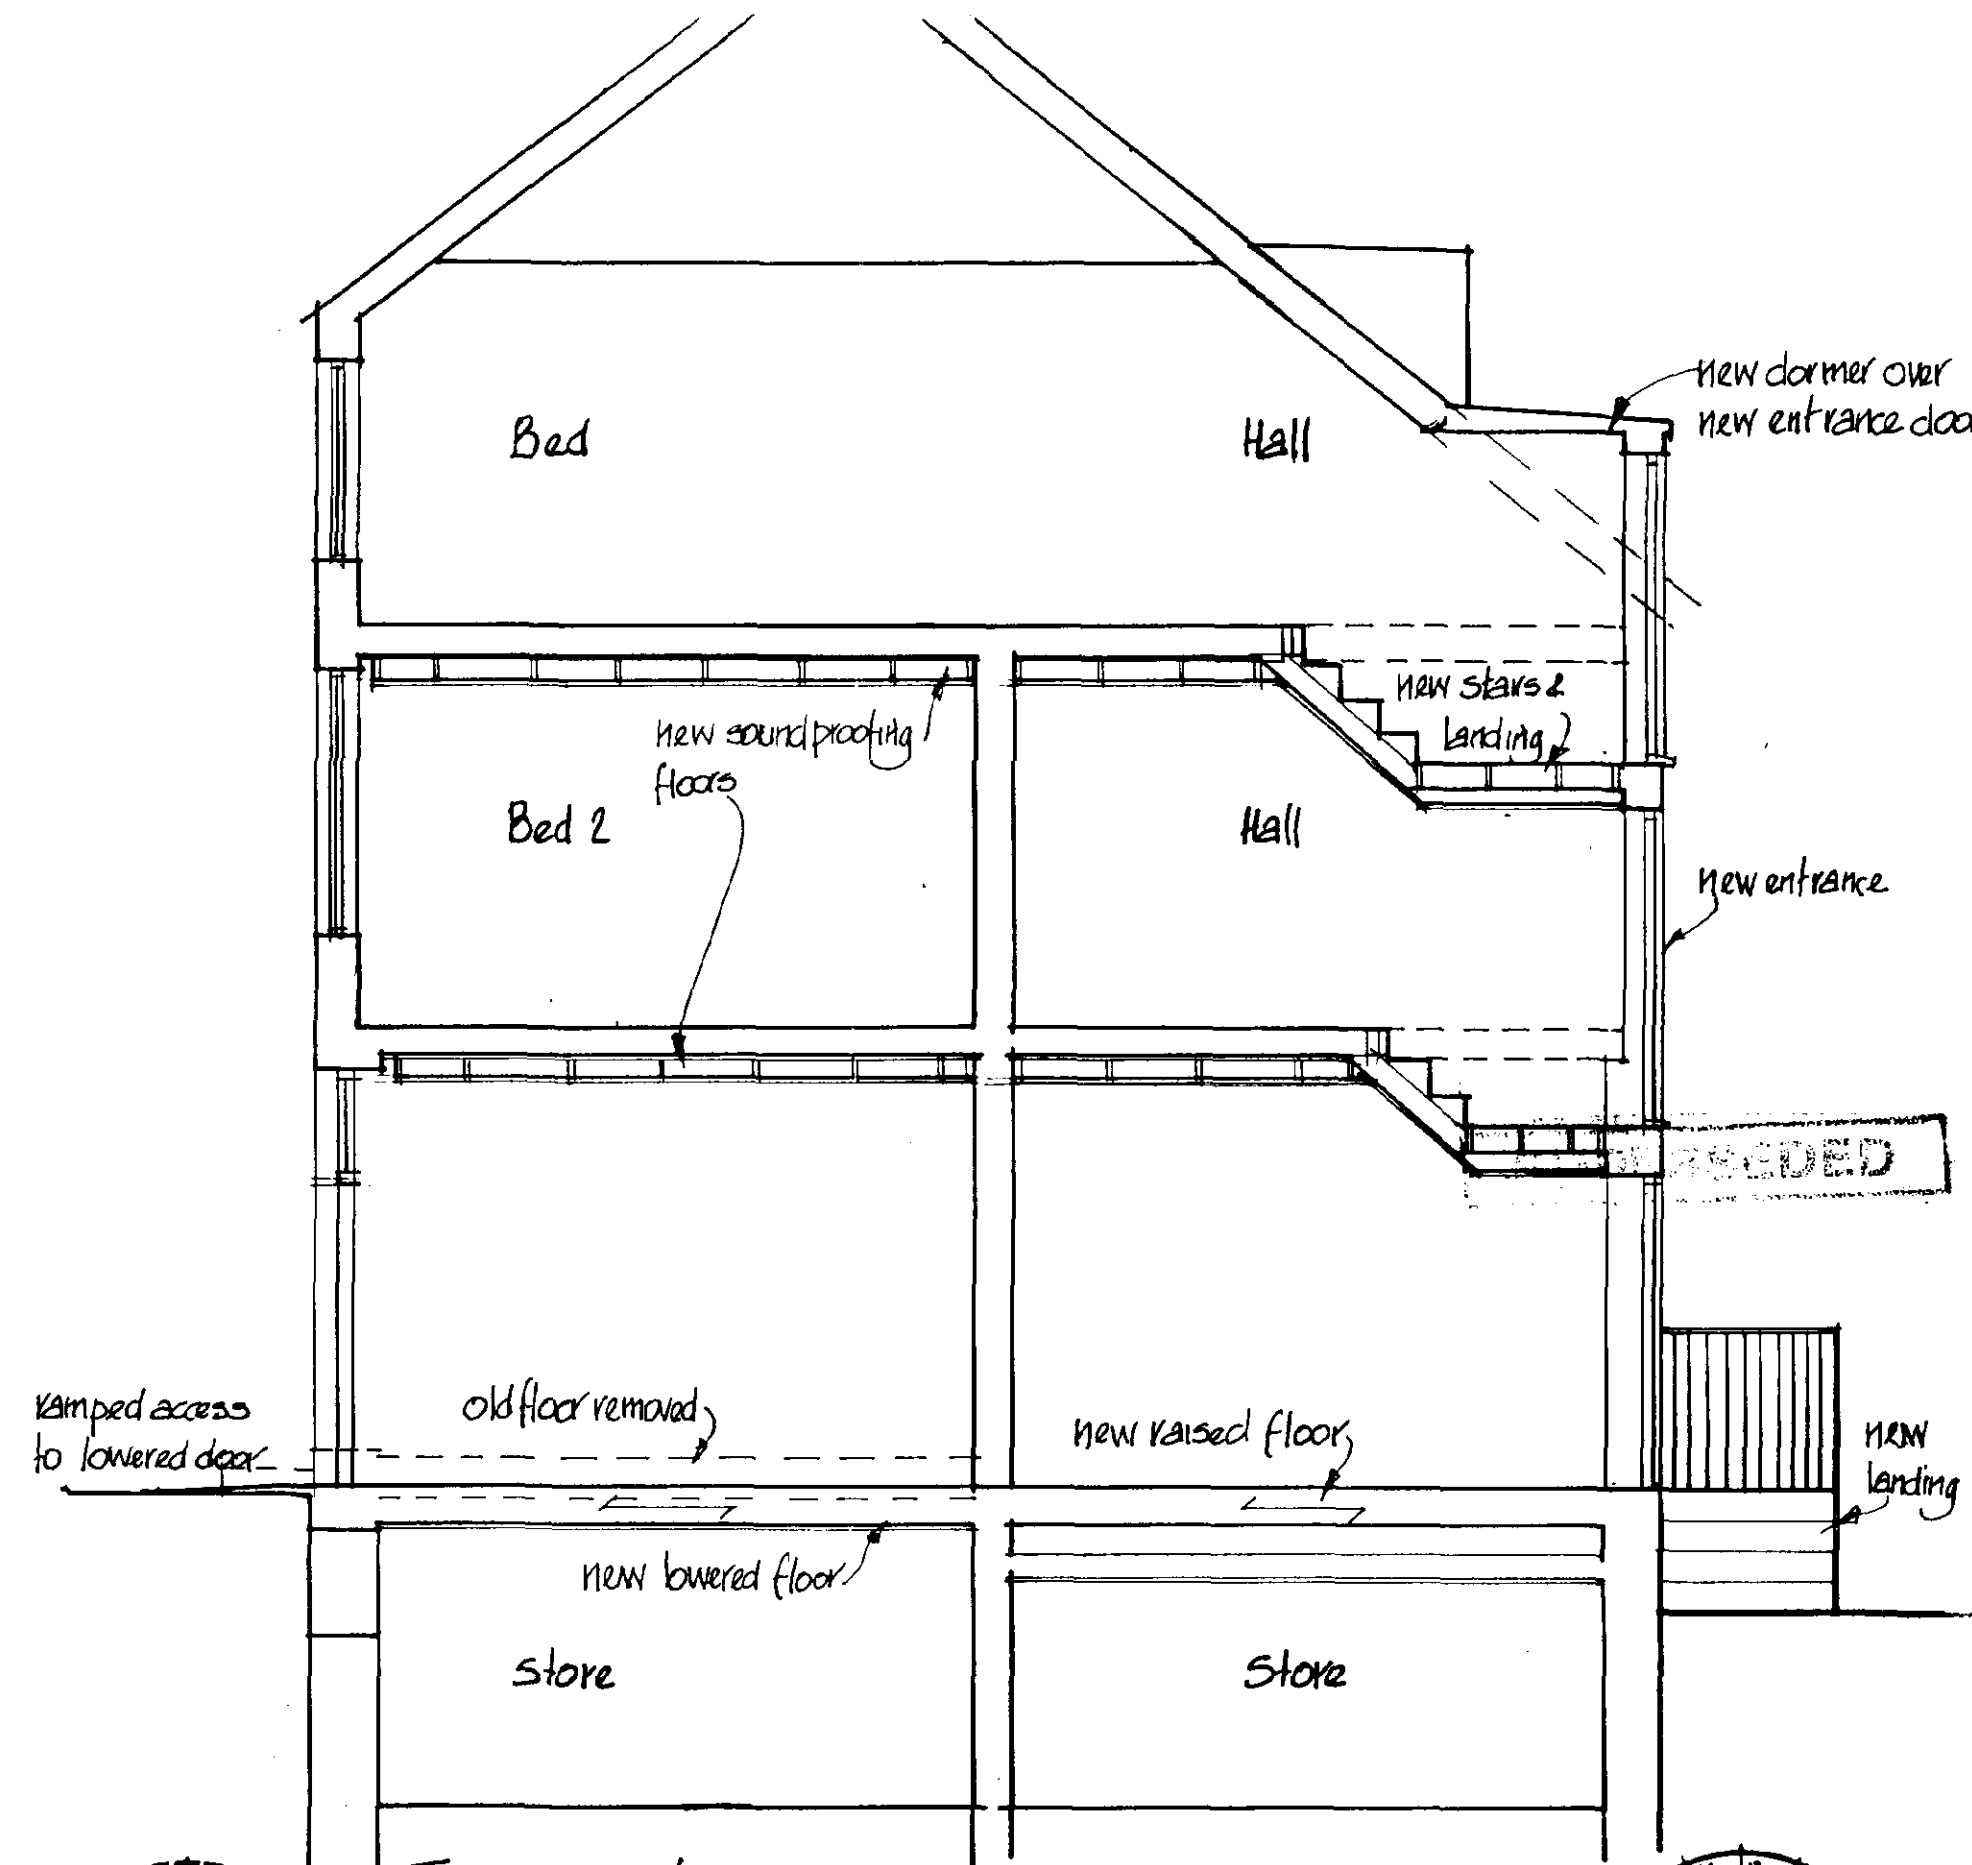

Typical Section

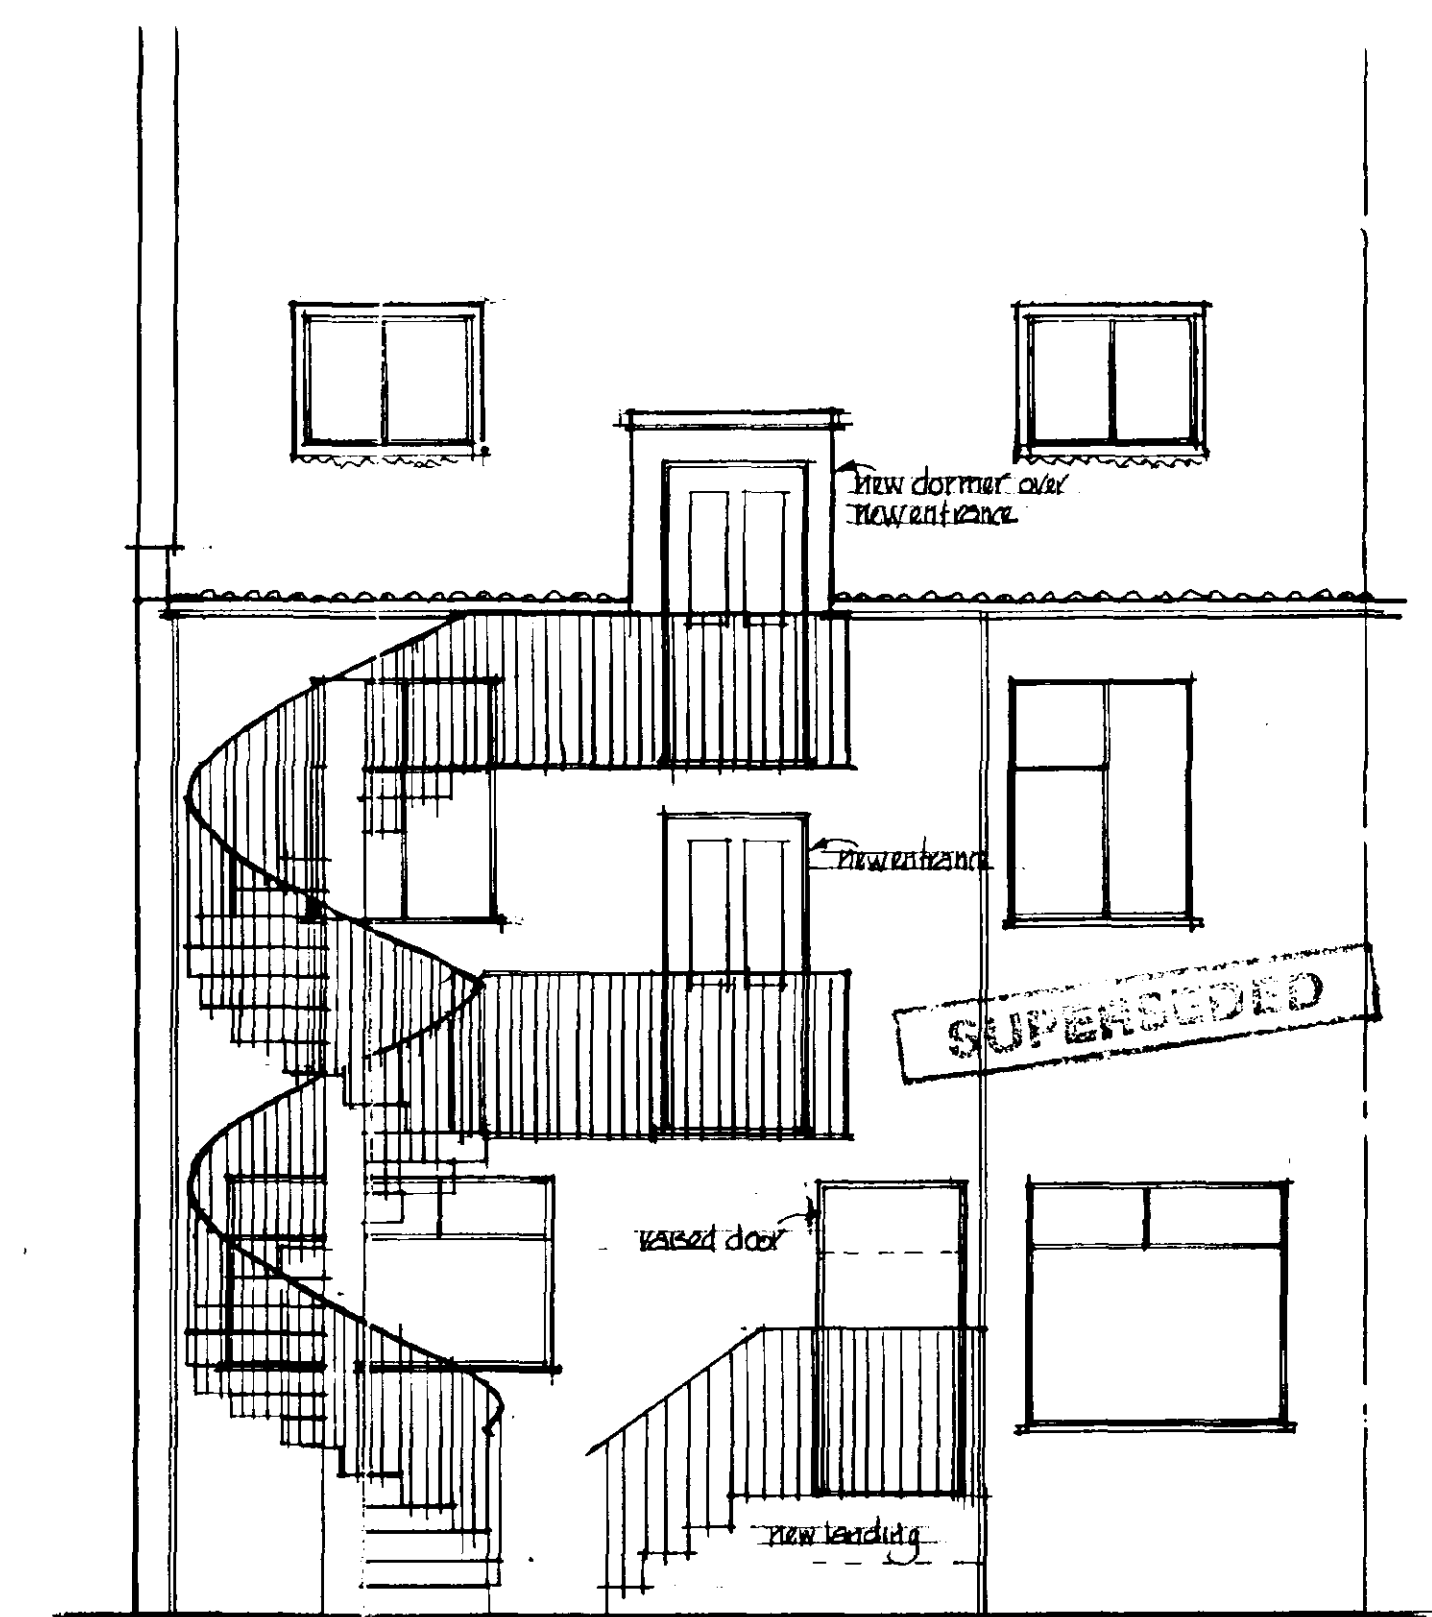

Rear Elevation

DO NOT SCALE FROM THIS DRAWING - CHECK ALL DIMENSIONS ON SITE
IF IN DOUBT - ASK - DO NOT ASSUME

project	Brenchley House Market Place Long Sutton		
client	Lincoln Cooperative Society Ltd		
drawing	Proposed floor plans, section & rear elevation		
scale	1:50	date	Sept 99
		drawing no	112/B/02

**BANKS
LONG & Co.**
CHARTERED SURVEYORS

15 ST MARY'S STREET,
LINCOLN, LNS 7EQ.
TEL: 0522 - 544515
FAX: 0522 - 544522

SOUTH Lincs
HOUSING & PLANNING
01 NOV 1999
Ref: 1063/99

