



SECTION DETAIL.

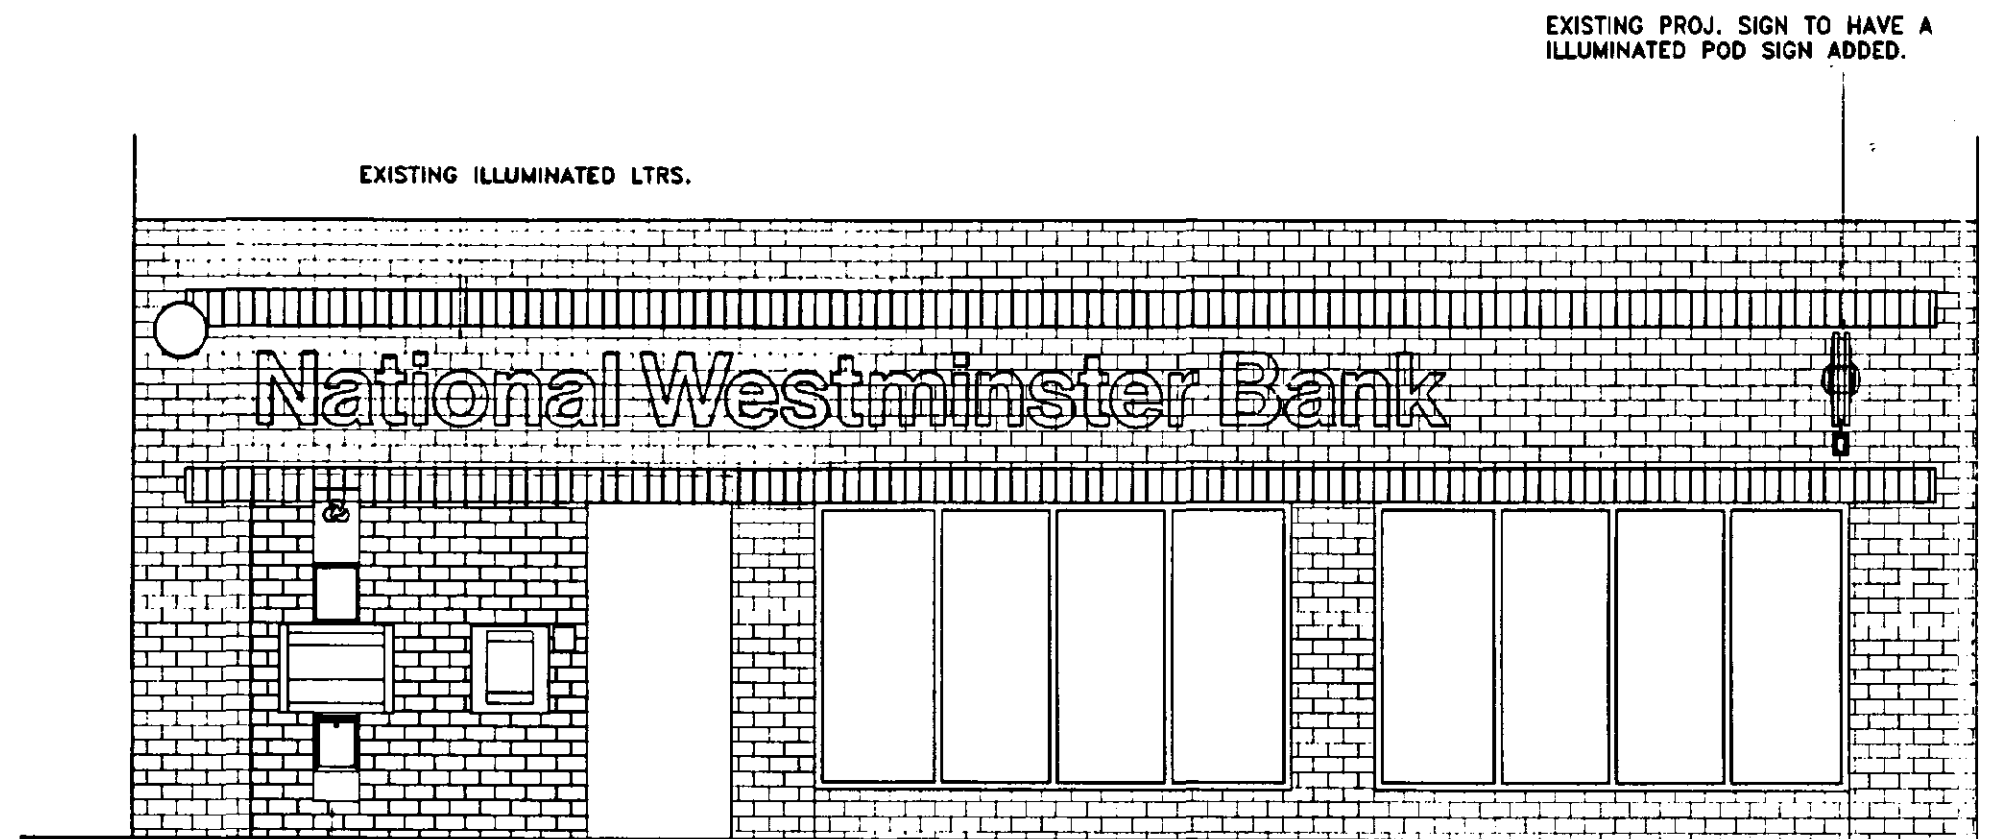

NEW A.T.M. BRANDING SIGNAGE.

FRONT ELEVATION.

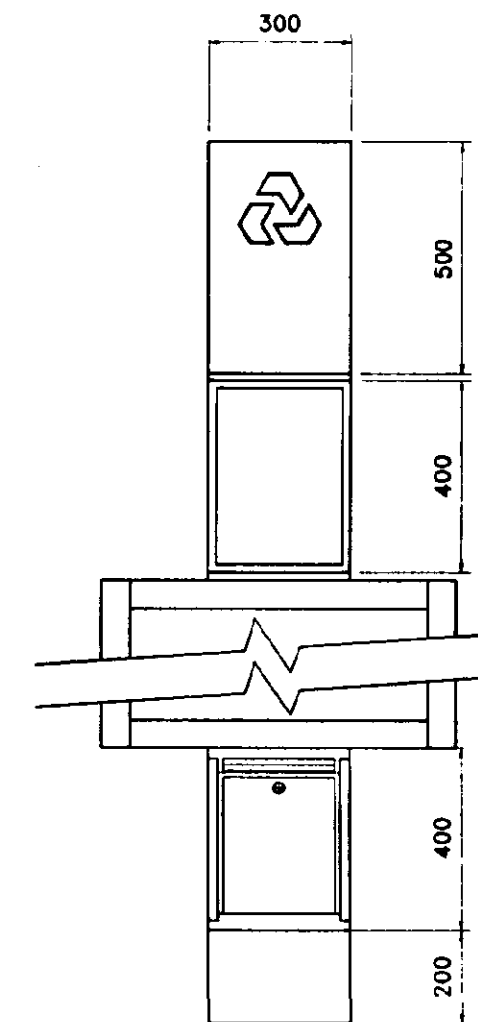

LOGO PANEL TO BE MANUFACTURED FROM DESCALED STAINLESS STEEL STOVED BLACK WITH LOGO TO BE MANUFACTURED FROM 2mm EXTRUDED ACRYLIC 050 EQUIVALENT.



INFO PANEL TO HAVE A FRAME TO BE MANUFACTURED FROM DESCALED STAINLESS STEEL STOVED BLACK WITH A FLAT 14g ALUMINIUM PANEL STOVED BLACK WITH TEXT DECORATED IN WHITE.

SLIPS BIN TO BE MANUFACTURED FROM DESCALED STAINLESS STEEL STOVED BLACK.


INFILL PANEL TO BE MANUFACTURED FROM DESCALED STAINLESS STEEL STOVED BLACK.

25

SITE LOCATION.

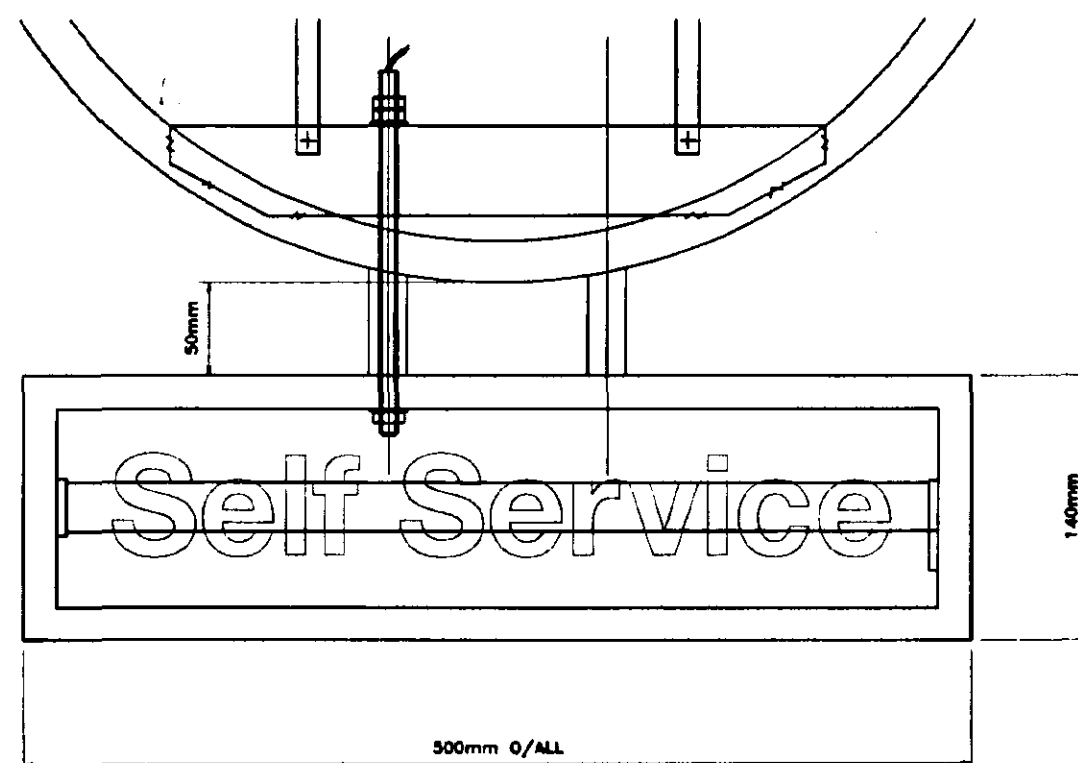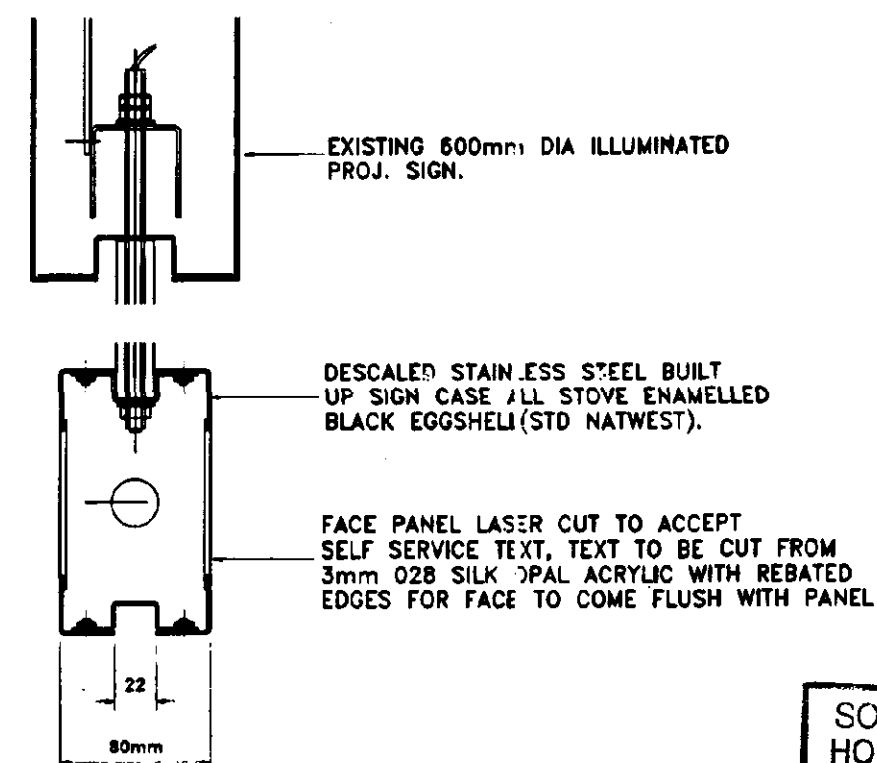

SOUTH HOLLAND DC
HOUSING & PLANNING
26 NOV 1996
Ref: 1069/96

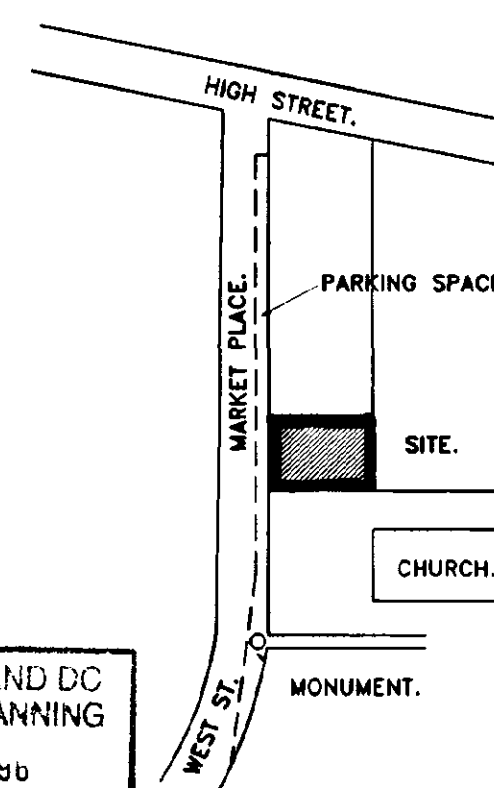

Job Title NATWEST MARKET PLACE LONG SUTTON.	
Drawing No. 25528	Sheet no. 1
Scale 1:50	Date 22/11/96
Drawn By S DAYNES	
Revisions	
 BLAZE NEON LTD Patricia Way, Pysone Road, Broadstairs, Kent CT10 2XZ Tel: Thanet (01843) 801075 Fax: (01843) 867824	