


SOUTH HOLLAND DC
HOUSING & PLANNING
 30 NOV 2000
 Ref: 1073/00

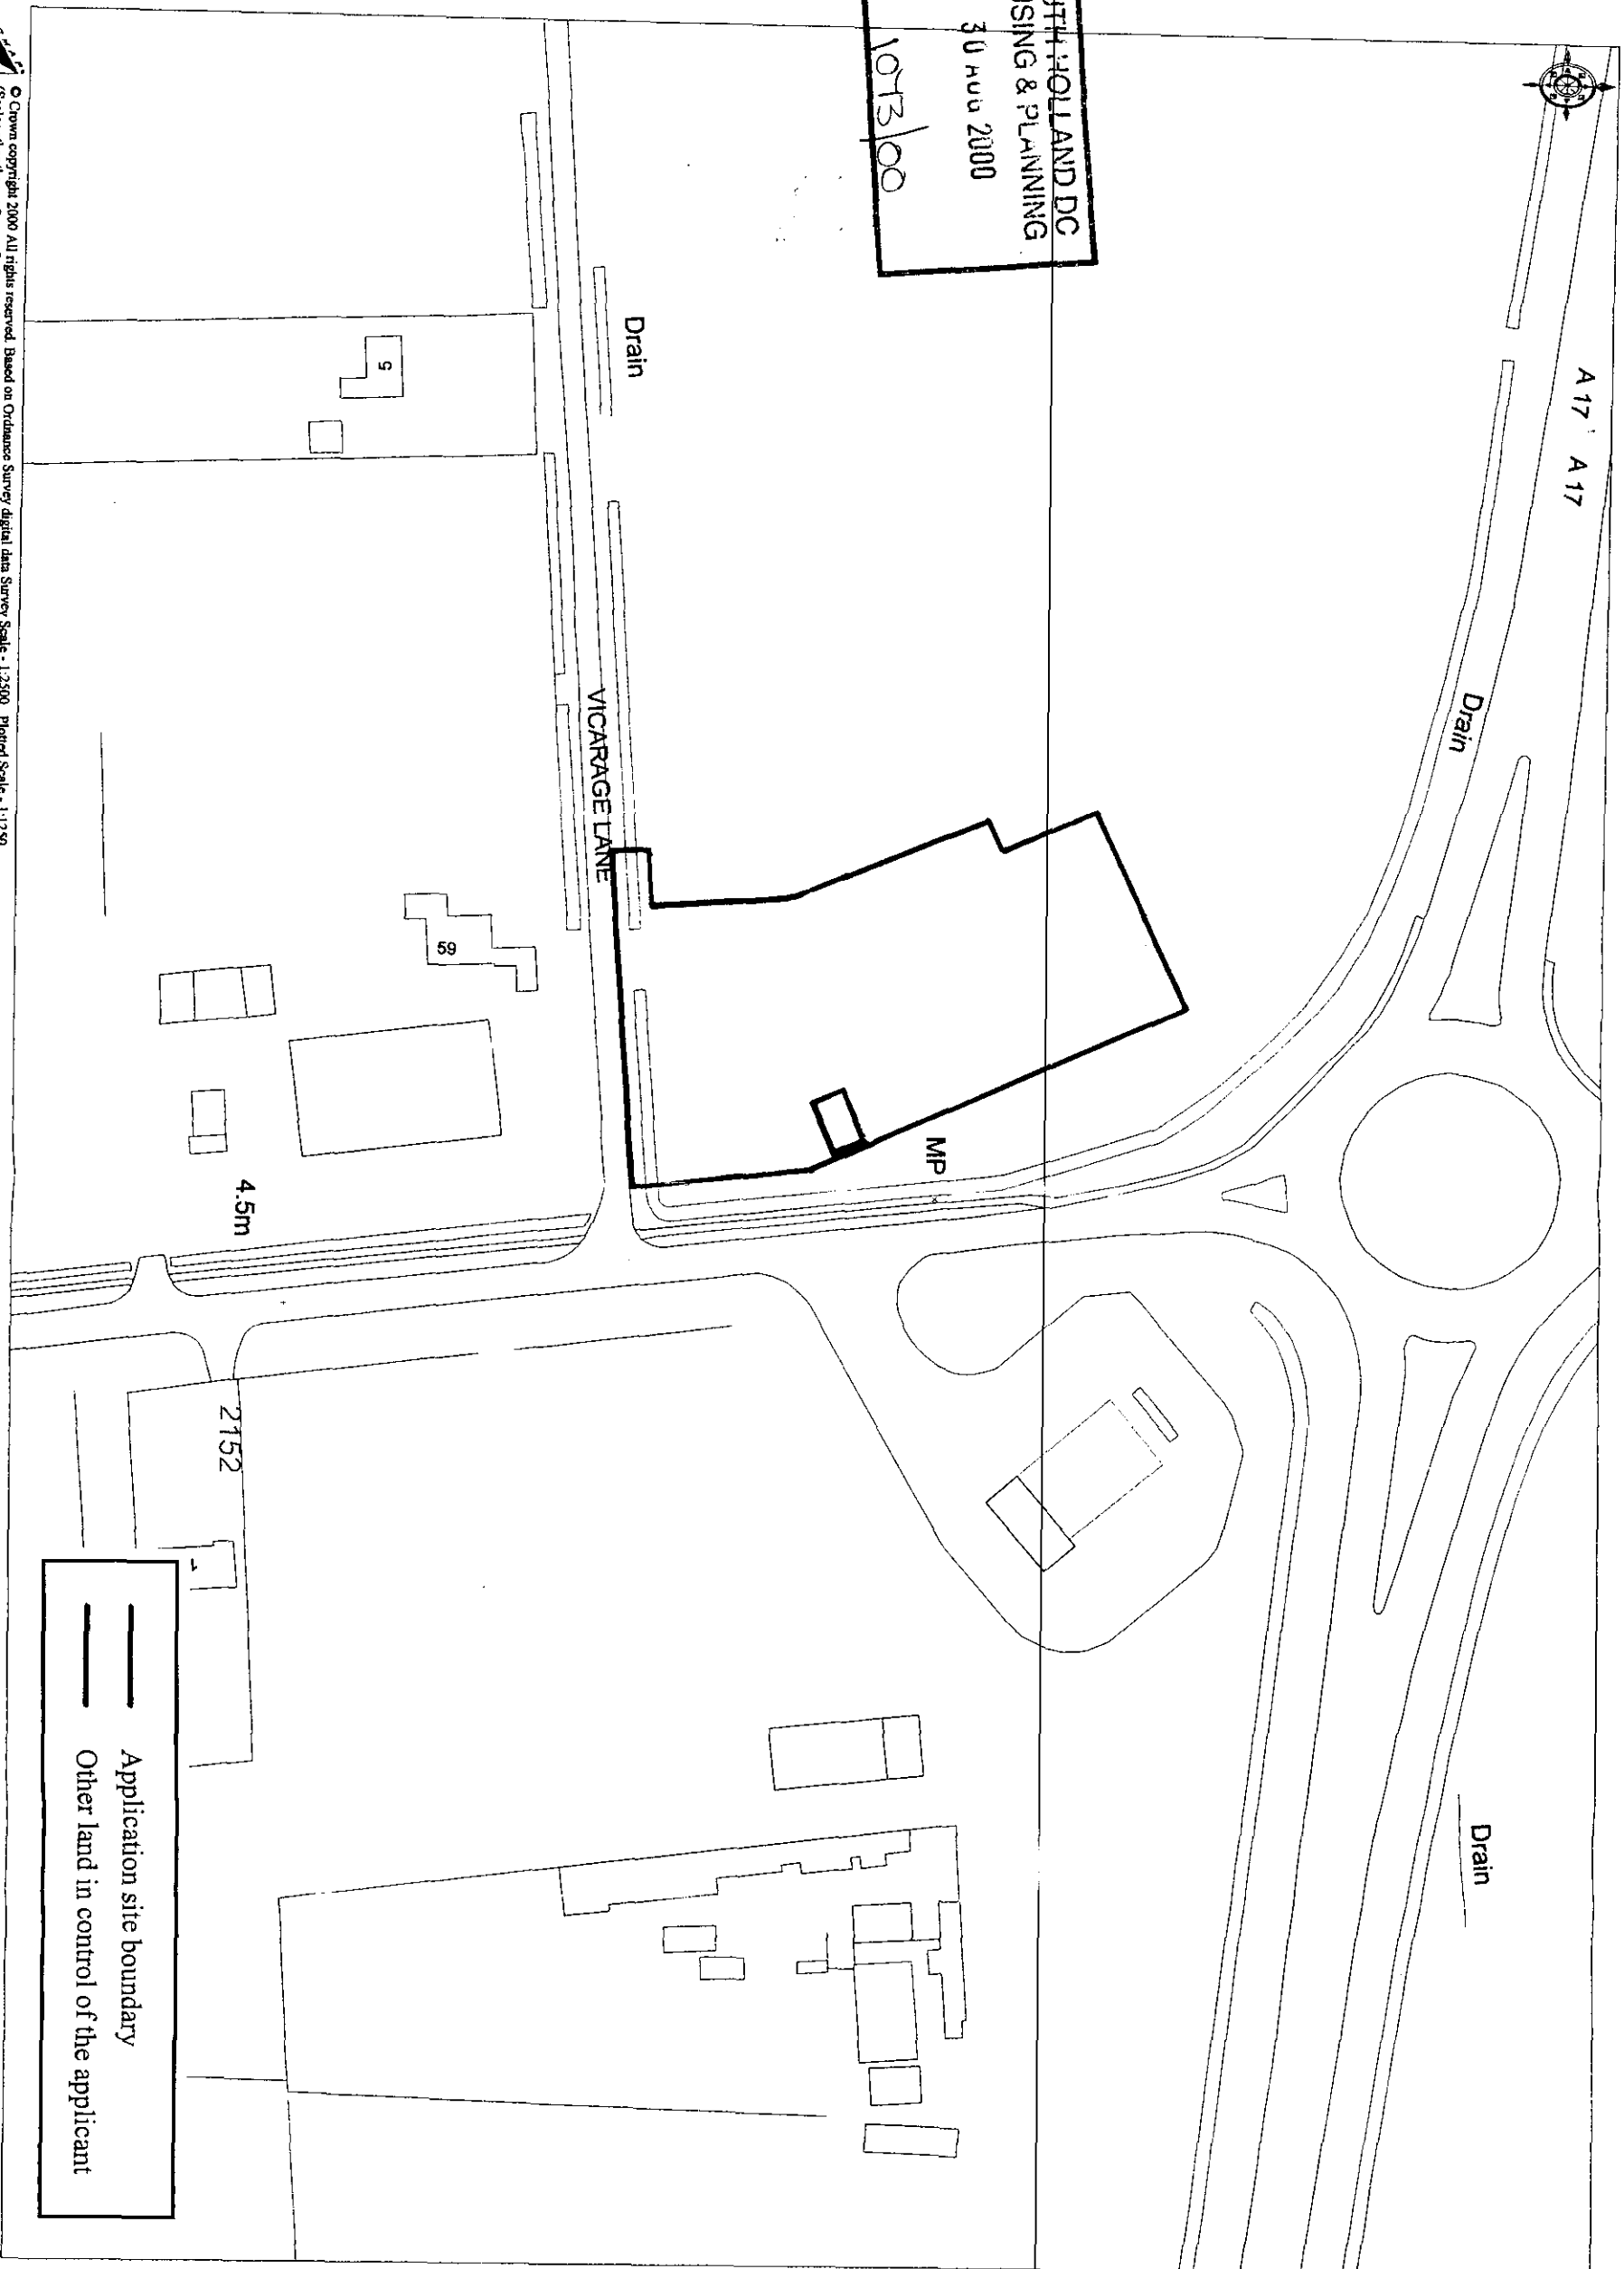

© Crown copyright 2000. All rights reserved. Based on Ordnance Survey digital data. Survey Scale - 1:2500. Plotted Scale - 1:1250.
 (Scales other than at Survey Scale should not be used for accurate measurement). Business occupancy data ©2000 Thomson Directories Ltd.




HDL 1 - Site Location Plan


FENCE:
1800mm high Security Fence constructed of 12 gauge x 52 x 52mm industrial type welded mesh panels or 12 gauge chain link fencing secured to 100 x 100mm concrete posts.

GATES:
Two gates to be provided of same construction as the fence. These should not be self - locking, but provided with padlock.

FOUNDATIONS:
By Structural Engineer to suit Ground Conditions and to L.A. Requirements.

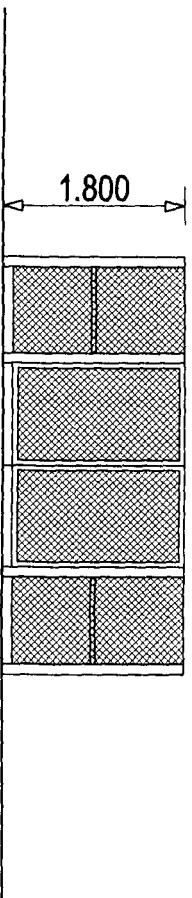


FRONT ELEVATION

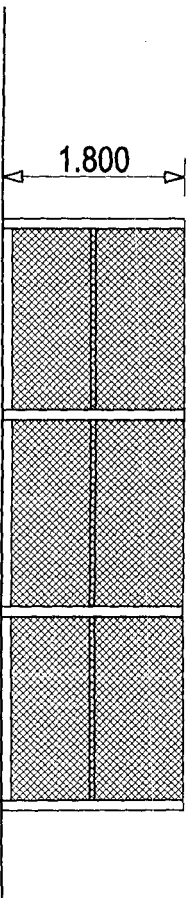


SIDE ELEVATION

Two number lockable gates
Gravel infill between tank's concrete base and perimeter
2200 litre (1 tonne) Flogas Tank
3000 x 1000 x 100mm Flat concrete plinth below tank

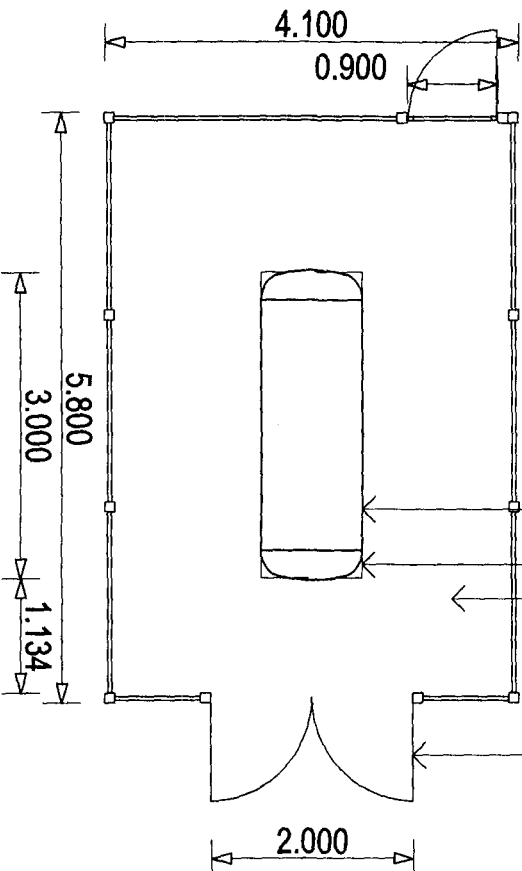

PLAN

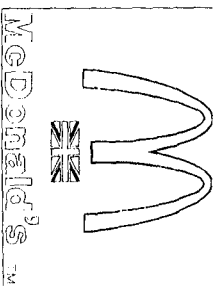

SOUTH HOLLAND DC
HOUSING & PLANNING
30 AUG 2000
Ref: 103100

This drawing is copyright of DSP L.A. LTD and should not be reproduced without written permission.
Figured dimensions must only be taken from this drawing.
All dimensions must be checked on site prior to work being commenced.
This drawing has been produced by ARCHITECT and must not be altered by anyone other than the ARCHITECT.



PROJECT
Lang Sutton
Flogas Compound
DRAWING NUMBER
99.66.107

SCALE
1:50

DATE
07/08/00

DRAWN
GAS

DOWNWARD SULLIVAN PARTNERS
ARCHITECTS
87 Canine Street
Birmingham B3 1UP
Tel: 0121 212 0411 Fax: 0121 212 0414
Email: dsp@downward.com.co.uk
DESIGNERS
IDSP

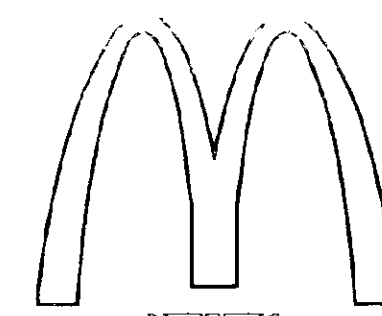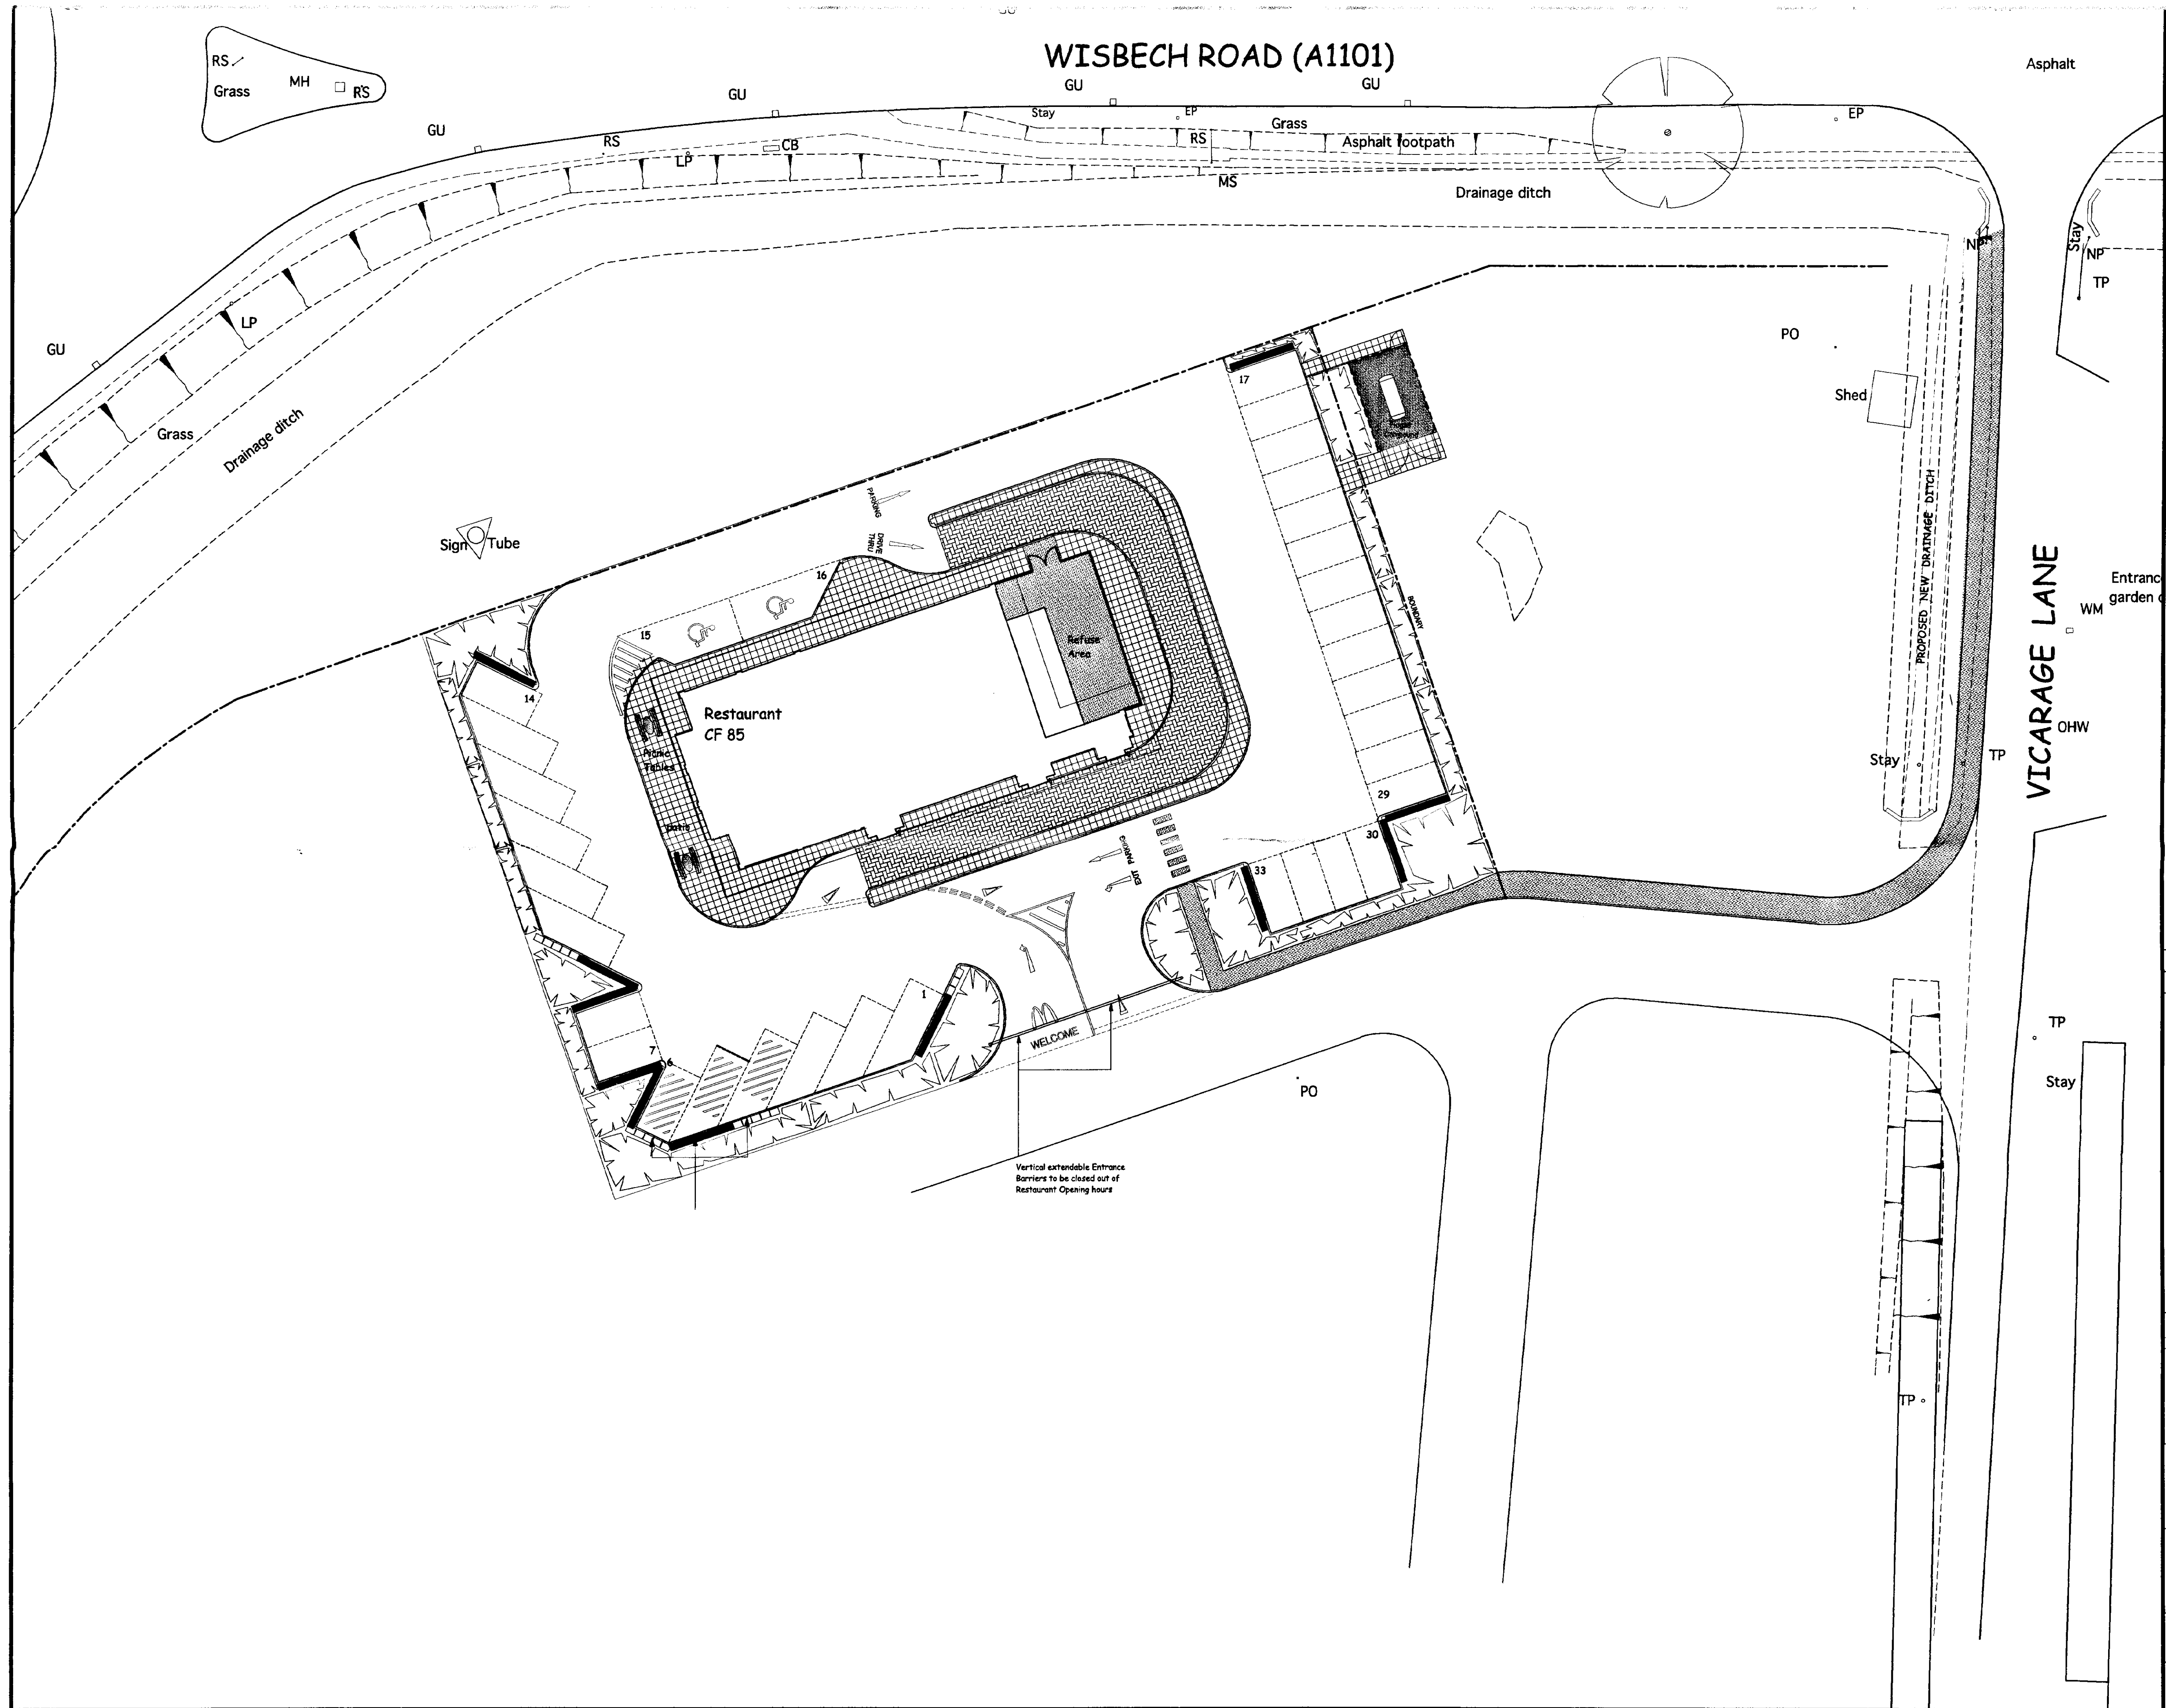

McDonald's™

NOTES
PLAN UNDERTAKEN FROM SURVEY INFORMATION
SUPPLIED BY OTHERS

Site Area:
0.26 ha / 0.65 acres
Car Parking:
33 spaces

AMENDMENTS

REF.	DATE	DESCRIPTION
A	280300	Minor amendments
B	040400	Site moved towards roundabout to comply with Developer's requirements
C	210600	Site amended to include for tracking analysis, Flogas compound, pedestrian footpath to site and to patio.
D	110800	Minor amendments

SOUTH HOLLAND DC
HOUSING & PLANNING
30 Aug 2000
Ref: 1013/00

DOWNWARD SULLIVAN PARTNERS

ARCHITECTS
87 Caroline Street
Birmingham B3 1UP
Tel 0121 212 0411 Fax 0121 212 0414
e-mail: dsp@dsp1991.demon.co.uk

DESIGNERS
DSP

PROJECT

A17 / A1101
Long Sutton
Lincolnshire

TITLE

Site Layout

DATE 270100	DRAWN JLS
SCALE 1:200	DRG No. 99.66.100D