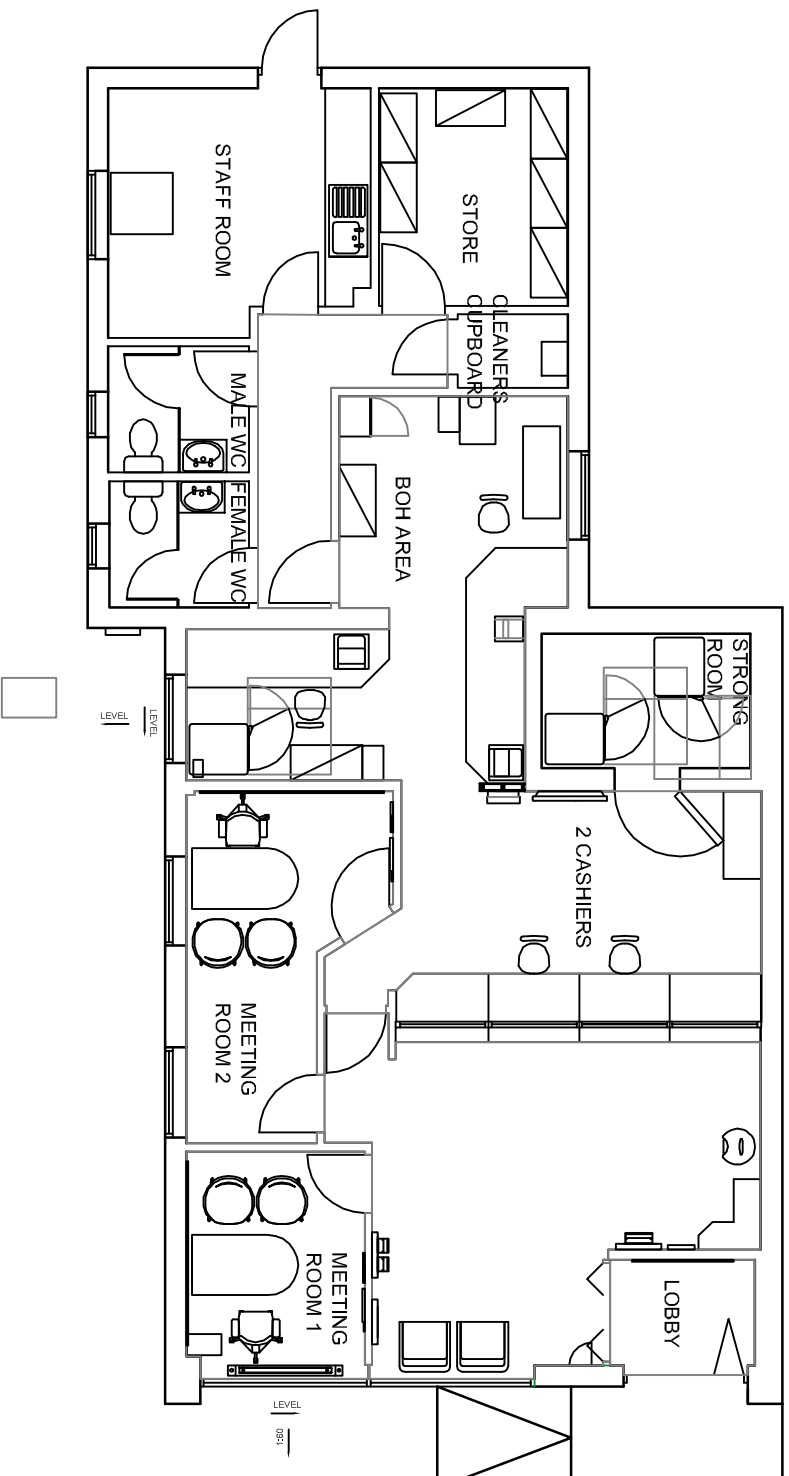


SCALE BAR 1:100 (mm)

EXISTING GROUND FLOOR PLAN
(SCALE 1:100)