


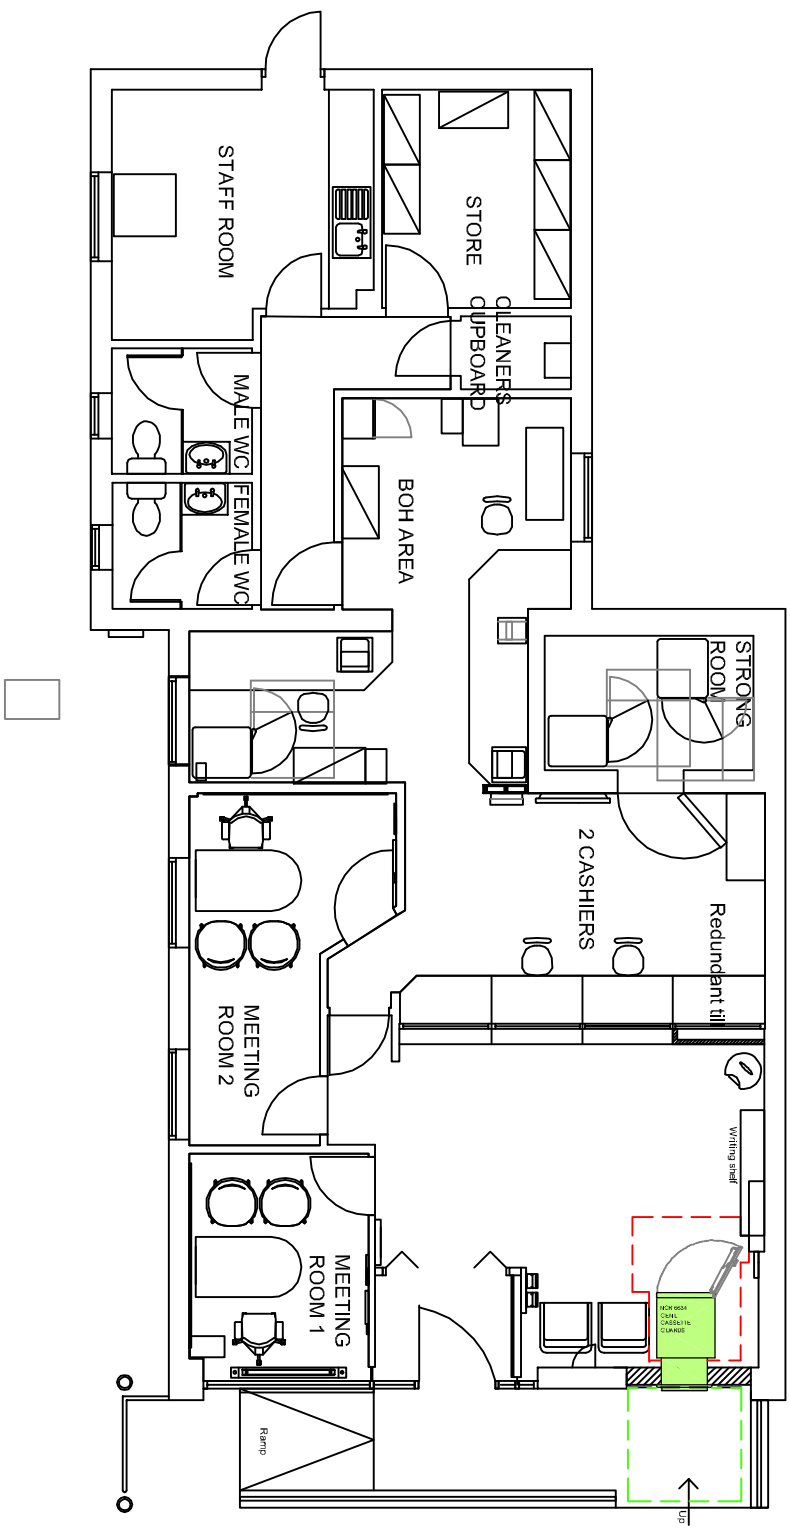

PROPOSED GROUND FLOOR PLAN
(SCALE 1:100)

