


NORTH

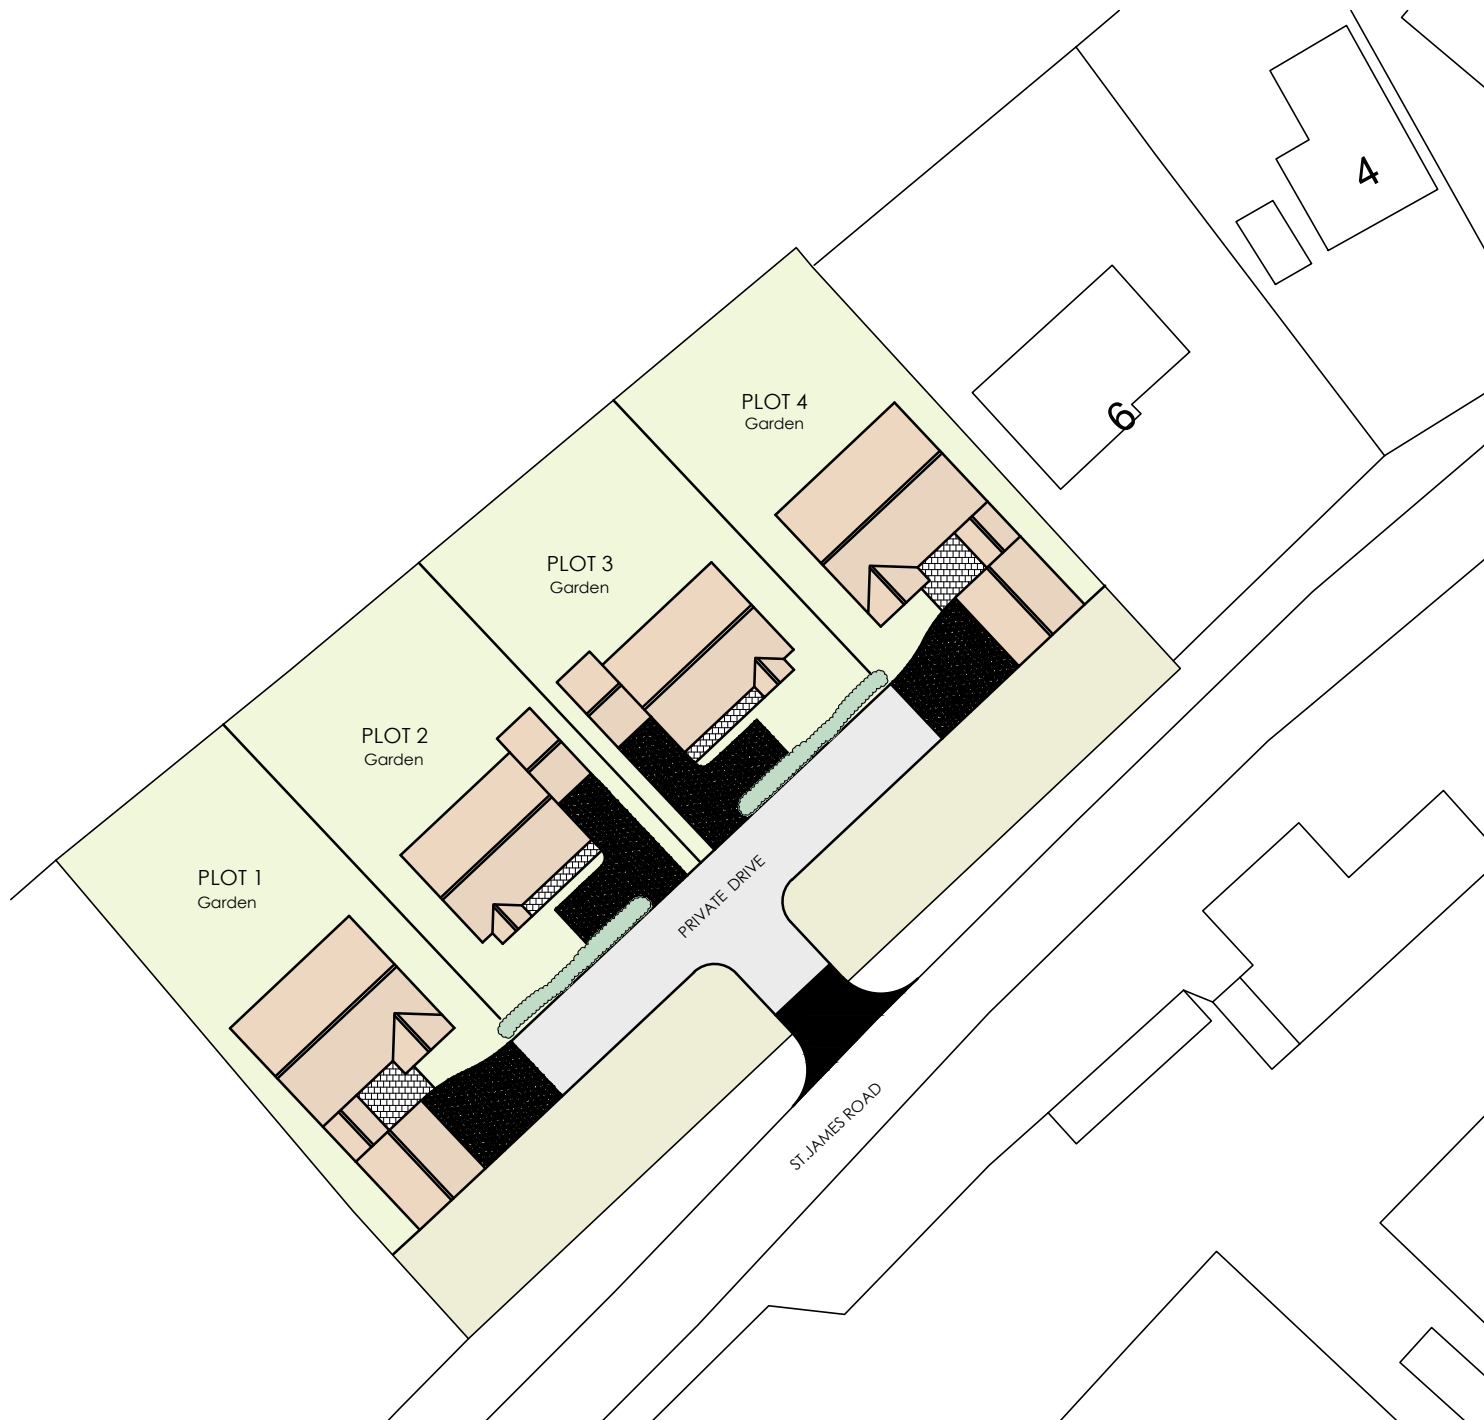

PROJECT

Outline Planning Application
Land off St. James Road
Long Sutton
Lincolnshire

CLIENT

Proctor Bros. (Long Sutton) Ltd


DRAWING TITLE

Proposed Site Plan

DATE August 2015 SCALE AS SHOWN JOB No. 5368-P02-1

DO NOT SCALE FROM THIS DRAWING

COPYRIGHT: THIS DRAWING MUST NOT BE ISSUED, LOANED OR COPIED
WITHOUT THE CONSENT OF PETER HUMPHREY ASSOCIATES

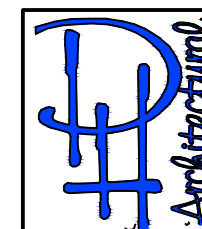

Peter Humphrey Associates
ARCHITECTURAL DESIGN AND BUILDING

TELEPHONE 01945 466 966

FAX 01945 466 433

E-MAIL: info@peterhumphrey.co.uk

30 OLD MARKET WISBECH CAMBS PE13 1NB

Lincolnshire District Council

