



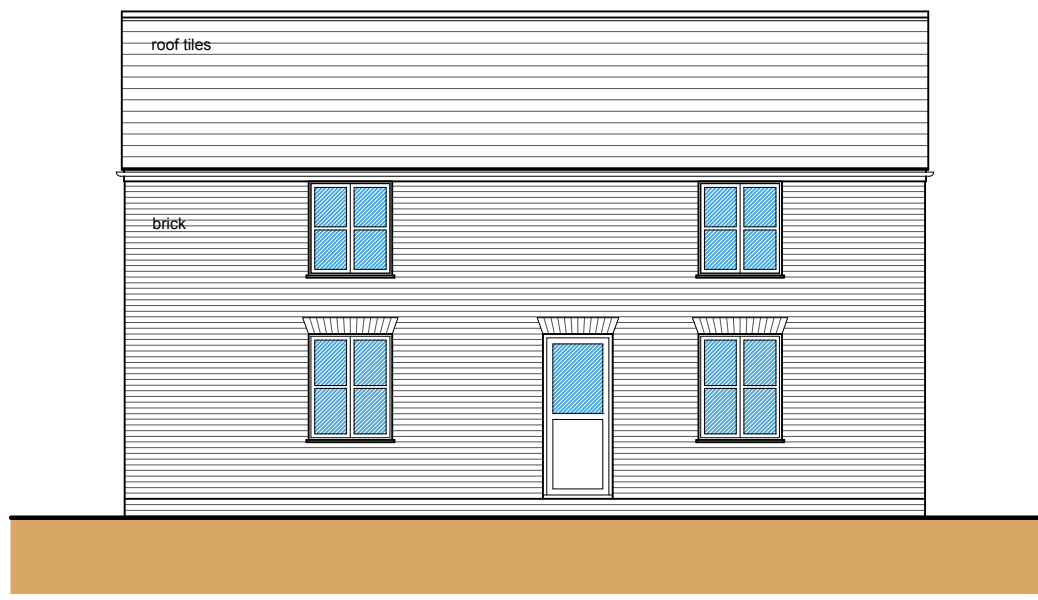


Front Elevation (SW)
Scale: 1:100

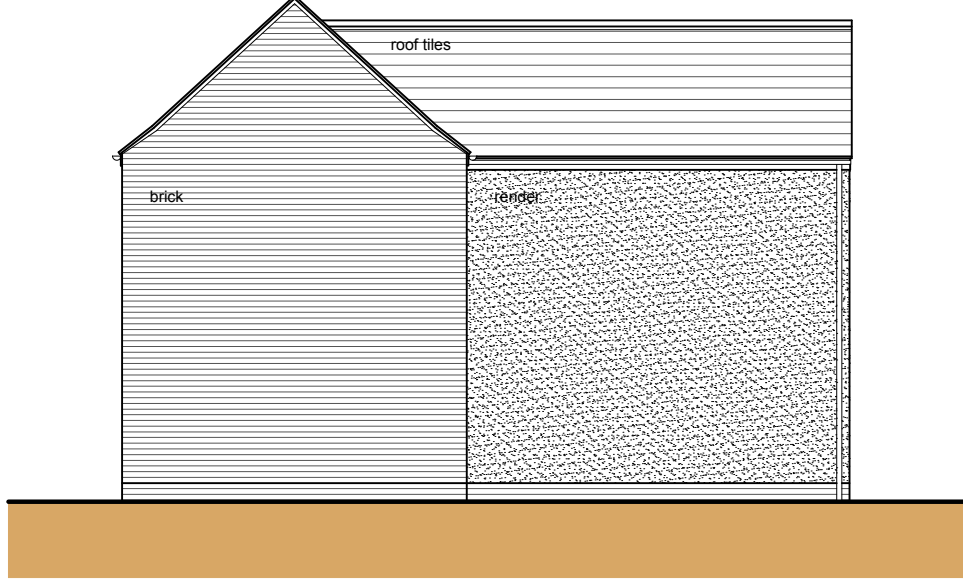


Side Elevation (SE)
Scale: 1:100




Rear Elevation (NE)
Scale: 1:100

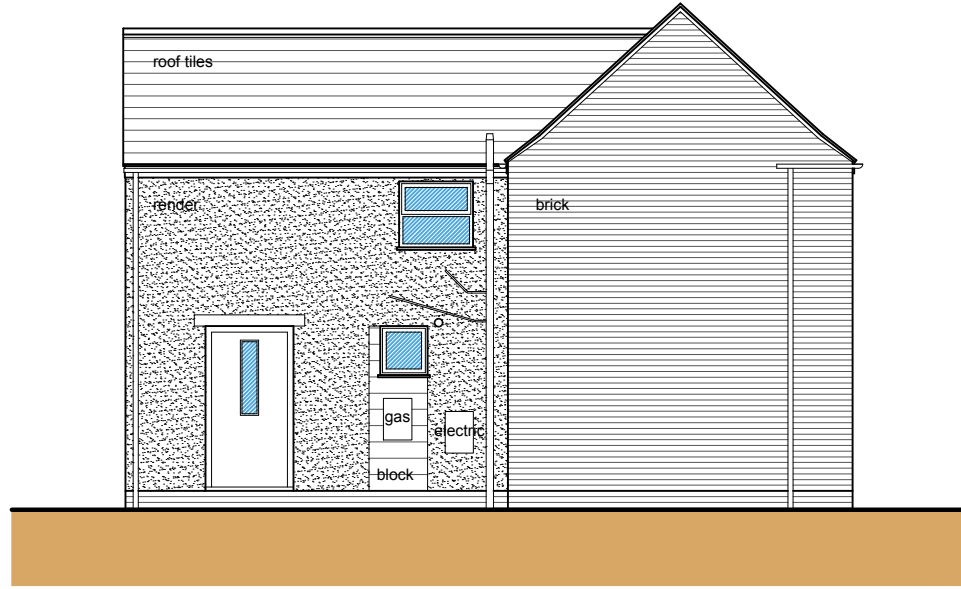

Side Elevation (NW)
Scale: 1:100

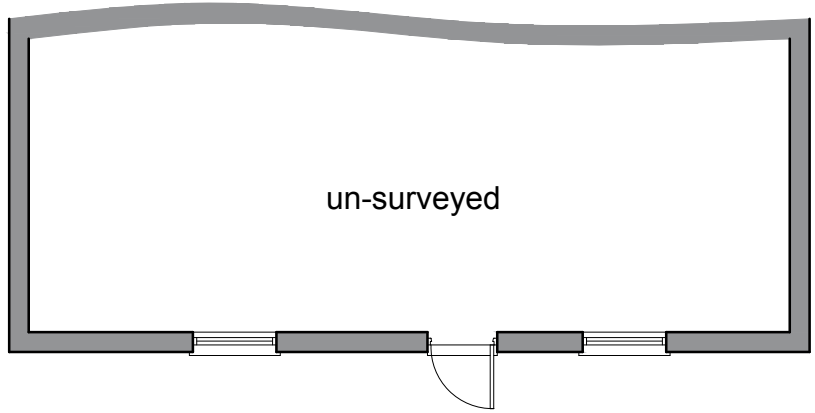

Ground Floor Plan
Scale: 1:100

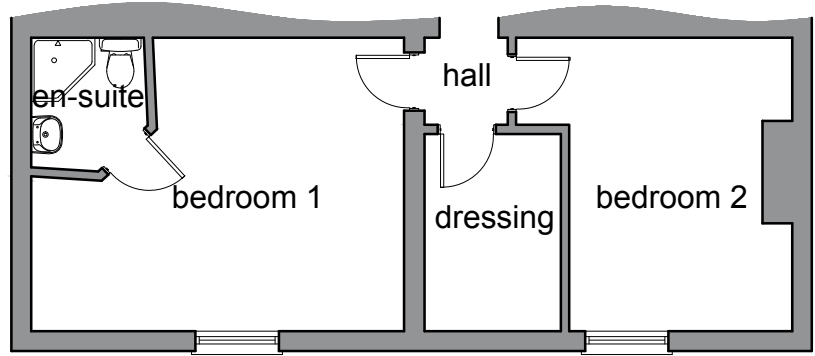

First Floor Plan
Scale: 1:100




Location Plan
Scale: 1:1250



Site Plan
Scale: 1:100

- General Notes
1. This drawing shall not be scaled, figured dimensions only to be used.
 2. All dimensions are shown in "mm" unless otherwise stated.
 3. The contractor, sub-contractors and suppliers must verify all dimensions on site prior to the commencement of any work.
 4. This drawing is to be read in conjunction with all relevant engineers and specialist sub-contractors drawings and specifications.
 5. Any discrepancies are to be brought to the designers attention.

SITE PLAN KEY

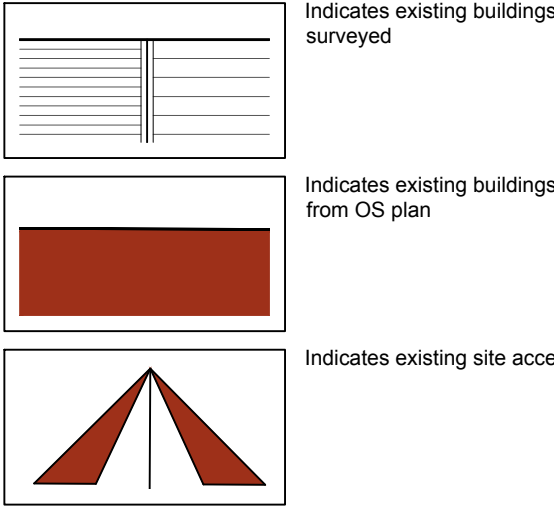

SWANN EDWARDS
ARCHITECTURE

Swann Edwards Architecture Limited, Elveden House, Gull Road,
Guyhirn, Wisbech, Cambs. PE13 4ER
t 01945 450694 e info@swannedwards.co.uk w www.swannedwards.co.uk

Job Title Extension and Alterations 69 London Road, Long Sutton for: I M N Properties Ltd	Date September 2016	Scale As Shown Sheet Size A1
	Job No. SE-676 Dwg No. 01	Drawn by SHe Revision
Drawing Title Survey Drawing		