




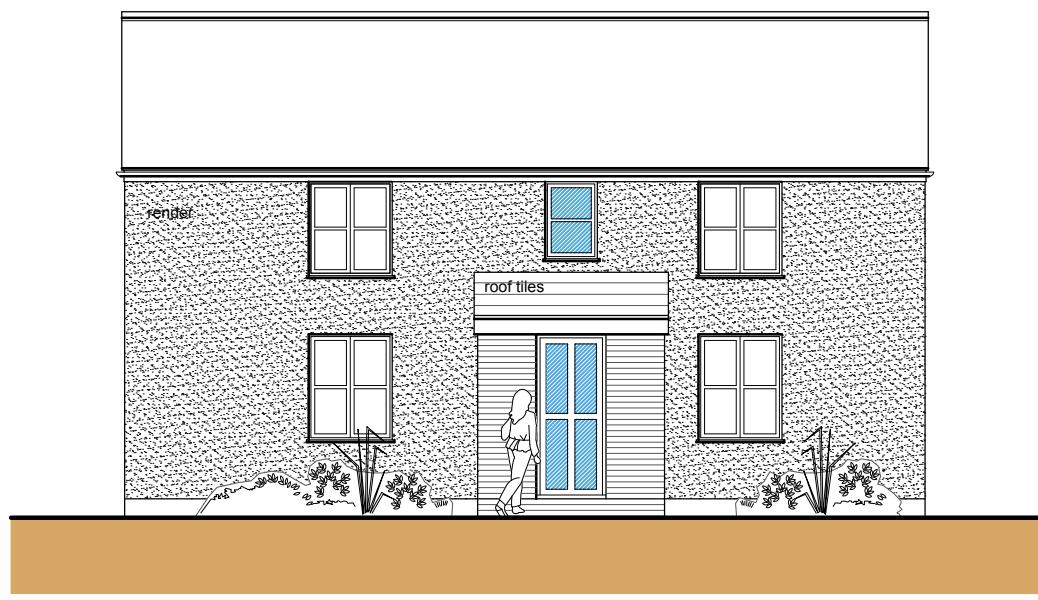


Front Elevation (SW)
Scale: 1:100

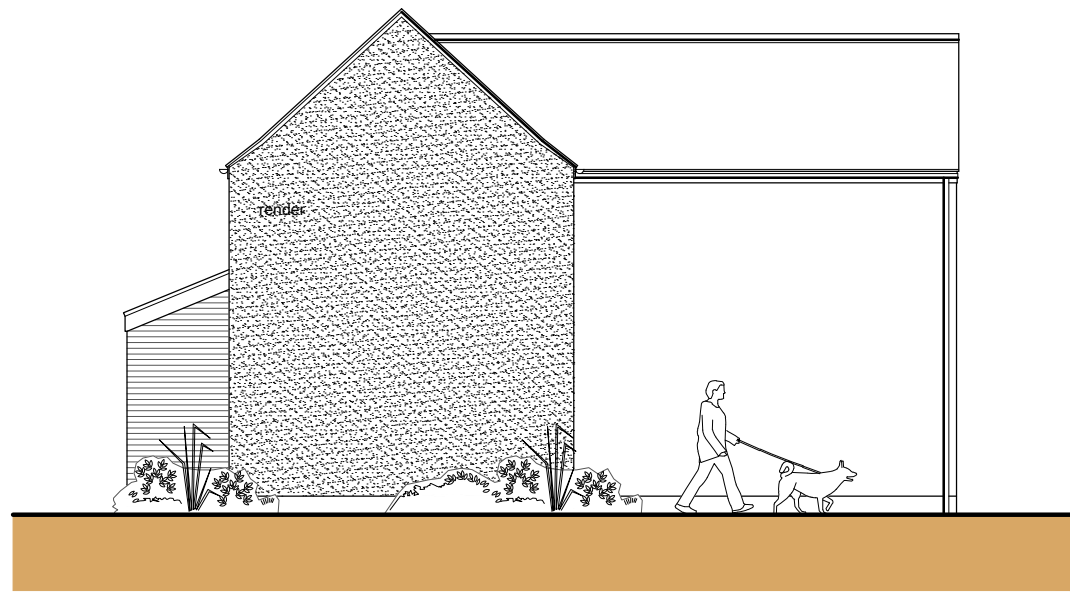


Side Elevation (SE)
Scale: 1:100

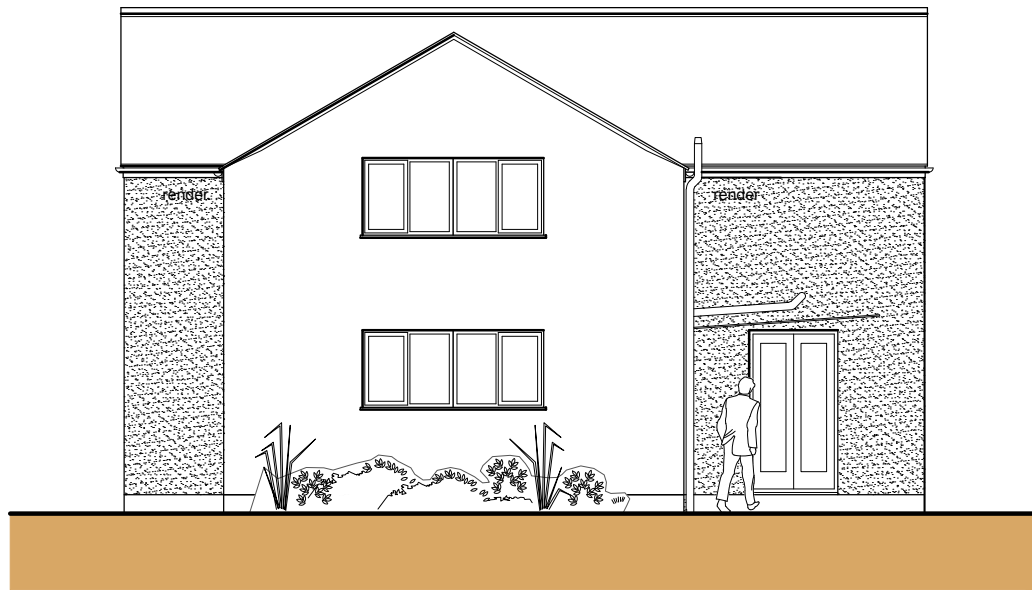


Rear Elevation (NE)
Scale: 1:100

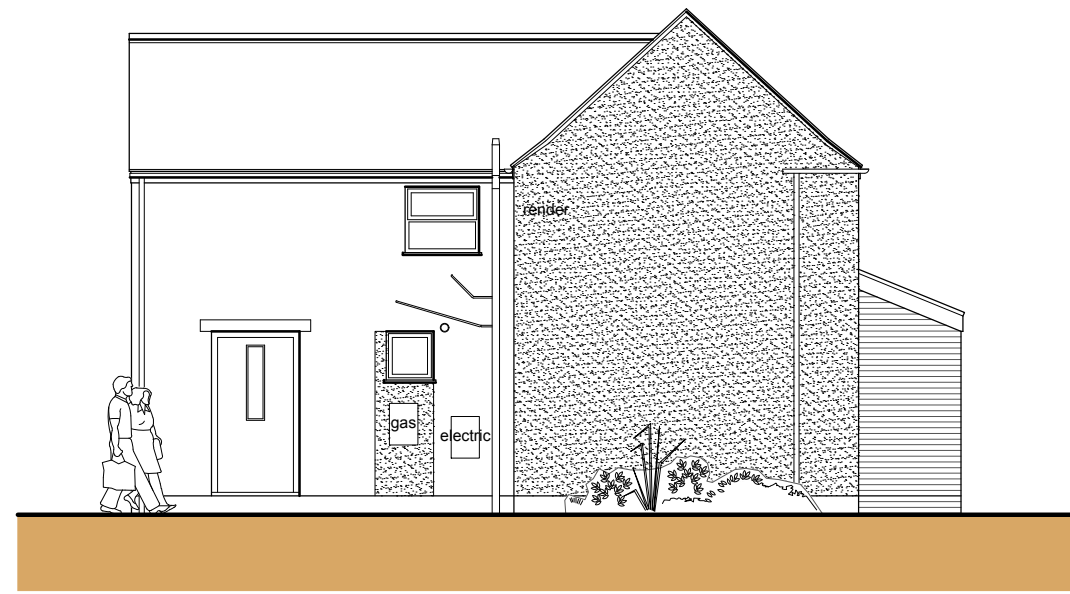

Side Elevation (NW)
Scale: 1:100

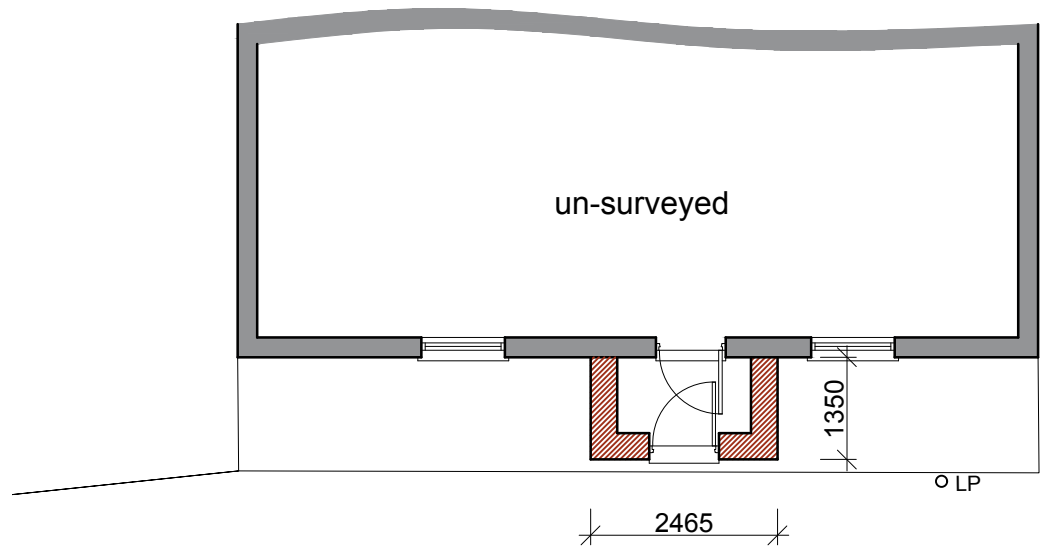

Ground Floor Plan
Scale: 1:100

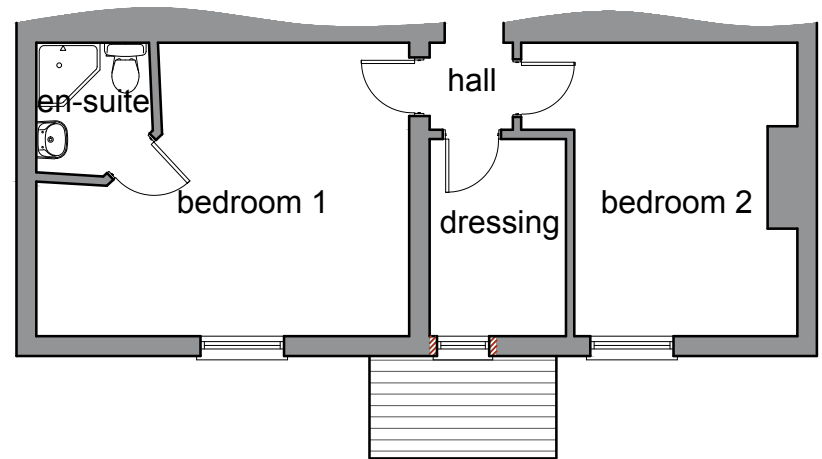

First Floor Plan
Scale: 1:100




Location Plan
Scale: 1:1250




Site Plan
Scale: 1:100

- General Notes
1. This drawing shall not be scaled, figured dimensions only to be used.
 2. All dimensions are shown in "mm" unless otherwise stated.
 3. The contractor, sub-contractors and suppliers must verify all dimensions on site prior to the commencement of any work.
 4. This drawing is to be read in conjunction with all relevant engineers and specialist sub-contractors drawings and specifications.
 5. Any discrepancies are to be brought to the designers attention.


ELEVATION KEY

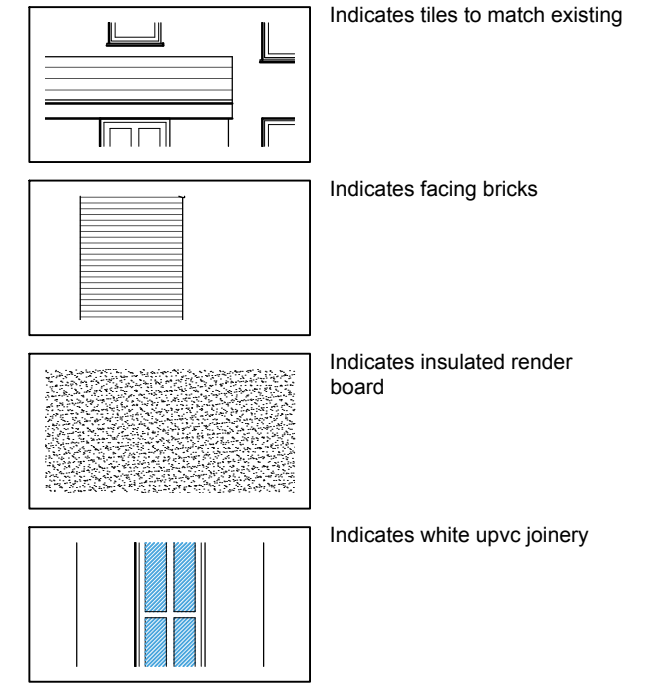

SITE PLAN KEY

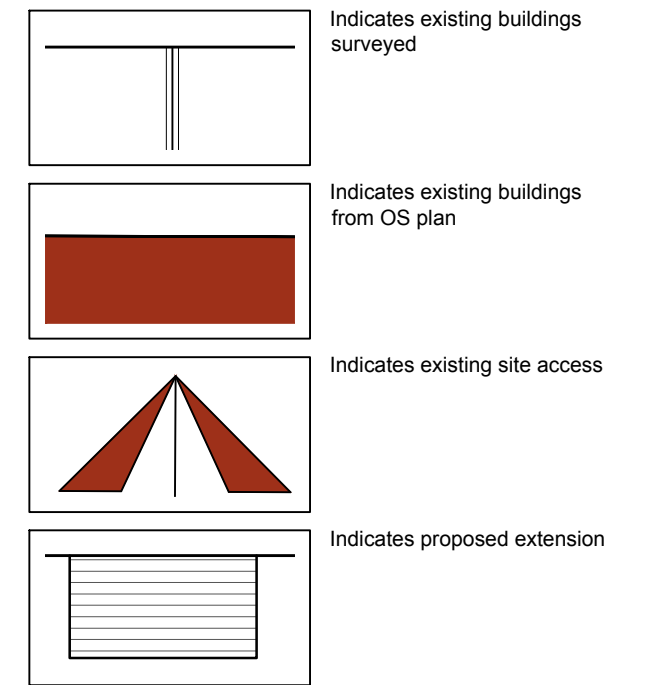

FLOOR PLAN KEY

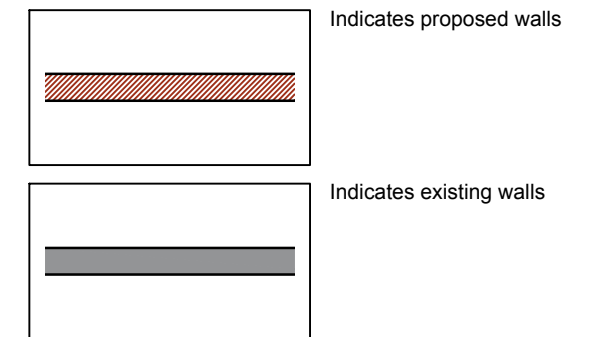

SWANN EDWARDS
ARCHITECTURE
Swann Edwards Architecture Limited, Swann Edwards Architecture,
Fen Road, Guyhirn, Wisbech, Cambs. PE13 4AA
t 01945 450694 e info@swannedwards.co.uk w www.swannedwards.co.uk

Job Title Extension and Alterations 69 London Road, Long Sutton for: I M N Properties Ltd	Date October 2016	Scale As Shown Sheet Size A1
	Job No. SE-676	Drawn by G.E.
Drawing Title Planning Drawing	Dwg No. 03	Revision