





FRONT ELEVATION


SIDE ELEVATION

REAR ELEVATION


SIDE ELEVATION

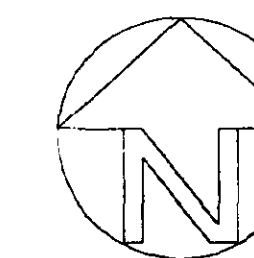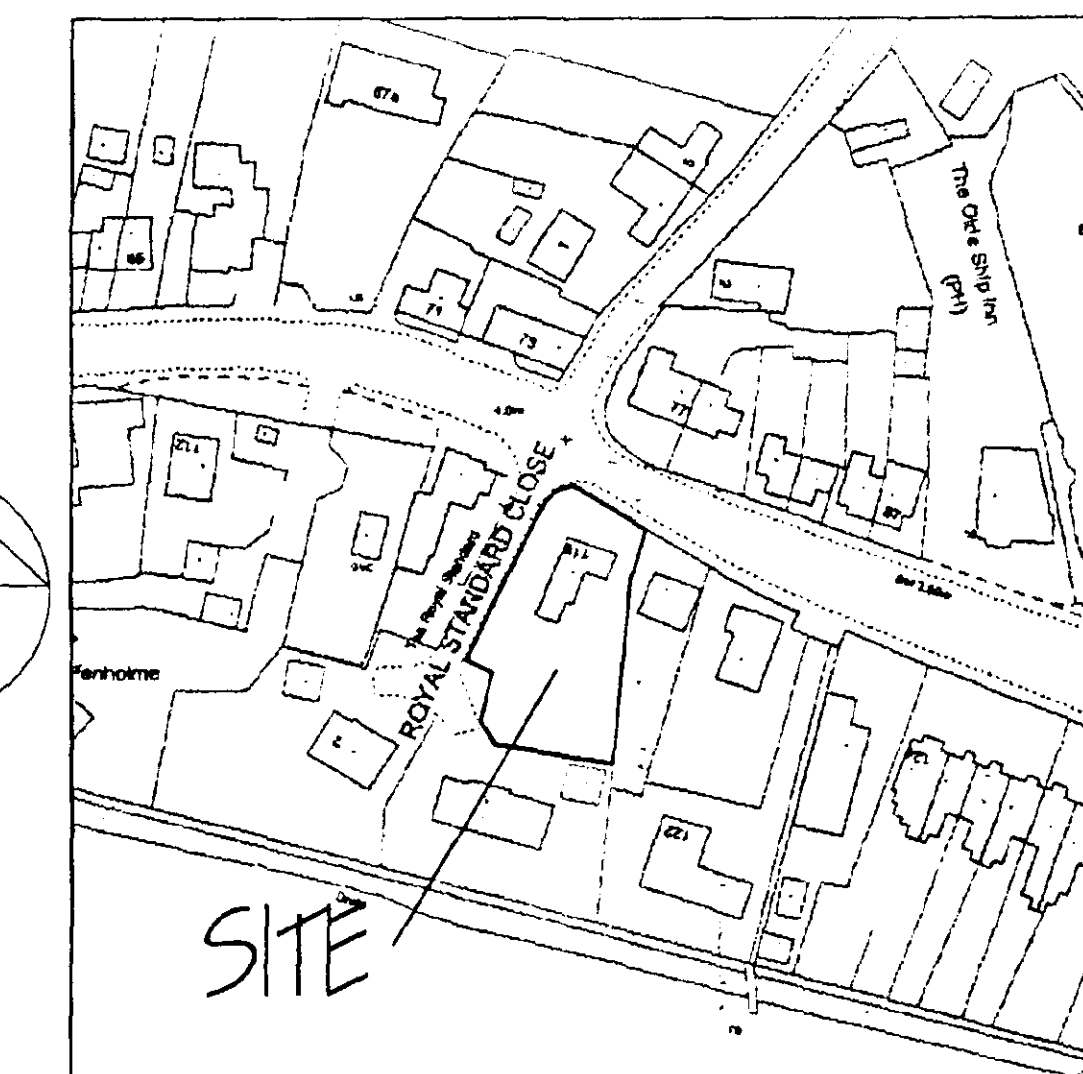


LOCATION PLAN

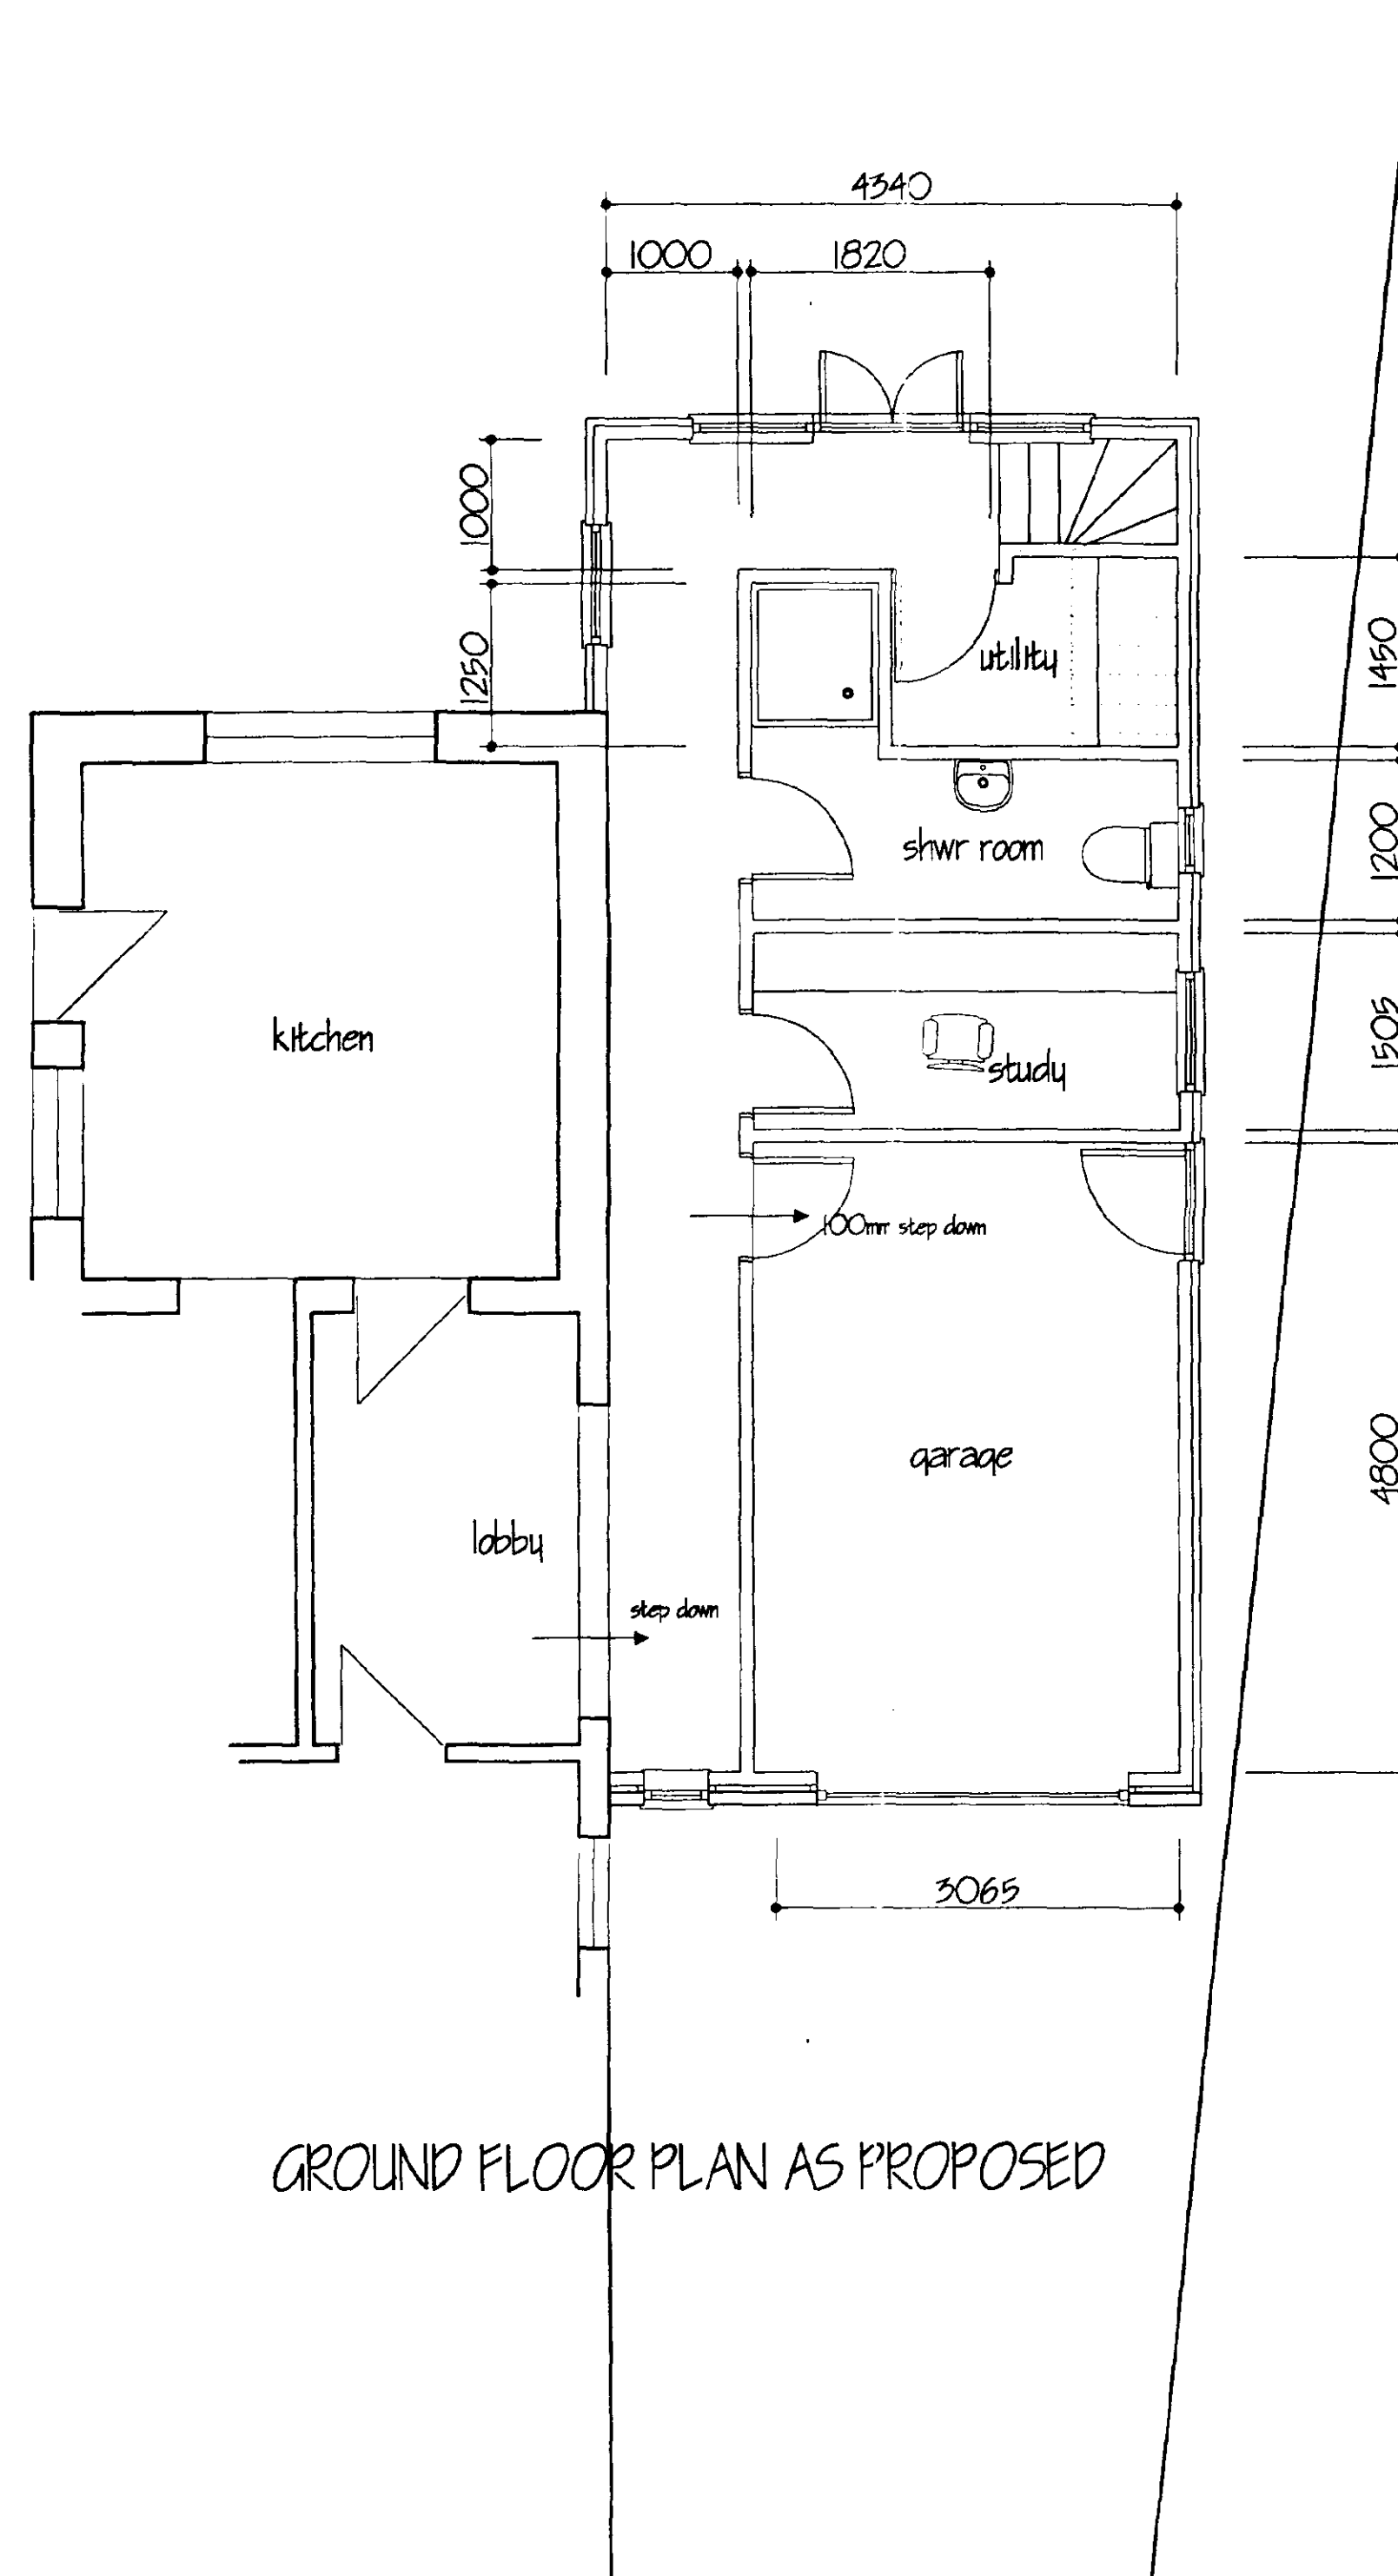

GROUND FLOOR PLAN AS PROPOSED

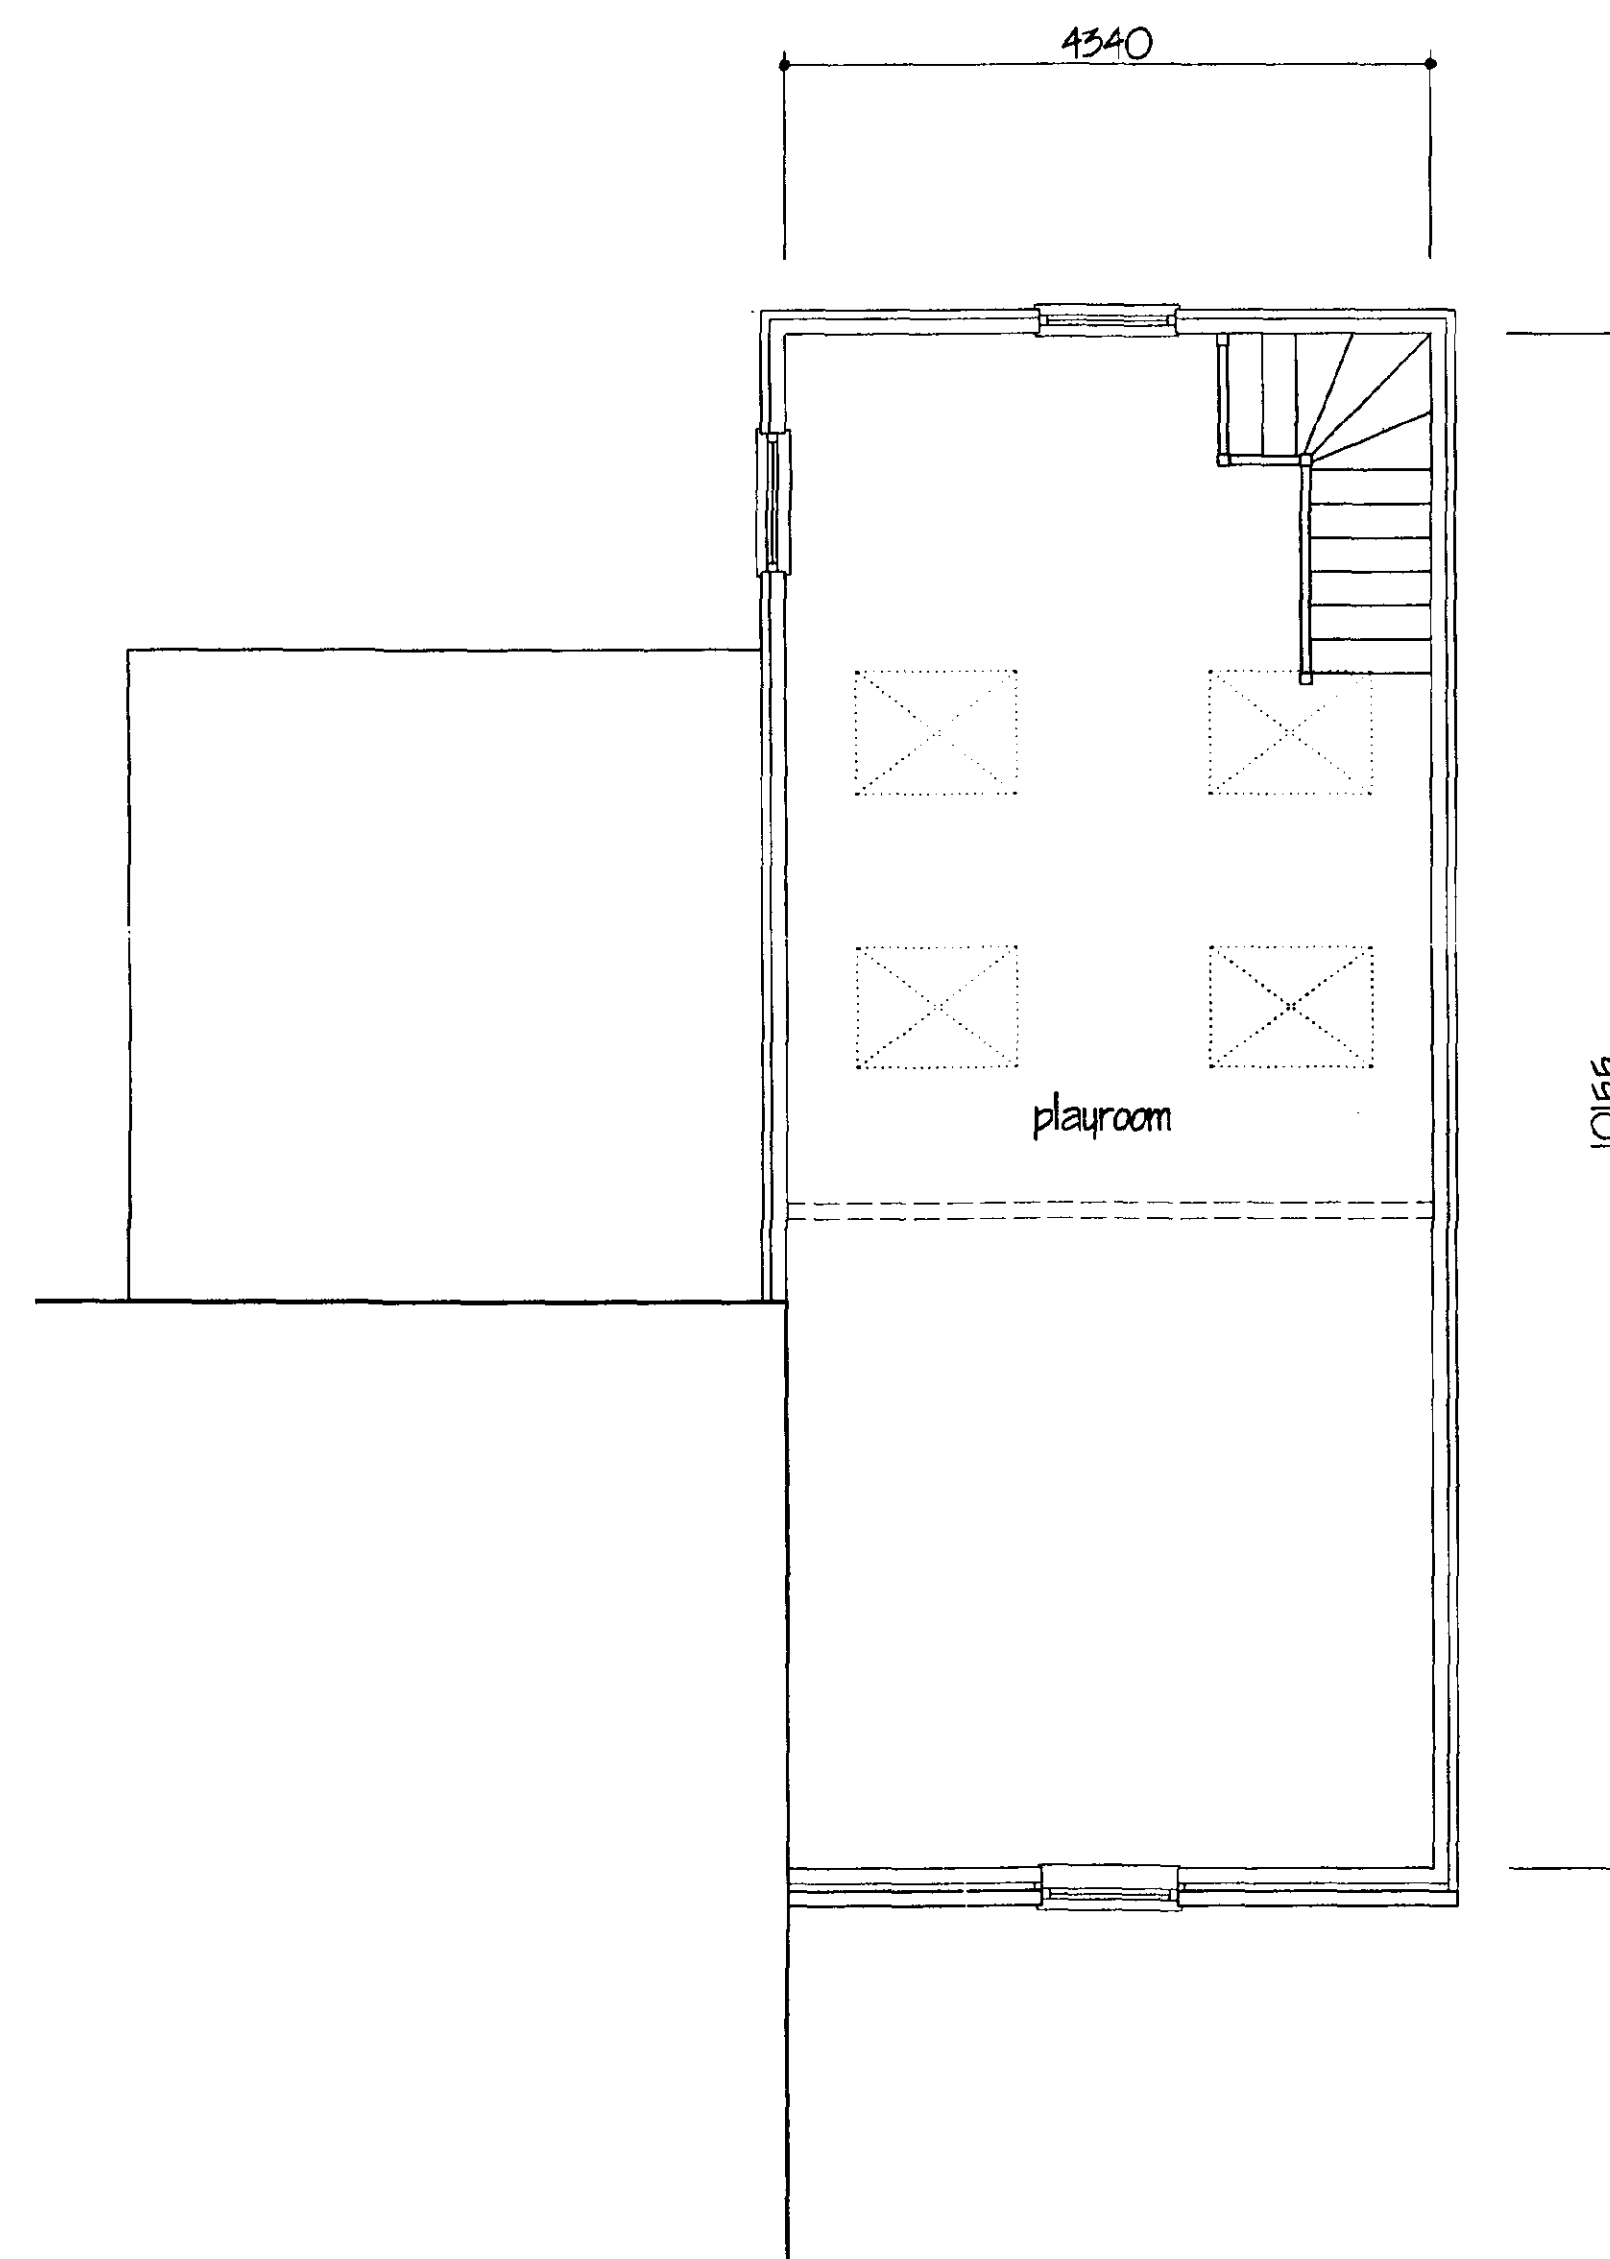

FIRST FLOOR PLAN

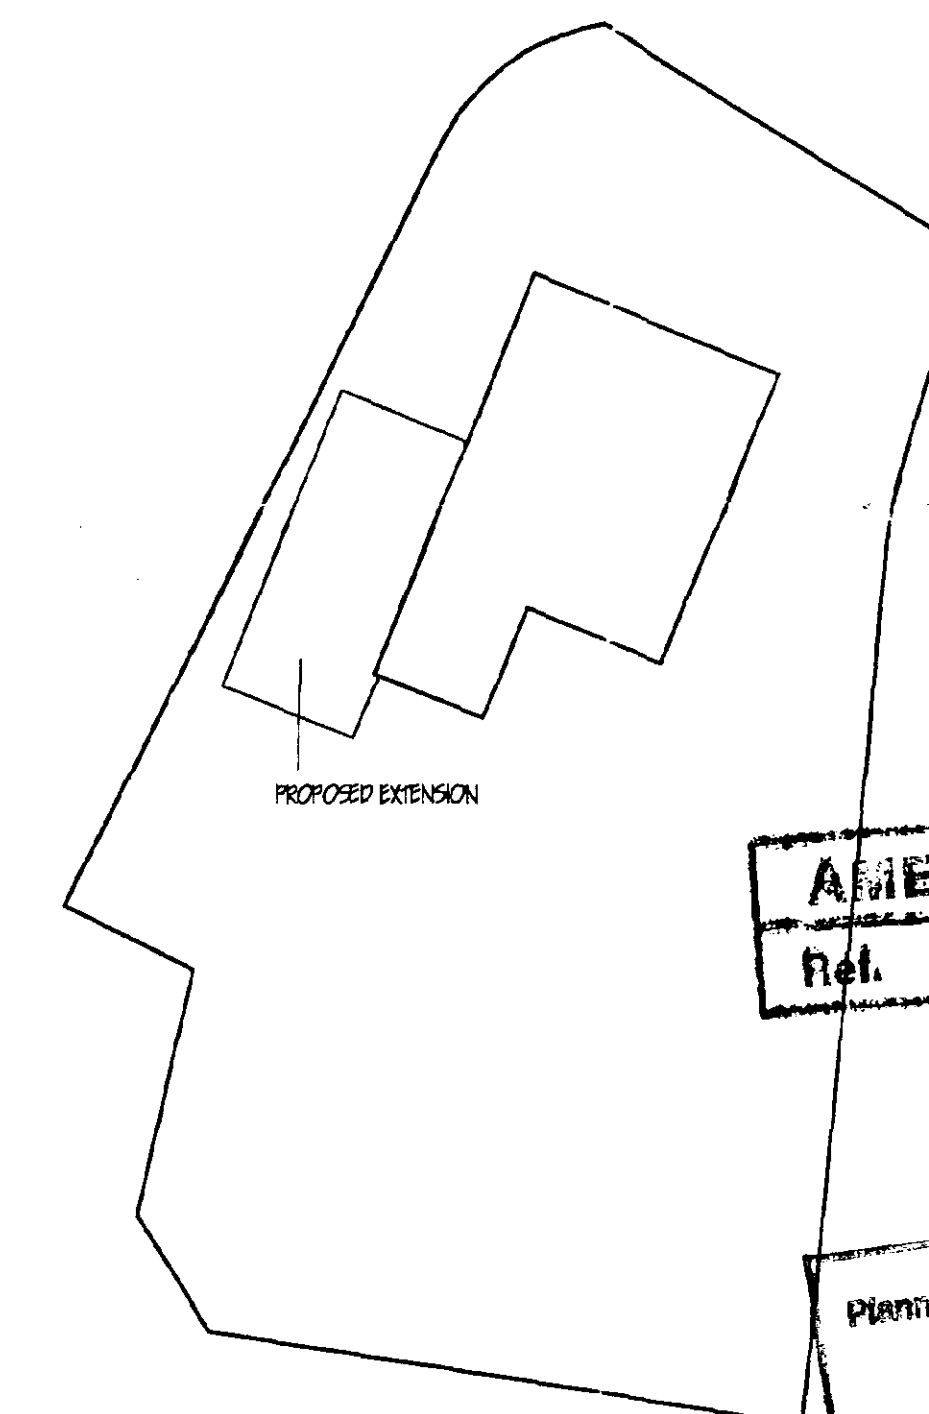

BLOCK PLAN

AMENDED PLAN
Ref. A11

SHDC
Planning & Development
11 NOV 2002
Ref 1109/02

DETERMINED PLAN

A EAST ELEVATION ADDED		NOV 2002
ref	revision	date
G. R. MERCHANT I. ENG AMICE FIWO ARCHITECTURAL, STRUCTURAL AND LAND DRAINAGE CONSULTANTS Unit 4, Wrights Mews 12A Park Road, Holbeach, Spalding, Lincs. PE12 7EE Tel: 01408 490800 Fax: 01408 425744 E-Mail: G. R. Merchant @ Merchant. FS. Co. UK		
Project PROPOSED EXTENSION & ALTERATIONS 116 LONDON ROAD LONG SUTTON SPALDING Lincs		
Client WAYNE & LISA DELAHAY		
Drawing PLANS & ELEVATIONS		
Job Ref.	Drawing No.	
447/02	01A	
Date	Drawn	
JULY 2002	JPW	
Scales 1/50 1/100 1/250 1/1250		
DO NOT SCALE FROM THIS DRAWING <small>This drawing is copyright and may not be altered, copied, photographed or used for any other purpose other than that for which it is issued. The General Contractor is to check all dimensions on site and report any discrepancies to the Architect. All details shown on this drawing including foundations are based upon typical site conditions related to the area. No responsibility can be accepted for abnormal conditions which may be discovered during construction unless reported to the Architect so that design amendments may be considered. Site and surveys are recommended in respect of foundations to establish specific site conditions before foundation work is undertaken. This drawing is limited to the amount of information contained and does not support to form a full specification of the works. It is solely for the purpose of obtaining Planning / Building Regulation approval. This drawing must not be used as a contract document. The works will not be supervised or inspected on site by G.R. Merchant or any representative thereof. It is the client or their appointed agents responsibility to ensure workmanship, substitution of materials, adherence to specification, variations to contract etc.</small> <small>All materials to be new unless otherwise stated and all components and materials etc. to be used fixed and installed etc. in strict accordance with manufacturers instruction and relevant code of practice. Materials shall conform to appropriate British standard specification or BSIA certificate or European code equivalent. The Employer / Client shall ensure that the selected contractor is approved with and adopts all measures necessary to achieve compliance with Health and Safety Regulation for Building sites and Work places. The Employer / Client is advised that should the works need to comply with the Construction Design and Management Regulations an independent Planning Supervisor will be required. The works shall comprise of all that is shown on the drawing and details. Work that may not specifically shown but may be reasonably inferred as necessary to carry out the works shall be deemed to be included.</small>		