

All drawings to be worked on site by Nils Contract before the start of any other drawings or work is undertaken either on their own behalf or that of sub-contractors.

Report any discrepancies to the Contract Administrator at once.

This drawing is to be used only at relevant Architects and Engineer's drawings and shall not be used for any other purpose without the written consent of the relevant professional.

Andrew M Wright Ltd Registered in England & Wales No. 5282924

Registered Office: 22 Church Street, Walsby, North Lincolnshire, PE12 7TL.

LEGEND:

Legend to materials:-

1 = Red facing brickwork

2 = Feature brickwork - soldier courses and corbelling

3 = Concrete interlocking pavers

4 = Upvc windows



5 = Coloured composite door

6 = Upvc doors

7 = Plastic rainwater goods

8 = Timber framed porch structure


9 = Zone for PV solar panels

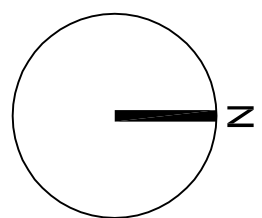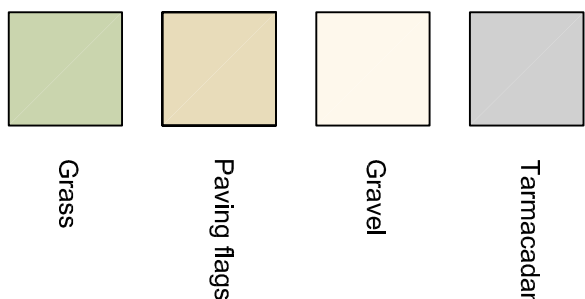

Location Plan (1:2500)

PI	1:1:19	Planning Issue	AMW / AMW
DI	28.05.19	Final Issue	AMW / AMW
Revision:	Date:	Description:	Dwr: CHK

ANDREW M WRIGHT LTD
CHARTERED ARCHITECT

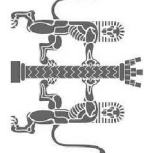


26 Jovs Bank, Holbeach St Johns, Spalding, Lincs. PE12 8SD
Telephone: 01406 540573 Mobile: 07940 914778

Project:	Gimmels Gate Sutton Crosses Spalding Lincs
Drawings Title:	Plans, Elevations & Sections

Client: Mr W Kirkham

Drawn:	Checked:	Date:	Scale:	Page:	Sheet:
AMW	AMW	28.05.19	As shown	A1	

Job No.:	Draw No.:	Stage:	Revision:
041907	PD01	Planning	P1

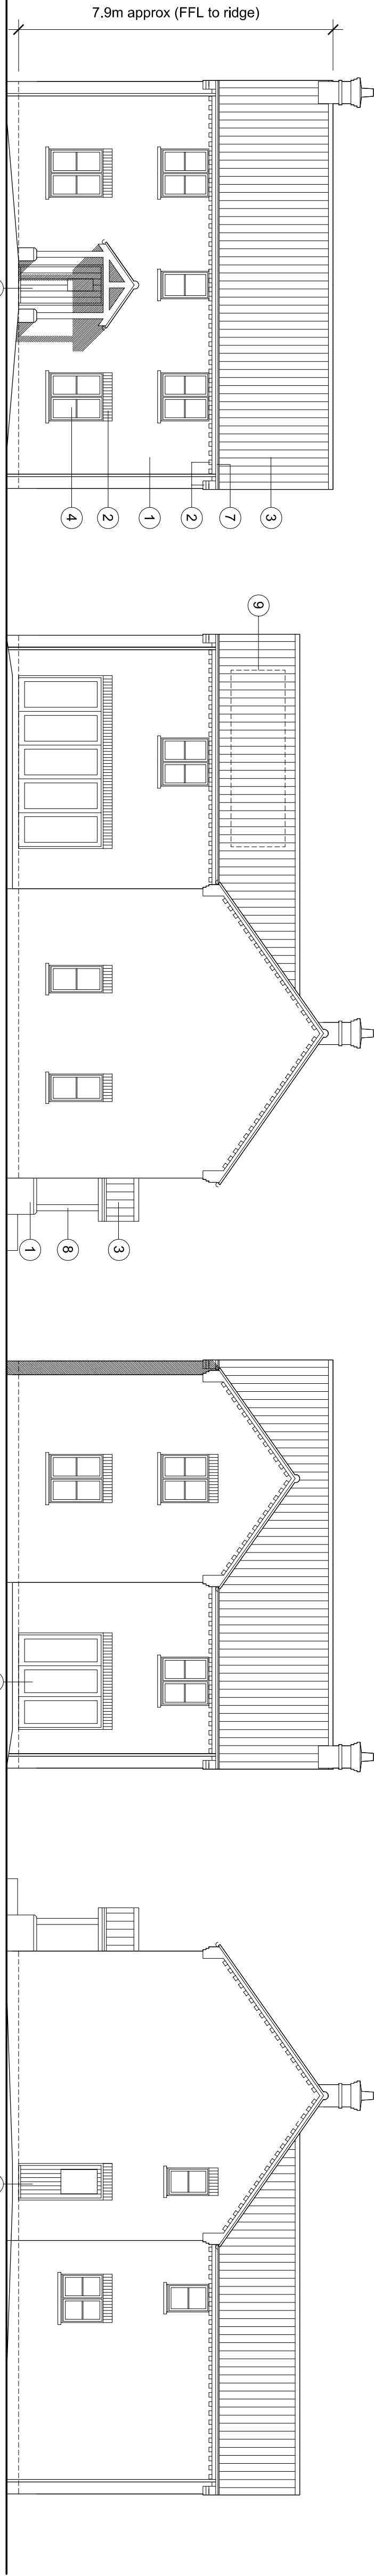


East Elevation

South Elevation


West Elevation

North Elevation (1:100)

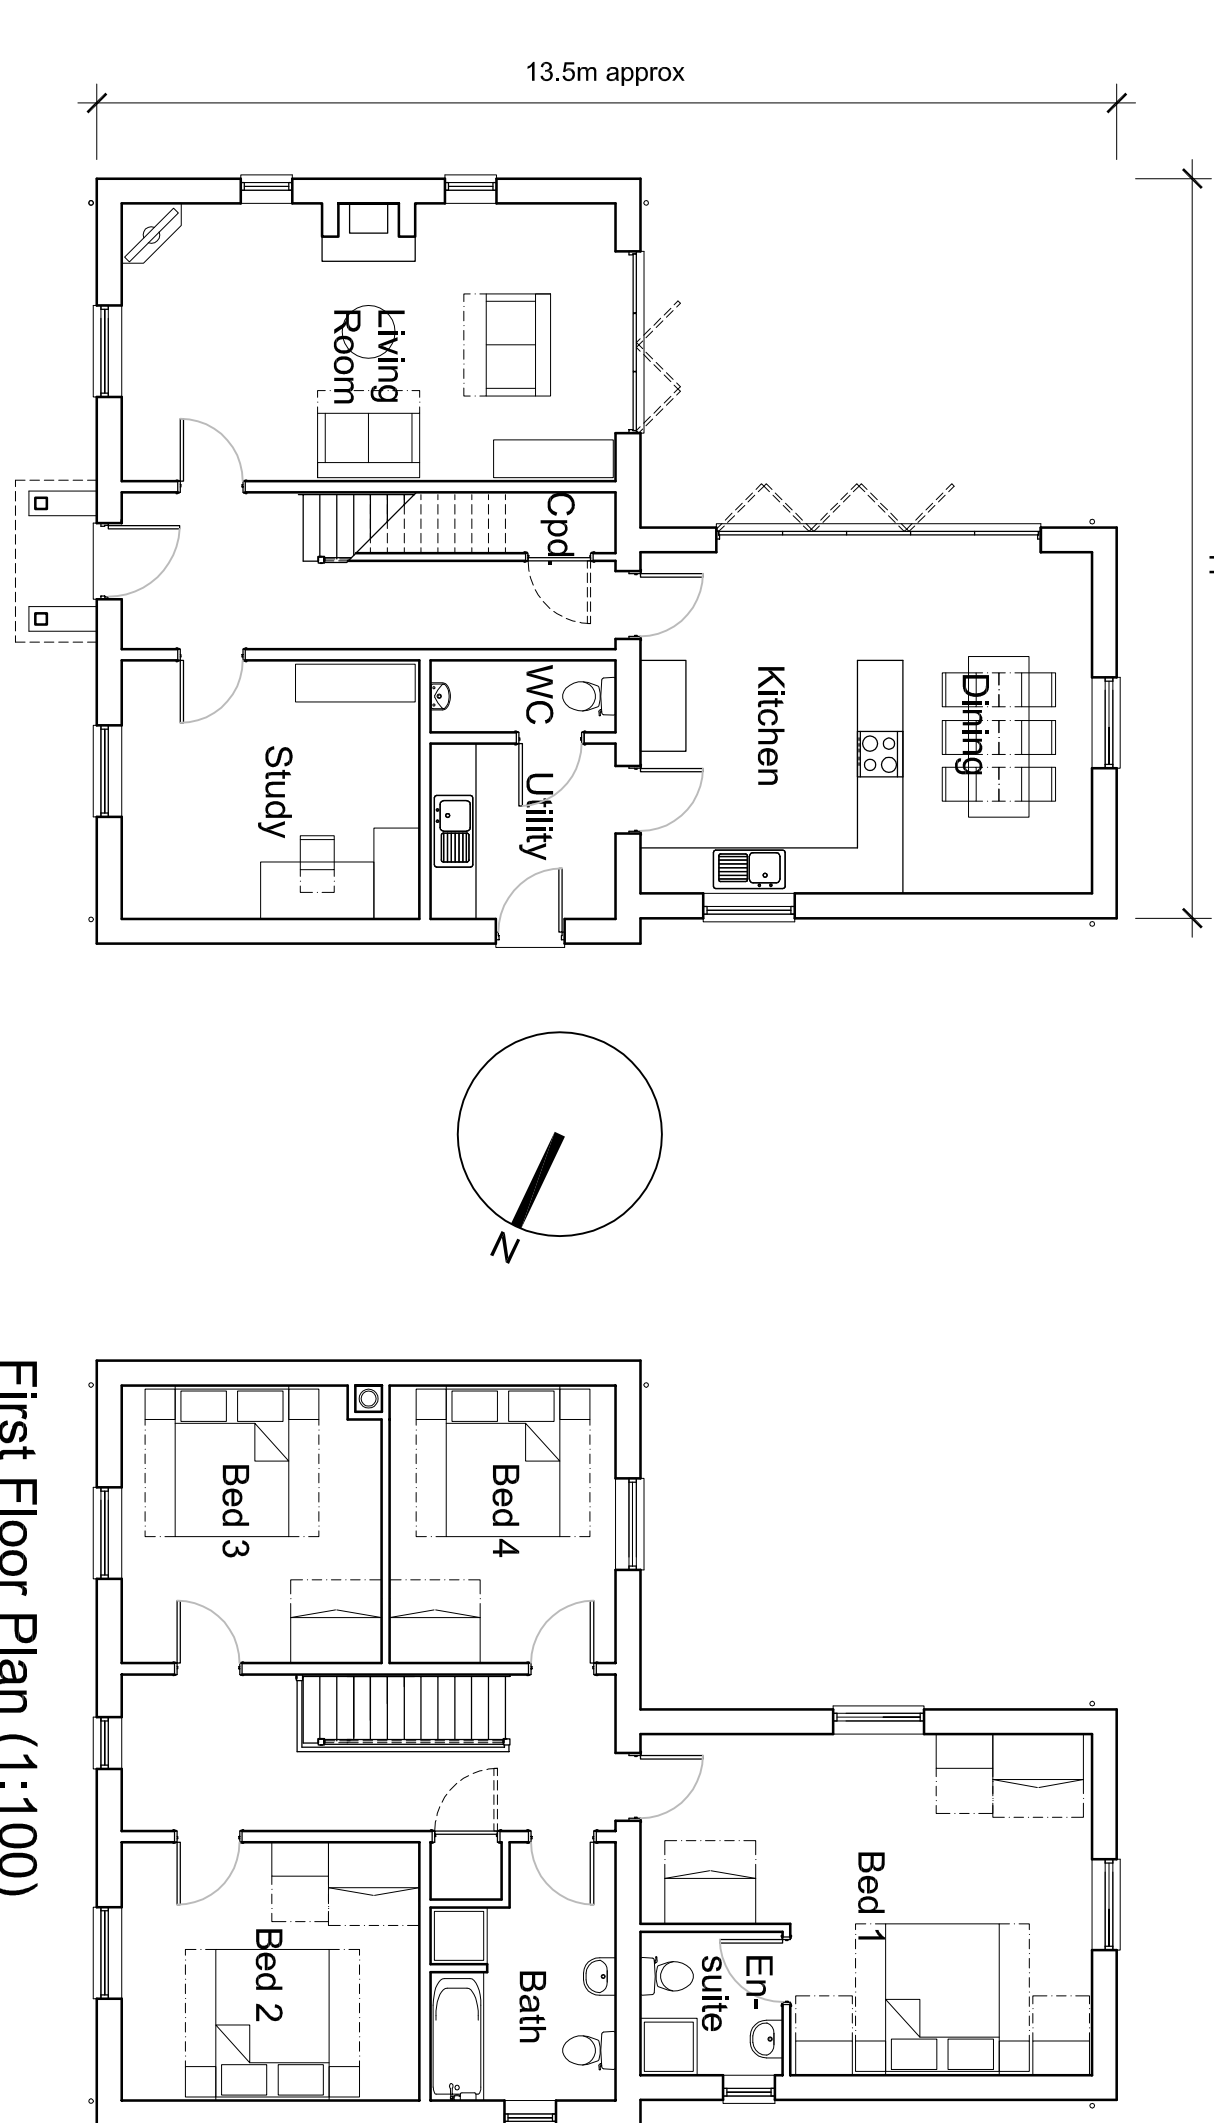


Ground Floor Plan (1:100)

First Floor Plan (1:100)

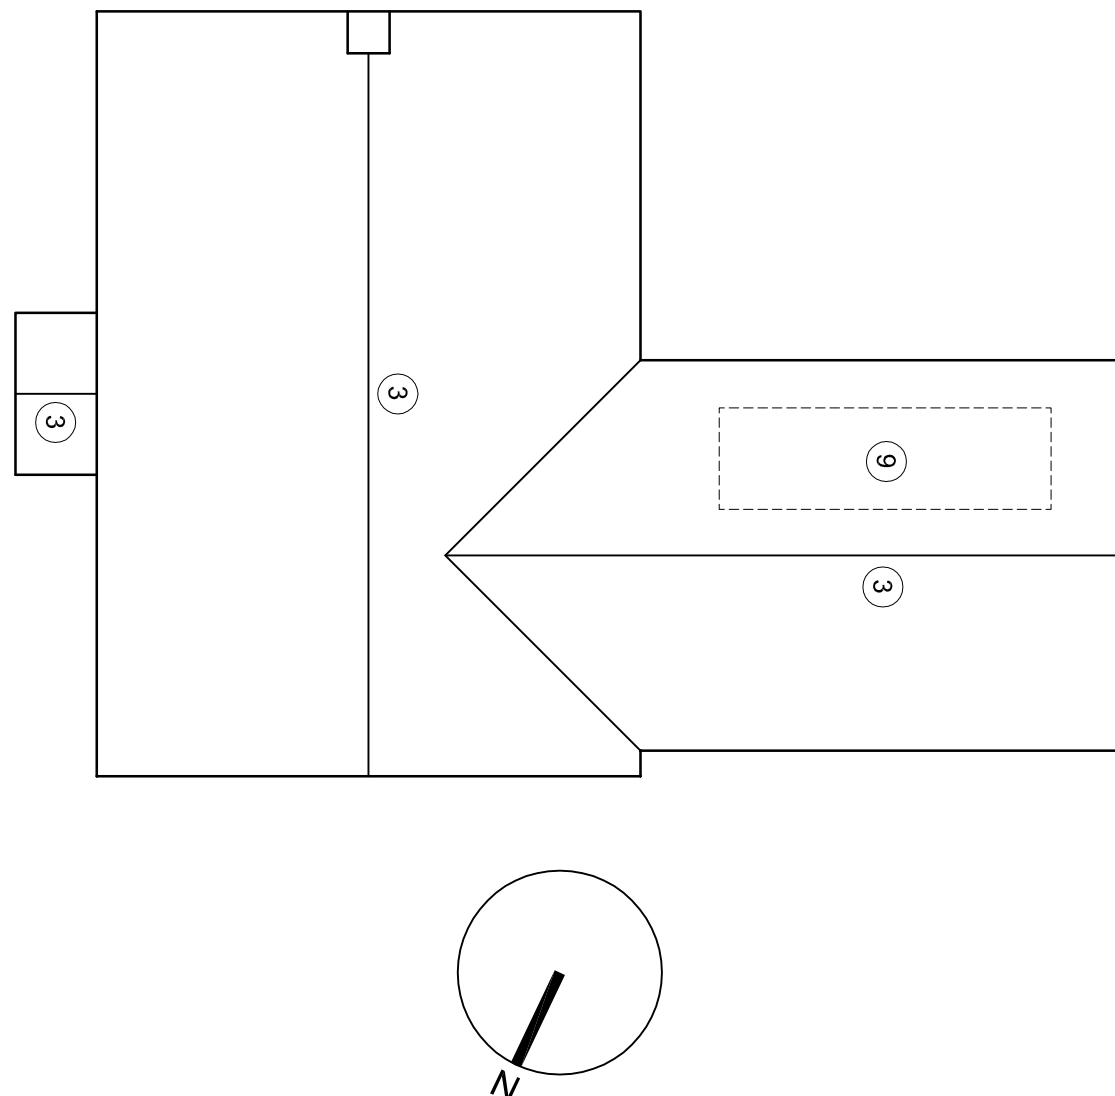

Roof Plan (1:100)

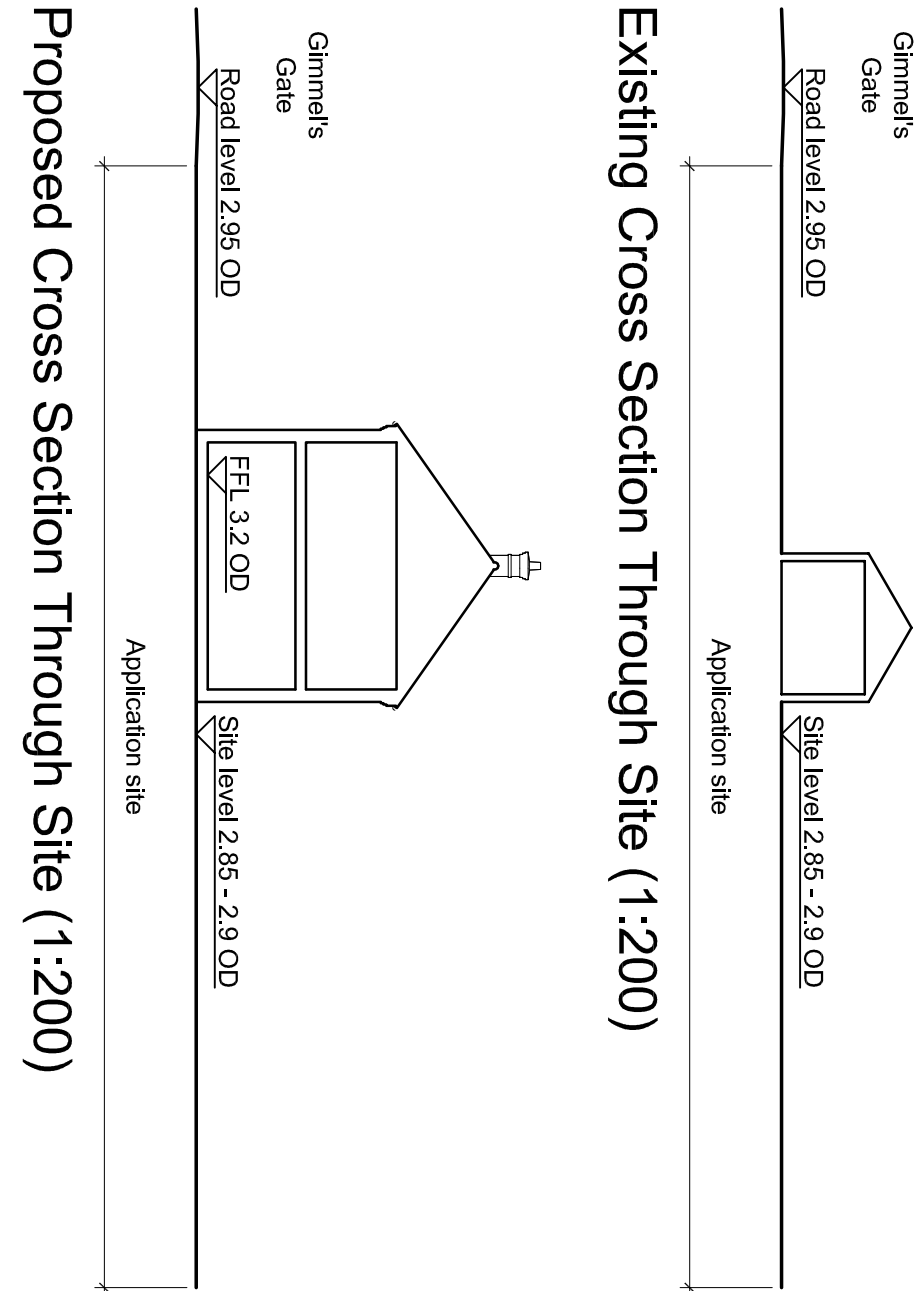


Existing Cross Section Through Site (1:200)

Proposed Cross Section Through Site (1:200)



Existing Block Plan (1:200)

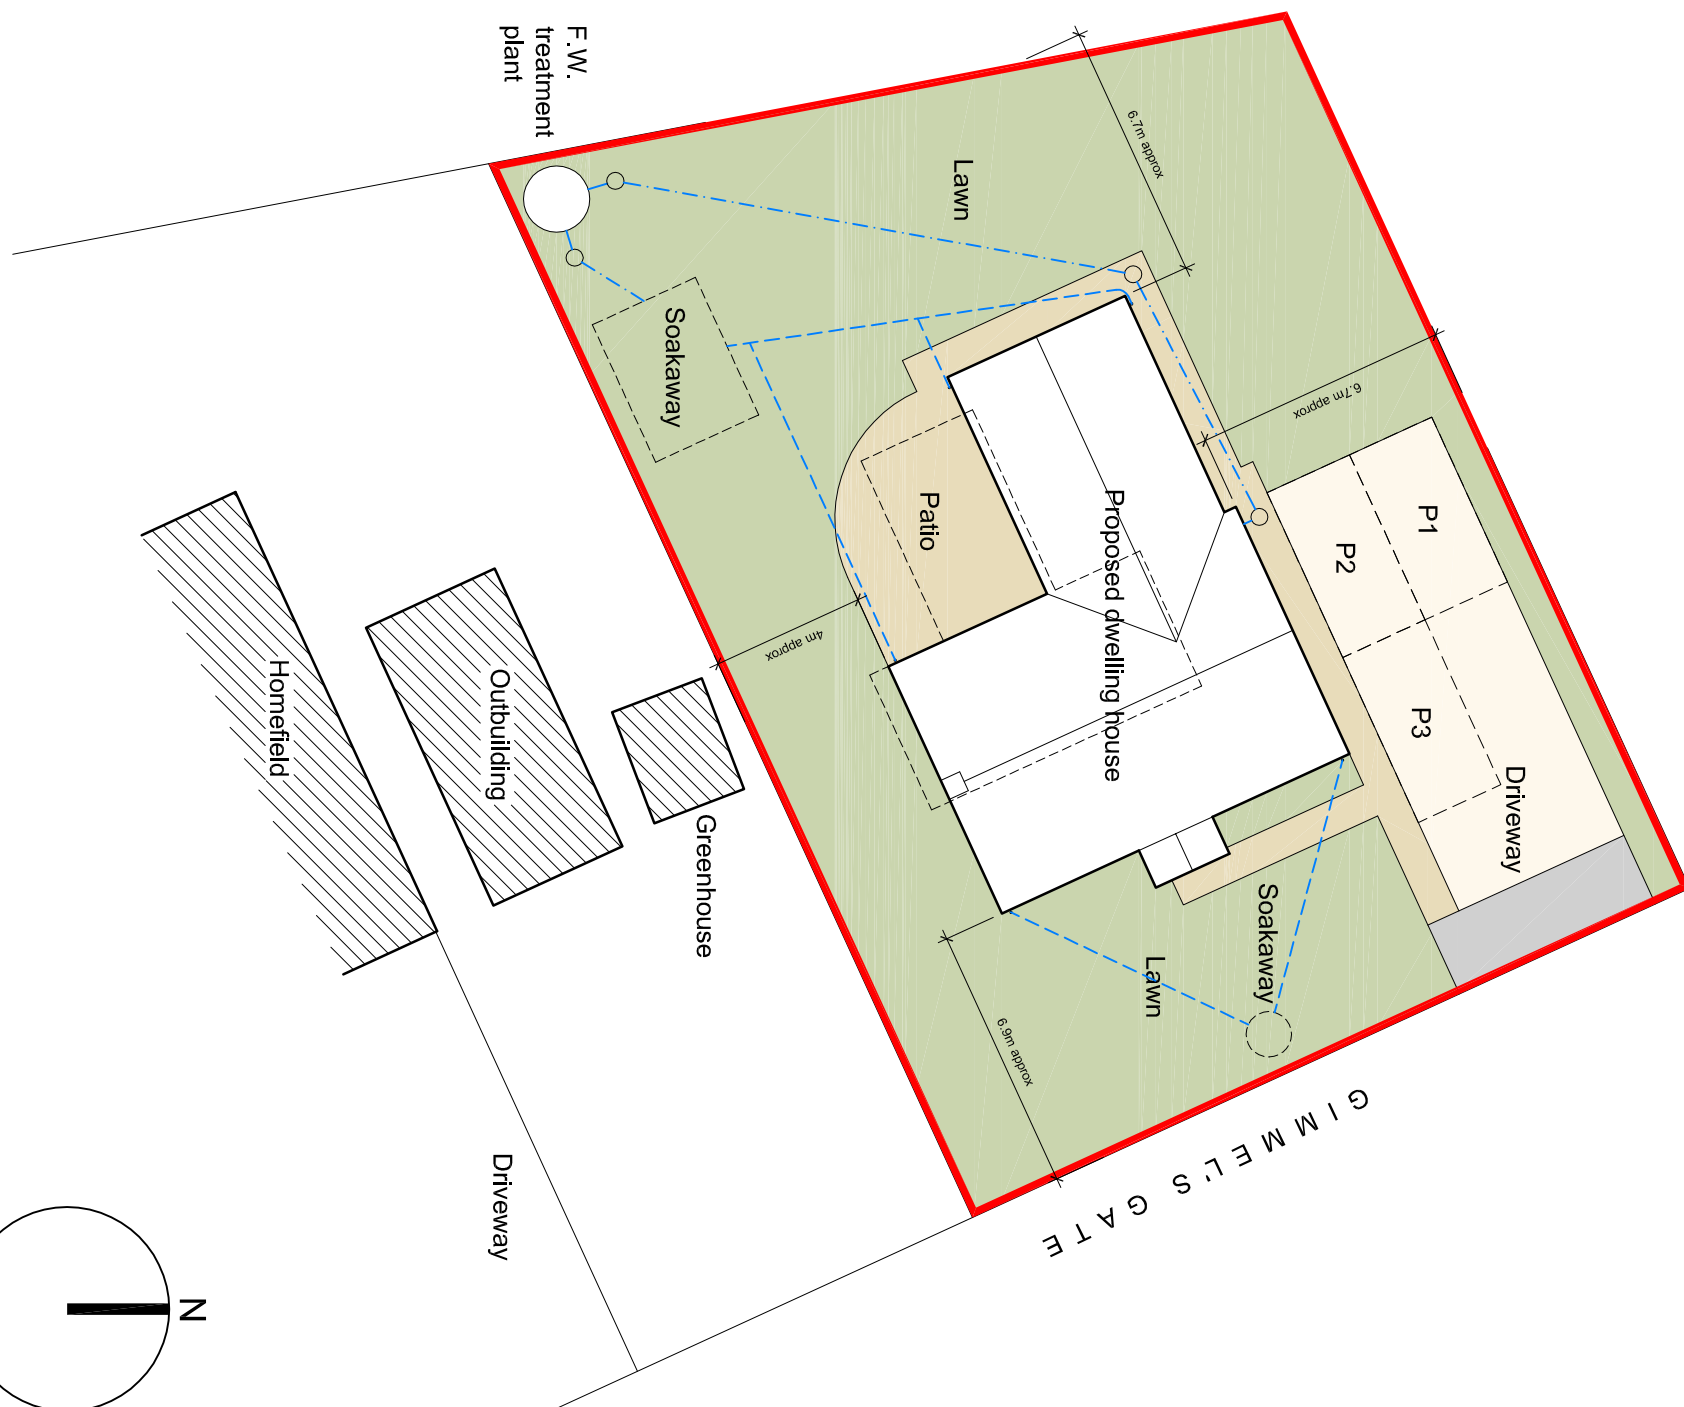

Proposed Block Plan (1:200)