




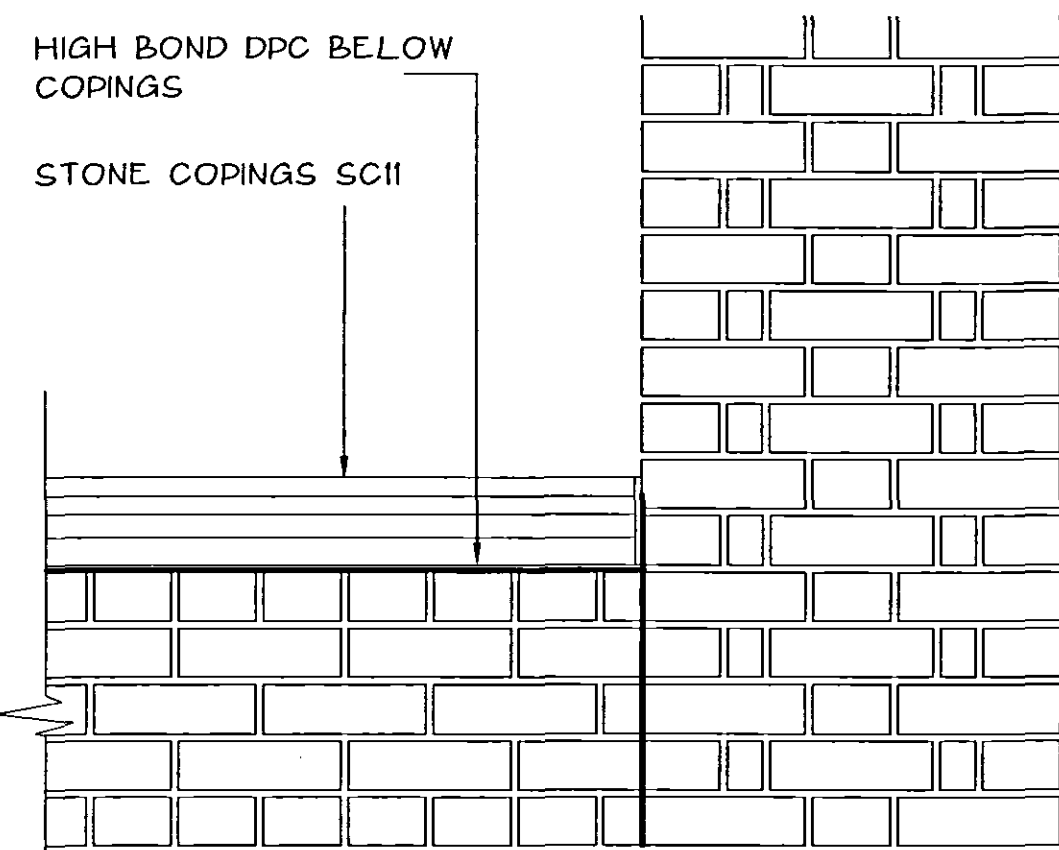


ELEVATION VIEW 'ENGLISH GARDEN BOND'
(ALTERNATIVE - 'ENGLISH BOND')

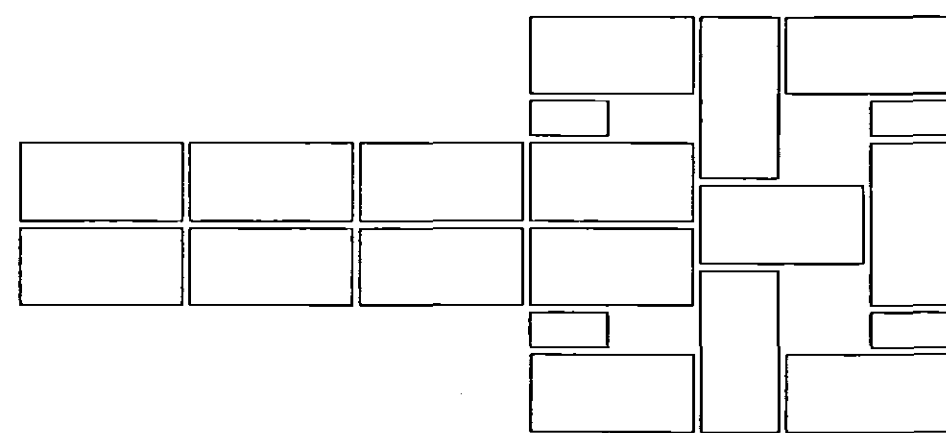

PLAN VIEW - STRETCHER WALL & PIER

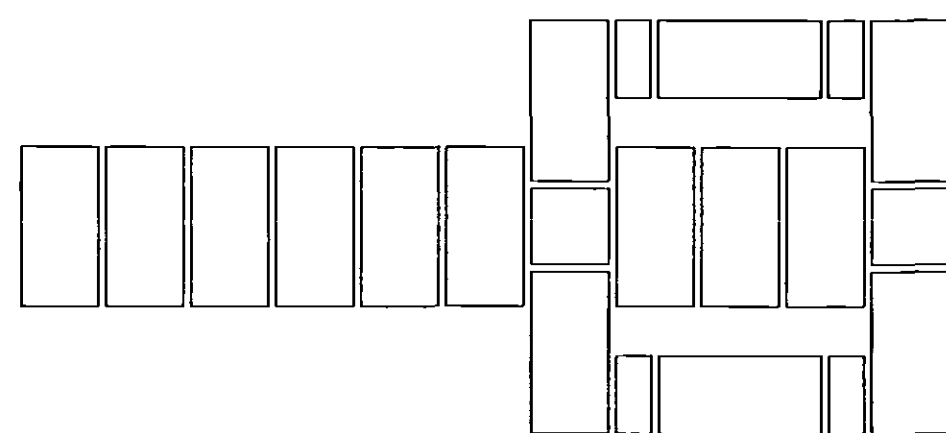

PLAN VIEW - HEADER WALL & PIER

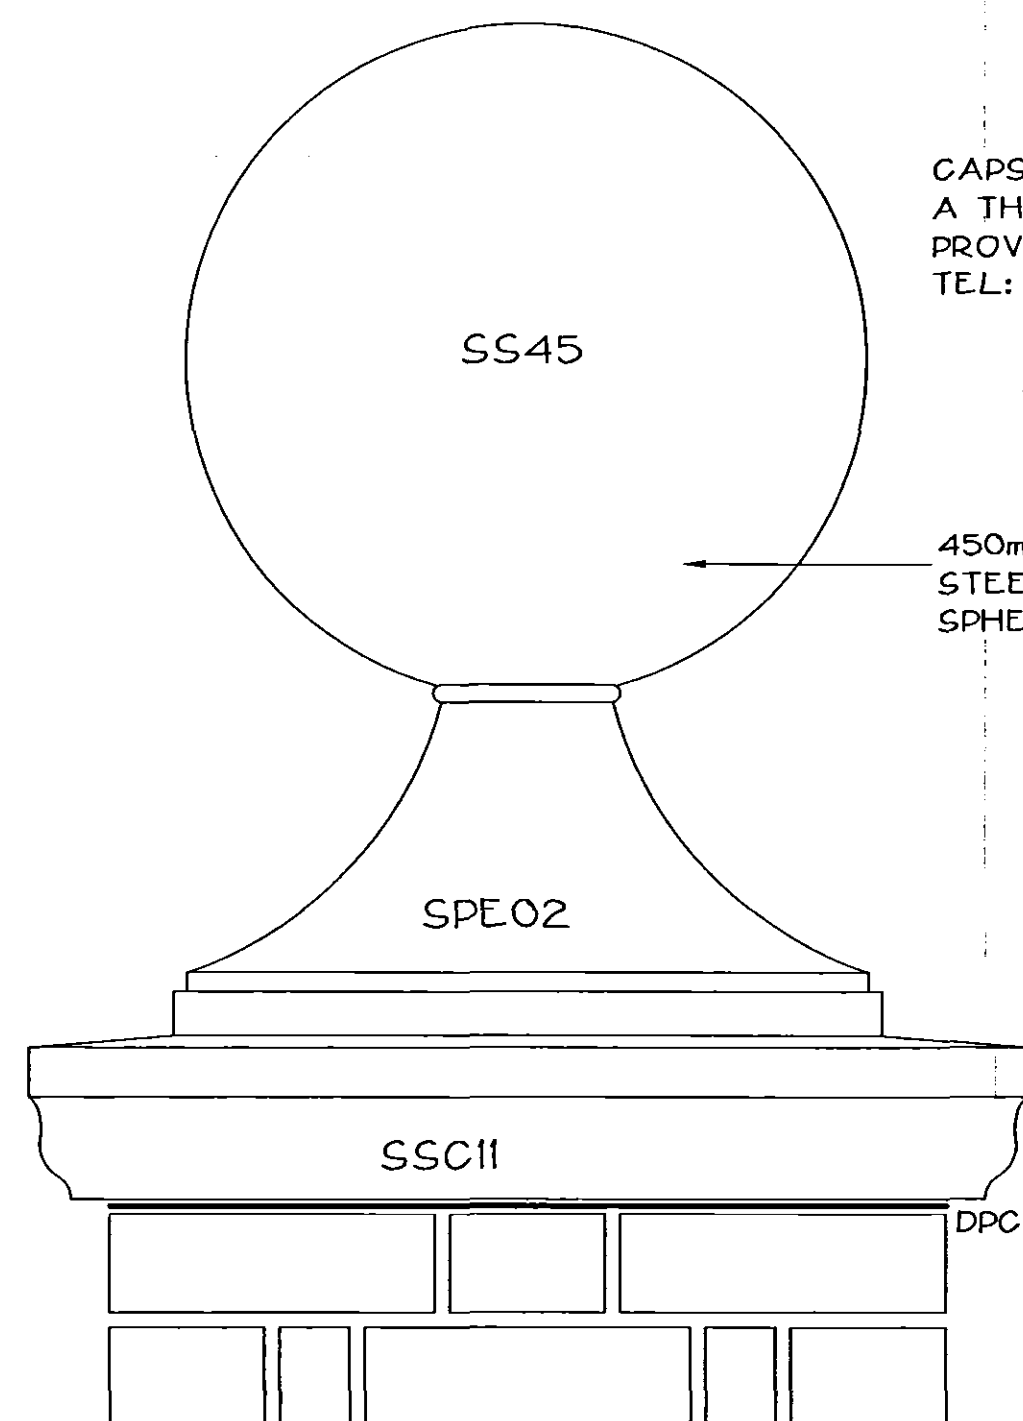

MAIN GATE PIER WITH
STONE CAP & FINIAL (SCALE 1:5)

EXPANSION JOINTS - PROVIDE AT A MAXIMUM OF 6M SPACING WITH A MAXIMUM 3M FROM A CORNER OR CHANGE OF DIRECTION. THEY MUST COMMENCE AT CONCRETE FOUNDATION LEVEL AND CONTINUE THROUGH COPING COURSES. ADDITIONAL EXPANSION JOINTS WILL BE REQUIRED AT 3M CENTRES THROUGH THE COPINGS. A 10mm JOINT WIDTH USE TIES FITTED WITH DE-BONDING SLEEVES TO SPAN THE JOINT TO MAINTAIN STABILITY. FILLER MATERIAL CELLULAR POLYURETHANE ALLOWING 10 x 10mm RECESS FOR POLYSULFIDE SEALANT.

HIGH DURABILITY MORTAR JOINTS:

- 1 PART PORTLAND CEMENT
- 1/2 PART LIME
- 4 1/4 PARTS SAND
- PROPRIETARY AIR ENTRAINING AGENT

USE STRONGER MIX FOR CAPPINGS AND COPINGS

MORTAR JOINTS - EITHER FLUSH OR
BUCKET HANDLE JOINT PROFILES.

FOR RADIAL BRICKS CONTACT BOSTOCK
PARKHOUSE SALES OFFICE ON 0844 800
4867.

CAPS AND COPINGS TO BE IN
A THE STOCK COLOUR (BATH)
PROVIDED BY WARRICK STONE
TEL: 01406 362262

450mm DIA SPHERE - STAINLESS
STEEL FIXING PIN CHEM FIXED INTO
SPHERE & PEDESTAL.

HIGH BOND DPC BELOW
COPINGS

ALL BRICKS TO BE F2
DURABILITY.

VERTICAL SQUARE RAILINGS APPROX 25 X 25mm
TO MATCH EXISTING WELD FIXED THROUGH
HORIZONTAL FLAT BAR 30 X 8mm

NOTE: EXISTING RAILINGS TO BE ALTERED AND
ADAPTED AS NECESSARY AND RE-USED AND
INCORPORATED INTO NEW RAILING WORKS.


VERTICAL RAILINGS APPROX
25 X 25mm TO MATCH
EXISTING WITH SPIKE FINIAL

REFER TO DRAWING No 1022/02 FOR
GATE DETAILS AND FOR GENERAL
FENCING ARRANGEMENT. CONTRACTOR
TO SUBMIT FULL DETAILS FOR CLIENT
AND PLANNING APPROVAL PRIOR TO
CONSTRUCTION.


FLAT BAR - APPROX 30 X 8mm TO
MATCH EXISTING SITS ON FLAT
SECTION OF STONE COPING.

SCA29


CAPS AND COPINGS TO BE IN
A THE STOCK COLOUR (BATH)
PROVIDED BY WARRICK STONE
TEL: 01406 362262

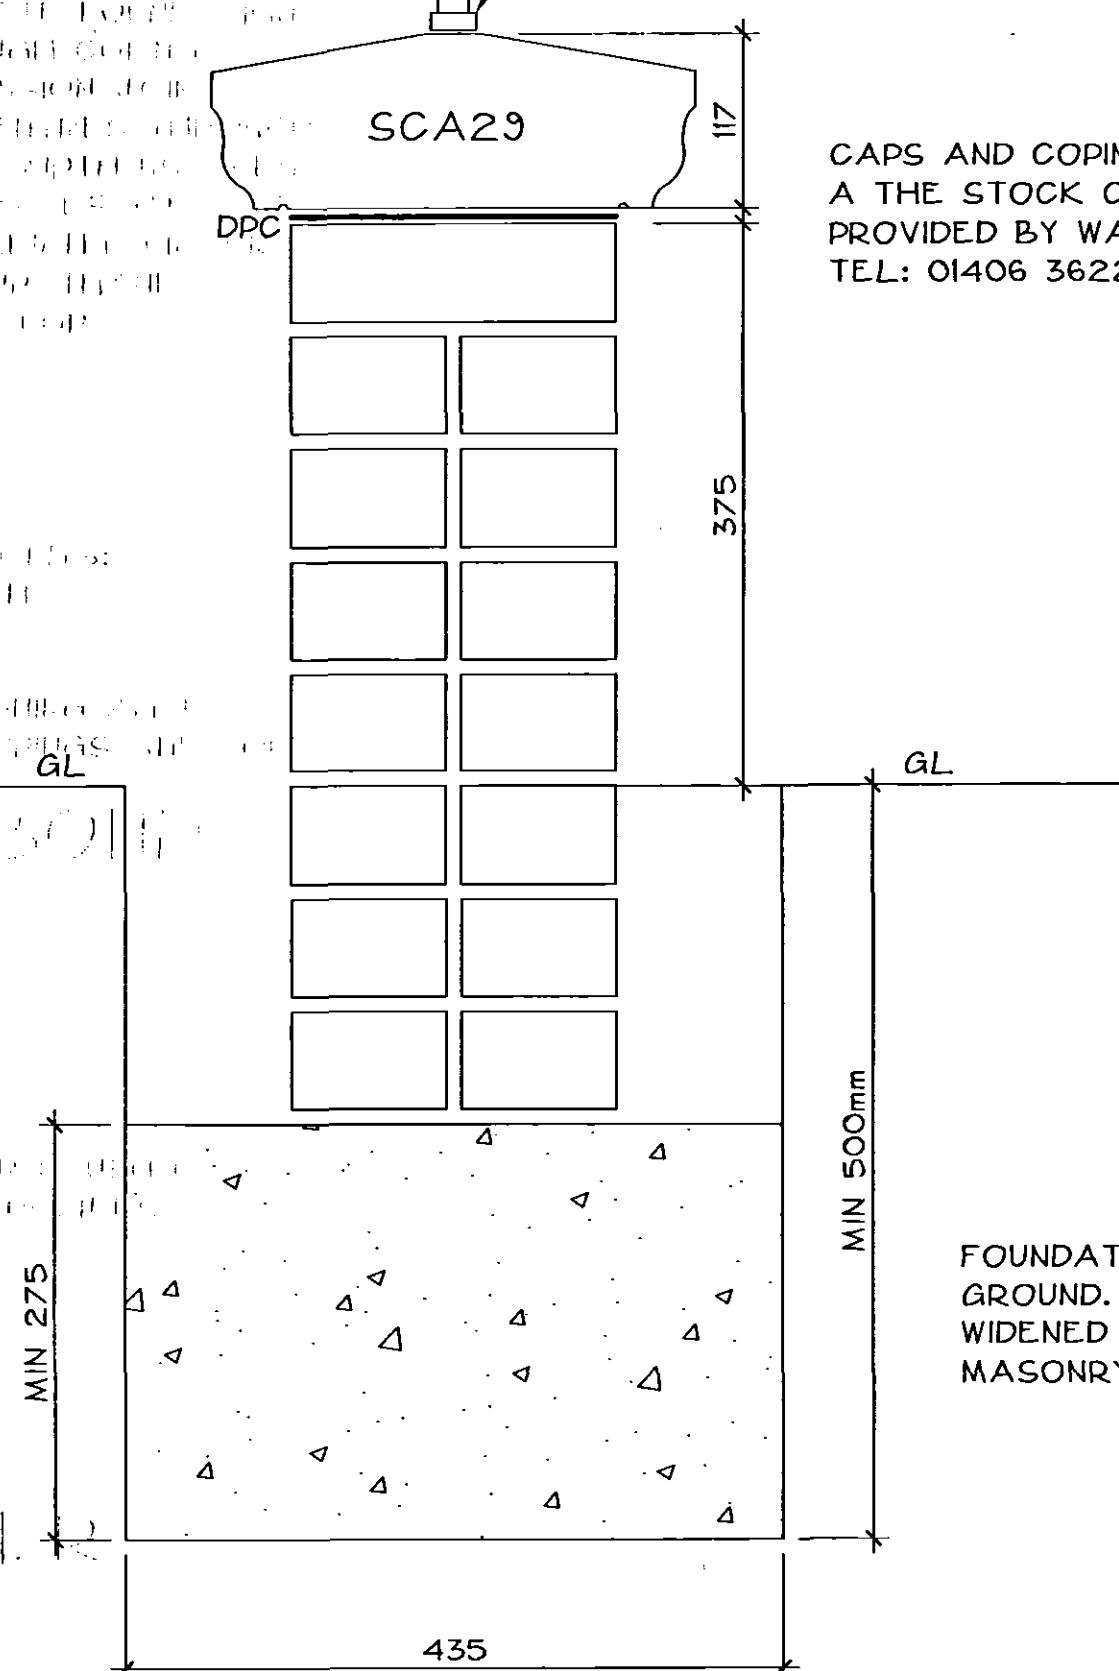

WALL SECTION
(SCALE 1:5)

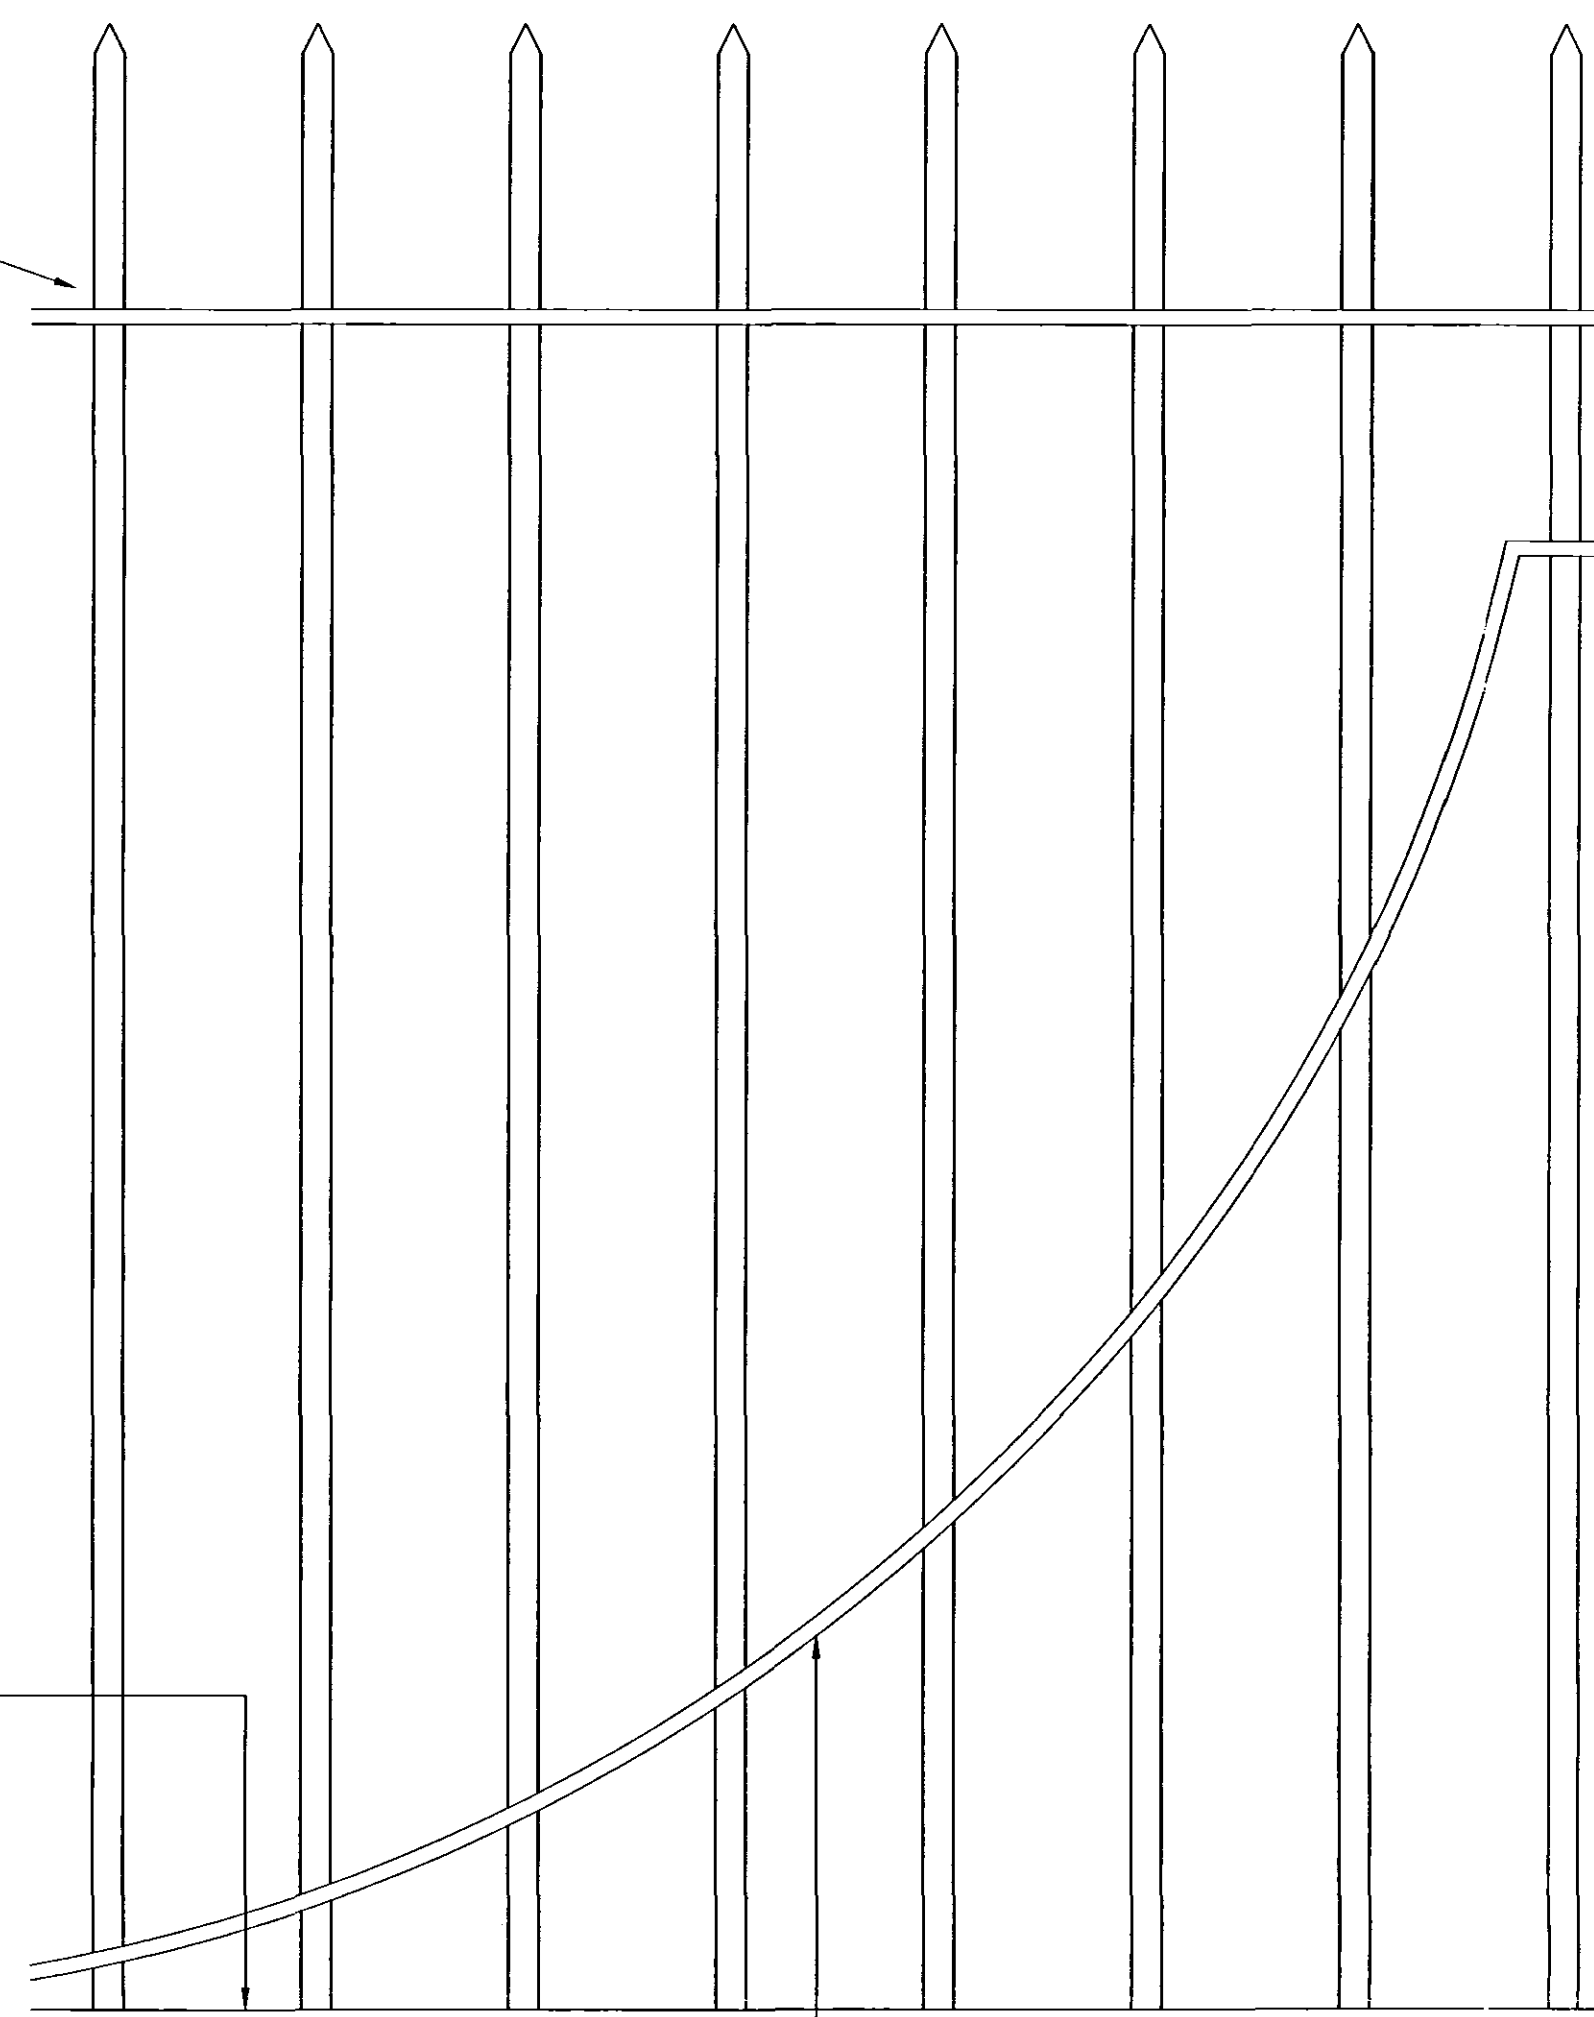

ELEVATION VIEW - WROUGHT IRON FENCING
(SCALE 1:5)

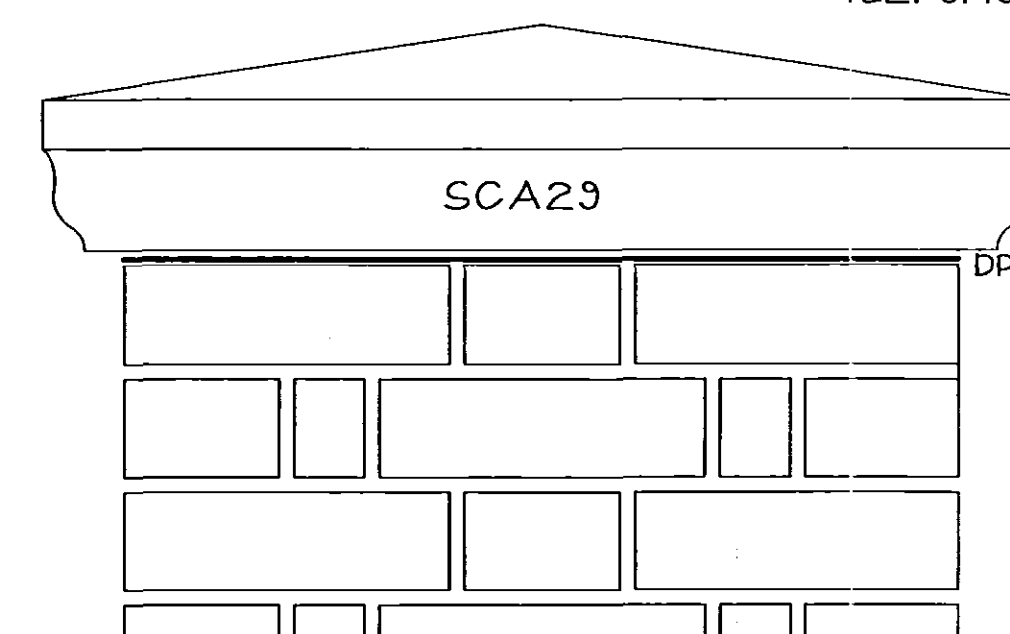

BRICK PIER WITH STONE CAP
(SCALE 1:5)

CAPS AND COPINGS TO BE IN
A THE STOCK COLOUR (BATH)
PROVIDED BY WARRICK STONE
TEL: 01406 362262

HIGH BOND DPC BELOW
COPINGS

ALL BRICKS TO BE F2
DURABILITY.

GENERAL NOTES

COPYRIGHT

This drawing is copyright and may not be altered, traced, photocopied or used for any other purpose other than that for which it is issued.

LIMITATIONS

This drawing is limited in the amount of information contained and does not purport to contain a full specification of the works. It is solely for the purpose of obtaining Building Regulation approval. The drawing must not be used as a contract document alone.

DIMENSIONS

Do not scale from the drawing. Always use figured dimensions.

All dimensions are to be checked on site by the builder who shall take responsibility for measurements for construction and ordering purposes from commencement of site works.

Whilst every effort is made to ensure accuracy in dimensioning, measurements should be carefully checked to ensure compatibility with existing structures and features.

SUPERVISION

The works will not be supervised by Richard J Diggle Ltd or any representative thereof. It is the client's or their appointed agents responsibility to control workmanship, substitution of materials, adherence to specification, variations to contract etc.

STANDARDS

All materials to be new unless otherwise stated and all components and materials etc. to be used, fitted and installed in strict accordance with manufacturer's instructions and relevant Code of Practice.

Materials shall conform to the appropriate British Standard Specification or BBA Certificate or European Code equivalent.

Preservative treatment to BS 5268 : Part A shall be carried out to all timber prior to delivery to site.

DETAILS / FOUNDATIONS

All details shown on this drawing including foundations, are based upon typical site conditions including soil of good bearing capacity.

Site soil surveys are recommended in respect of foundations to establish specific site conditions before foundation work is undertaken.

If adverse ground conditions are encountered, then the advice of a qualified structural engineer should be sought.

HEALTH AND SAFETY

It is the Employer / Client's responsibility to ensure that the selected contractor is conversant with and adopts all measures necessary to achieve compliance with Health and Safety legislation for Building Sites and Works Places.

The Employer / Client is advised that should the works need to comply with the Construction Design and Management Regulations 2007, it is his/her responsibility to appoint and employ an independent CDM Co-ordinator and a Principle Contractor.

SCOPE OF THE WORKS

The works comprise all that is shown on the drawings and details. Any work that may not be specifically shown, but may reasonably be inferred as necessary to carry out the works shall be deemed to be included.

A Existing railings re-used. 20/10/2008
New railing sizes amended to match existing.

Revisions

Richard J Diggle Ltd
Building Design : Project Management

194 Broad Gate
Weston Hills
Spalding
Lincs
PE12 6DQ

Tel/fax: 01406 380952
Mob: 07771 621902
E-mail: richard@diggle.biz

Client
**GARTHWAITE MASONIC
BENEVOLENT FUND**

Project
**NEW BOUNDARY WALL &
ENTRANCE GATES**

**MASONIC HALL
PARK LANE
LONG SUTTON**

Drawing
SCHEME DRAWING

PROPOSED WALL/FENCING DETAILS

Scale
1:5 & 1:10

Date
August 2008

Drawing Number

1022-03 A