


N EAST


N WEST

S WEST

S EAST

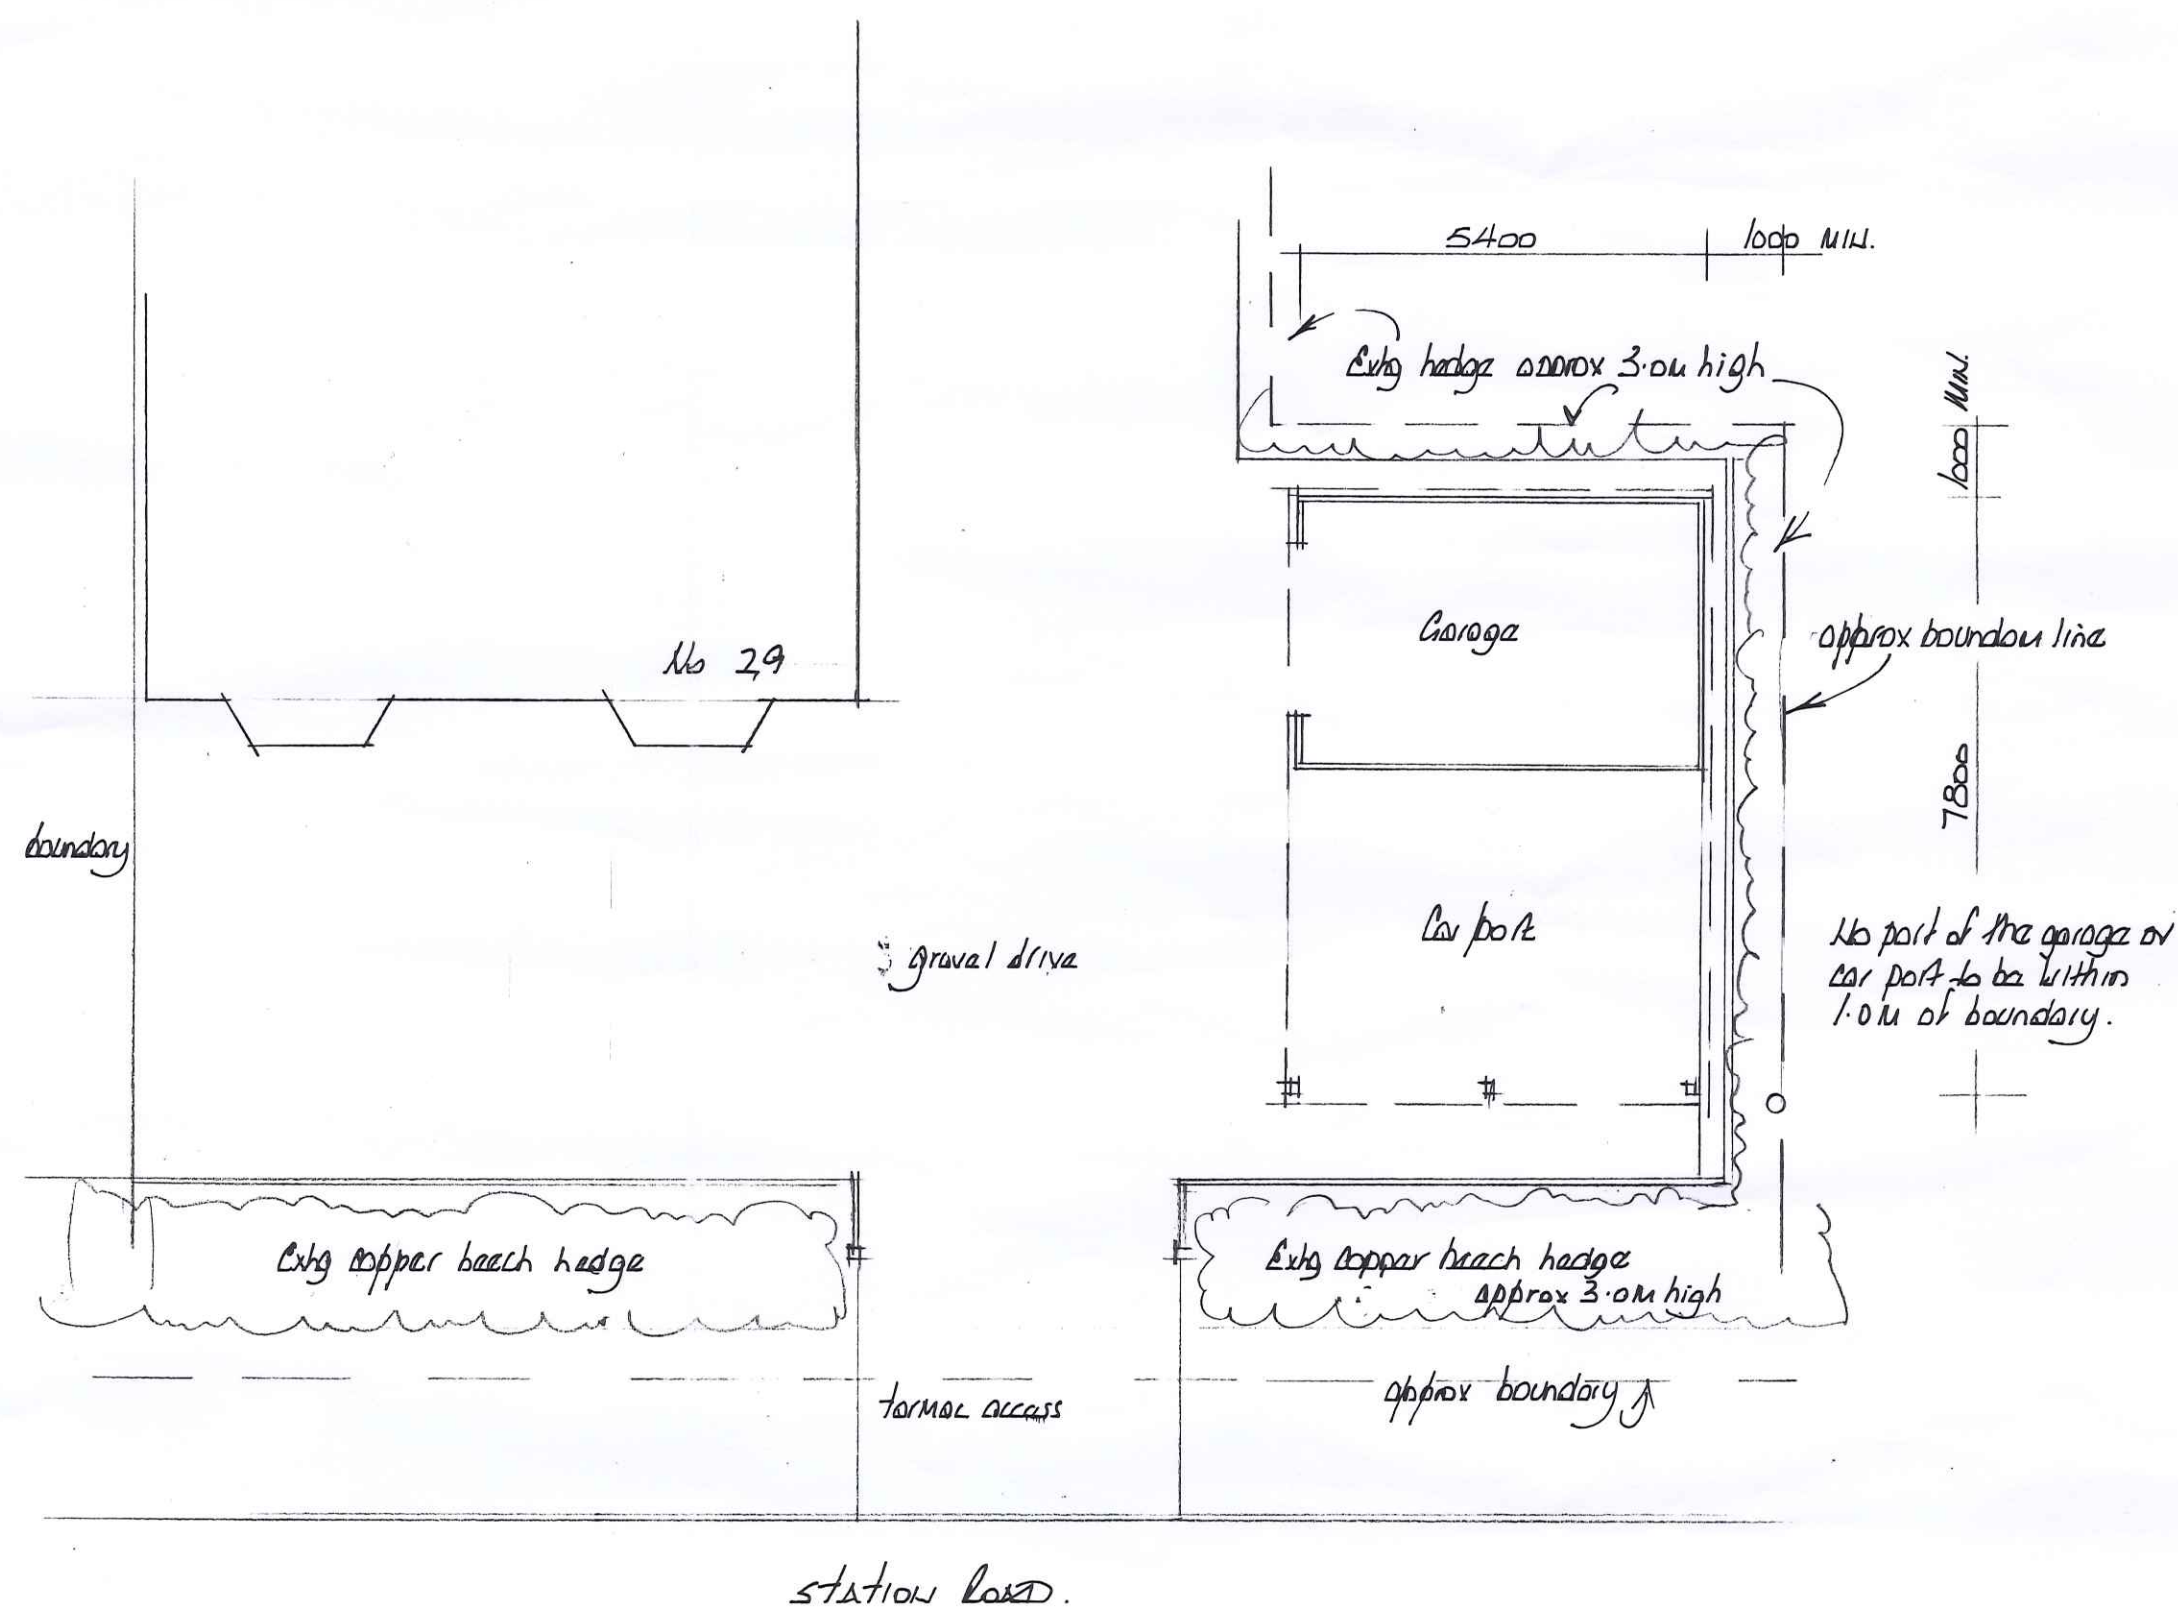

GROUND FLOOR PLAN

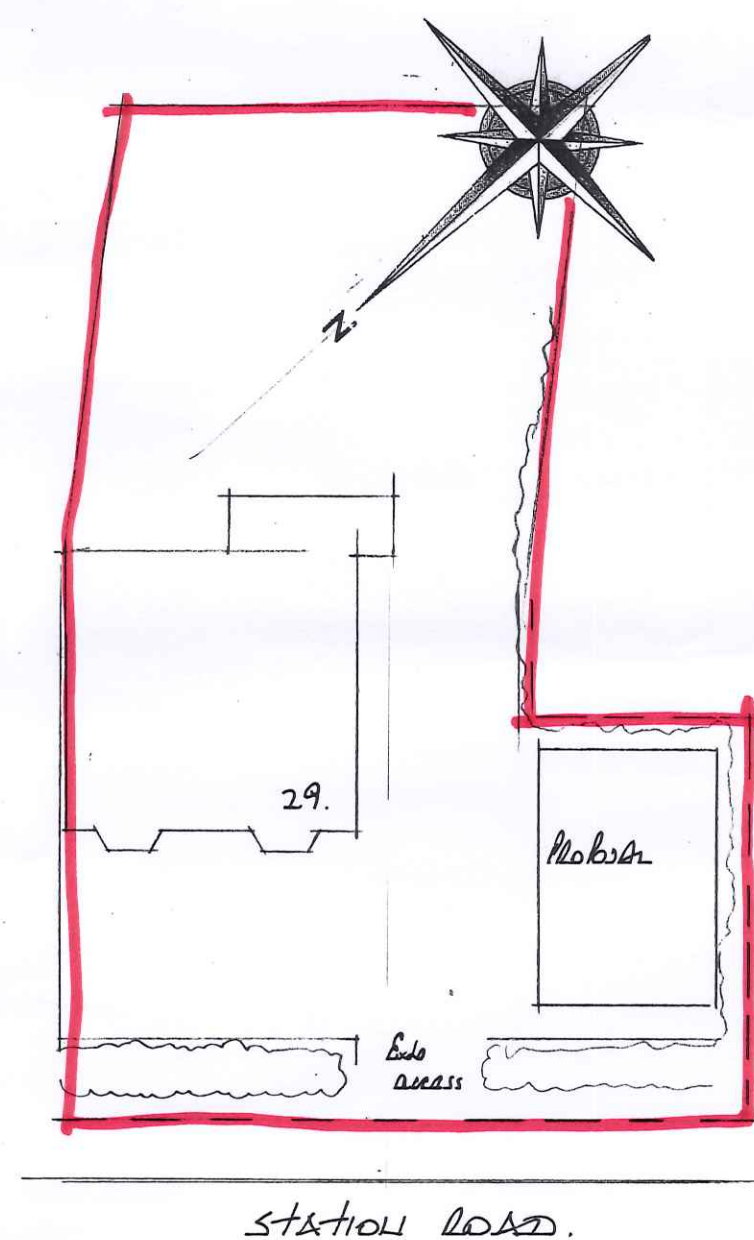

BLOCK PLAN



EAST MIDLANDS
DESIGN ASSOC.

Architectural Consultants

Willow Lodge
Horseshoe Road
Spalding
Lines
PE11 3JA

Tel : 01775 767968
E-mail : willowlodge@talktalk.net
Mobile phone : 07740 815044

Client
MR T & MRS D WILKINSON

Project
PROPOSED GARAGE & CAR PORT AT
29 STATION ROAD
LOVE SUTTON
PE12 9BP

Drawing
PLANS & ELEVATIONS

Scale
1:100, 1:250

Date
16/11/22

Dwg No.
1197/02

DRAWN
AL

REV