






Front Elevation (N)
Scale: 1:100

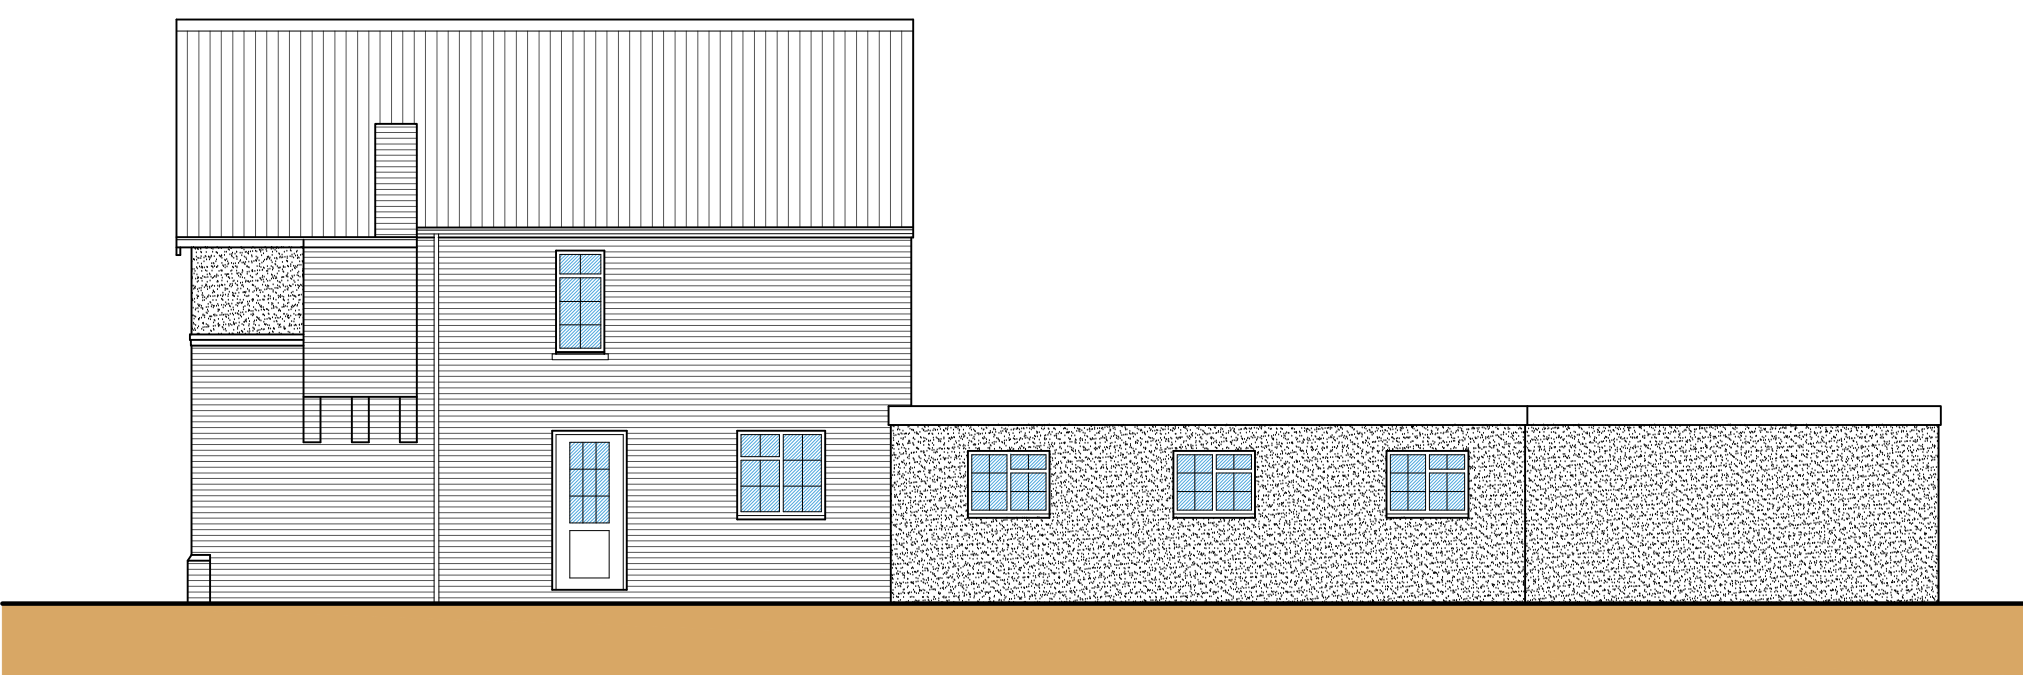

Side Elevation (W)
Scale: 1:100


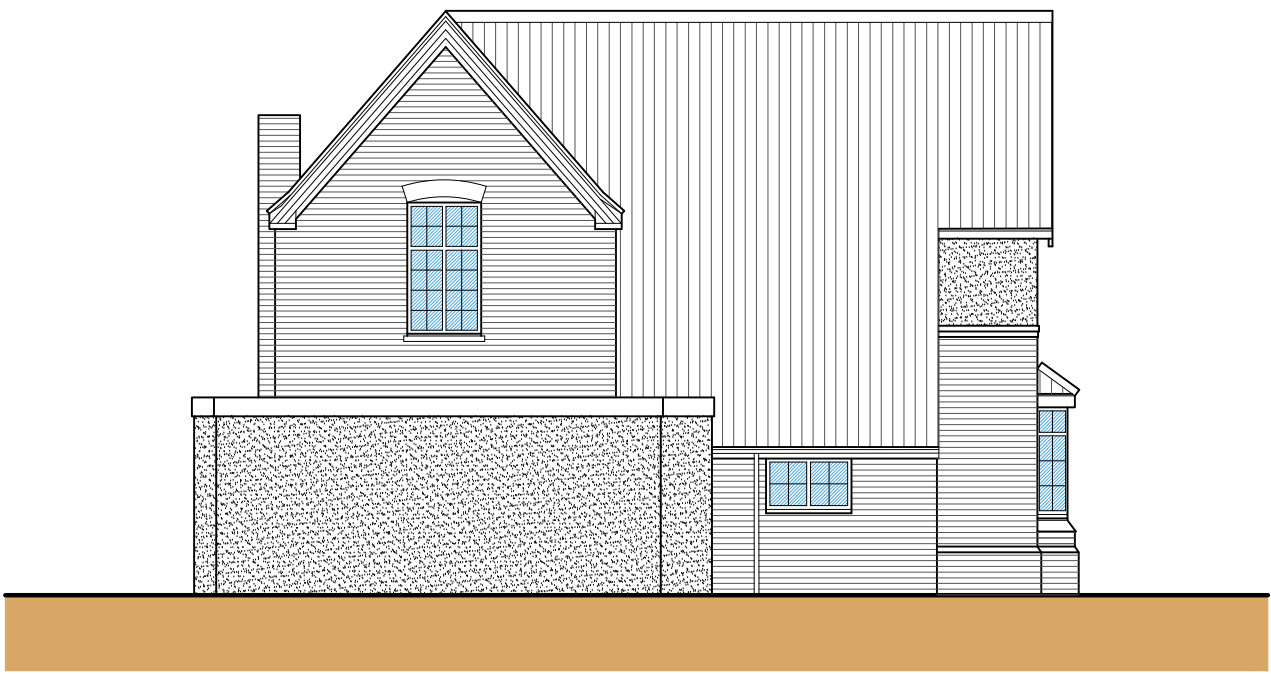


Rear Elevation (S)
Scale: 1:100

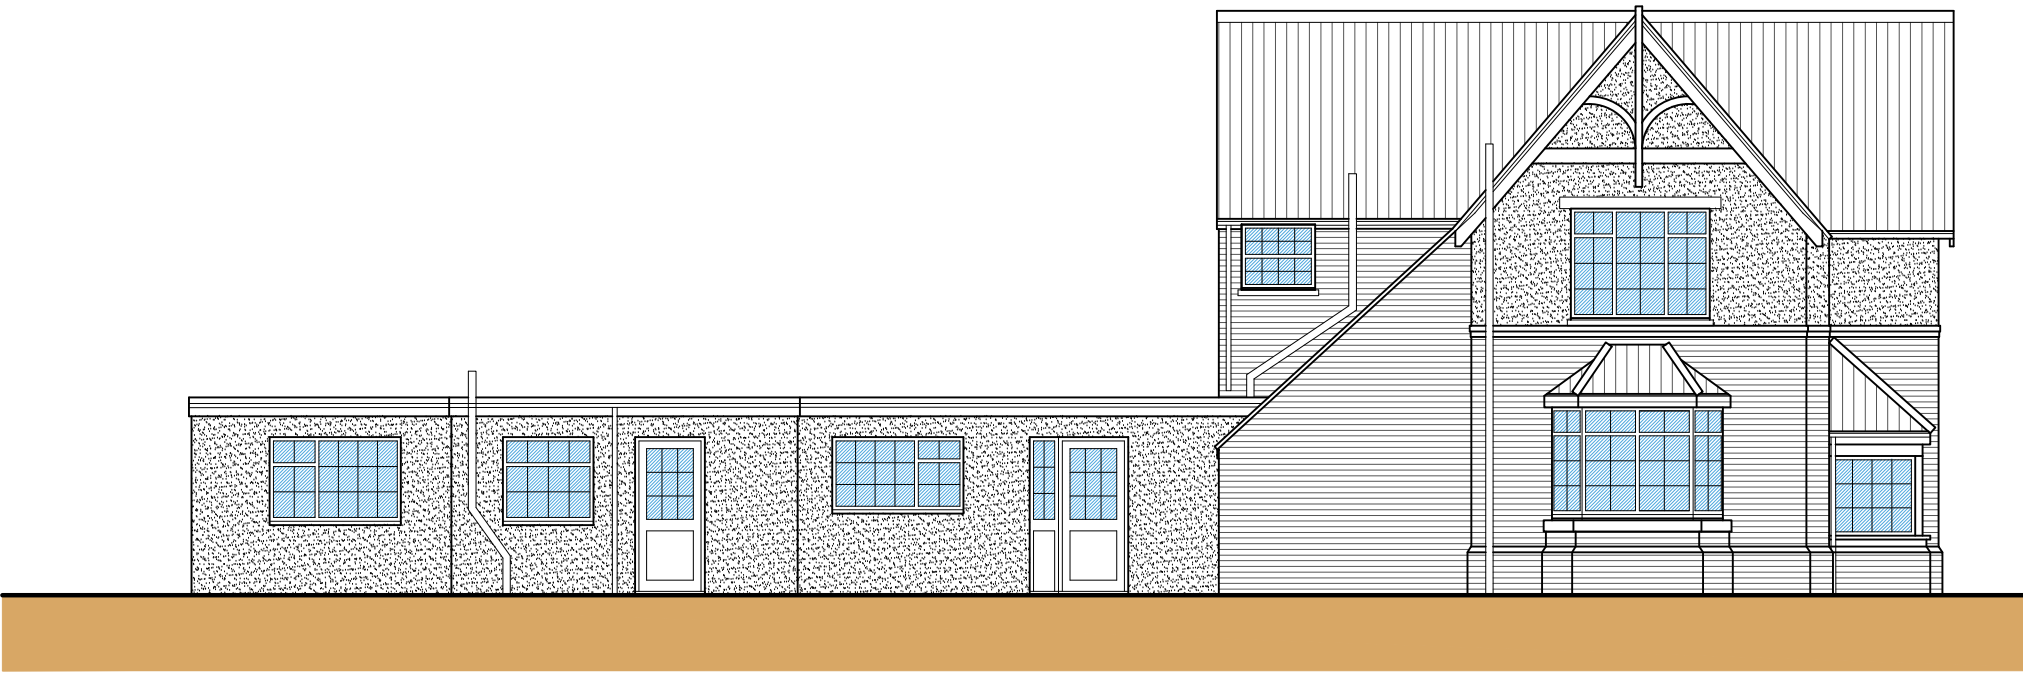


Side Elevation (W)
Scale: 1:100


ELEVATION KEY

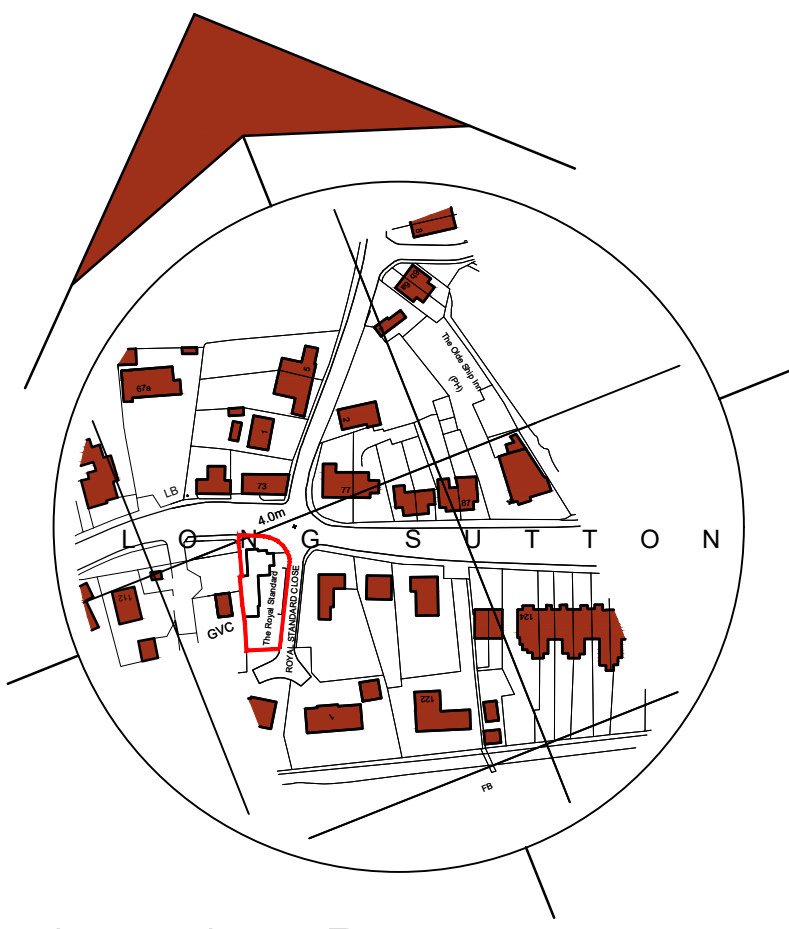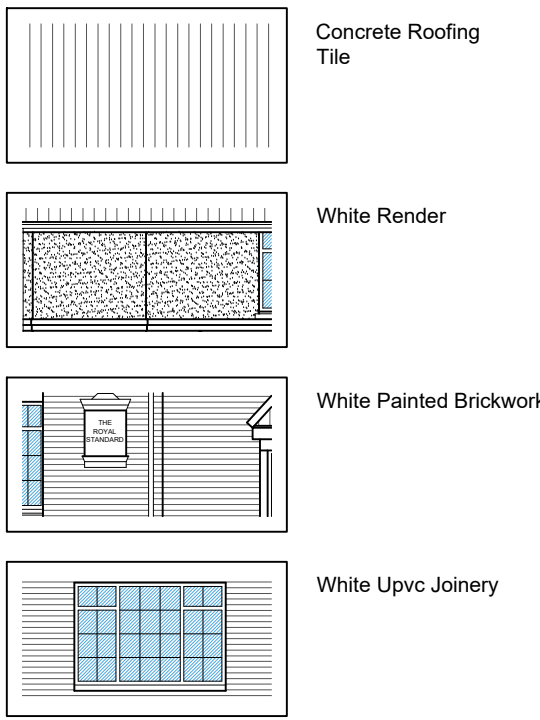


Location Plan
Scale: 1:2500

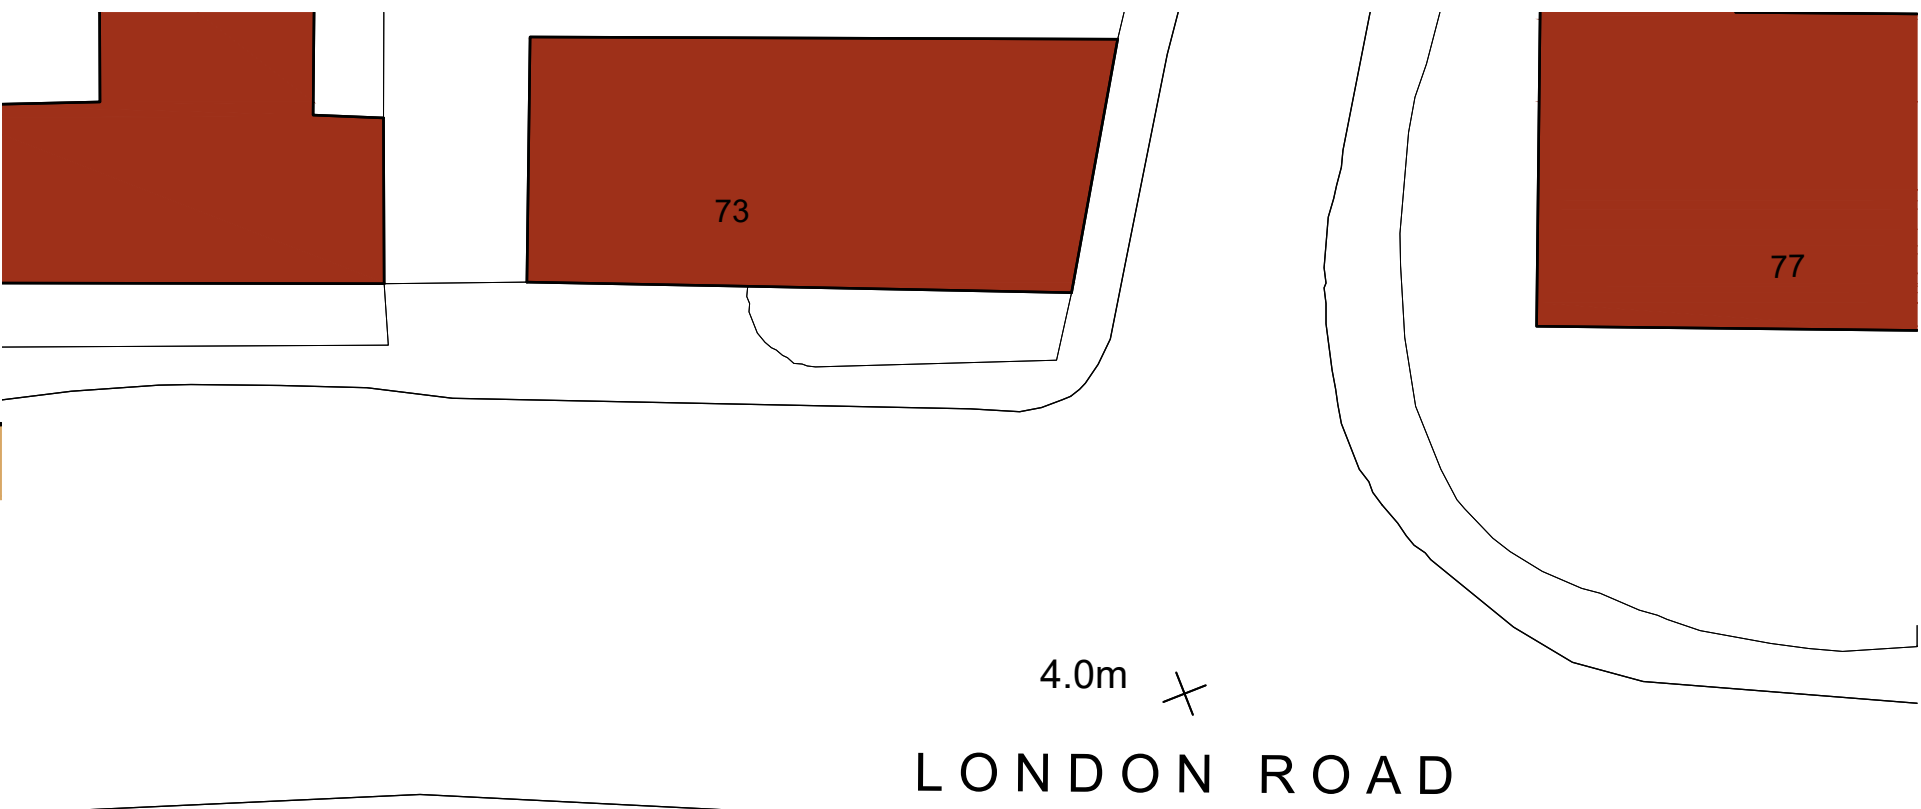

Site Plan
Scale: 1:200

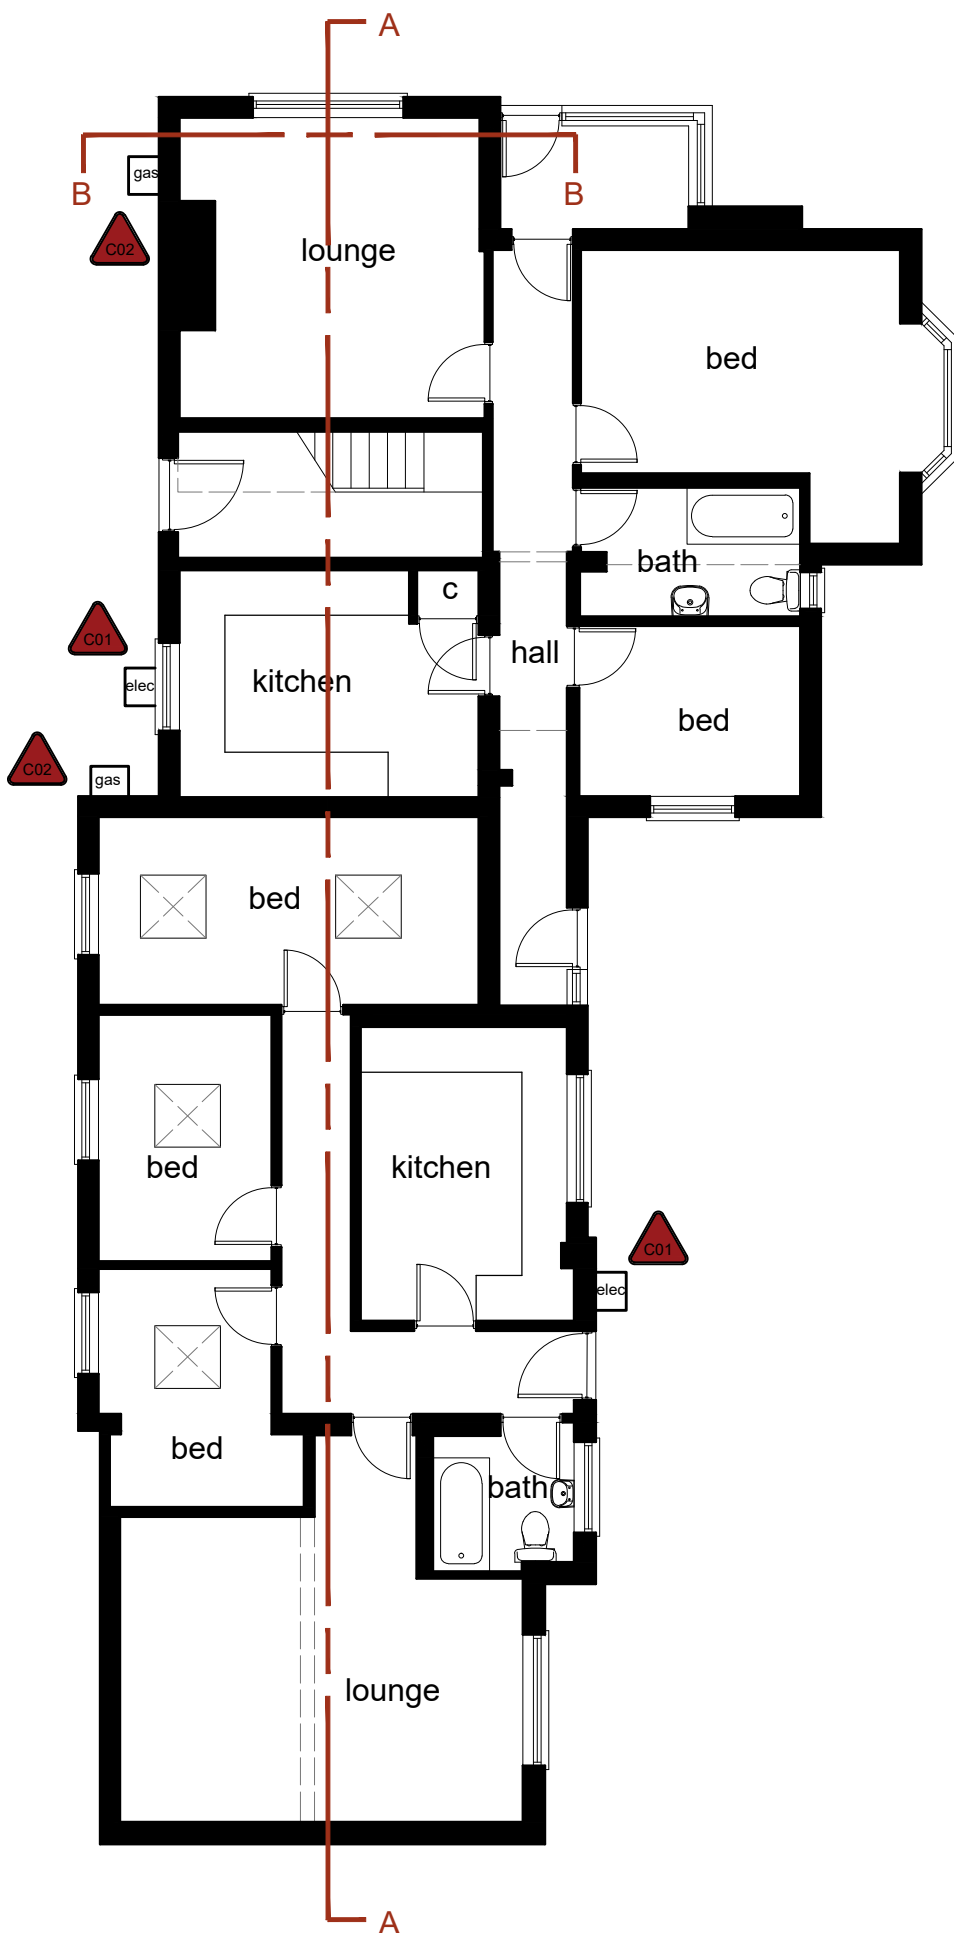


Ground Floor Plan
Scale: 1:100

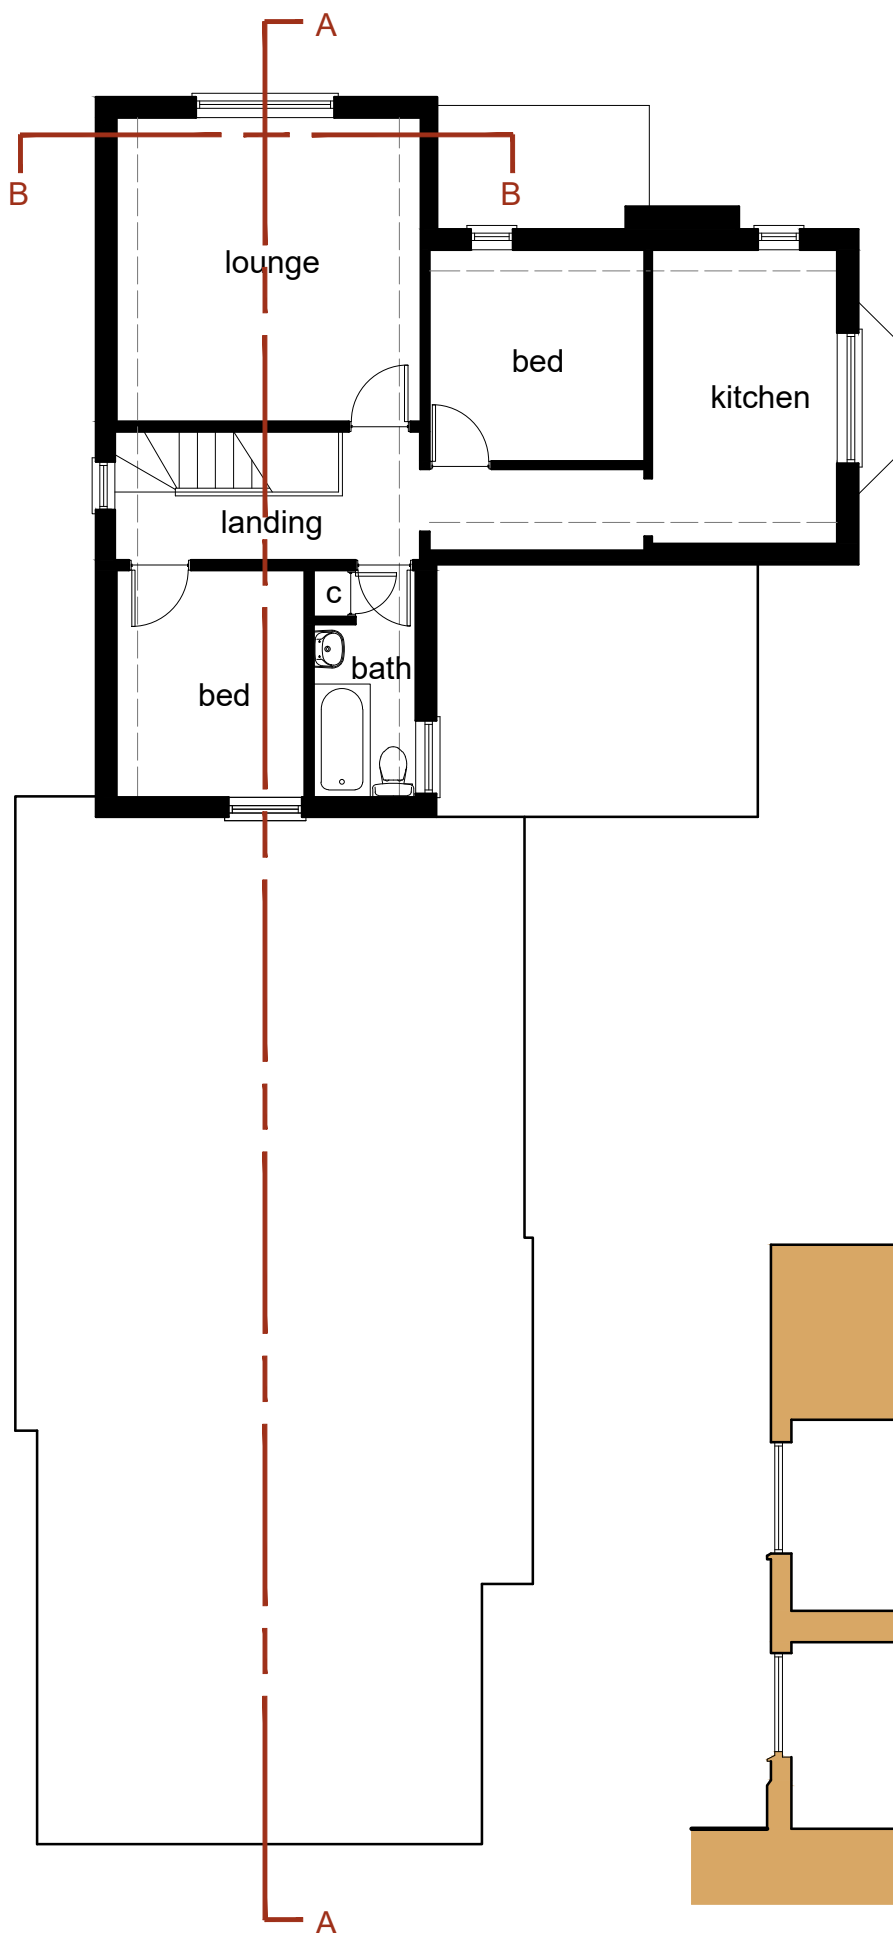

First Floor Plan
Scale: 1:100




Section BB
Scale: 1:100

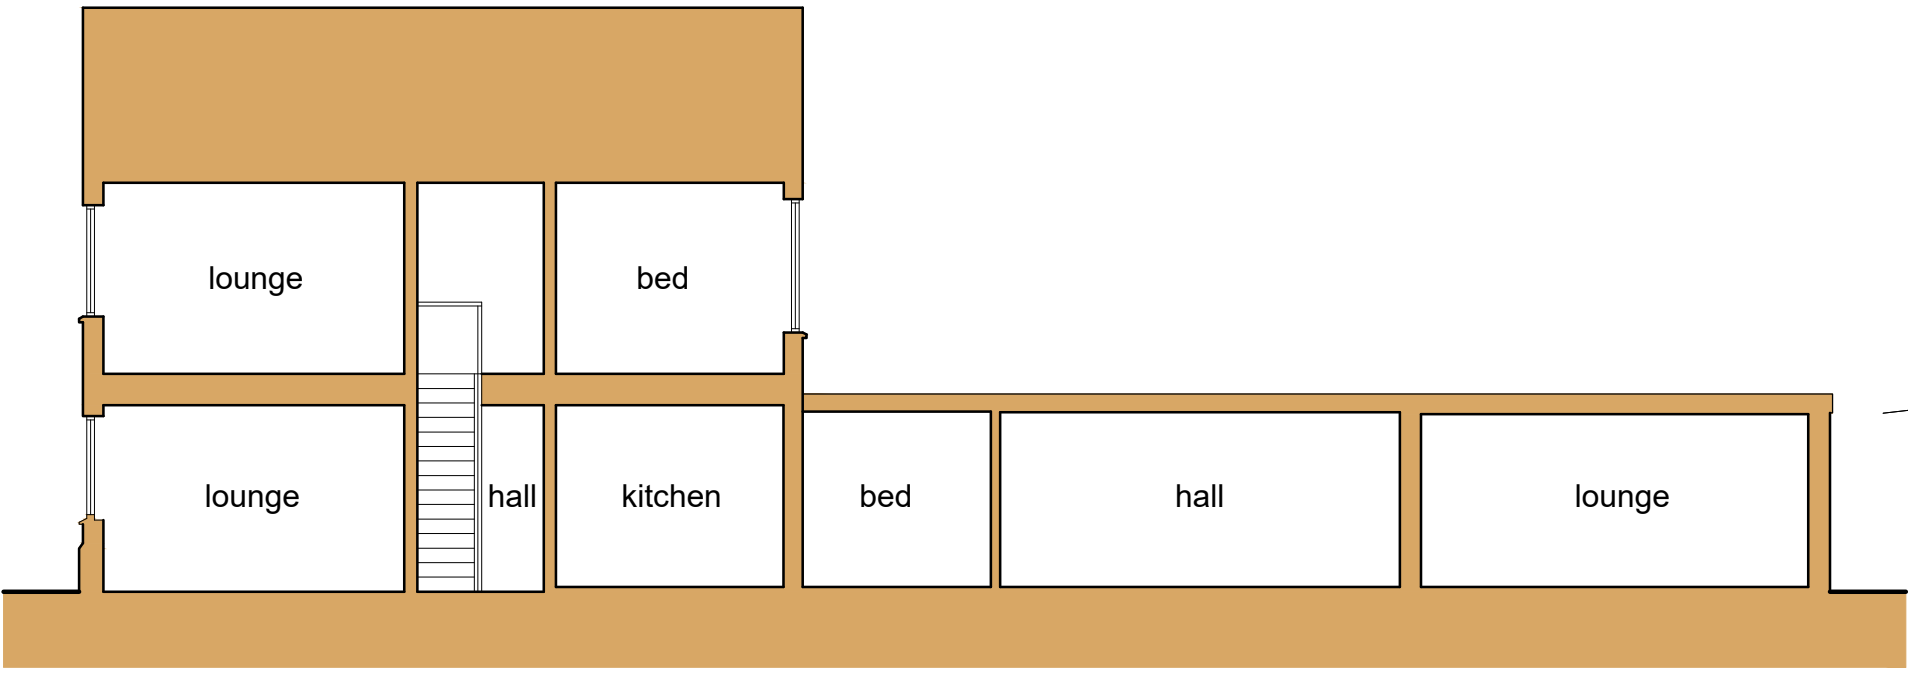

Section AA
Scale: 1:100

- General Notes
1. All dimensions are shown in 'mm' unless otherwise stated.
 2. The contractor, sub-contractors and suppliers must verify all dimensions on site prior to the commencement of any work.
 3. This drawing is to be read in conjunction with all relevant engineers and specialist sub-contractors drawings and specifications.
 4. Any discrepancies are to be brought to the designers attention.

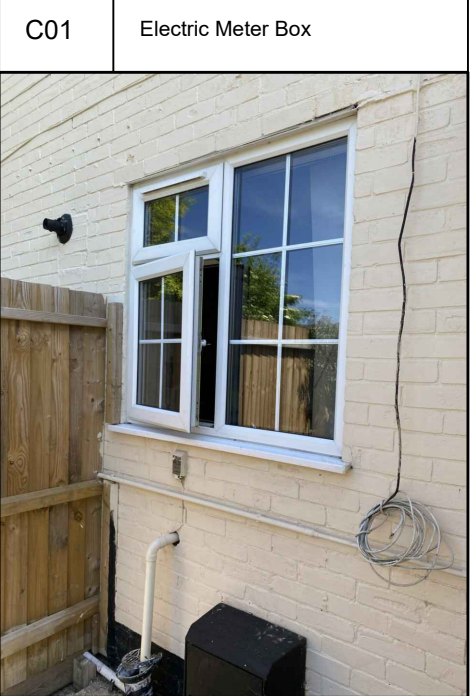

Status

AS EXISTING

SWANN EDWARDS
ARCHITECTURE
Swann Edwards Architecture Limited, Swann Edwards Architecture,
Black Barn, Fen Road, Guyhirn, Wisbech, Cambs. PE13 4AA
t 01945 450694 e info@swannedwards.co.uk w www.swannedwards.co.uk

Job Title Proposed Conversion The Royal Standard London Road Long Sutton	Date July 2021	Drawn by G.E. Checked by
Drawing Title Survey Drawing Floor Plans, Elevations, Sections Site & Location Plan	Job No. SE-1734 Dwg No. 100	Sheet Size A1 Revision