



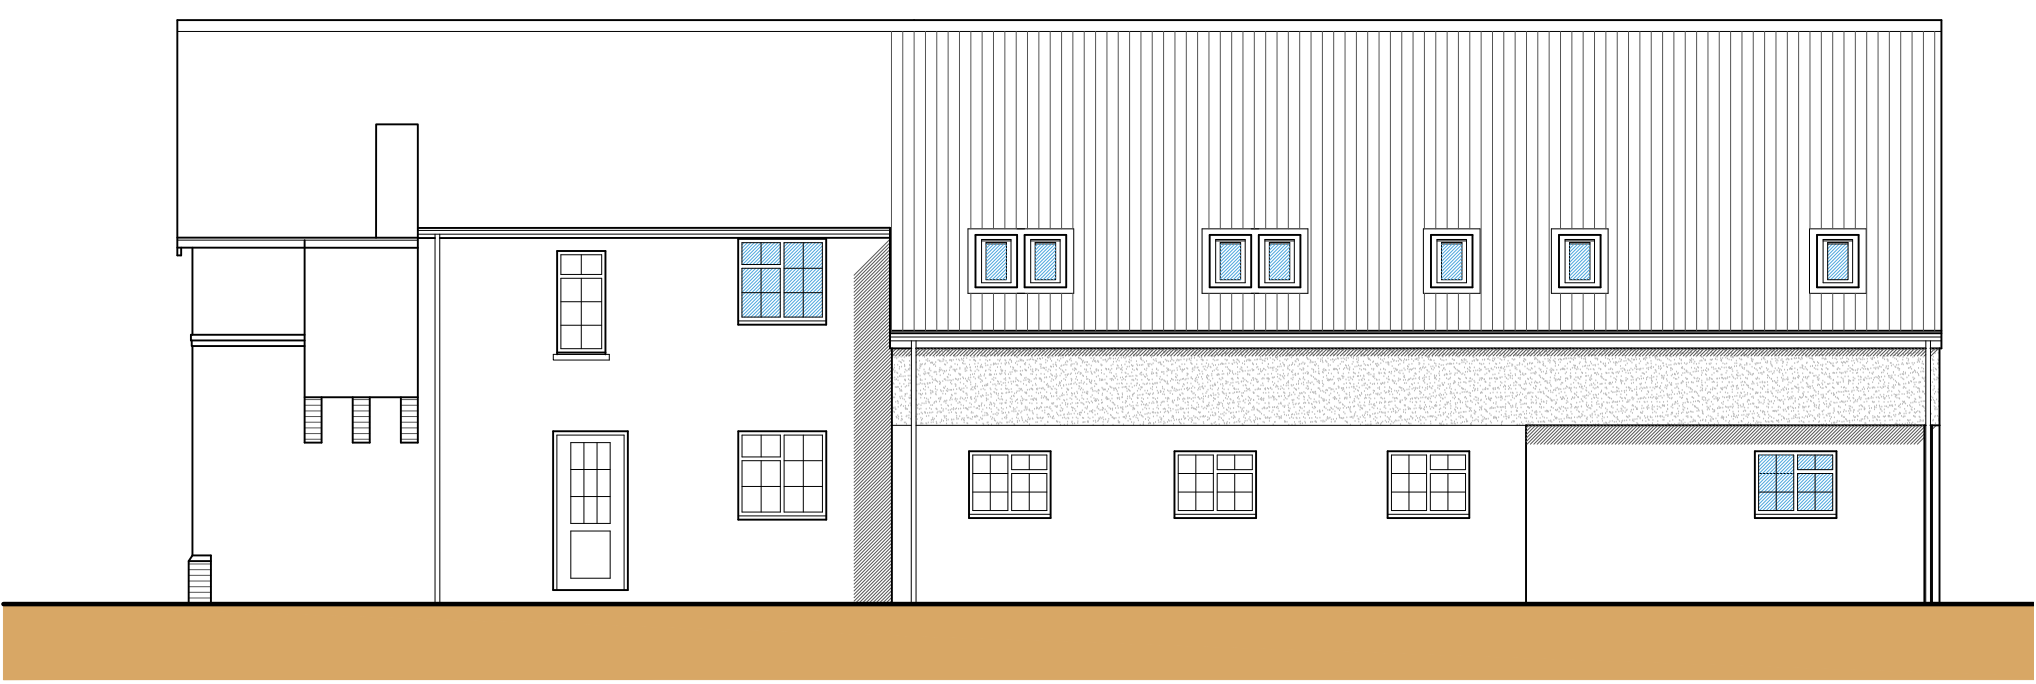

Front Elevation (N)
Scale: 1:100

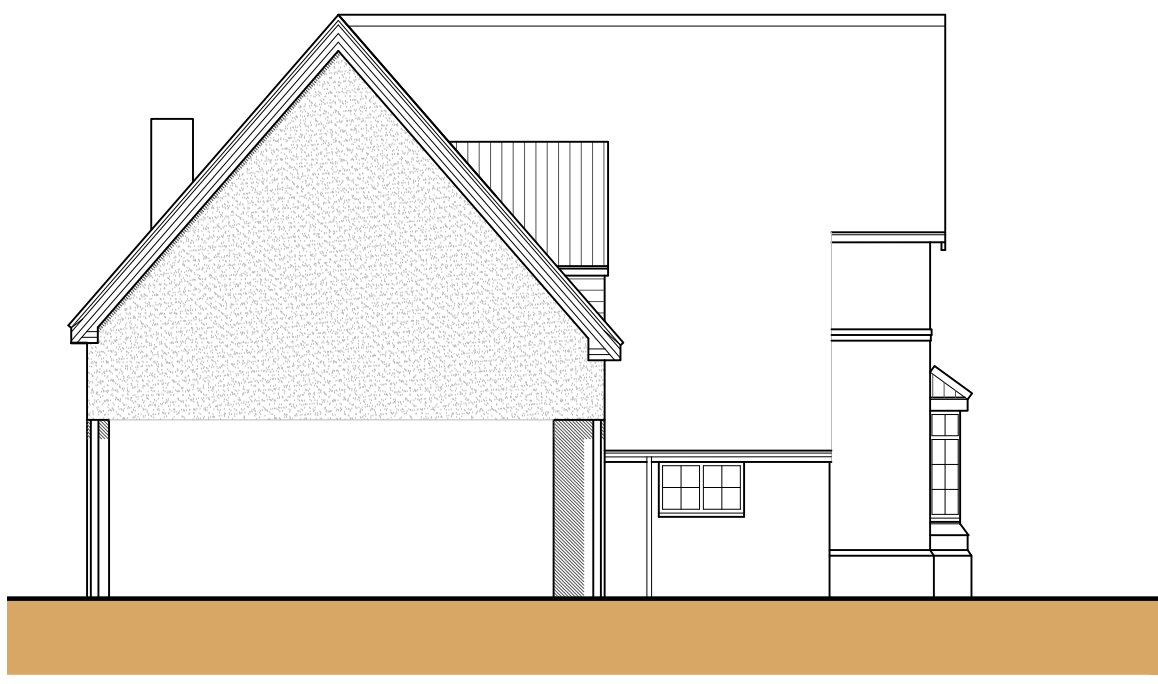


Side Elevation (W)
Scale: 1:100




Rear Elevation (S)
Scale: 1:100




Side Elevation (W)
Scale: 1:100

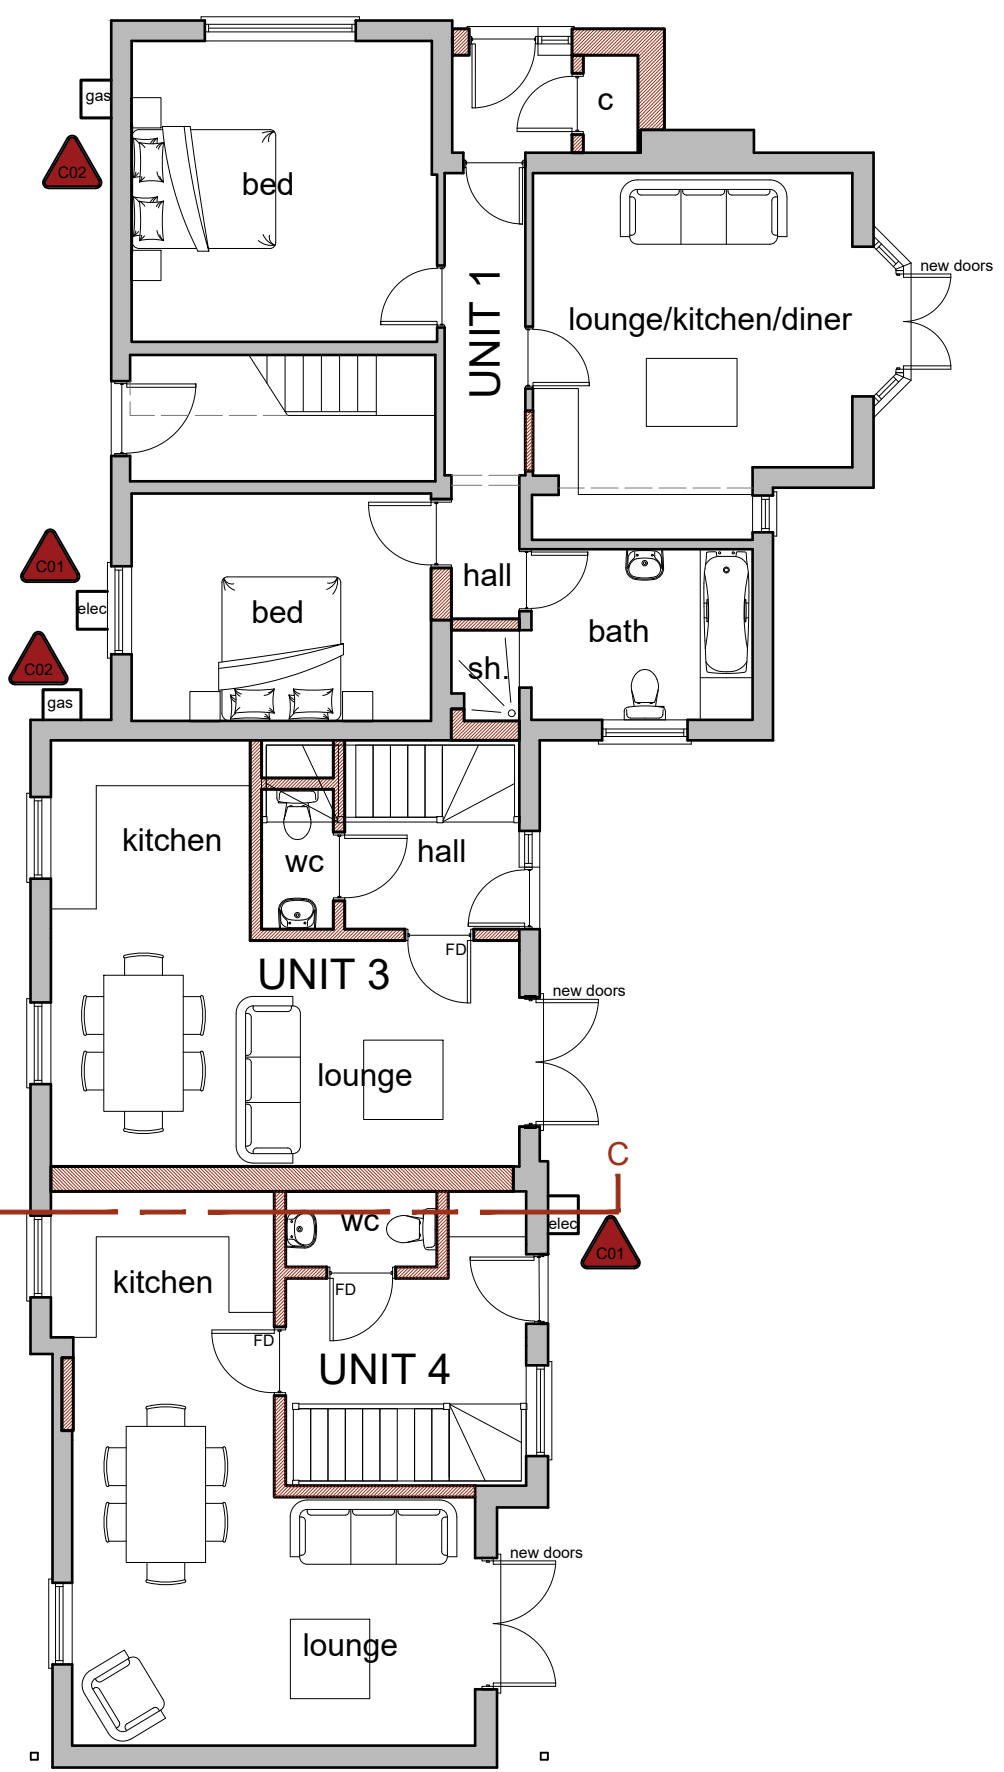

Ground Floor Plan
Scale: 1:100

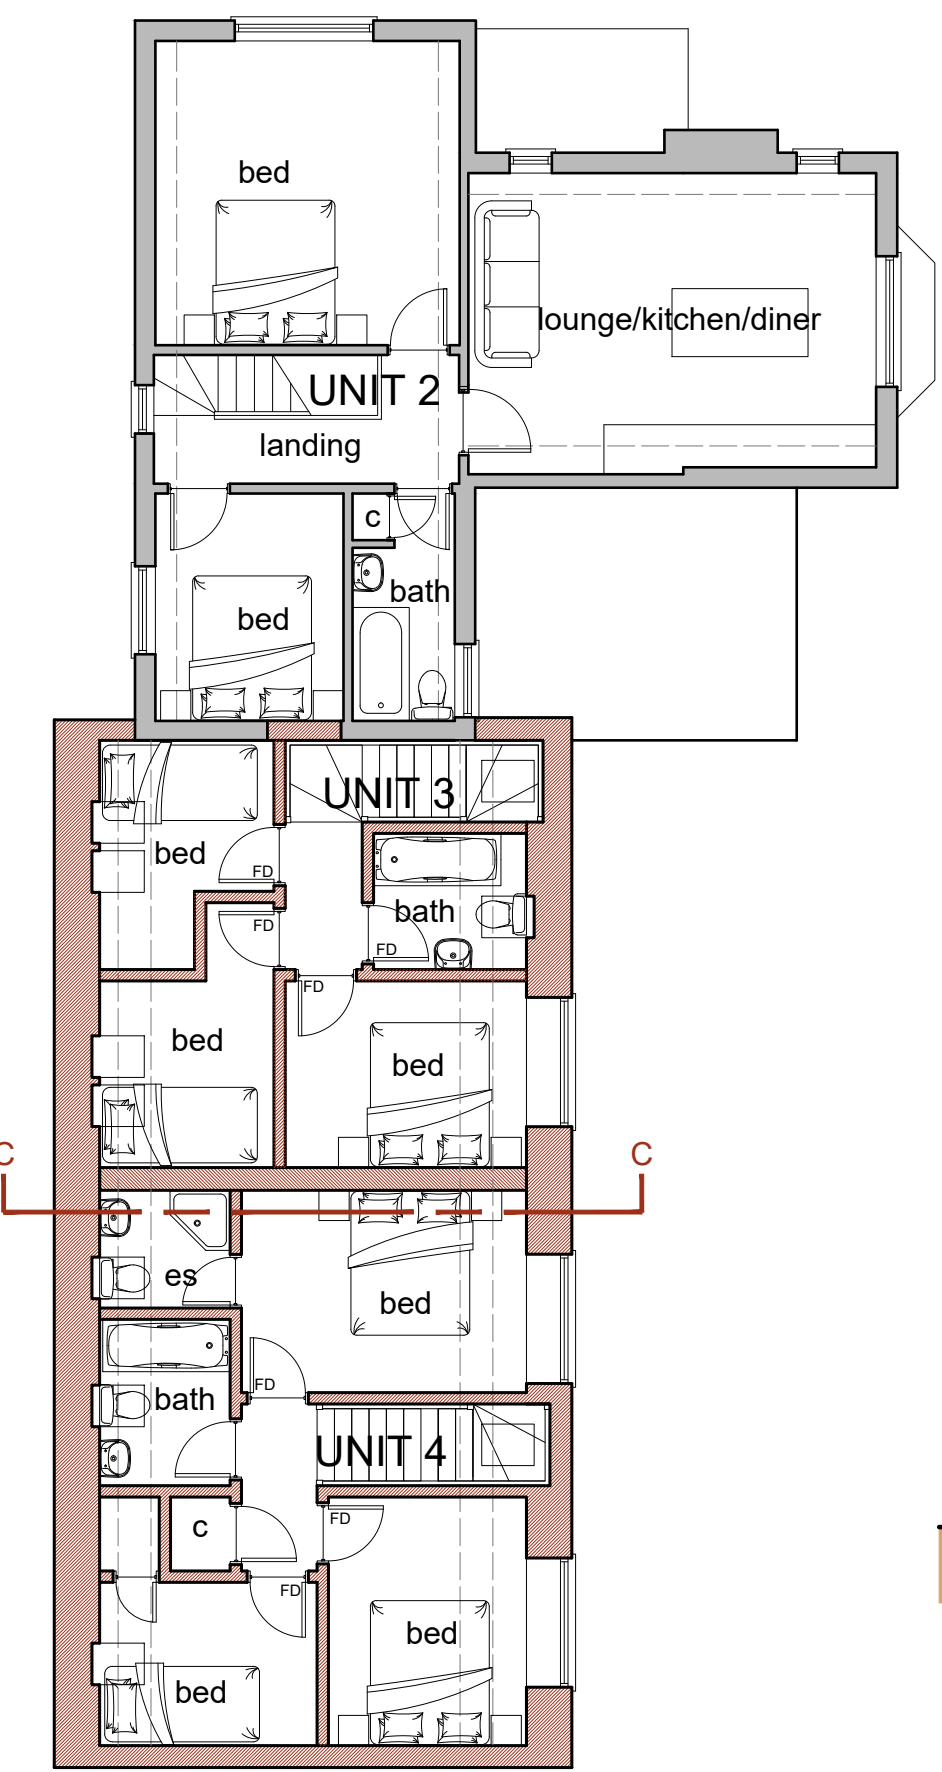


First Floor Plan
Scale: 1:100


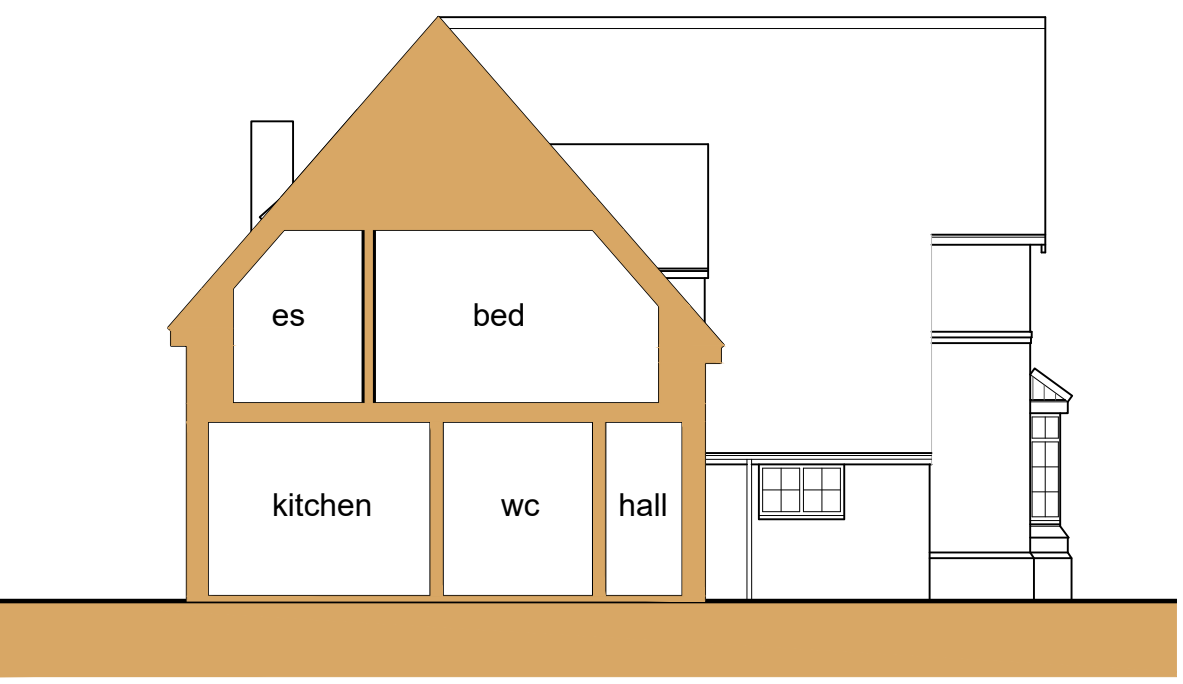


Section CC
Scale: 1:100

ELEVATION KEY

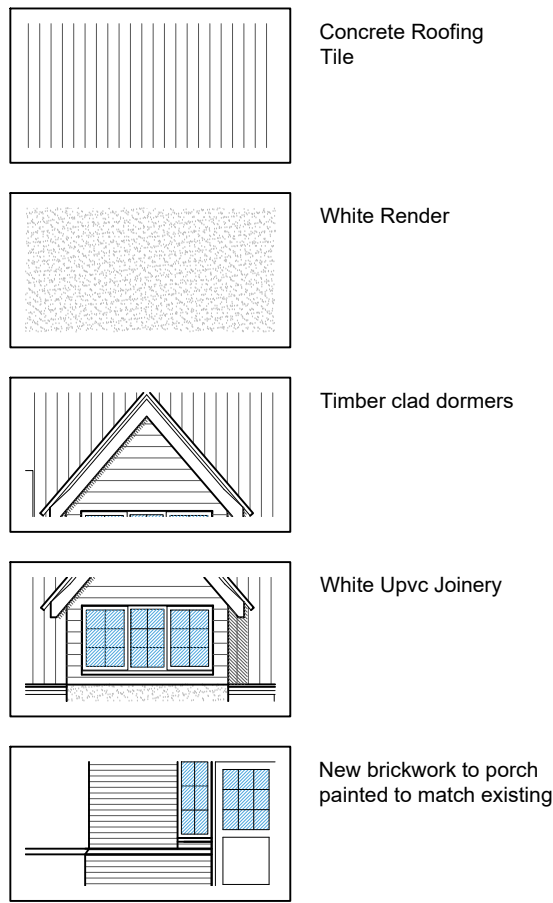


Location Plan
Scale: 1:2500

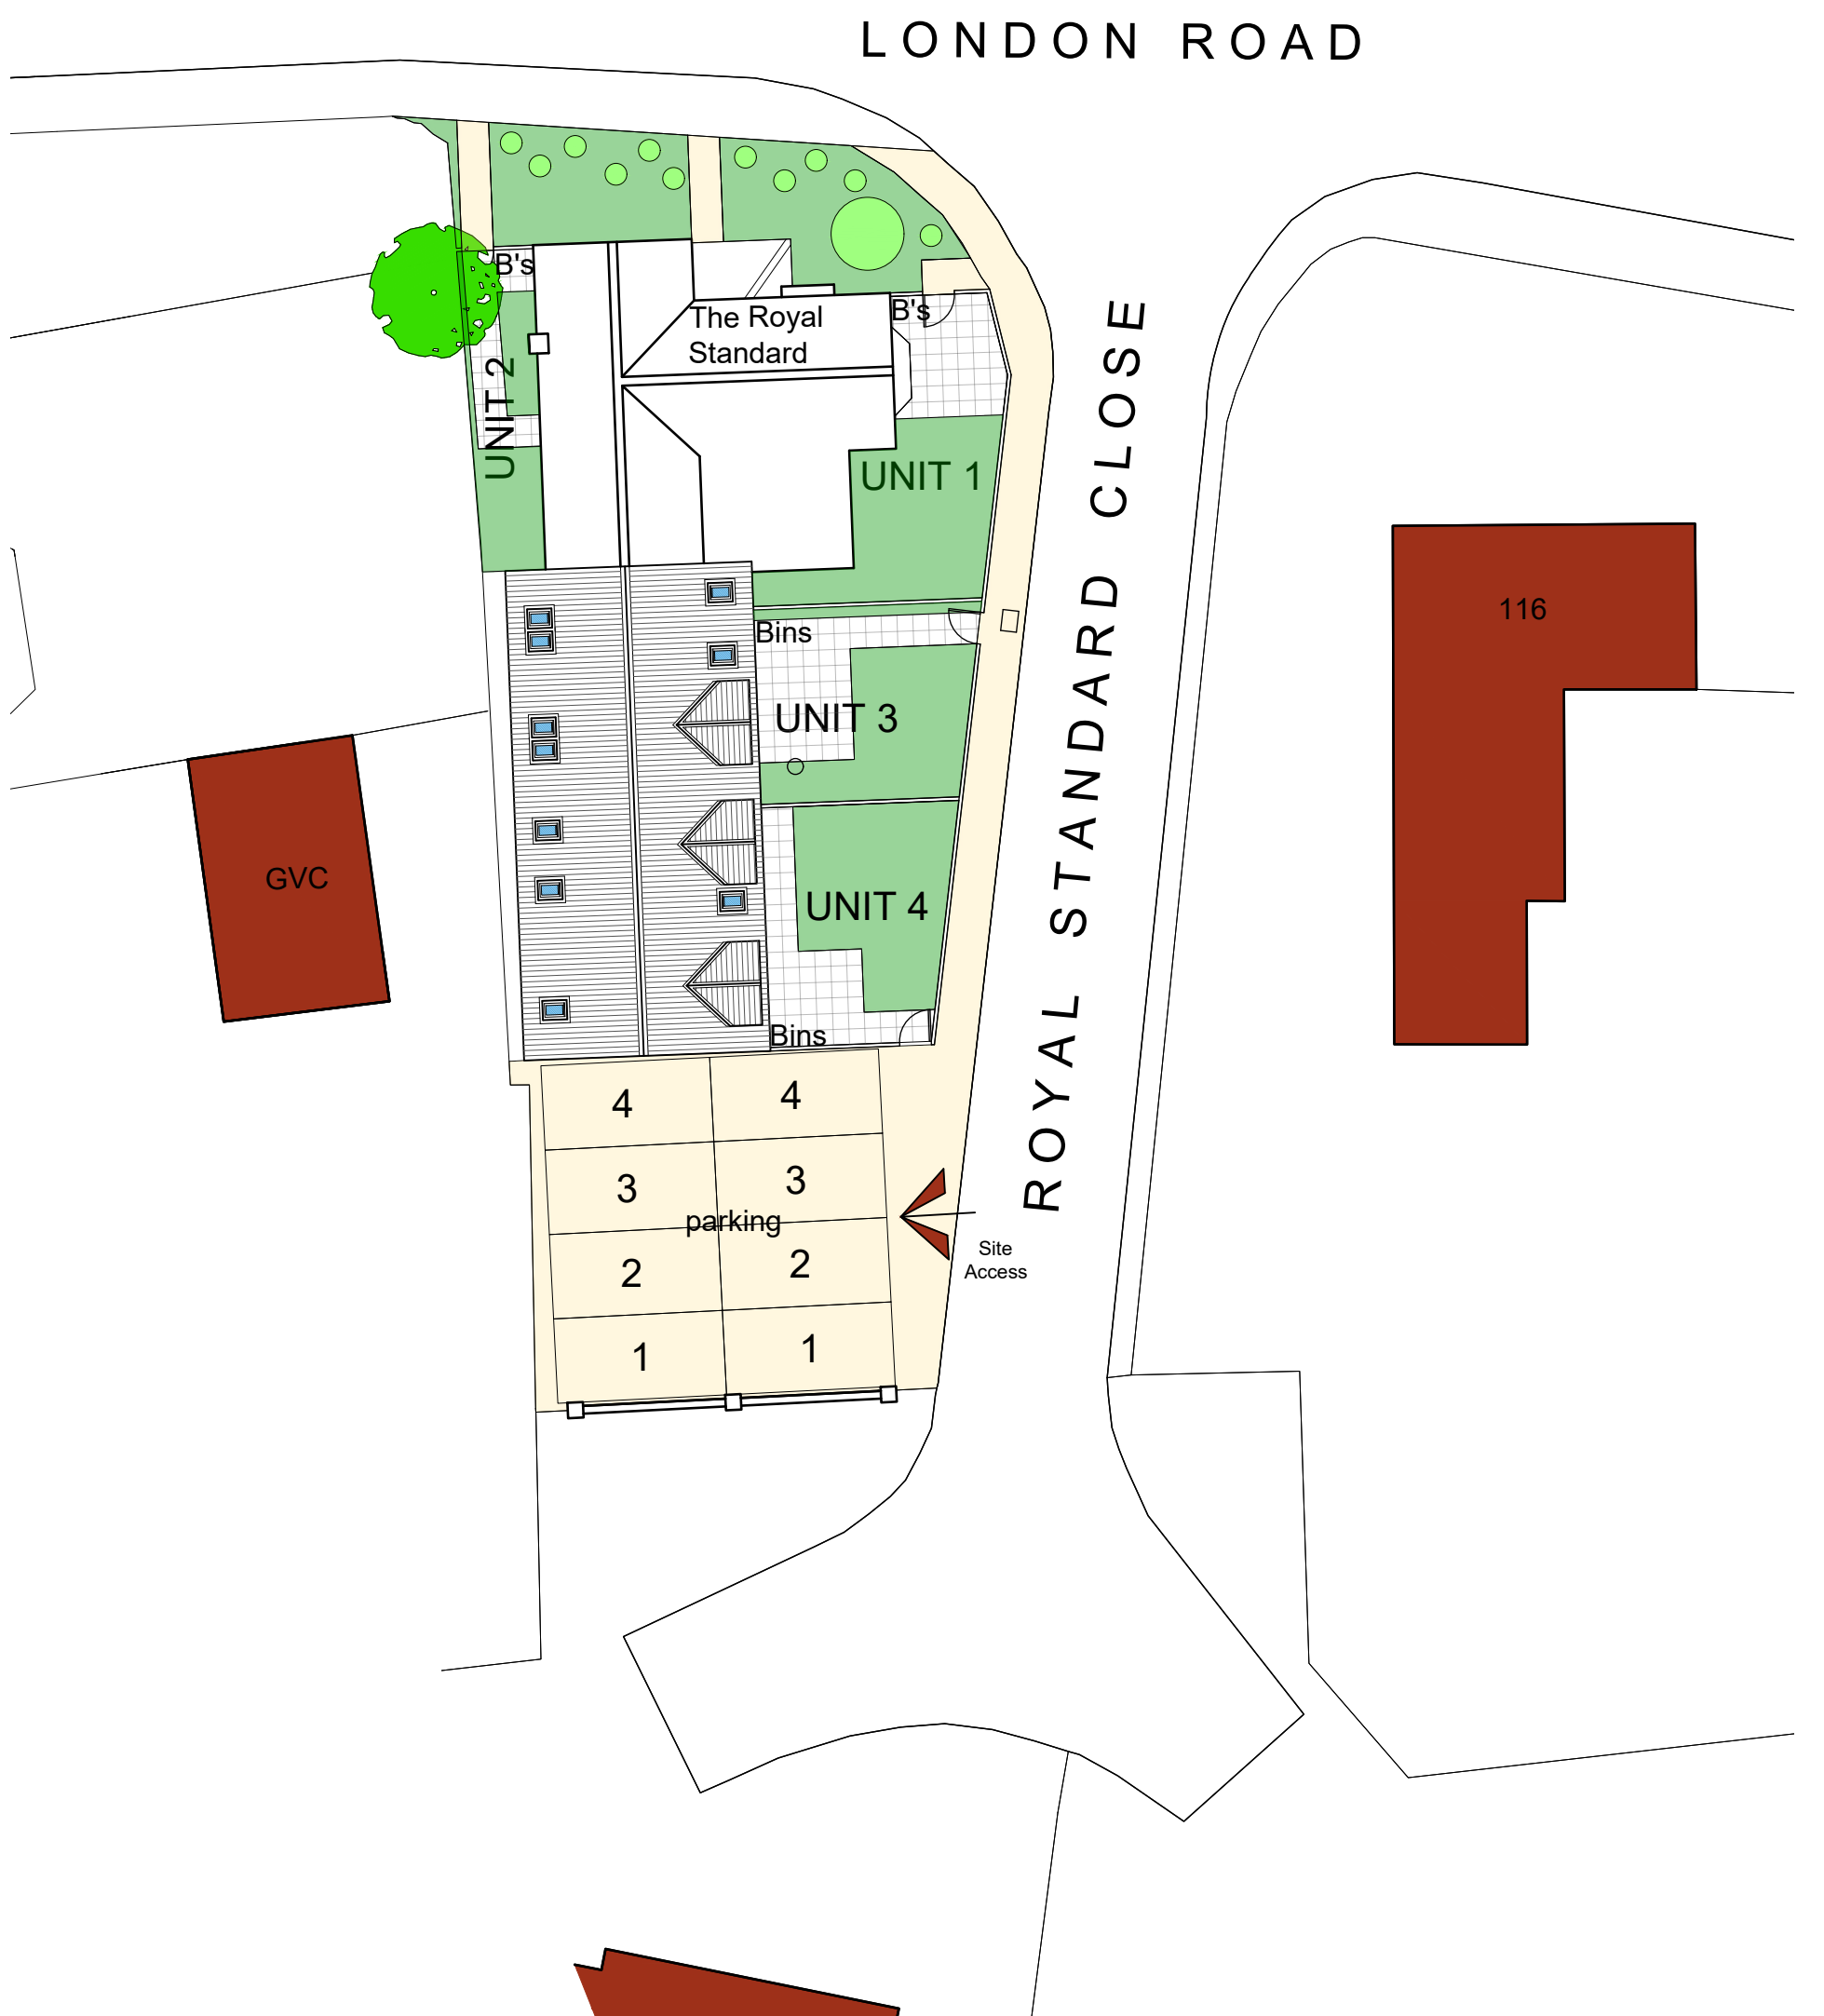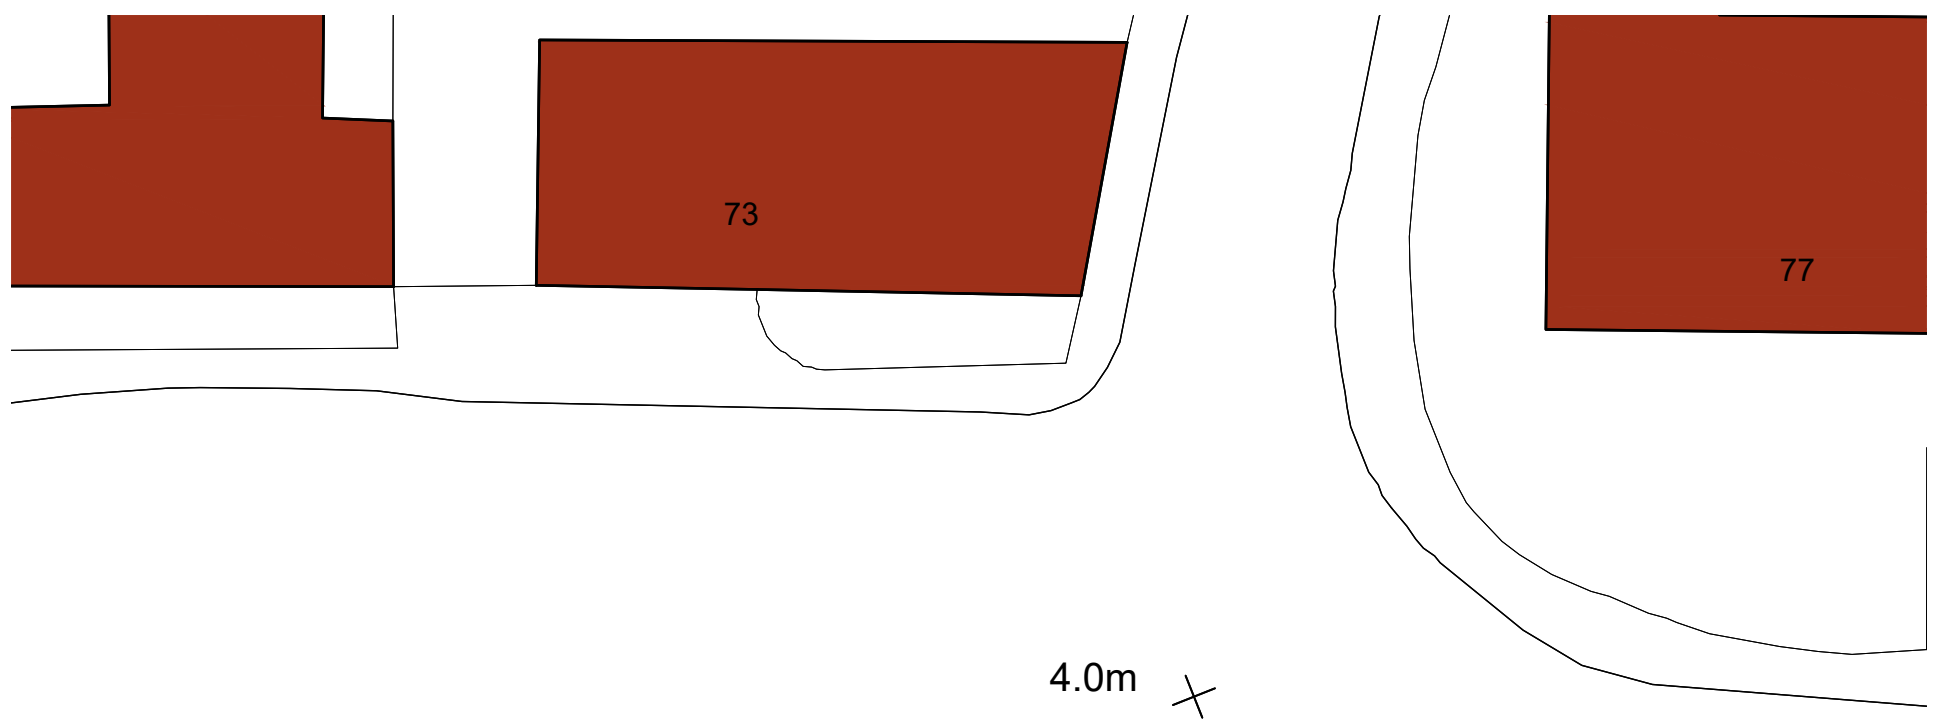


Site Plan
Scale: 1:200

General Notes
1. All dimensions are shown in 'mm' unless otherwise stated.
2. The contractor, sub-contractors and suppliers must verify all dimensions on site prior to the commencement of any work.
3. This drawing is to be read in conjunction with all relevant engineers and specialist sub-contractors drawings and specifications.
4. Any discrepancies are to be brought to the designers attention.

LOCATION PLAN KEY

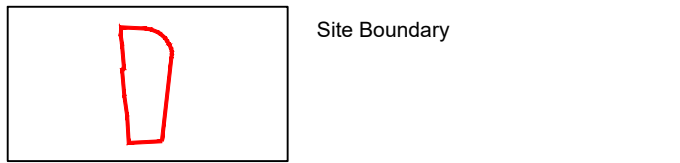

SITE PLAN KEY

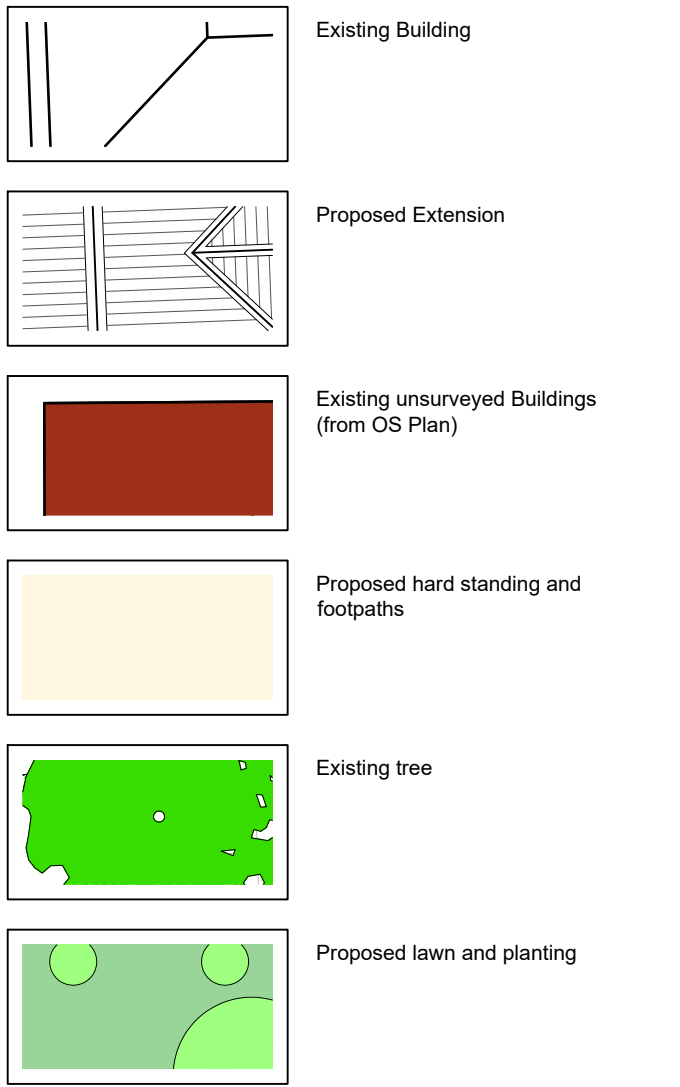

FOR APPROVAL

SWANN EDWARDS ARCHITECTURE

Swann Edwards Architecture Limited, Swann Edwards Architecture, Black Barn, Fen Road, Guyhirn, Wisbech, Cambs. PE13 4AA
t 01945 450694 e info@swannedwards.co.uk w www.swannedwards.co.uk

Job Title Proposed Conversion The Royal Standard London Road Long Sutton	Date October 2021	Drawn by HM Checked by GE
Drawing Title Proposed Floor Plans, Elevations, Section, Site plan & Location Plan	Job No. SE1734 Dwg No. PP1000	Sheet Size A1 Revision