



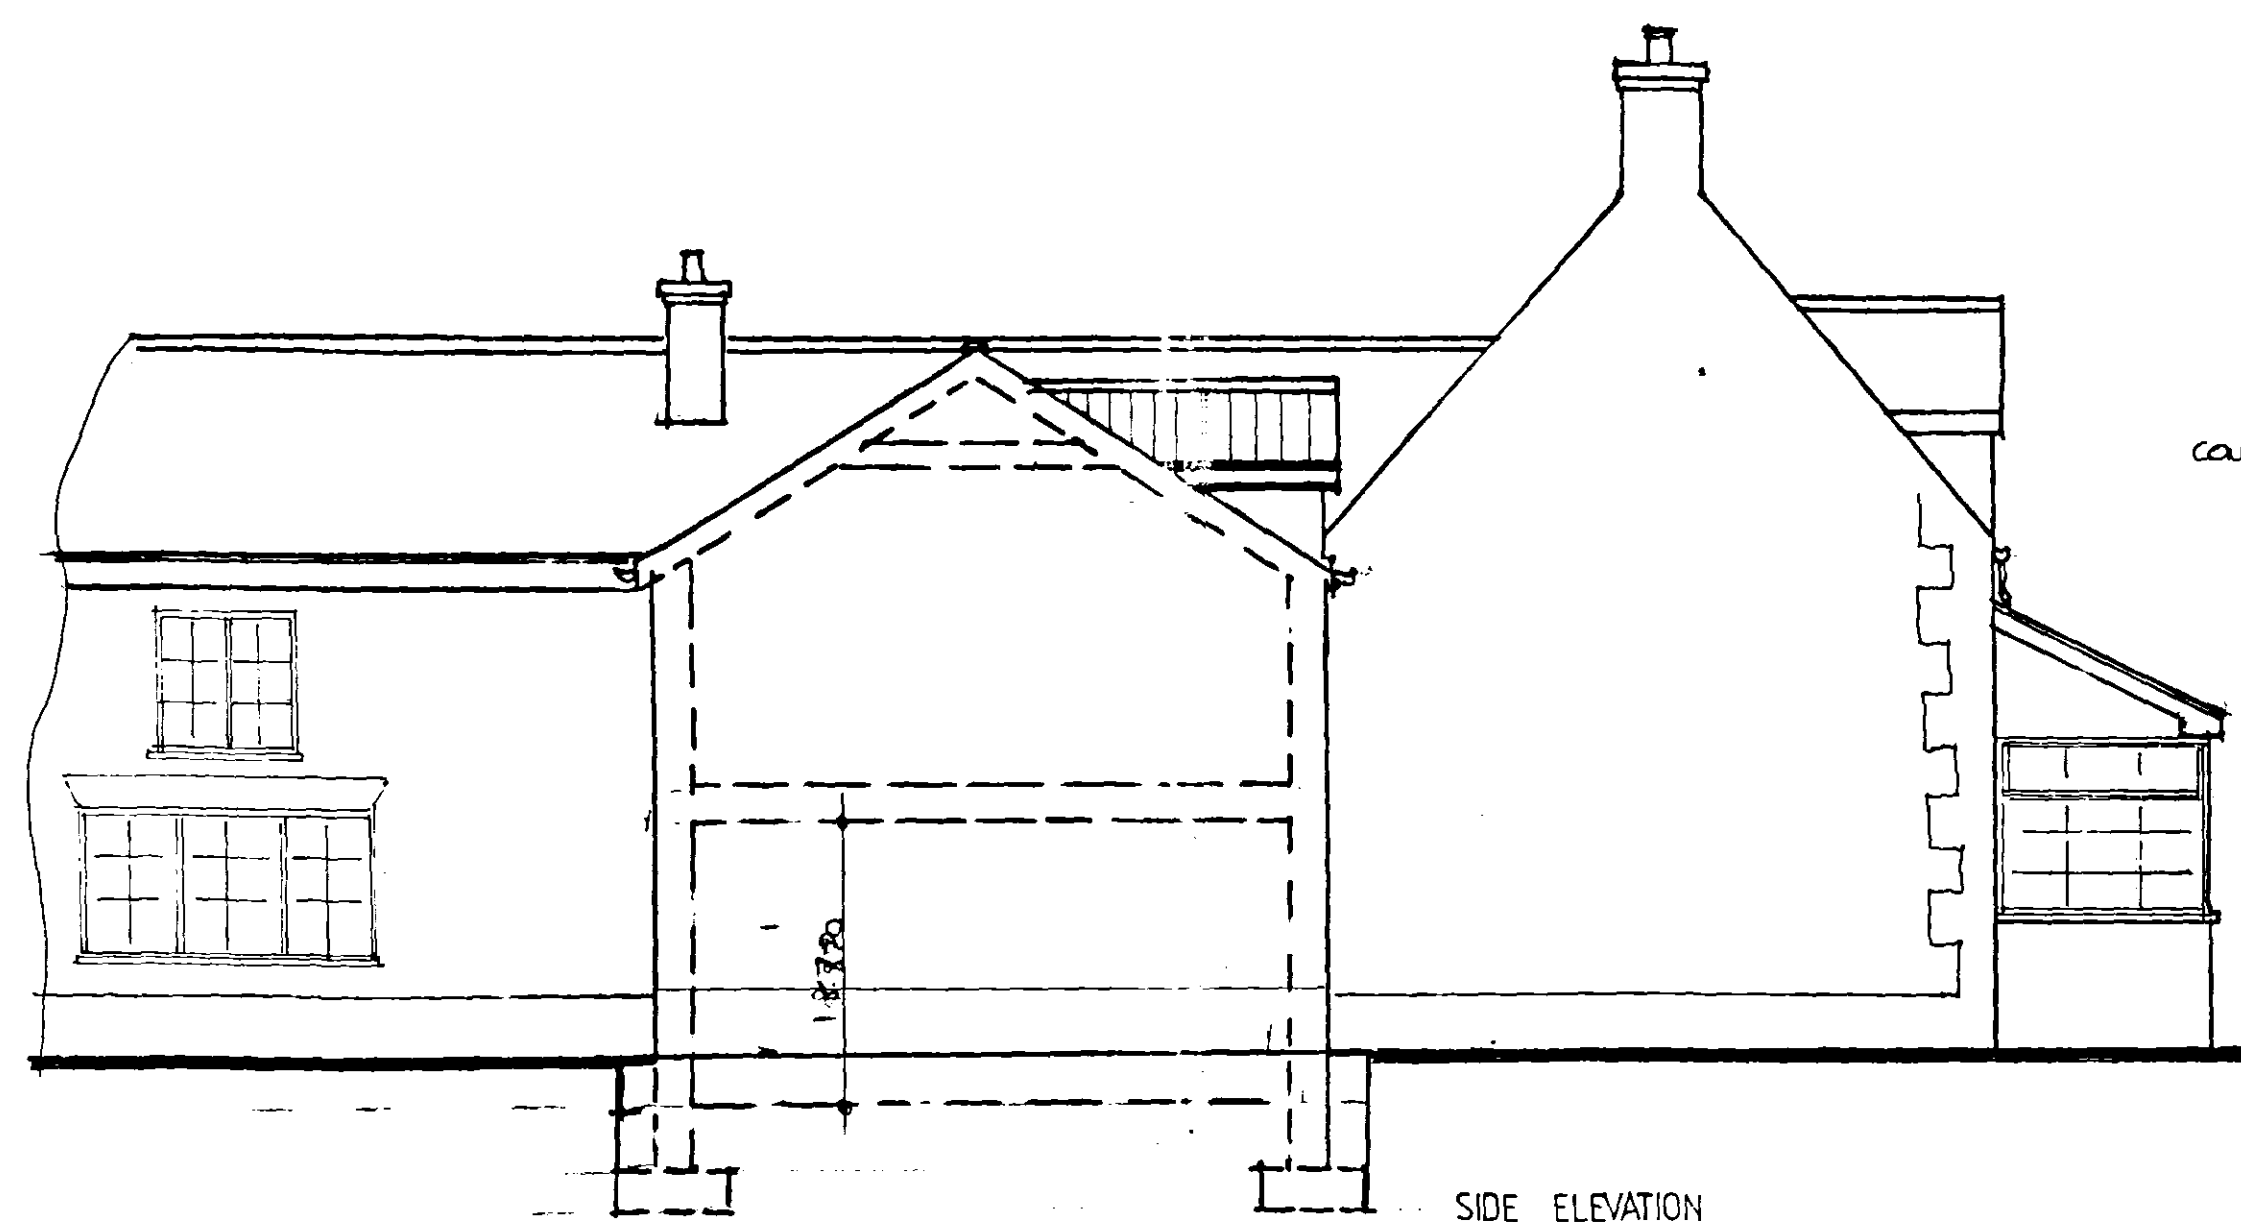


SIDE ELEVATION



FRONT ELEVATION

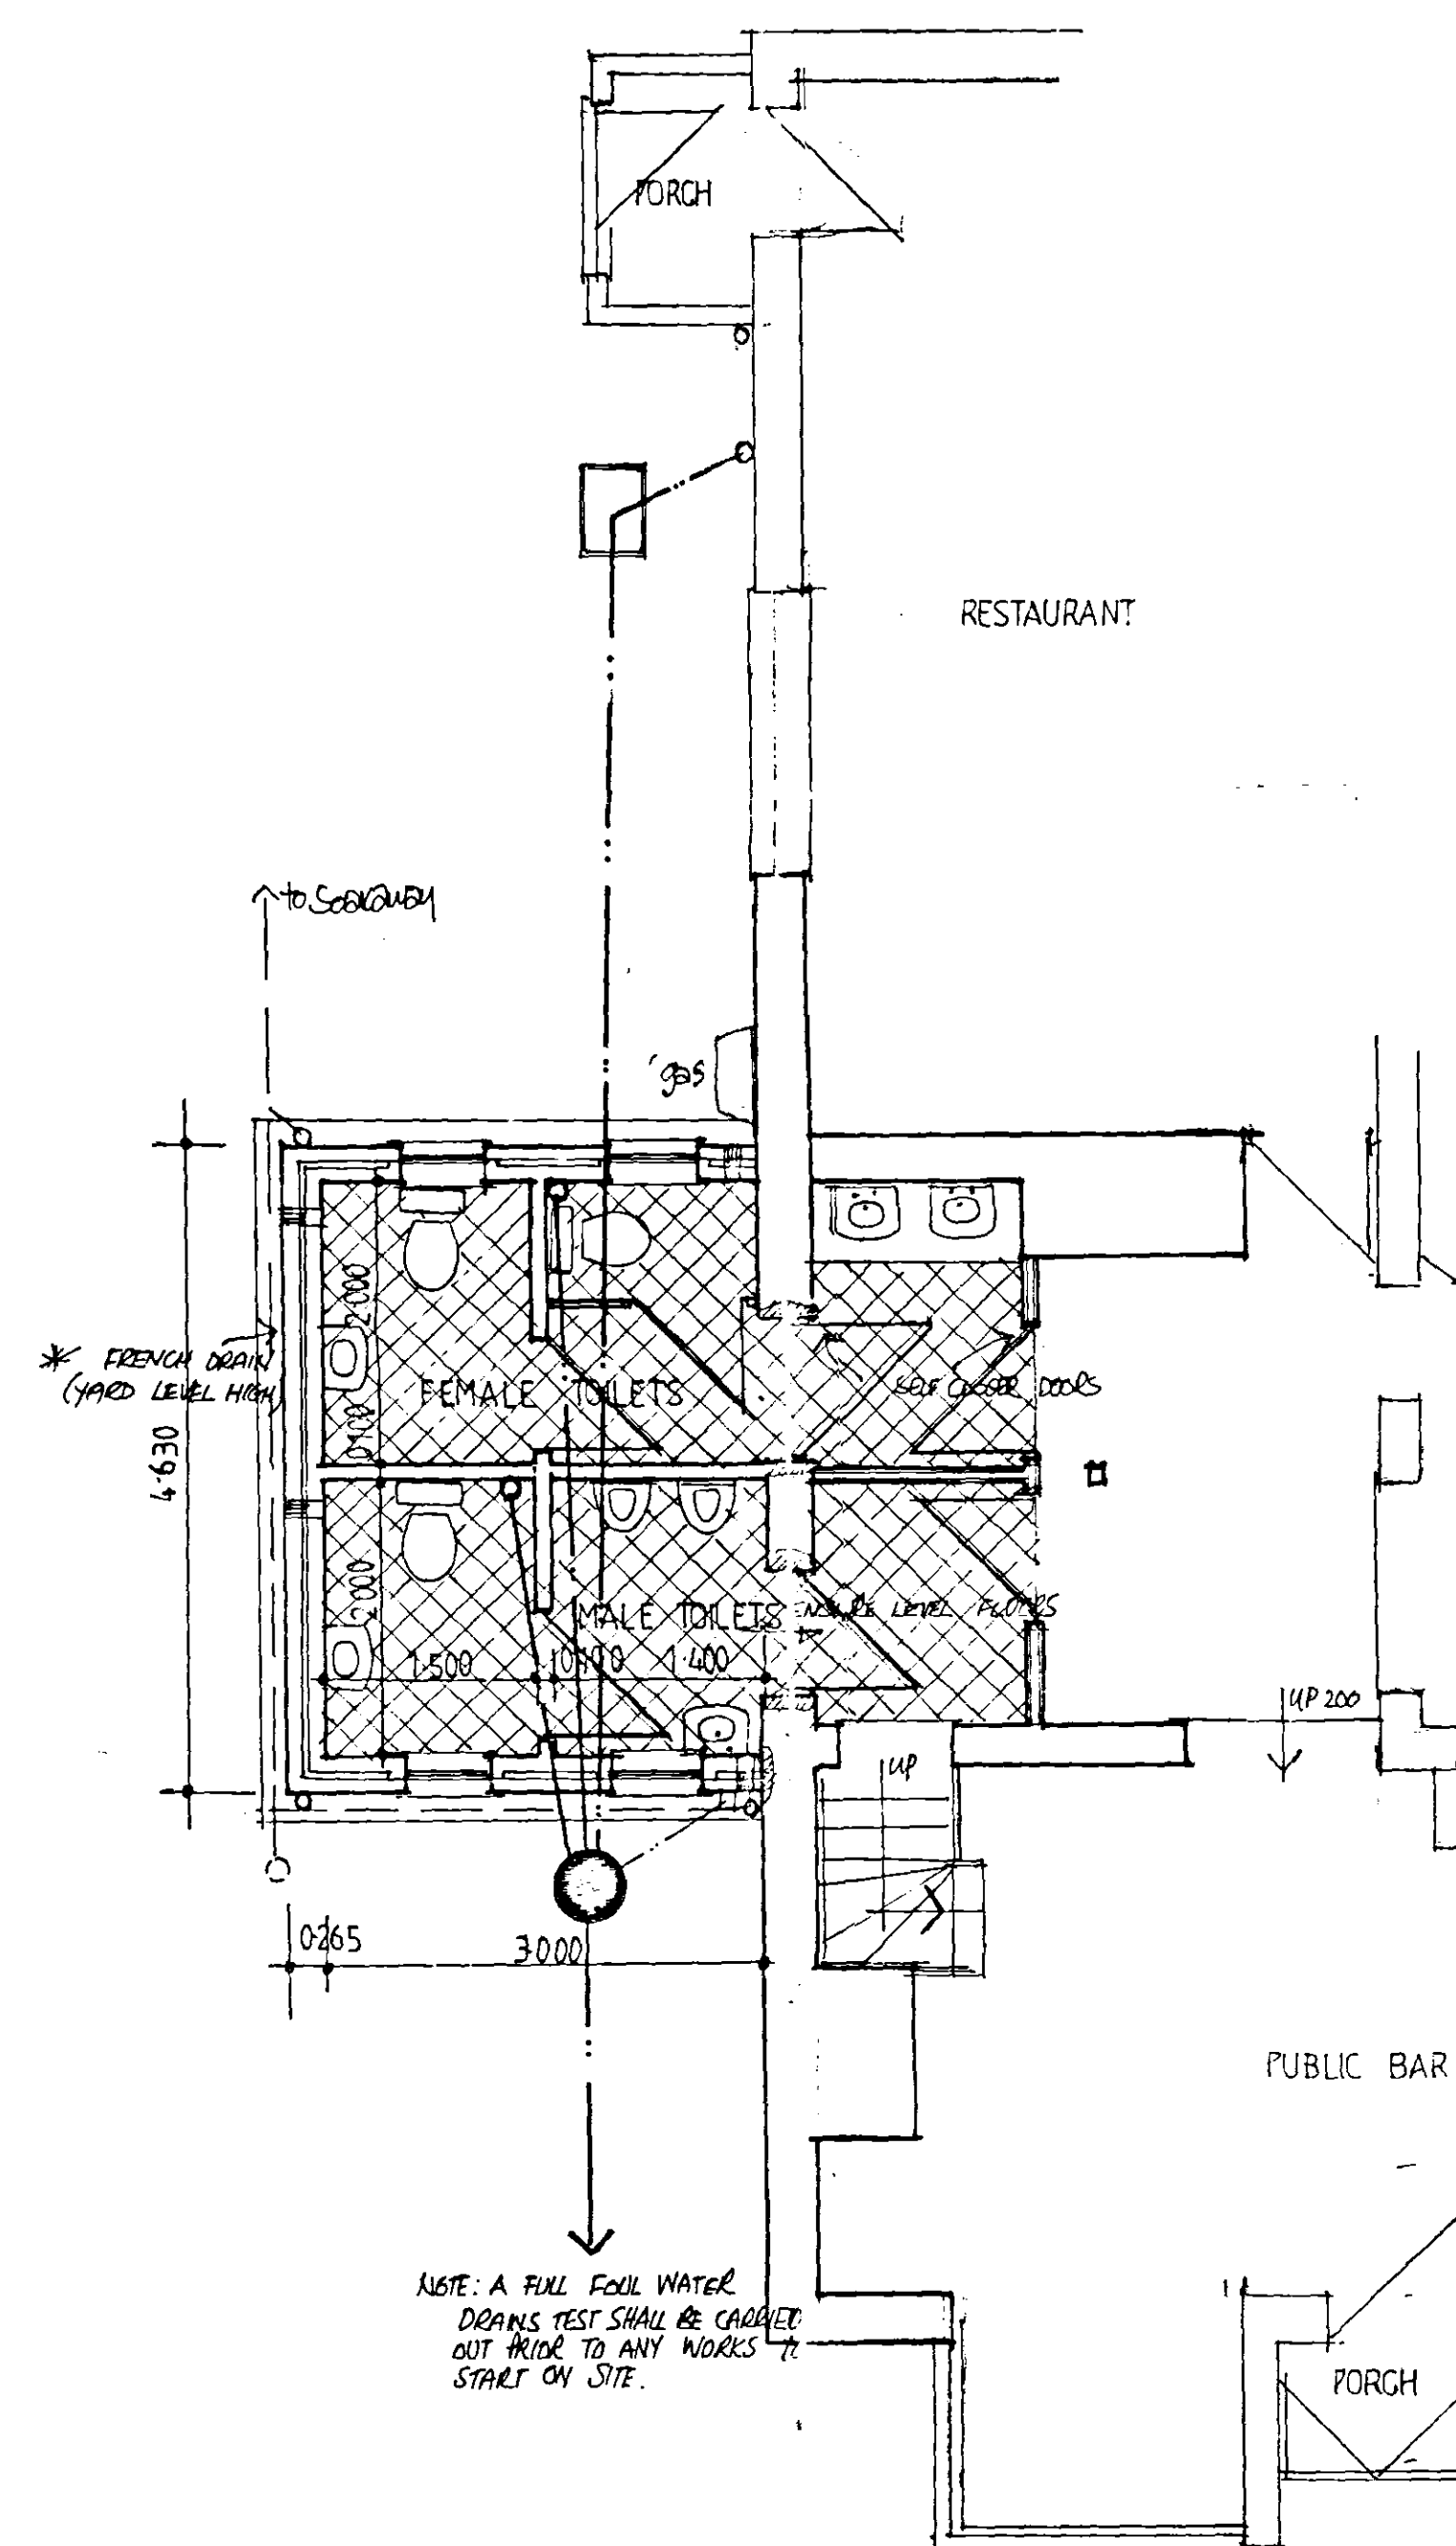


PLAN LAYOUT AS PROPOSED

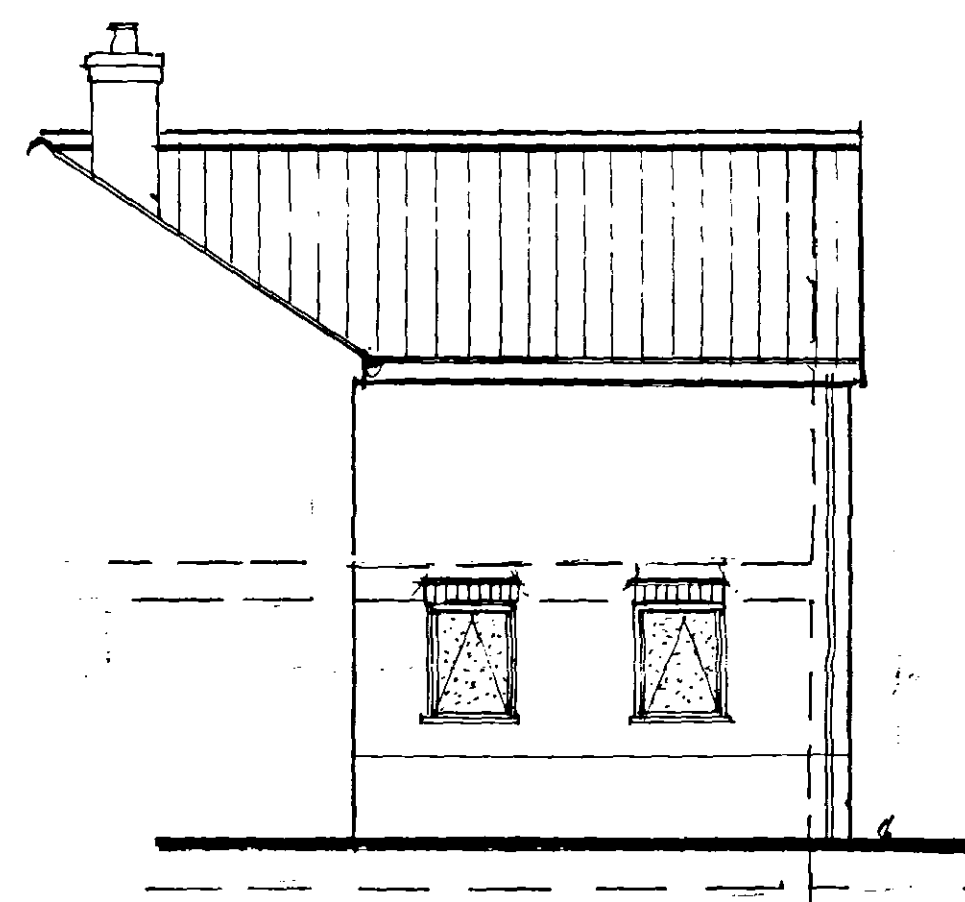

REAR ELEVATION



SIDE ELEVATION (ONTO COMMON PIT)

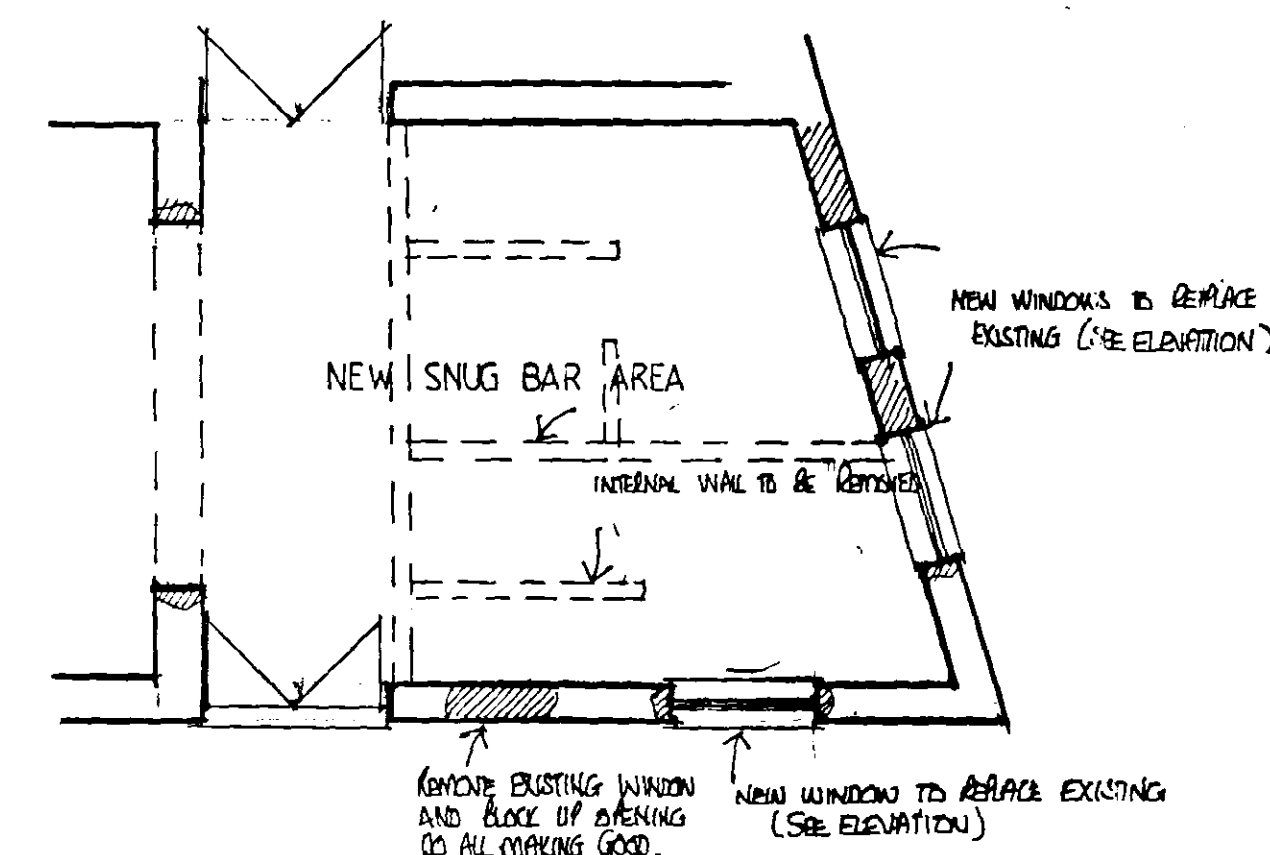

NEW LAYOUT

project: PROPOSED NEW TWO STOREY EXTENSION
TO SIDE OF PUBLIC HOUSE INCLUDING
ALTERATIONS.

site: 'THE OLDE SHIP INN'
89, BRIDGE ROAD,
LONG SUTTON,
LINCOLNSHIRE.

client: MR I. DAY.

scale: 1:50.

date: AUG, 03.

drawn: L.W. BLISS.

SHDC
PLANNING & DEVELOPMENT
23 SEP 2003
Ref. 1164/03