



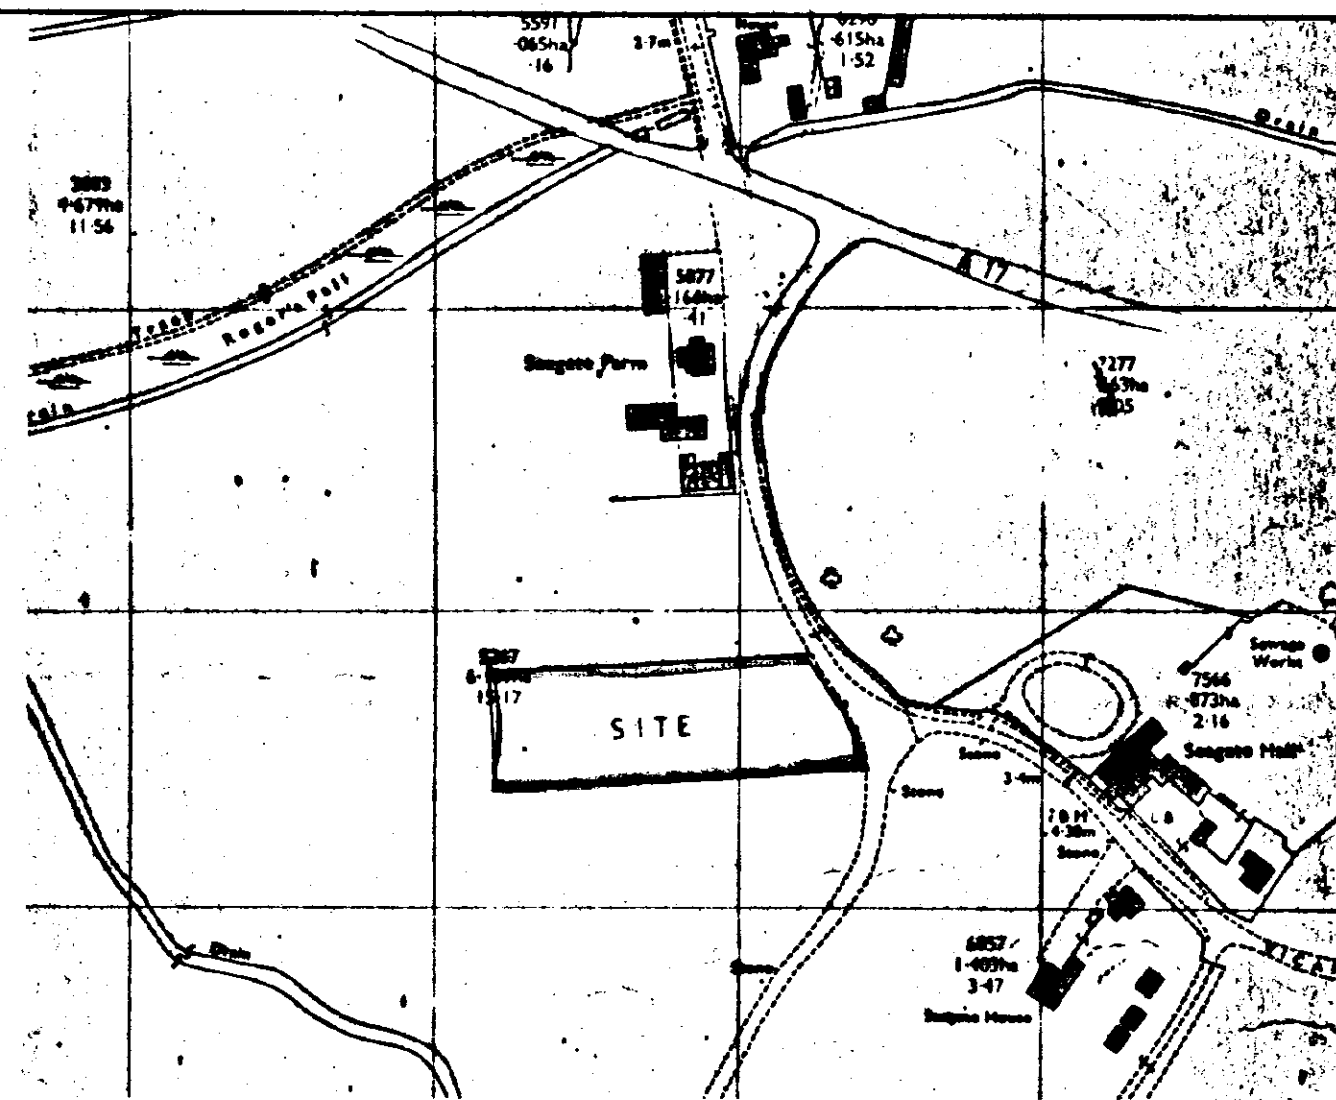


Location Plan 1:2500

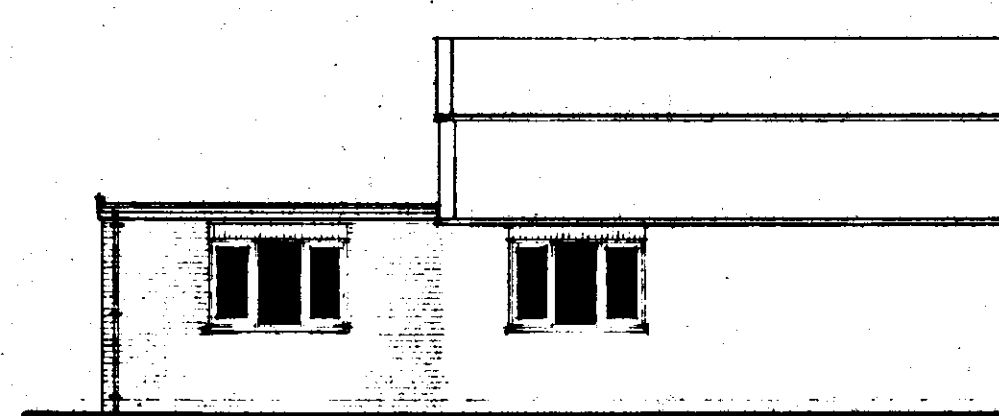

North Elevation.



East Elevation.

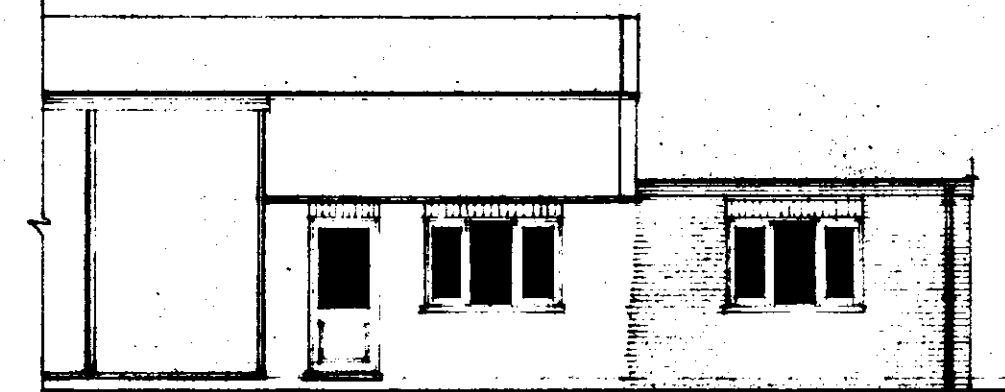

South Elevation.

LINTELS.
All lintels to be as manufactured by Messrs I.G. and to be installed in accordance with makers instructions. And to have min. and bearing of 150mm and at external positions to have cavity tray to S.S. 3943 CP 121: Internal lintels to be I.G. 100 Box type.

FOUL DRAINAGE.
Inspection chamber construction to be 'Osha' and installed in accordance with makers instructions with the internal diameter related to the depth in accordance with B.S. 8301:1985 Foul drainage pipes to be 100mm dia. UPVC to S.S. 4660:1983 Flexibly jointed and laid to makers instruction to a fall of 1:70 bed and surround with 100mm pea gravel: Where pipes pass under floors encase in 150mm pea gravel: Where pipes pass under drives surround in 150mm concrete with flexel joints to correspond with joints in pipework. Provide 65 x 100 prestressed concrete lintol bridging where pipes pass through walls, allow 50mm gap around pipe. Opening masked both sides of wall with ridged sheet material: Soil and vent pipes to be 100mm int. dia. PVC to B.S. 4514: 1983 and to extend 900mm above window head terminating with PVC balloon. Waste pipes to be 40mm. dia. PVC to B.S. 3943:1979 complete with rodding eyes at every change in direction: Bath, basins and sink to have 75 deep seal traps: Shower to be raised on 150mm plinth with access plate to anti-siphon trap and 50mm waste.

12mm white spar chippings bedded on 3 layer roofing felt 1st layer to be asbestos based on 20mm plywood decking: soft wood furring pieces to fall min. 1:40. 50 x 195 S.C.3 grade joists at 400 centres with 30 x 5 w.e. lateral restraint and wall plate straps at max. 1.5m c/c: Soffit complete with 10mm wide continuous air gap with fly screen.


CEILINGS.
150mm glassfibre insulation laid between joists: 12.7mm Gyproc 'duplex' plasterboard Artex finish: Provide min 38 x 38 noggins to all plasterboard edges. All joints to be taped and filled. Min. 50mm air gap over insulation.

WALLING.
265 cavity walling to consist of face brickwork to B.S. 3921:1974 for clay bricks and B.S. 187:1978 for calcium silicate bricks: 65 cavity: build into cavity Rockwool cavity wall batts insulation boarding in accord. with makers instructions and agreement cert. No. 83/1087. 100mm Tarmac Hemelite solid insulation blocks or similar: Cavity walls tied together using galvanised iron twist ties set 900 horizontally and 450 vertically to B.S. 1243:1978 wall ties positioned at 300 vertical centres at all unbonded closures of cavity: Close cavities with 'Thermabate' preformed closers and provide bitumen felt DPC to C.P. 121: External walls to have max 'U' value of 0.45 W/m2 deg. C.: Internal walls of 100mm Tarmac Hemelite solid insulation blocks and to receive 10mm S/C render and 3mm skim.


SUB STRUCTURE WALLING.
100mm class A dense concrete blocks: DPC to external wall positioned in accordance with CP 102 min. 150 above finished ground level: Weak mix concrete infill to base of cavity no closer than 225 to DPC. All brickwork below D.P.C. to be F.U. quality.

GROUND FLOOR CONSTRUCTION.
Strip all vegetable soil and lay floor as follows: 70mm sand and cement screed with chicken wire reinforcement on 500g polythene D.P.M. on 20mm Celotex RPI insulation board: Insert 25mm insulation board to perimeter of all overalls on 120g polythene D.P.M. lepped continuous with D.P.C. by min. 100mm on 100 concrete oversite: Concrete mix ST3 to B.S. 5328 1990: 150 blinded and consolidated hardcore.


FOUNDATIONS.
Under walls as shown provide strip concrete foundations as follows: Under 265 cavity walls provide 225 x 700 and under 100 walls provide 225 x 450 all ST3 mix to B.S. 5328 1990. All foundations taken down to bear on load bearing strata min. depth of 600 to top of foundations: should shrinkable soil conditions be found on site then foundations shall be taken down to a depth of 1 metre below ground level.

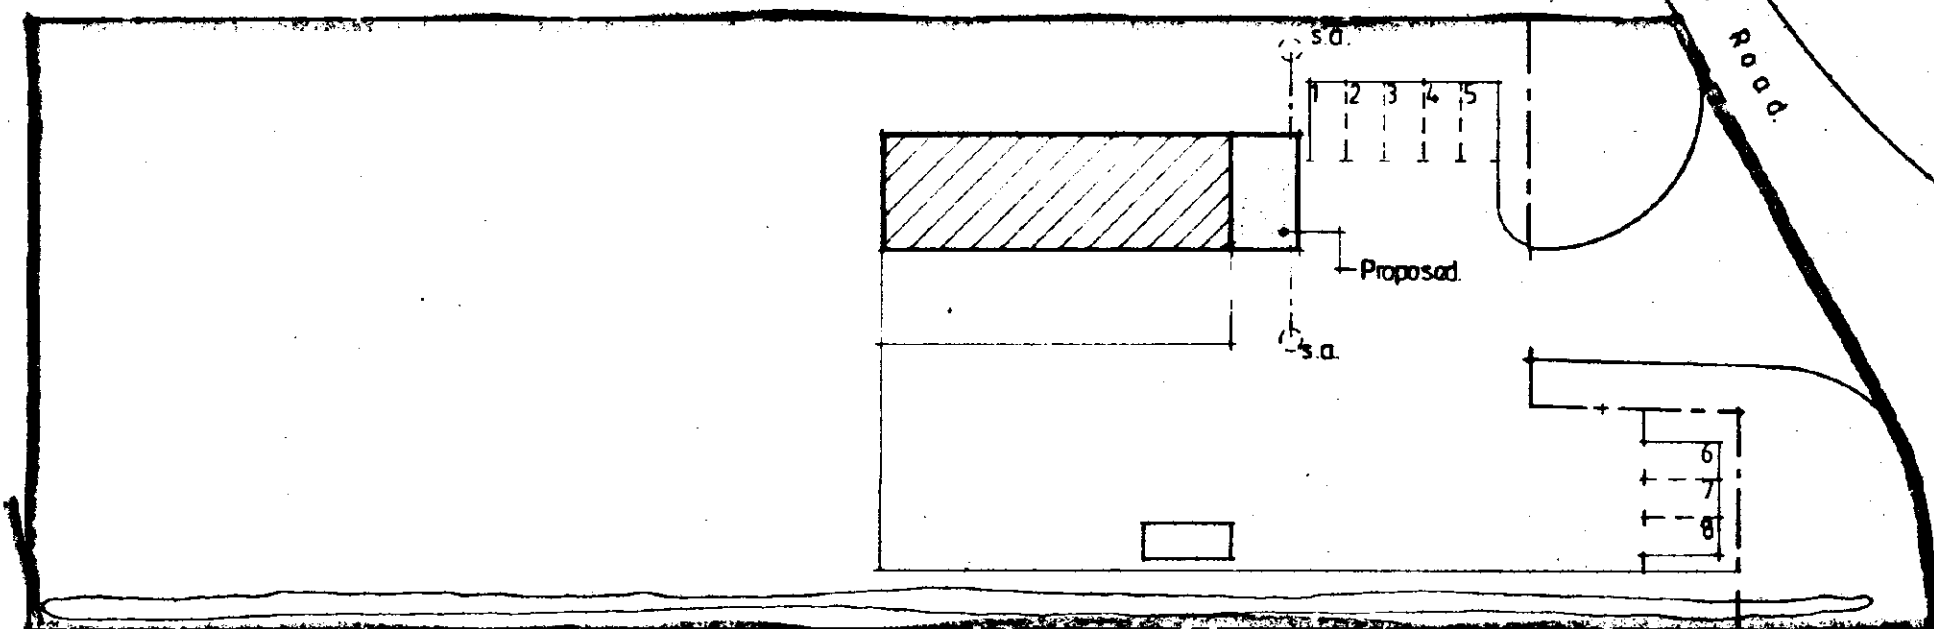

Block Plan 1:500

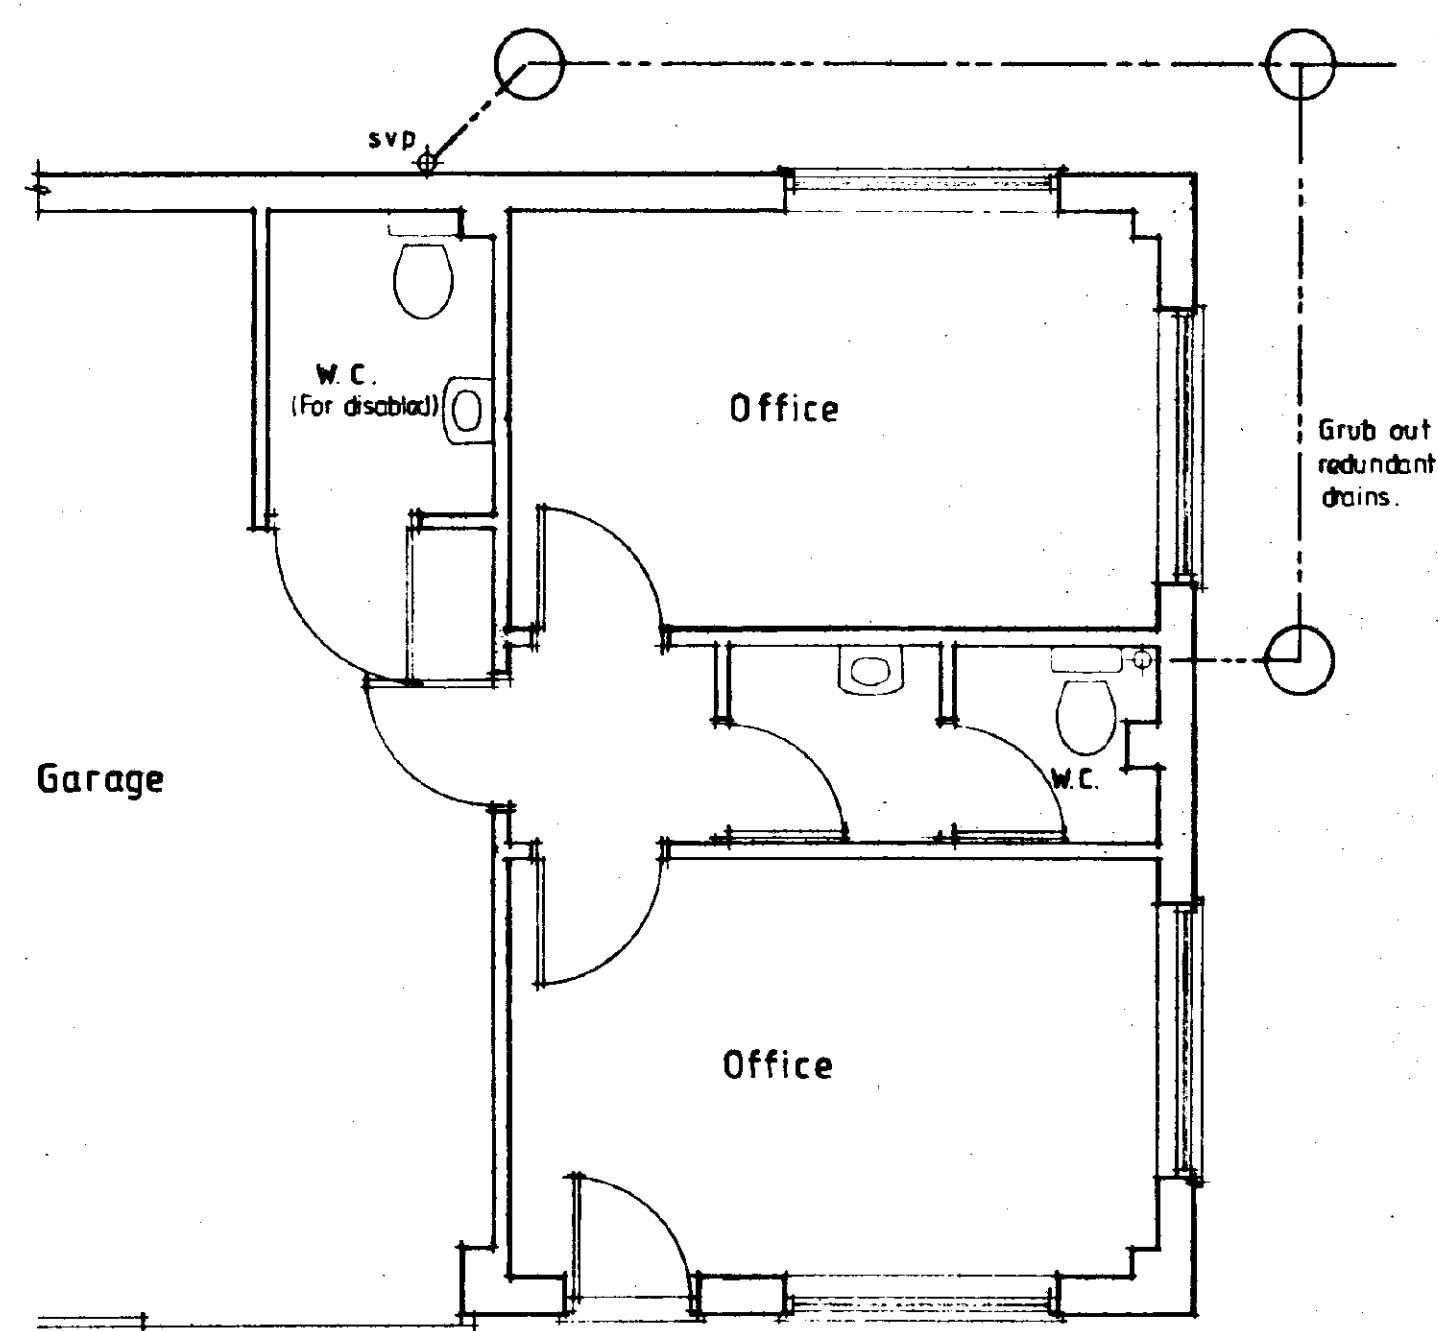

Plan Existing.

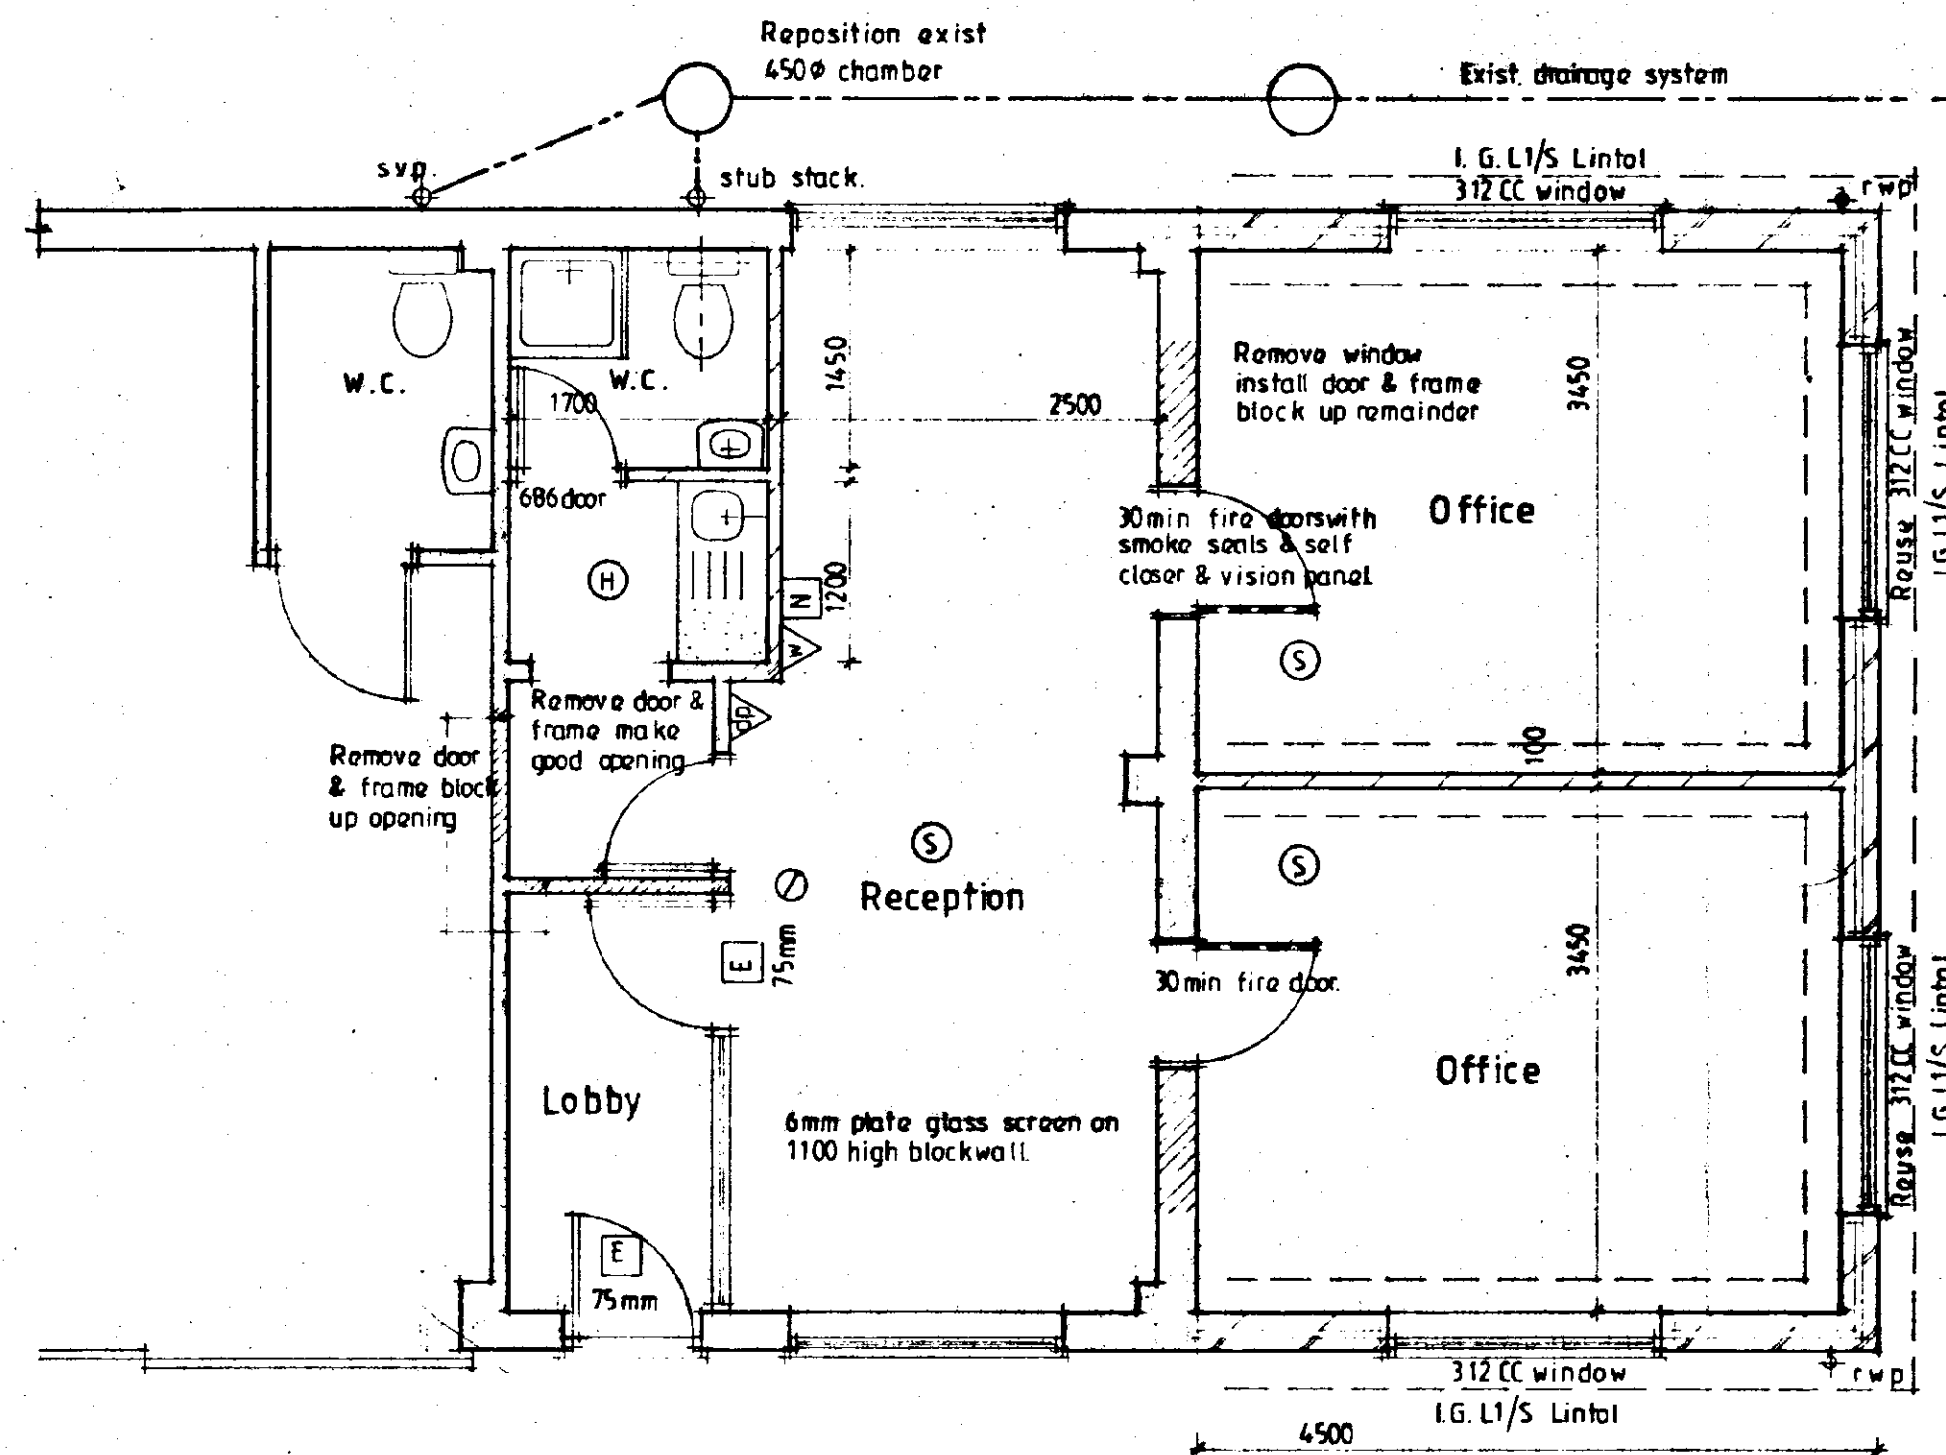

Plan Proposed.

New brickwork had to exist with Furrix wall extension system.
New foundations tied to exist with 3N° 10mm Ø m.s. dawl bars.

Notes & Schedules

SURFACE WATER DRAINAGE.
15 dia. half round rainwater gutters to 63 dia. rainwater pipes 62.4 dia. underground pipes flexibly jointed to a fall of 1:70 pipes bedded and surrounded in 100 pea gravel and discharge to 1.2m dia. soakaway min. 5.0m from Building.

GLAZING.
Double glaze extension throughout excluding garage. All glazing between f.f.l and 800mm high and between f.f.l and 1500mm high in doors and side lights to be safety glass to B.S. 6206.

VENTILATION.
All windows to have opening lights to give the equivalent of 1/20th the floor area. Window heads to be fitted with hit and miss ventilators to give min 4000msq permanent free air ventilation per room. Kitchen to have wall mounted mechanical extractor fan to extract not less than 60 litres per second. Toilet to be as kitchen but to extract not less than 15 litres per second which may be operated intermittently. Both to be light switch operated and have 15 minute overrun.

HOT WATER AND SPACE HEATING.
Provide 'Economy 7' electric night storage heaters, and electric instantaneous water heaters/showers. All pipework to be insulated to B.S. L1 part 5.

- ⊗ Emergency lighting
- Ⓢ Smoke detector (mains operated)
- Ⓜ Rate of rise heat detector
- ⓔ Emergency Exit sign 75mm latching
- Ⓝ Fire procedure notice
- ▶ 9 litre water fitted extinguisher
- ▶ 4.5Kg dry powder extinguisher

CONTRACTOR TO CHECK ALL DIMENSIONS ON SITE BEFORE WORK COMMENCES
COPYRIGHT RESERVED

revision	date	init.	revision details



client
CAVALIER SMALL PARTY TRAVEL

project
**PROPOSED OFFICE EXTENSION
SEAGATE ROAD,
LONG SUTTON,
SPALDING,
Lincs.**

drawing	DETERMINED PLAN
scale	1:50 1:100 drawing no. 94017
date	DEC. '94 drawn