



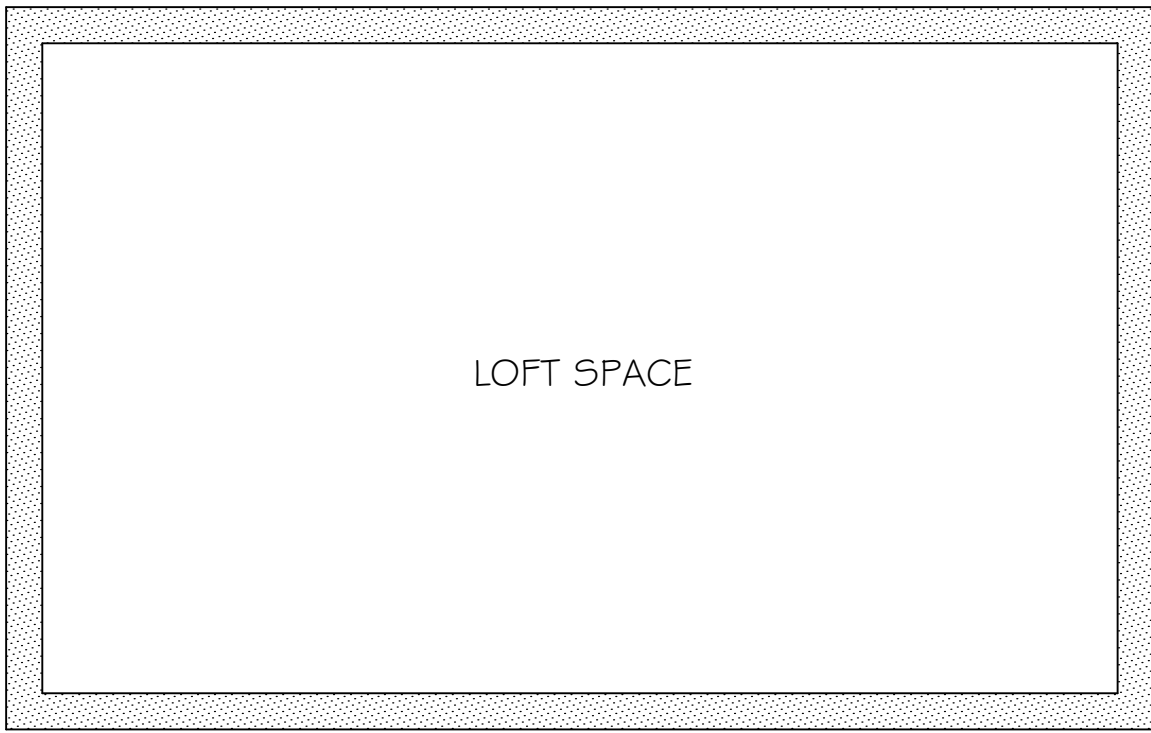


FIRST FLOOR PLAN - 1:50

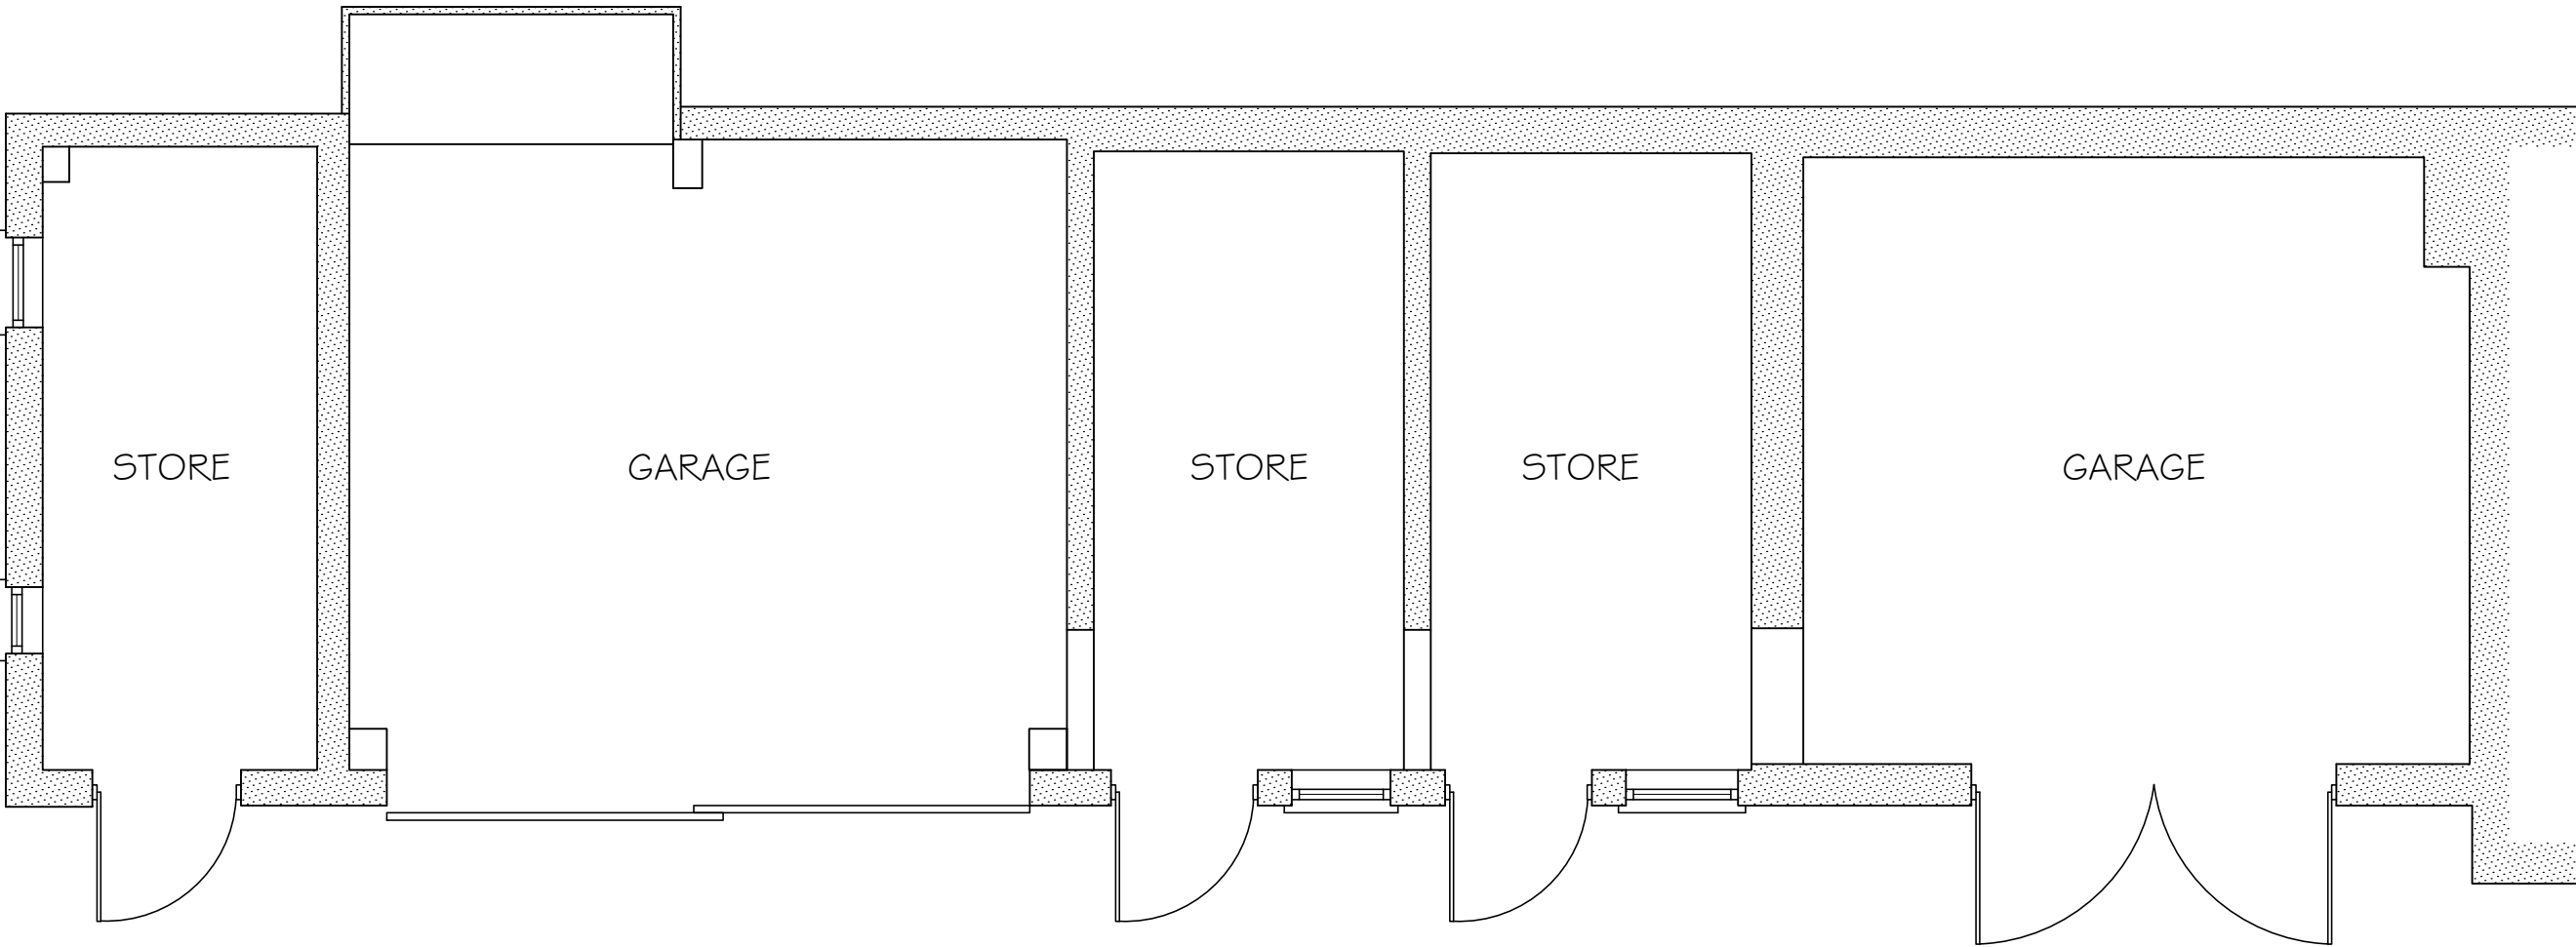


GROUND FLOOR PLAN - 1:50





FRONT ELEVATION - 1:100

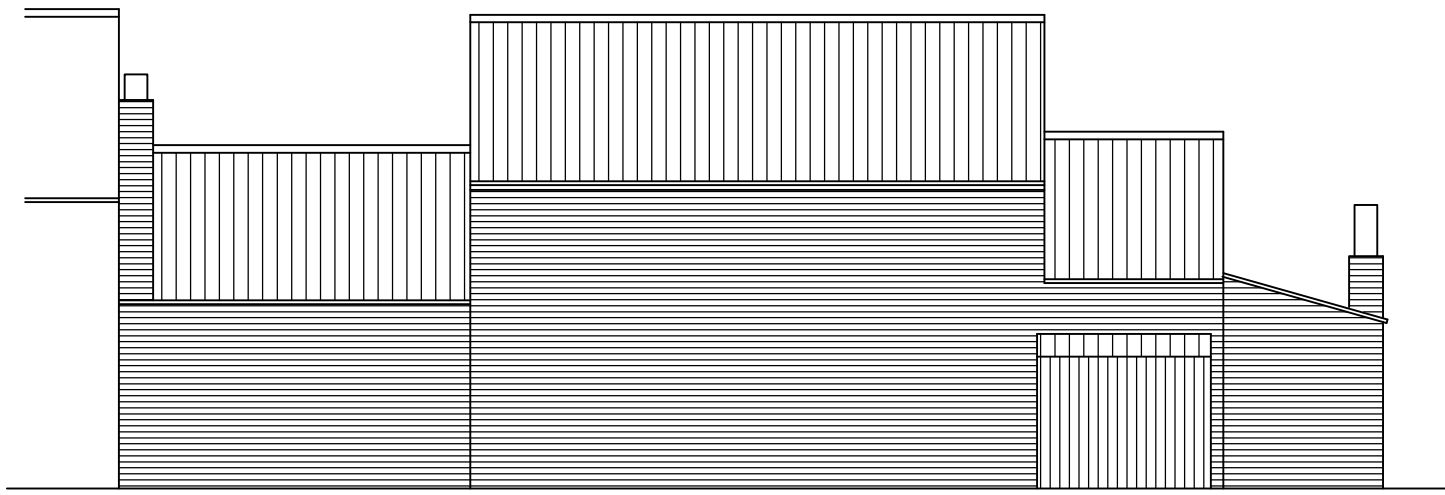

REAR ELEVATION - 1:100

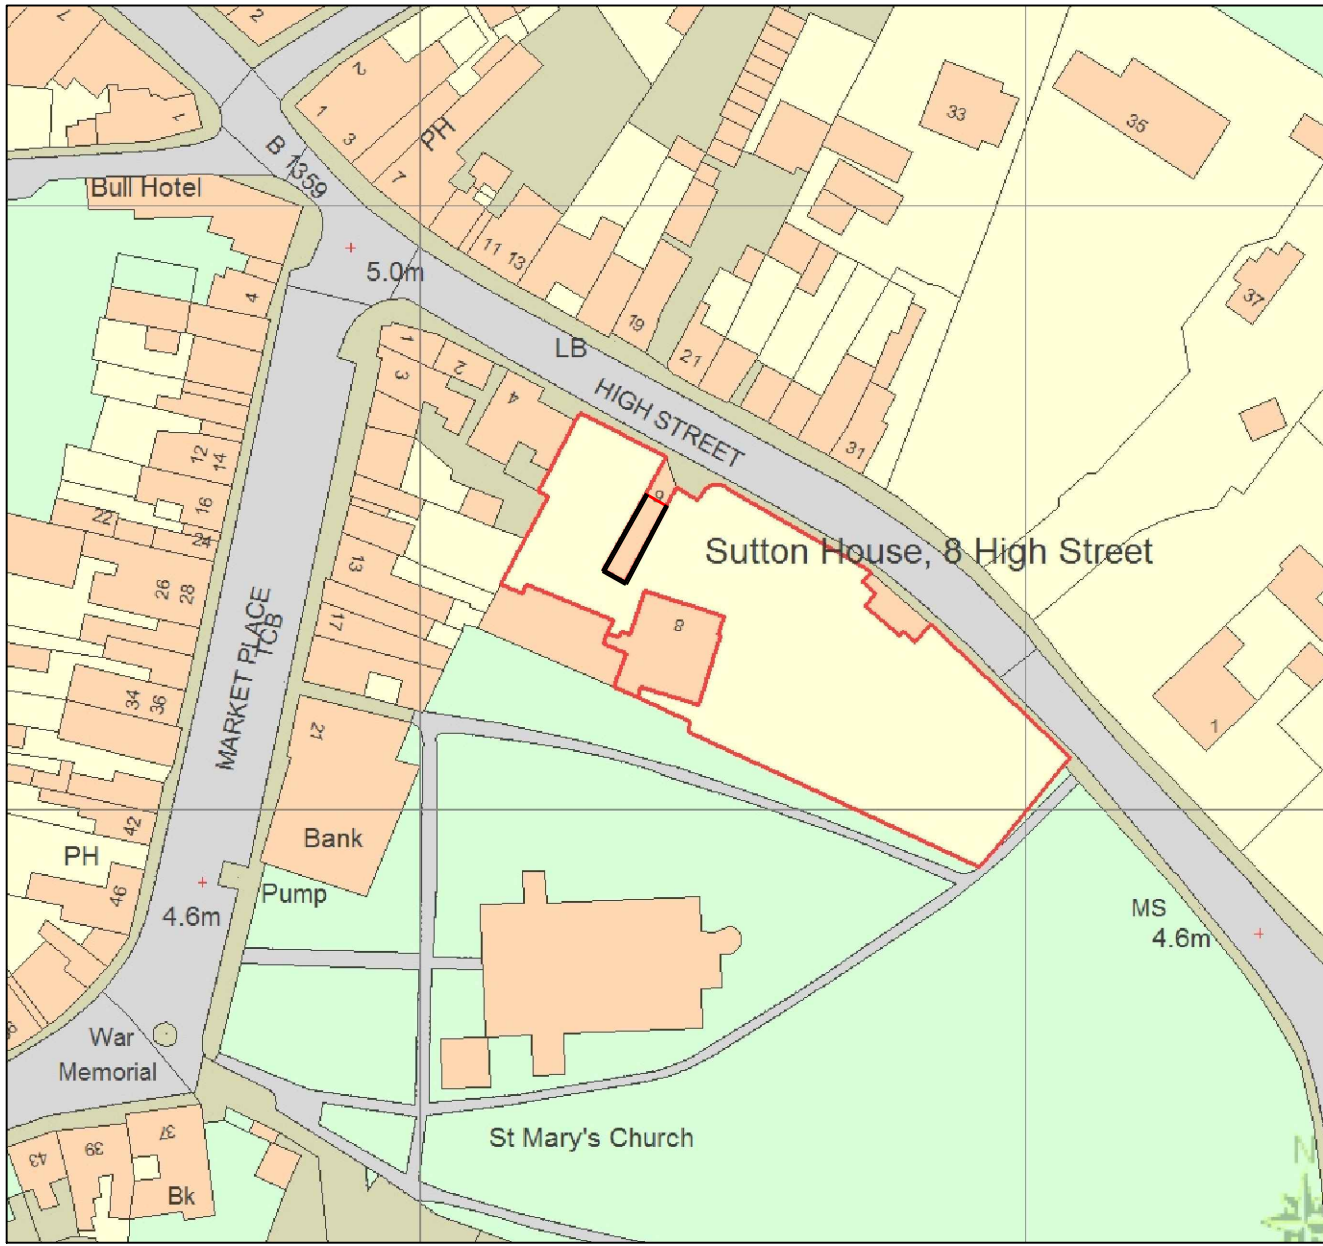

LOCATION PLAN - 1:1250

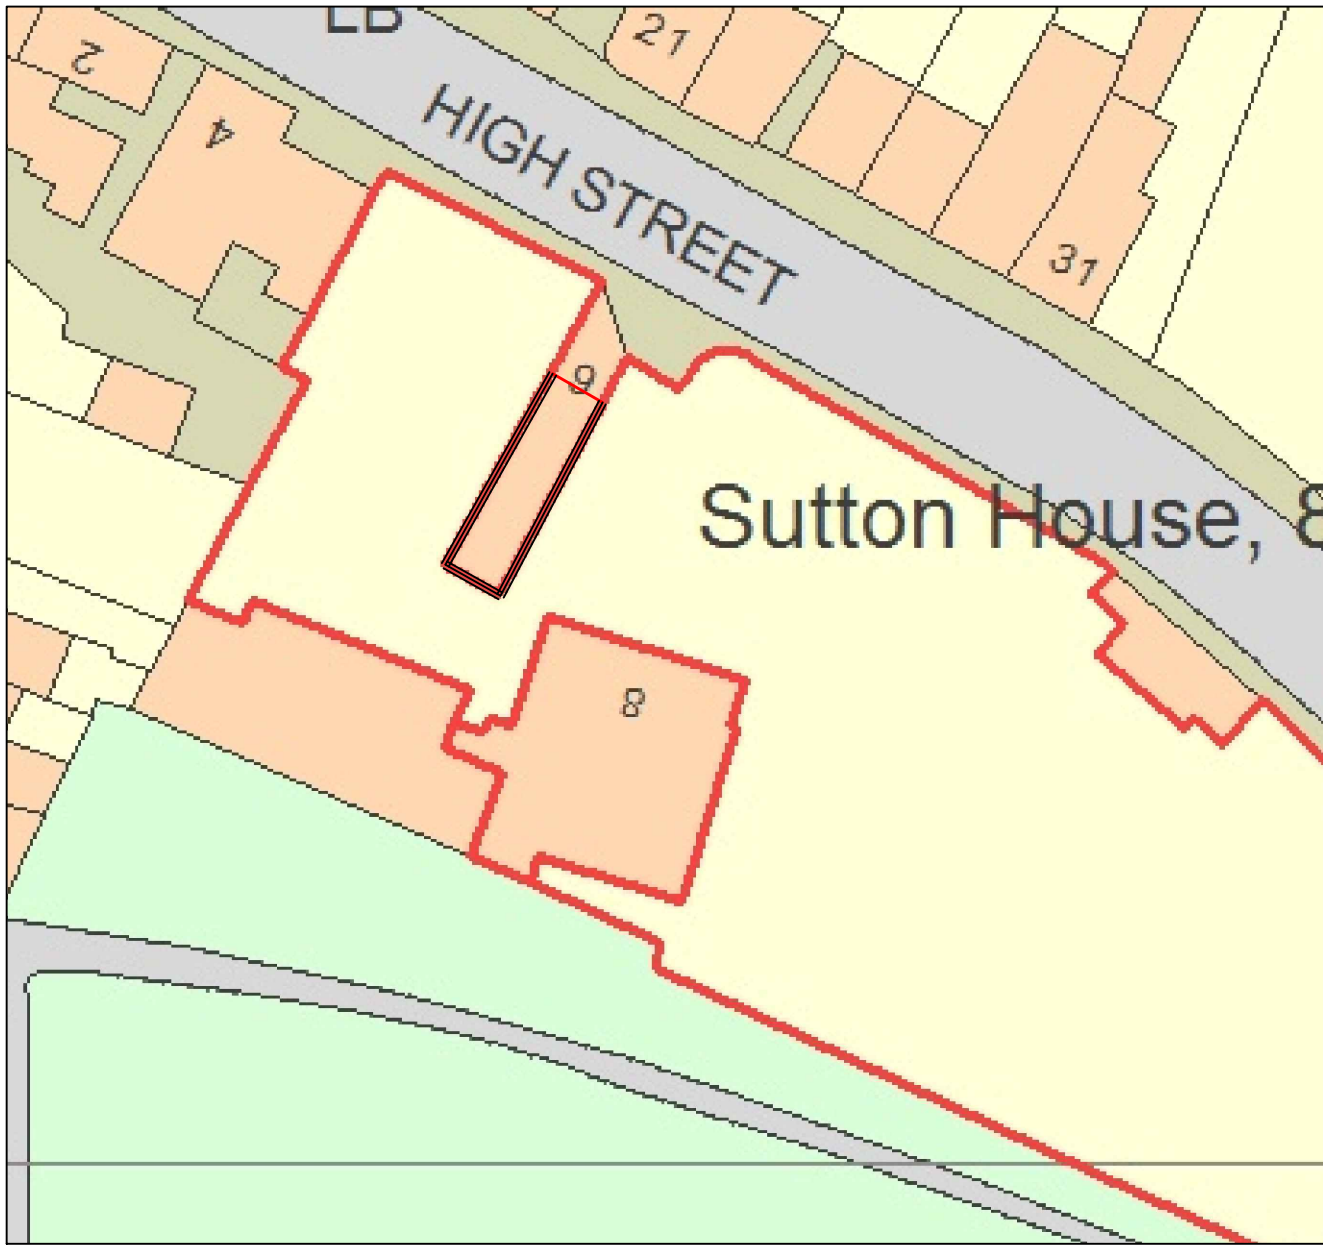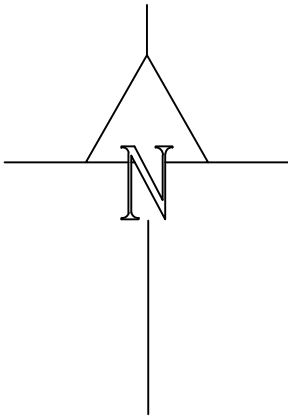

BLOCK PLAN - 1:500

-	-	-
No.	Revision/Issue	Date

CLIENT
MR & MRS MIDDLETON

PROJECT
PROPOSED ALTERATIONS TO
FORM ANNEX

DRAWING TITLE
EXISTING PLANS,
ELEVATIONS, LOCATION
PLAN PLUS BLOCK PLAN

**R Baker
DESIGN**

12, Felbrigg Close, Kings Lynn, PE30 3JY.
Tel: 07795 344776
Web: www.rbakerdesign.com

JOB NUMBER: 1746	Sheet
Date 25/10/2017	01
Scale AS NOTED @ A1	