



INTERNAL FINISHED FLOOR
LEVELS TO MATCH EXISTING


EXTERNAL LEVELS TO REMAIN
UNCHANGED

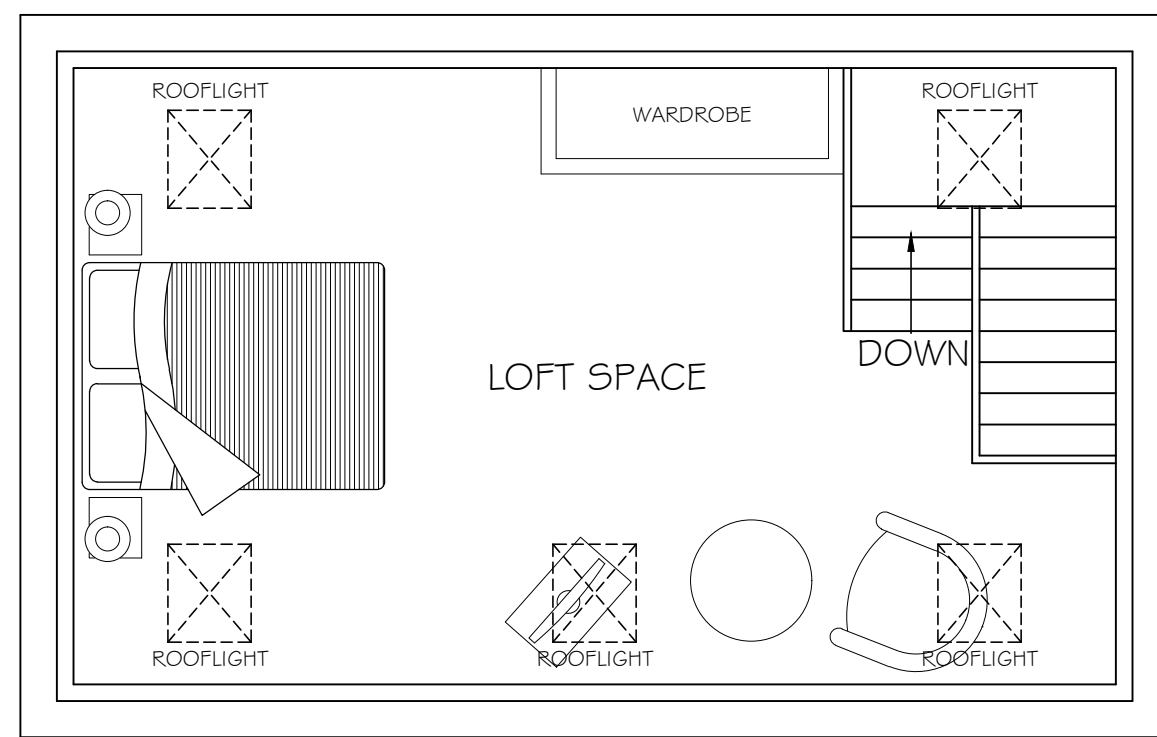


FIRST FLOOR PLAN - 1:50

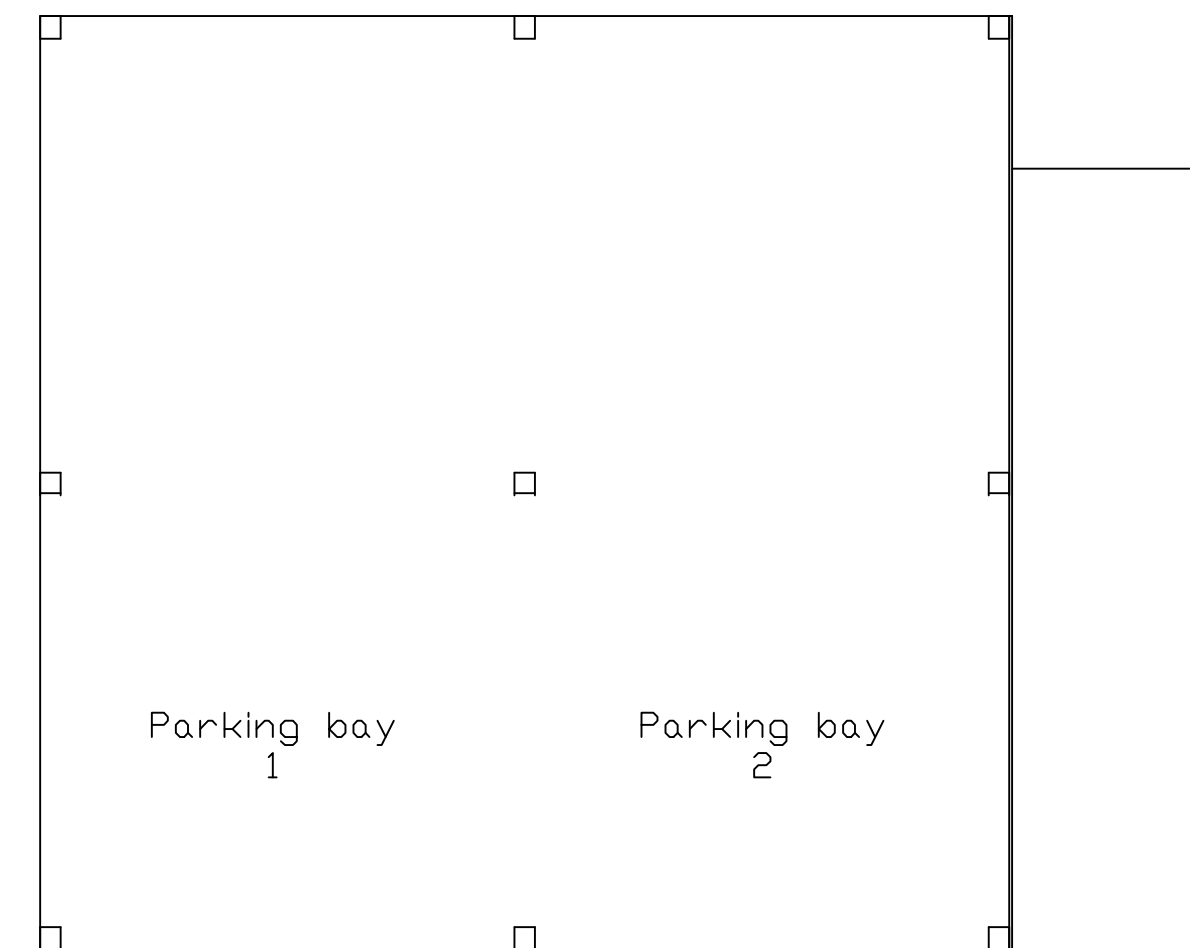


CARPORT PLAN - 1:50

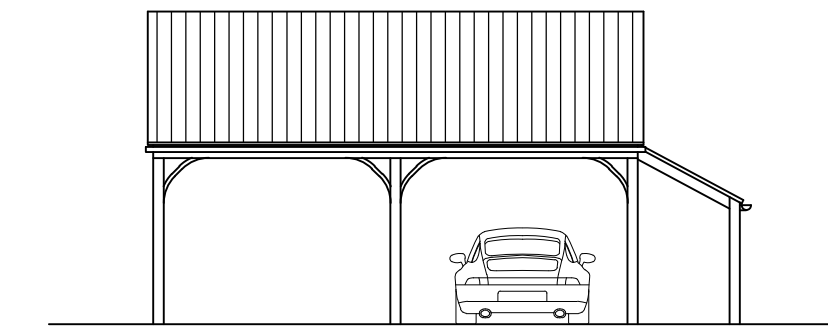


FRONT ELEVATION - 1:100

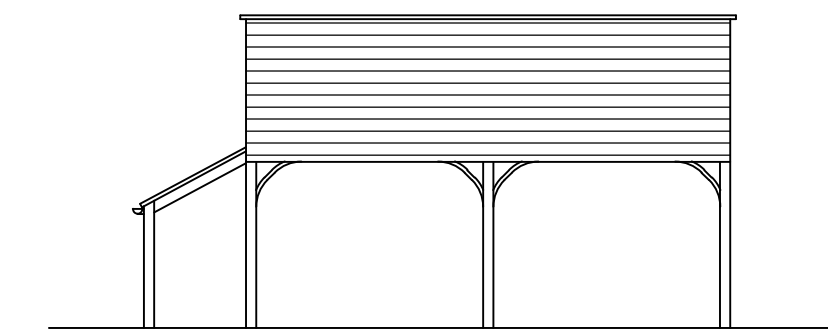


REAR ELEVATION - 1:100

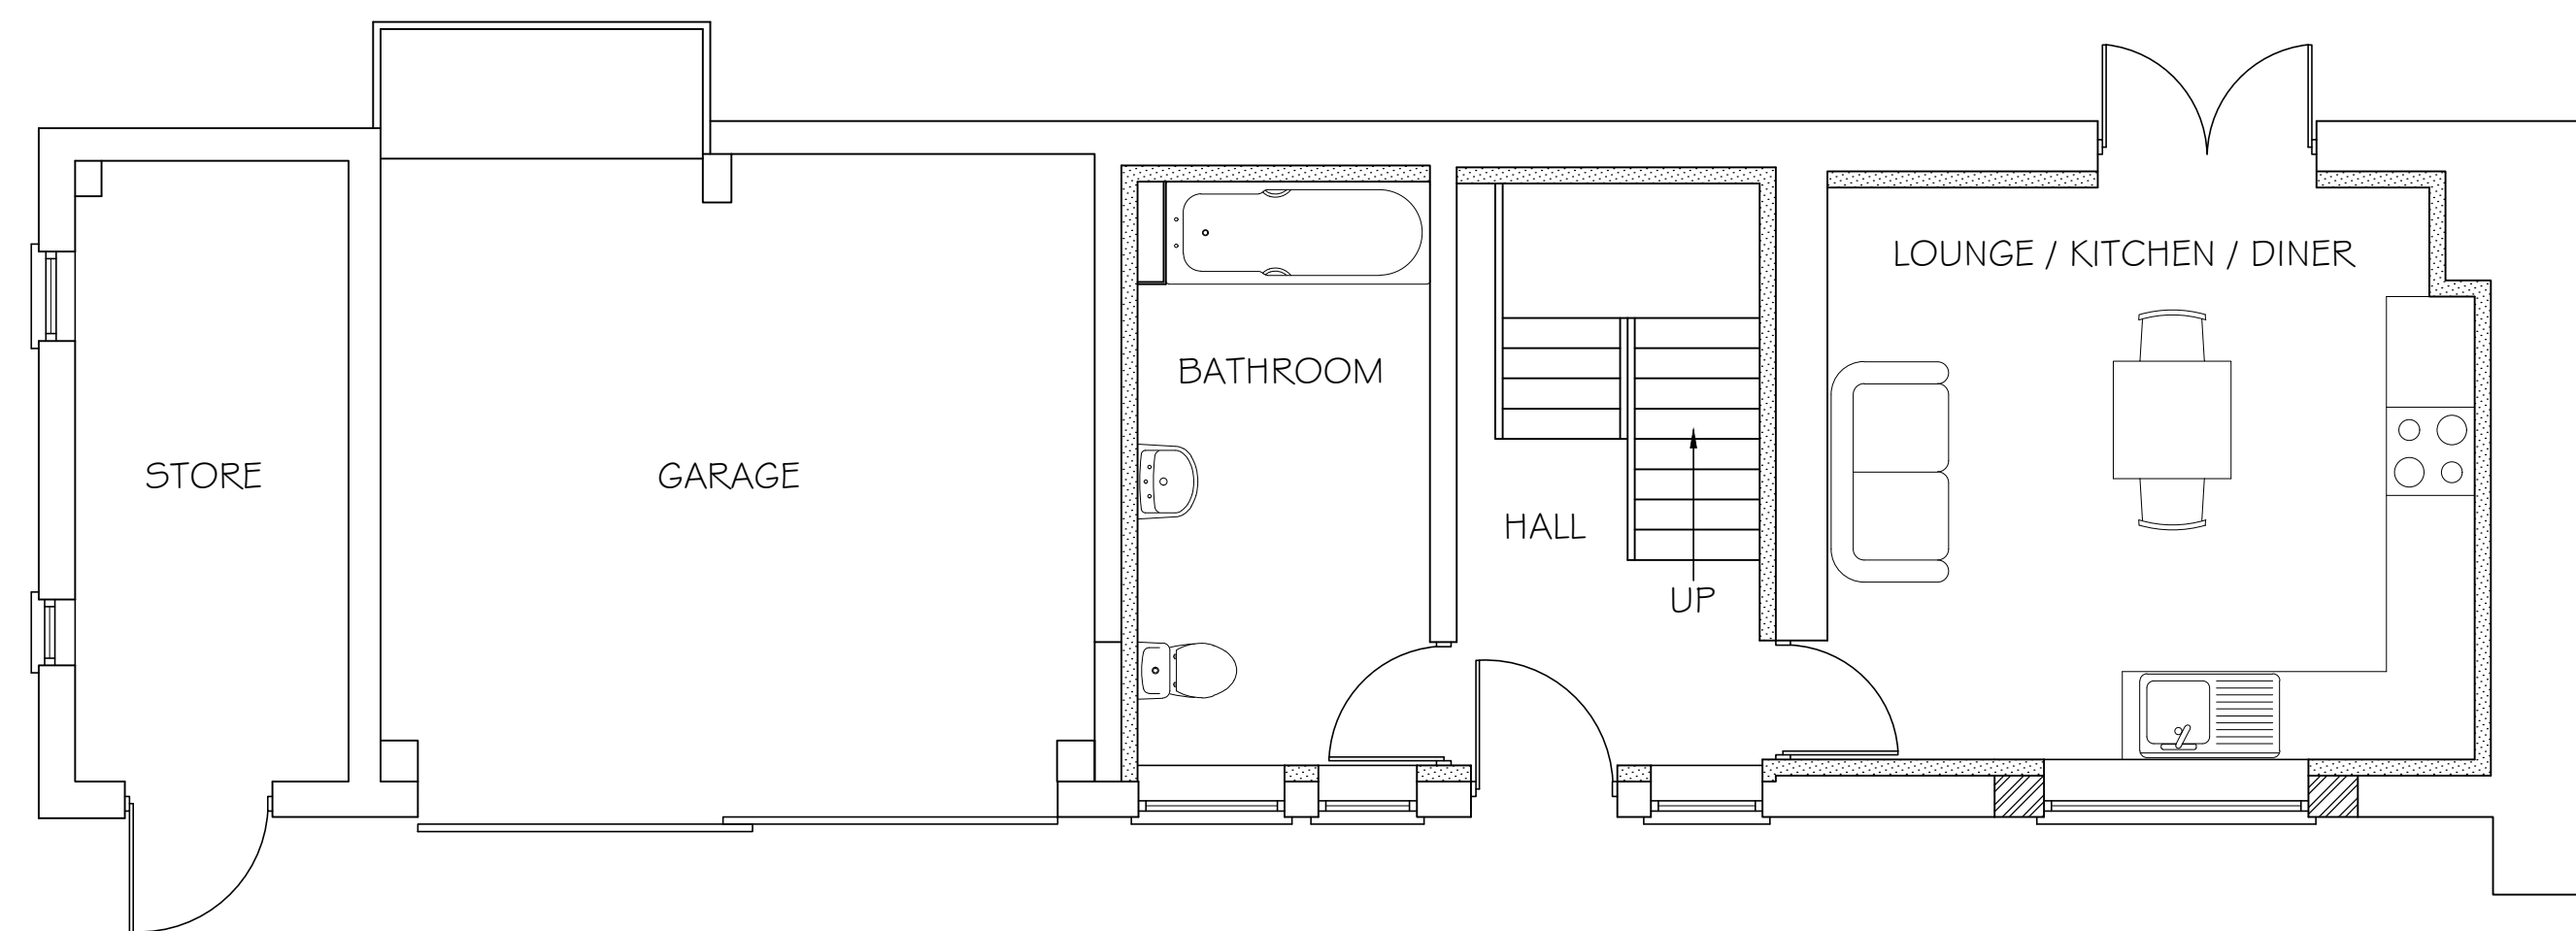

GROUND FLOOR PLAN - 1:50

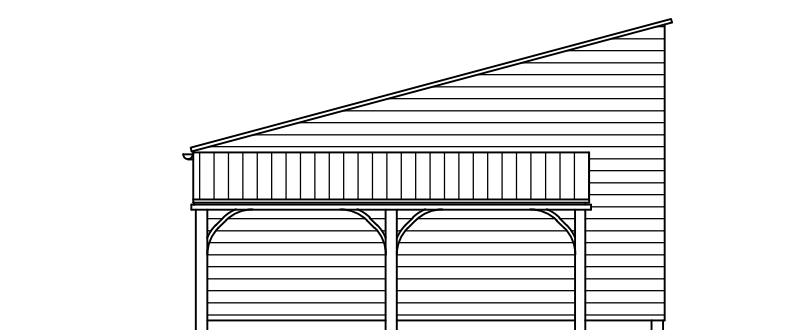


SIDE ELEVATION - 1:100

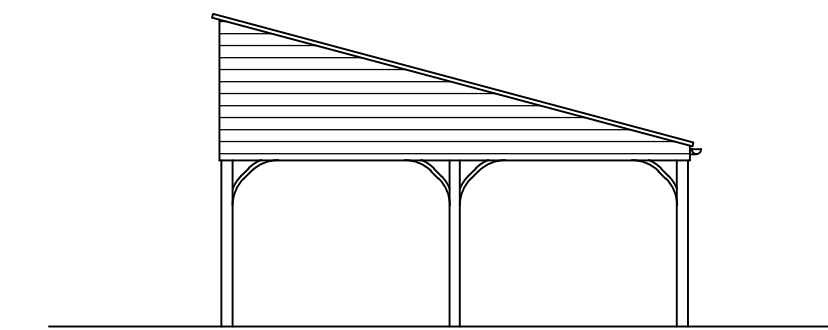


SIDE ELEVATION - 1:100




FRONT ELEVATION - 1:100

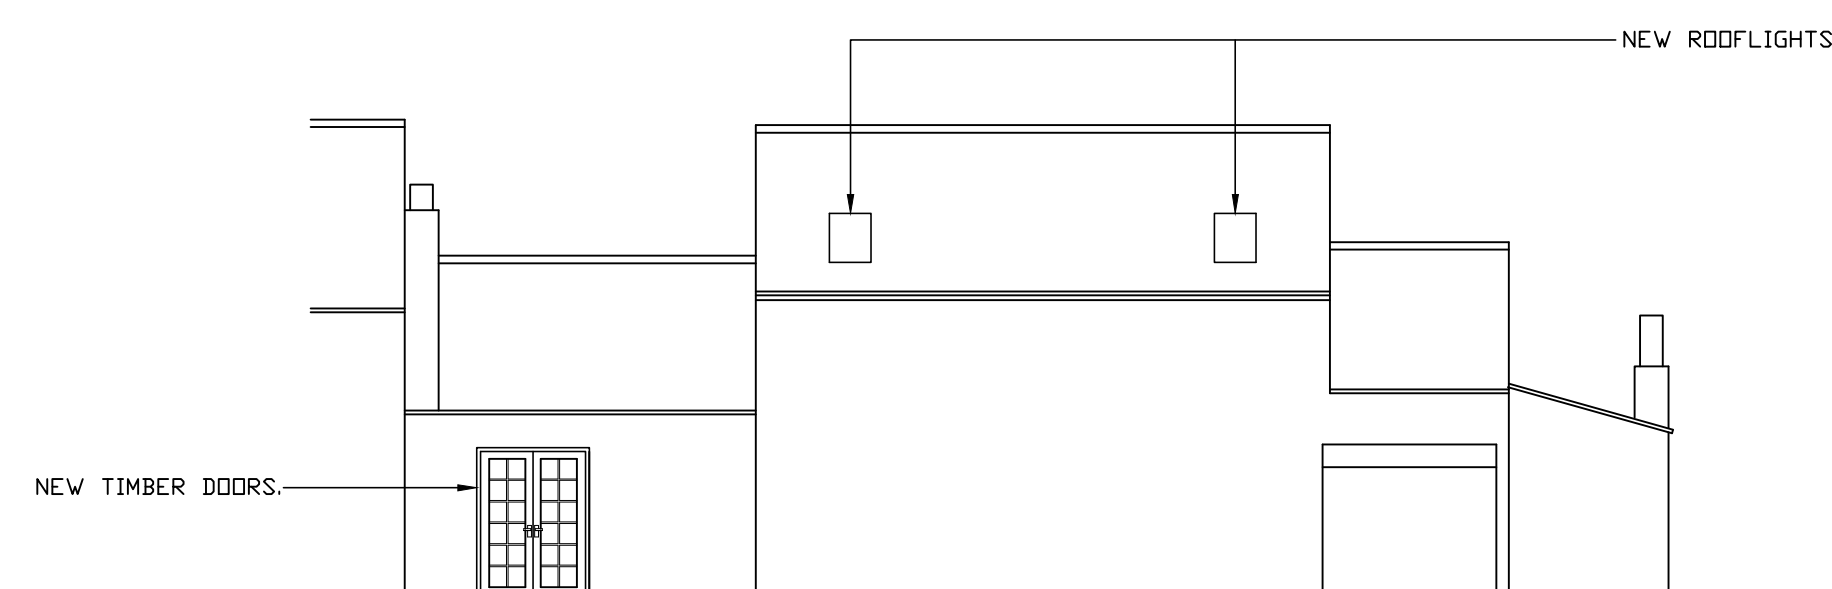

REAR ELEVATION - 1:100

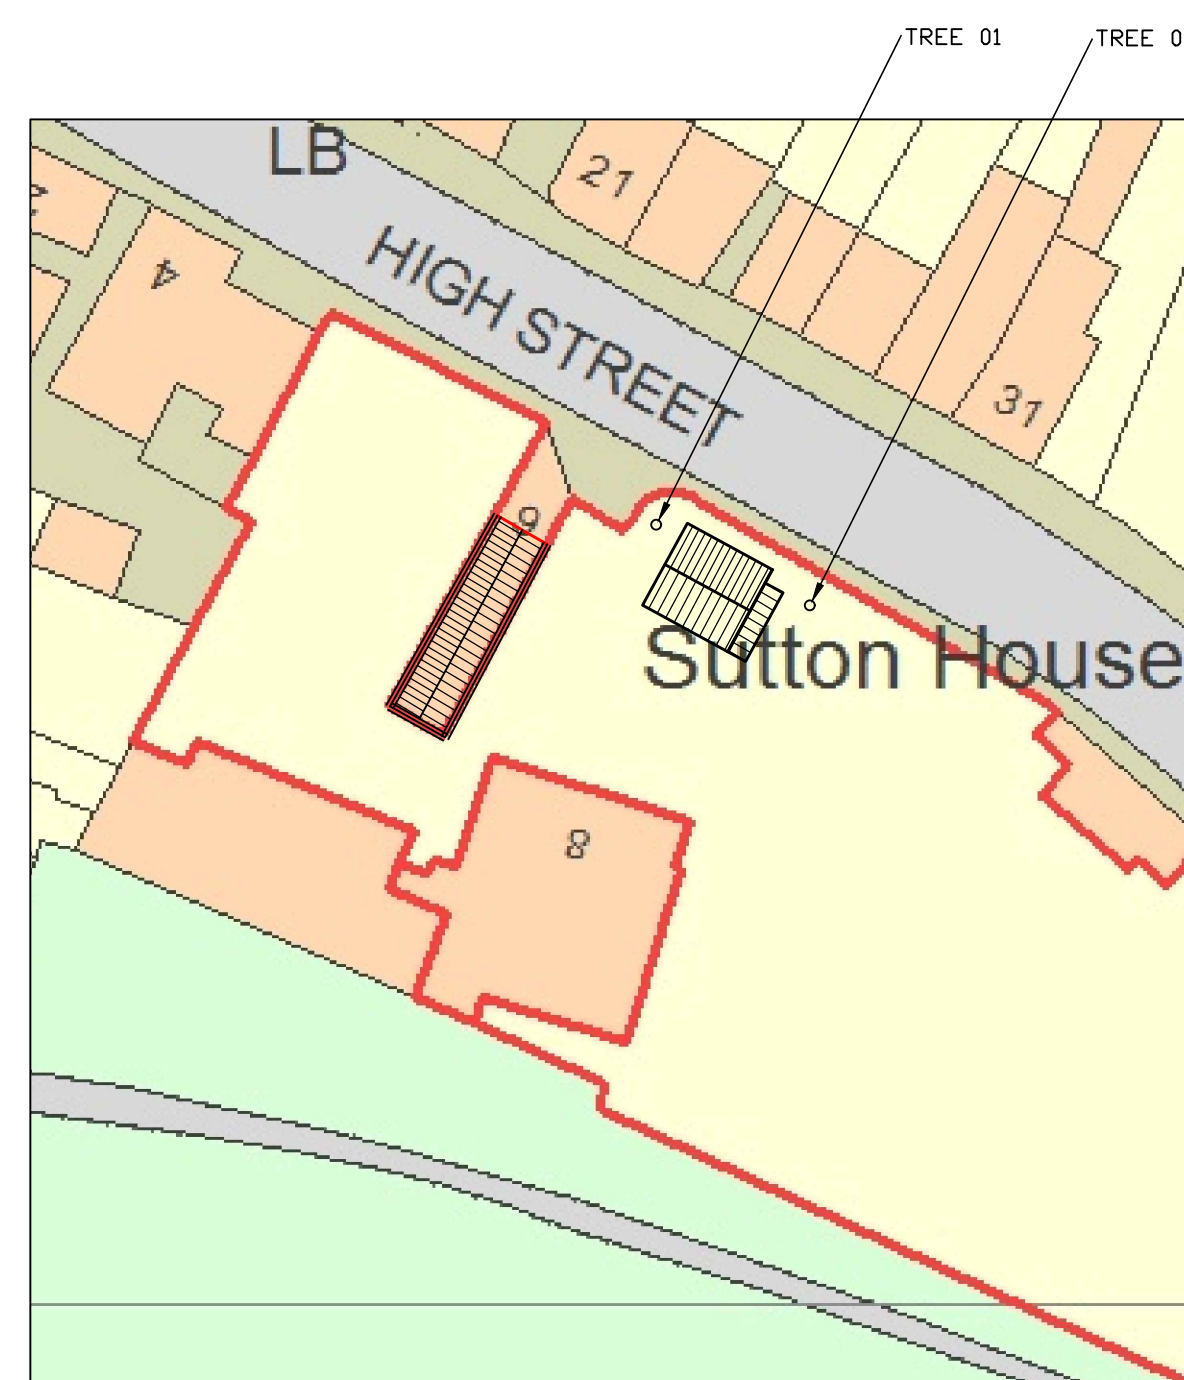

BLOCK PLAN - 1:500

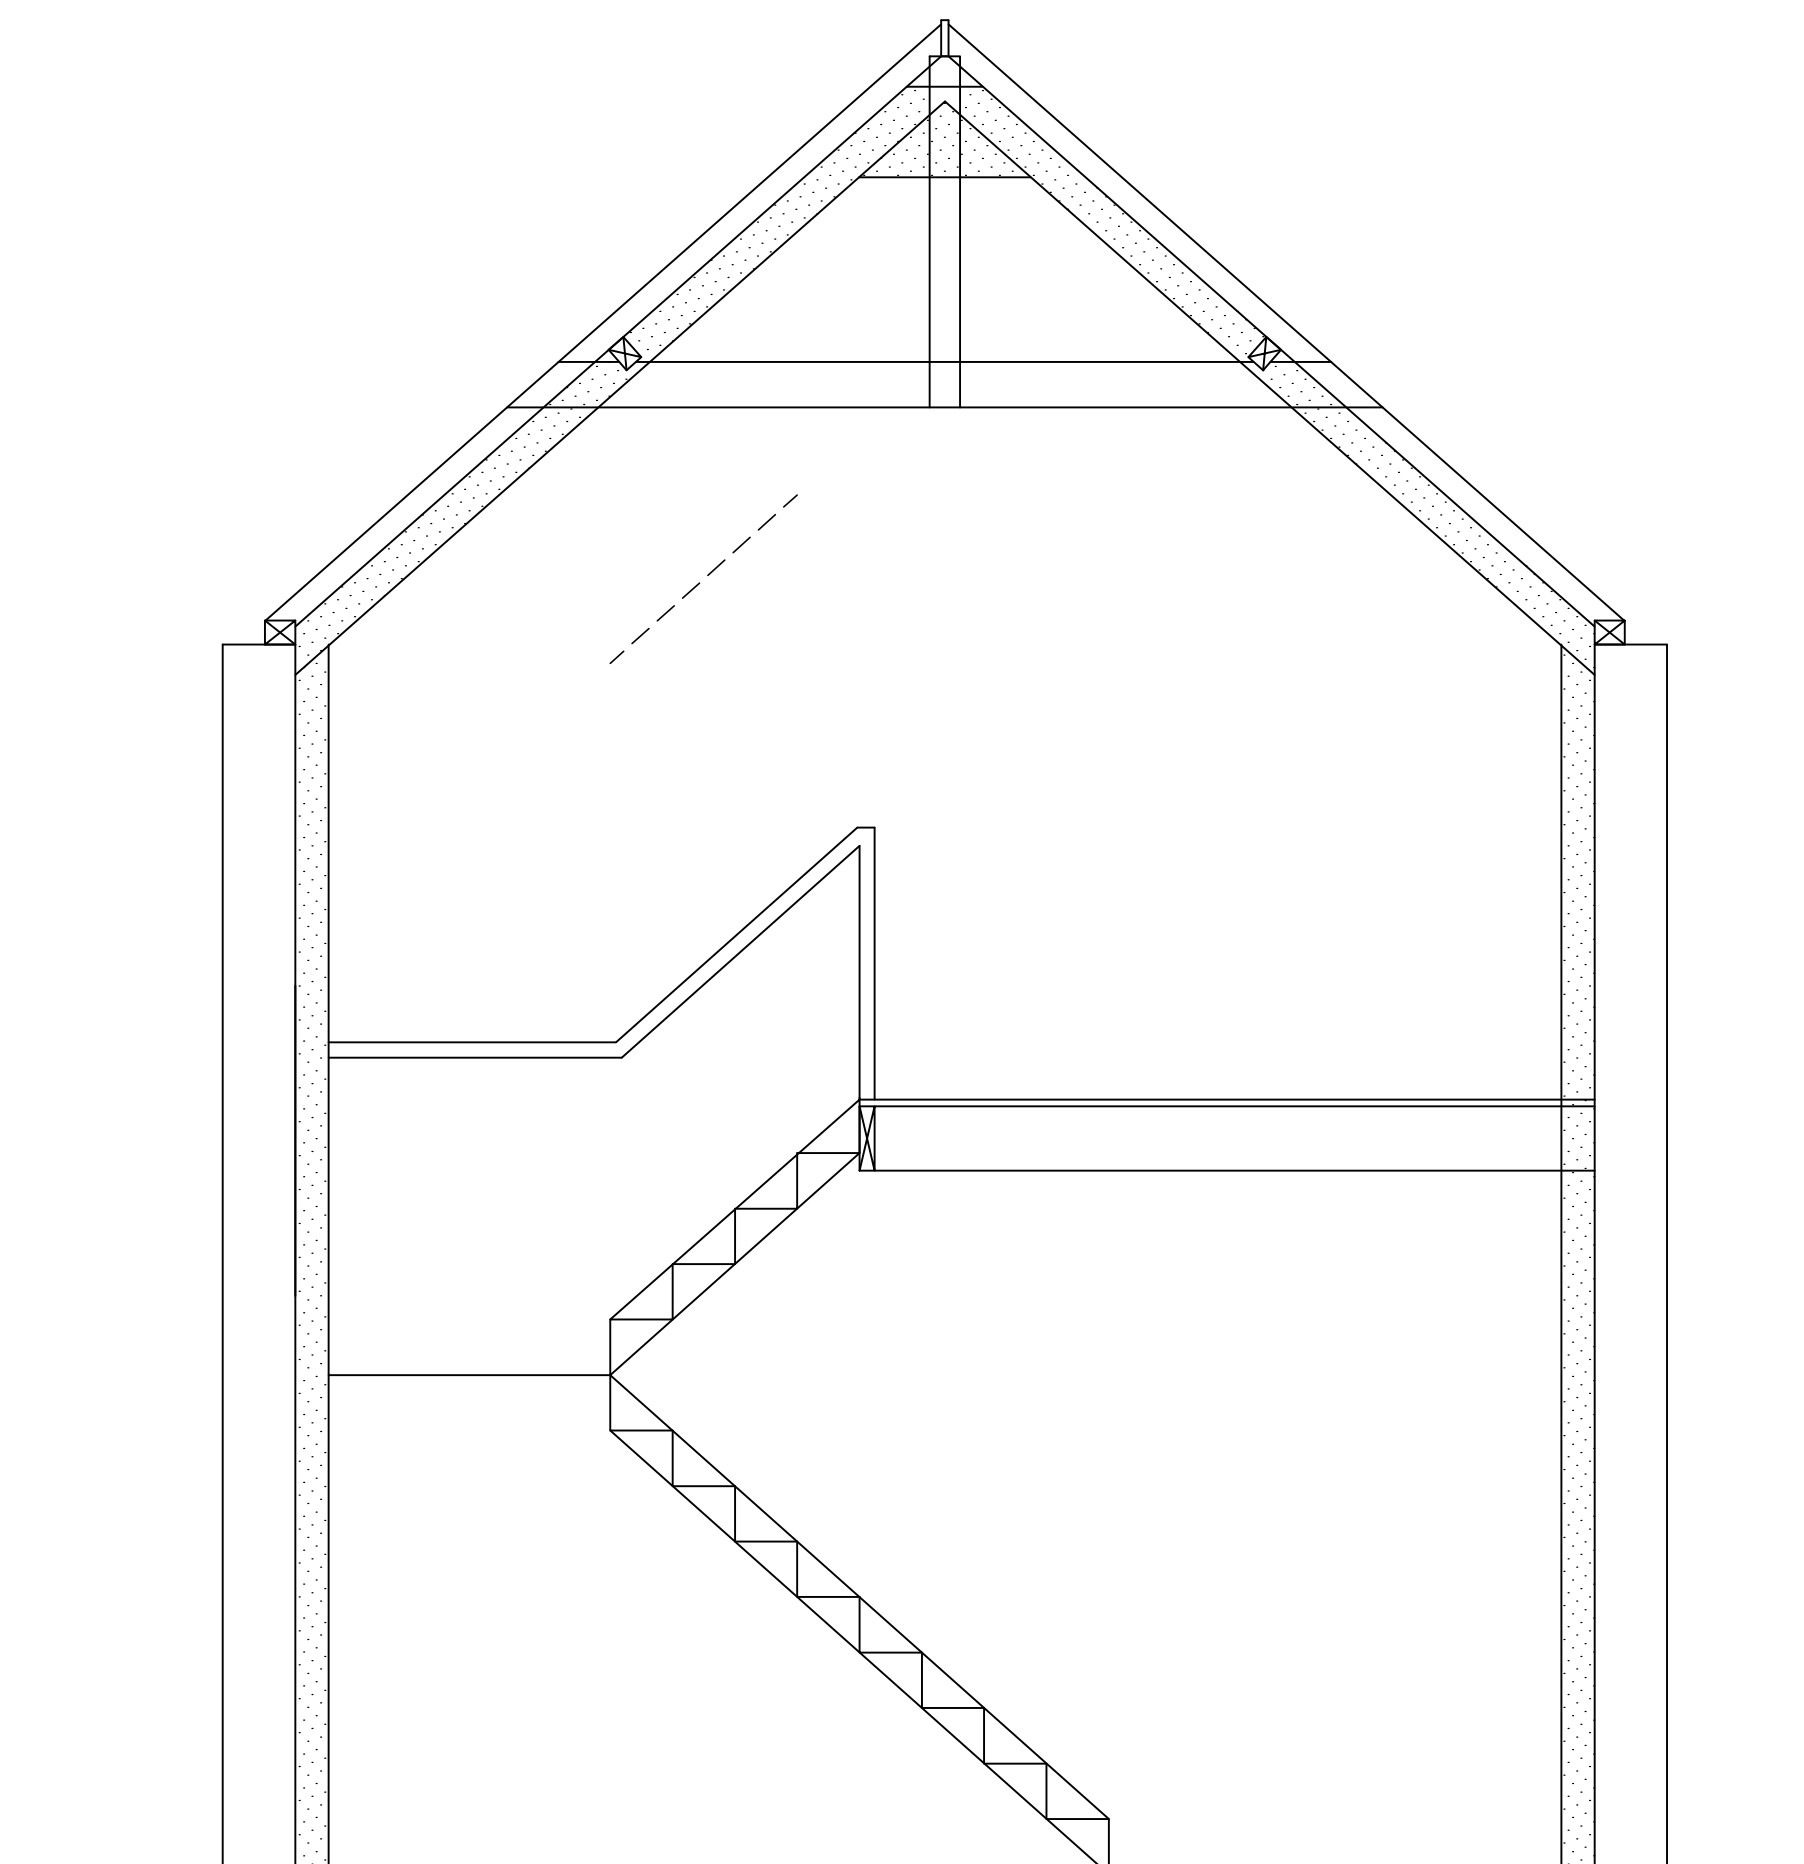

TYPICAL SECTION - 1:25

No.	Revision/Issue	Date
A	NOTES AND ROOFLIGHTS ADDED	17/11/17

CLIENT
MR & MRS MIDDLETON

PROJECT
PROPOSED ALTERATIONS TO
FORM ANNEX

DRAWING TITLE
PROPOSED PLANS,
ELEVATIONS PLUS SECTION

**R Baker
DESIGN**

12, Felbrigg Close, Kings Lynn, PE30 3JY.
Tel: 07795 344776
Web: www.rbakerdesign.com

JOB NUMBER 1746	Sheet
Date 25/10/2017	02A
Scale AS NOTED @ A1	