




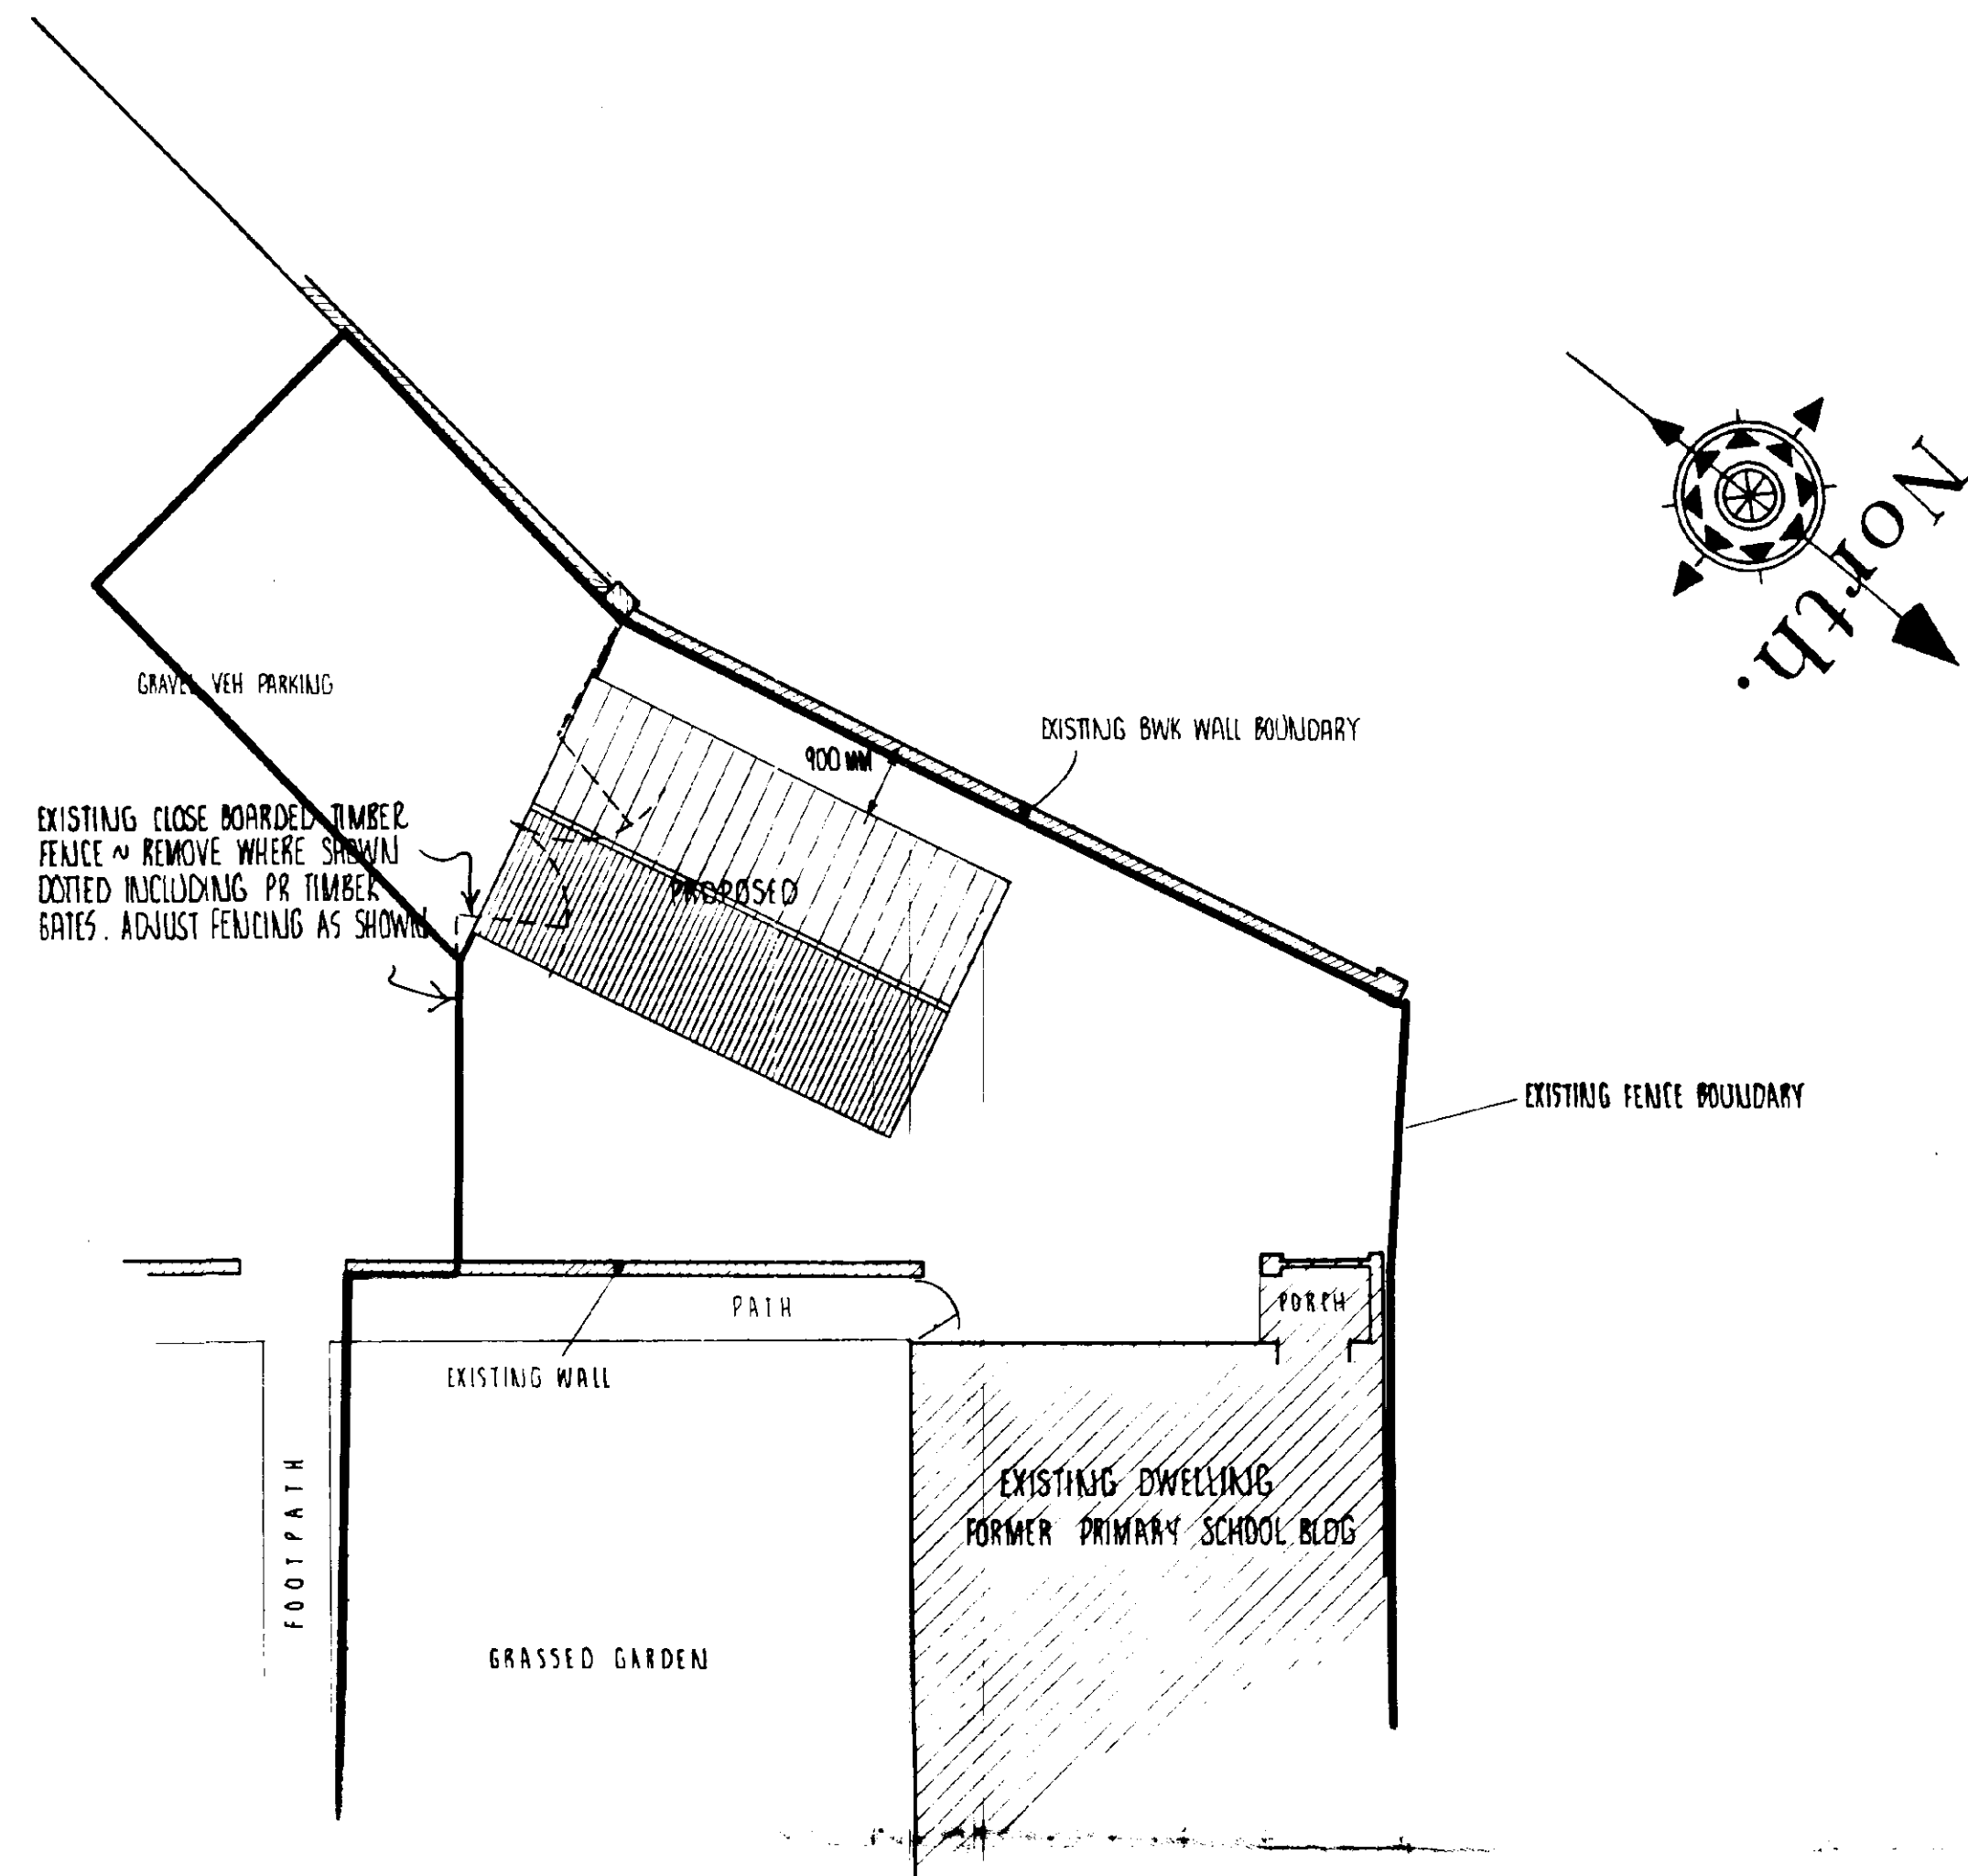


SITE LAYOUT PLAN 1:100

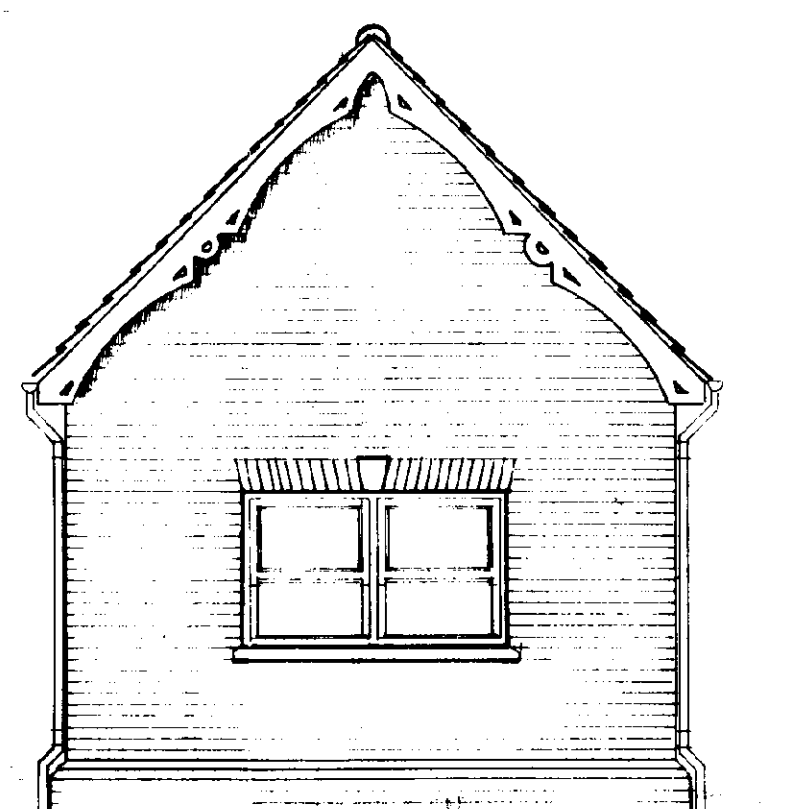


REAR ELEVATION NORTH

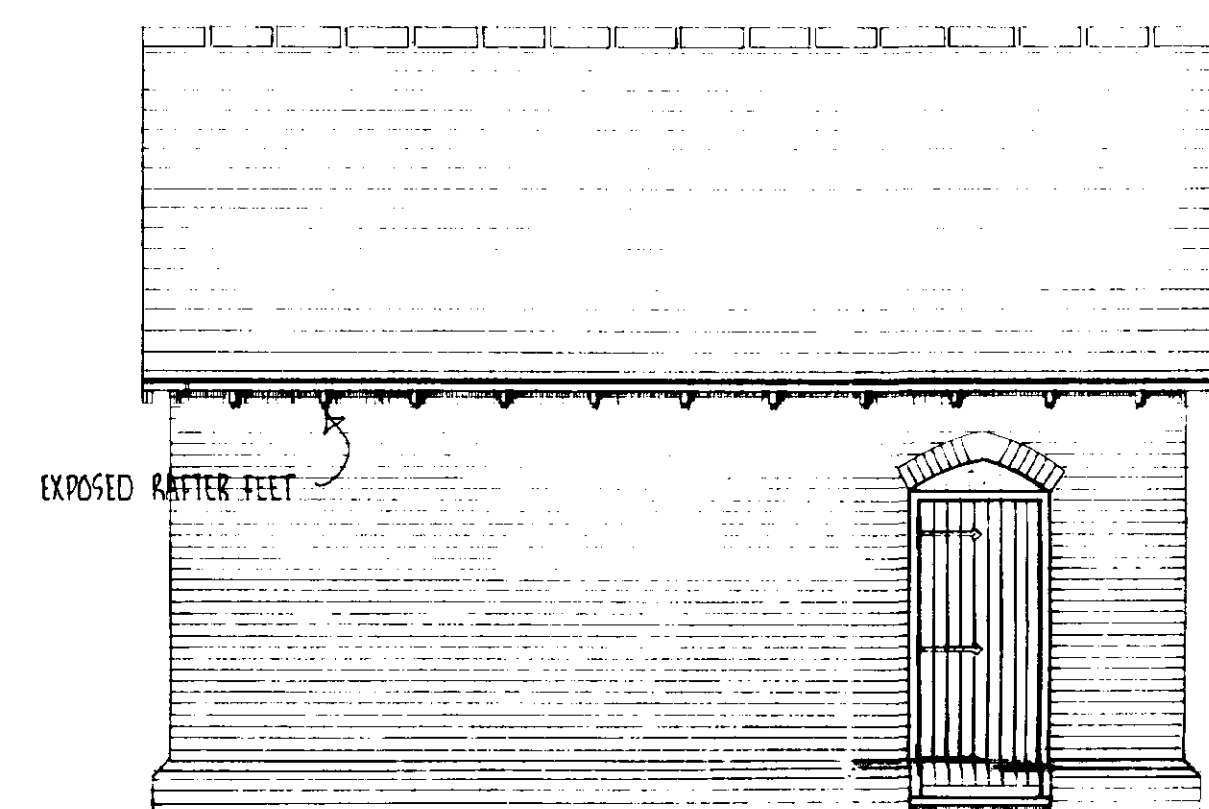

SIDE ELEVATIONS (PERSONEL DOOR OMITTED ON EAST ELEVATION)

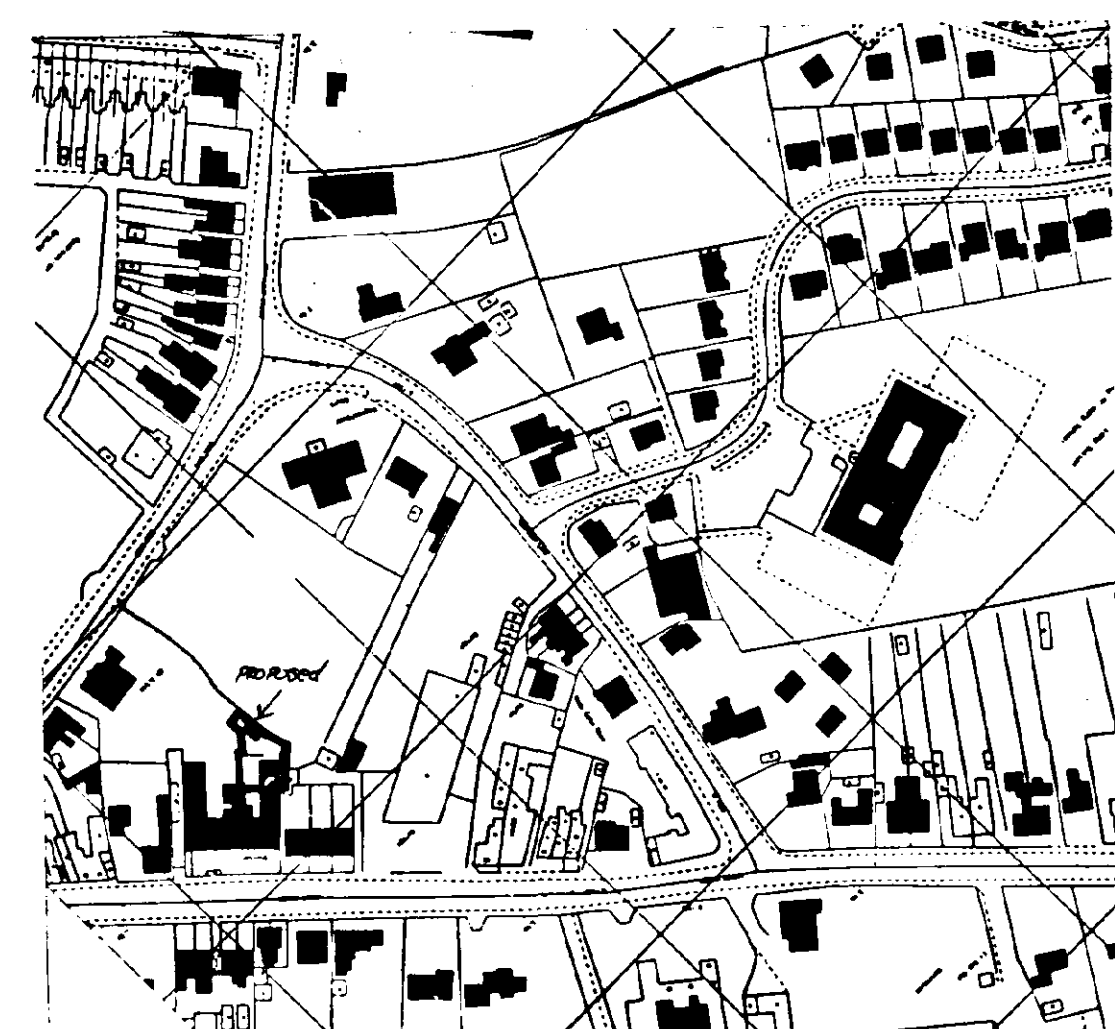


LOCATION PLAN 1:2500

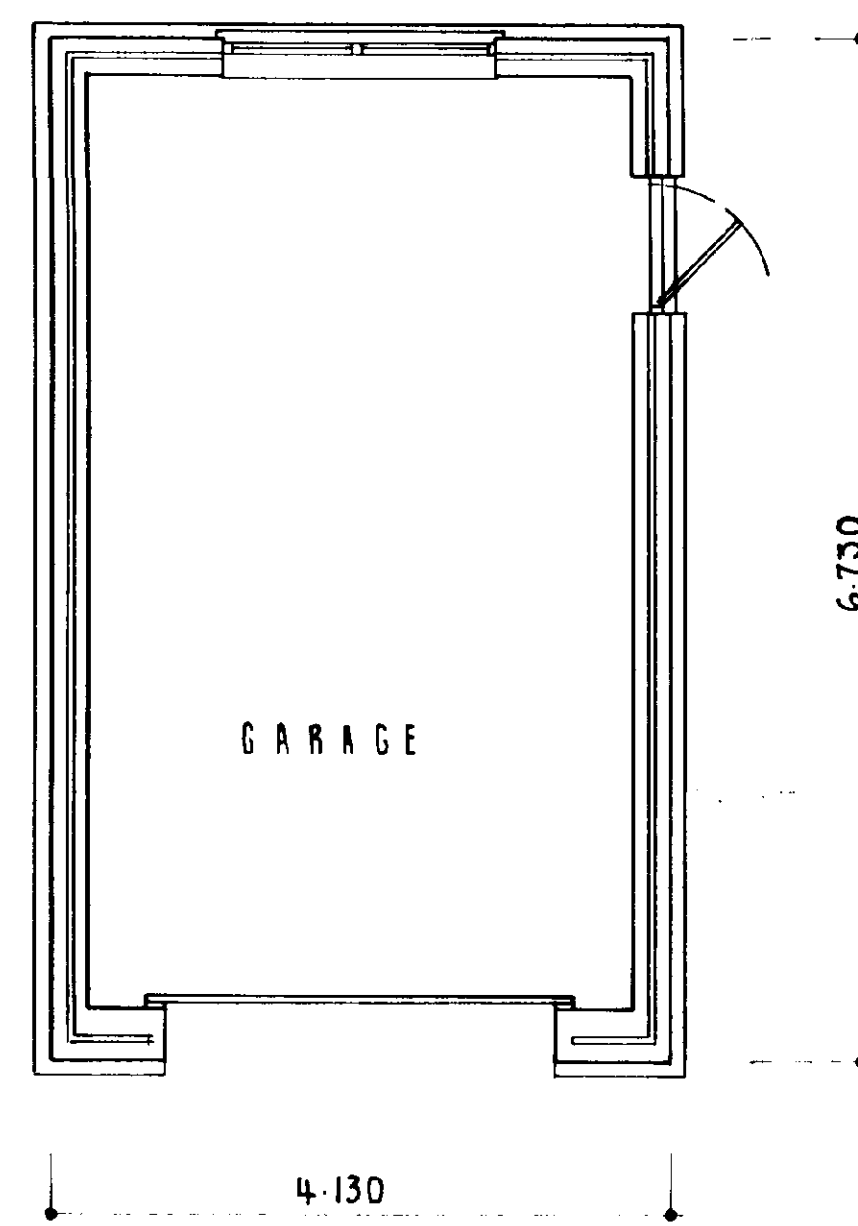

PLAN LAYOUT

ELEVATIONS AT 1:50 SCALE

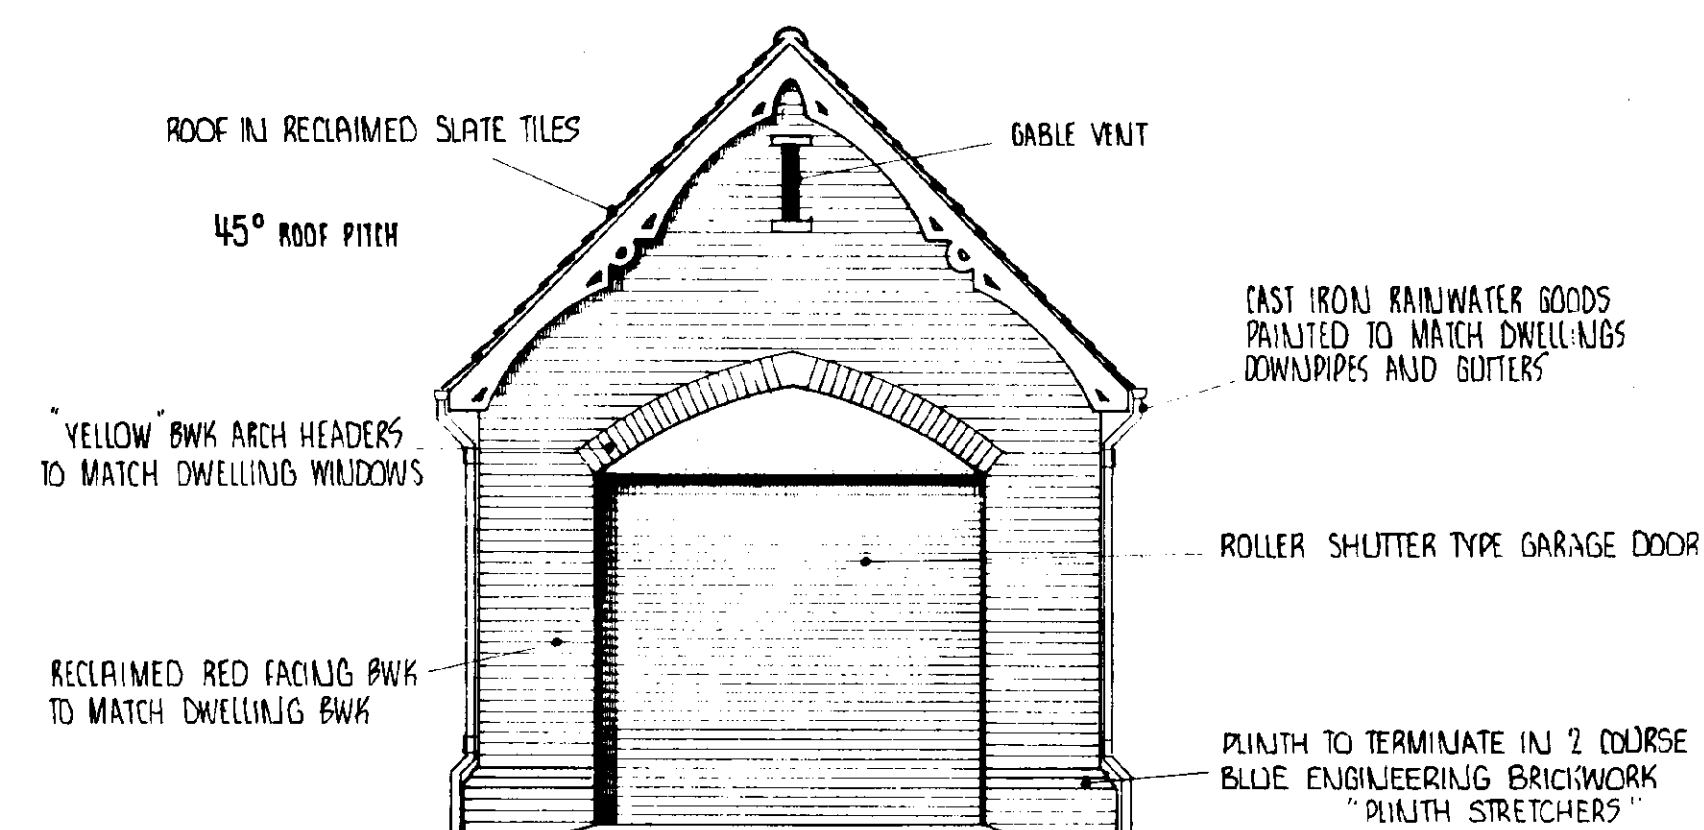

FRONT ELEVATION SOUTH

DETERMINED
PLAN

SOUTH HOLLAND CC
HOUSING & PLANNING
- 1 DEC 1999
Ref: 122/99

PODDINGTONS
Architectural Design Consultants

44 Double Street, Spalding, Lincs. PE11 2AA
Tel. (01775) 761856 & 768296 Fax. (01775) 710218

Project:
PROPOSED SINGLE GARAGE
Nº1 MARKET COURT LONG SUTTON
SPALDING LINCOLNSHIRE

Client:
MR N. VIRGO

Scale	Drawing No.
1:50 1:100 1:2500	2925-1
Rev.	
Date	Drawn
	Checked