



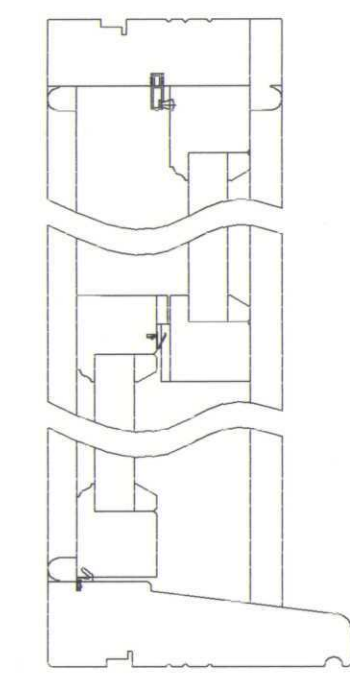

VERTICAL SECTION

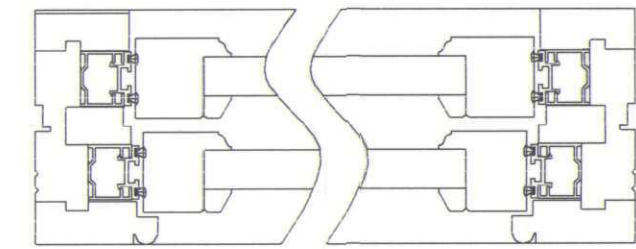

HORIZONTAL SECTION


SLIDING SASH DETAILS




FRONT ELEVATION AS EXISTING



FRONT ELEVATION AS PROPOSED

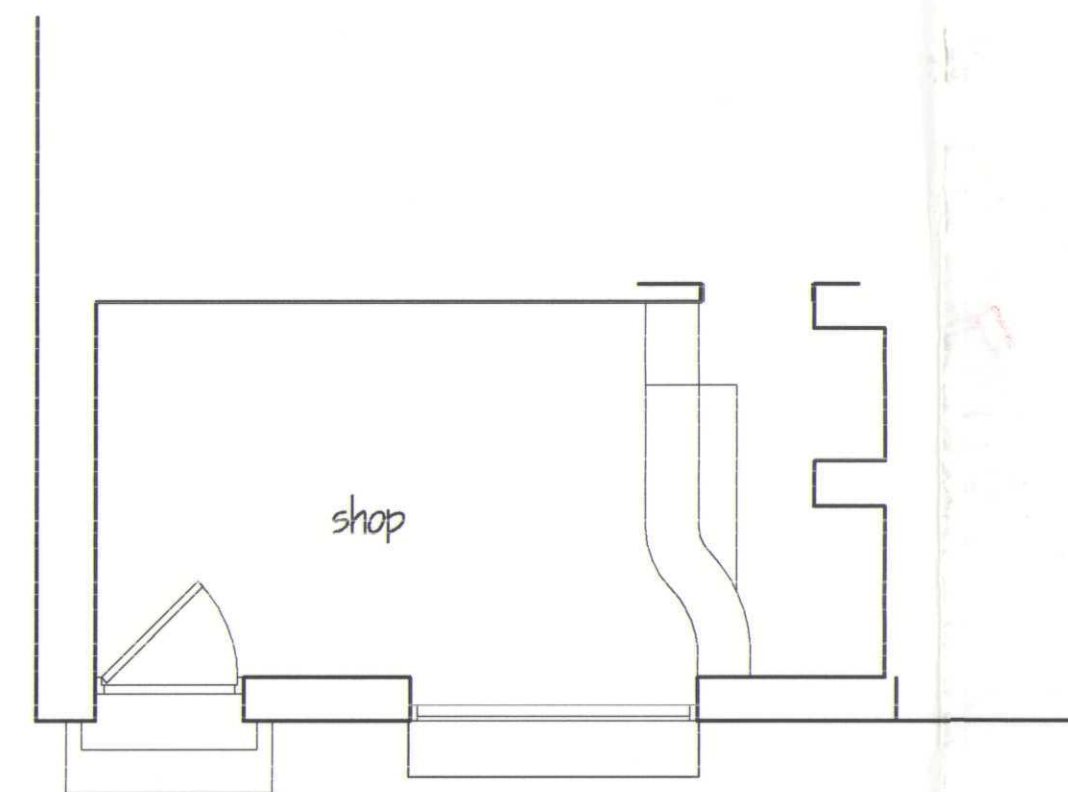

PLAN AS EXISTING

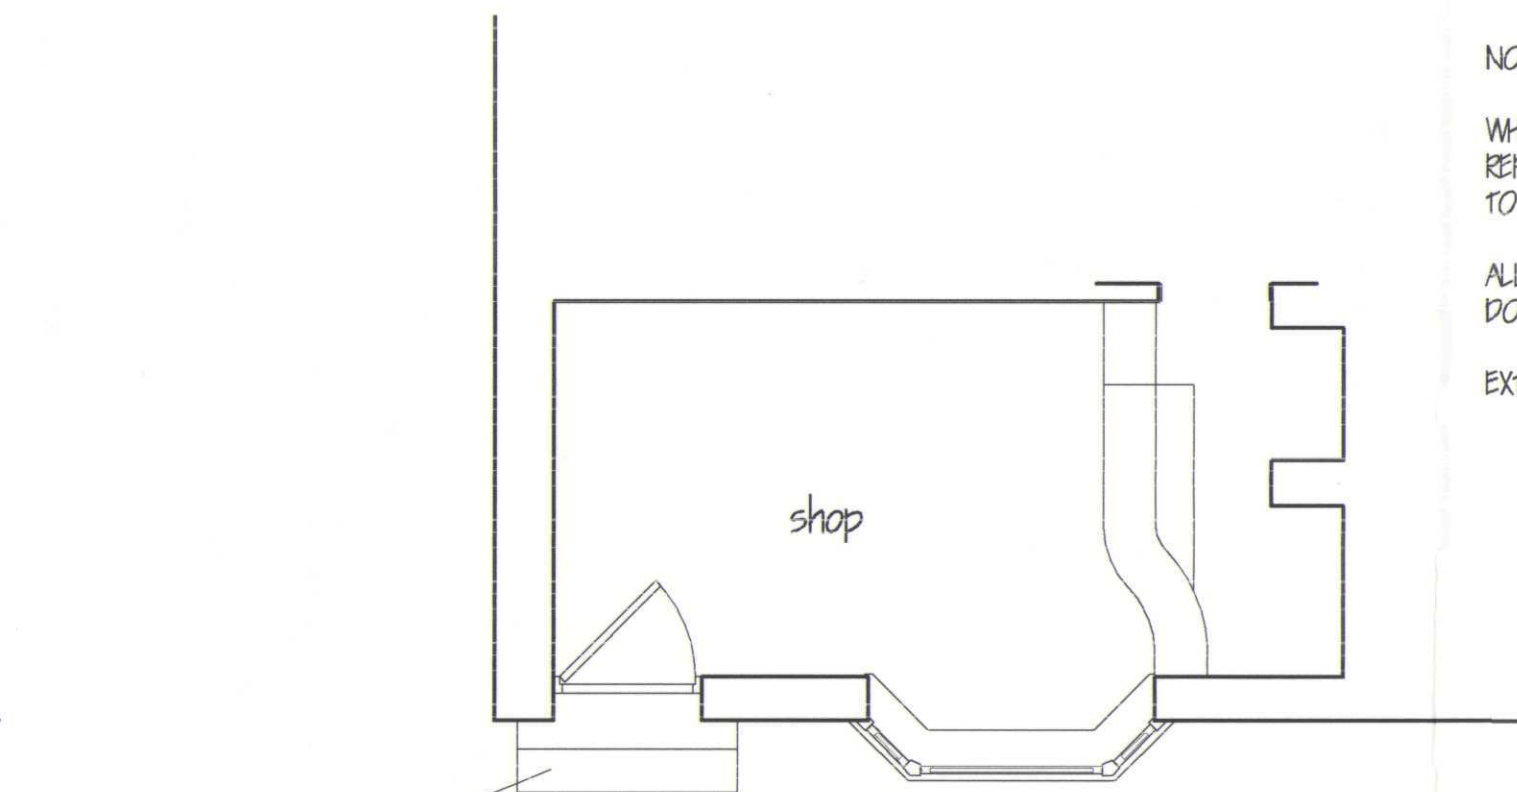

PLAN AS PROPOSED

NOTES:-

WHERE THE EXISTING FIRST FLOOR BAY WINDOW WAS POSITIONED REPLACE THE CAST IRON ORNATE GUTTERING AND BRACKETED CORNICE TO MATCH EXISTING. GUTTERING TO BE IN BLACK AND THE CORNICE WHITE.

ALL WINDOWS AND DOOR SURROUND TO BE PAINTED WHITE WITH THE DOOR COLOUR TO SUIT CLIENT.

EXTERNAL RENDER TO BE IN A CREAM




MAIN SIGN




HANGING SIGN (same both sides)

DOOR SURROUND SECTION

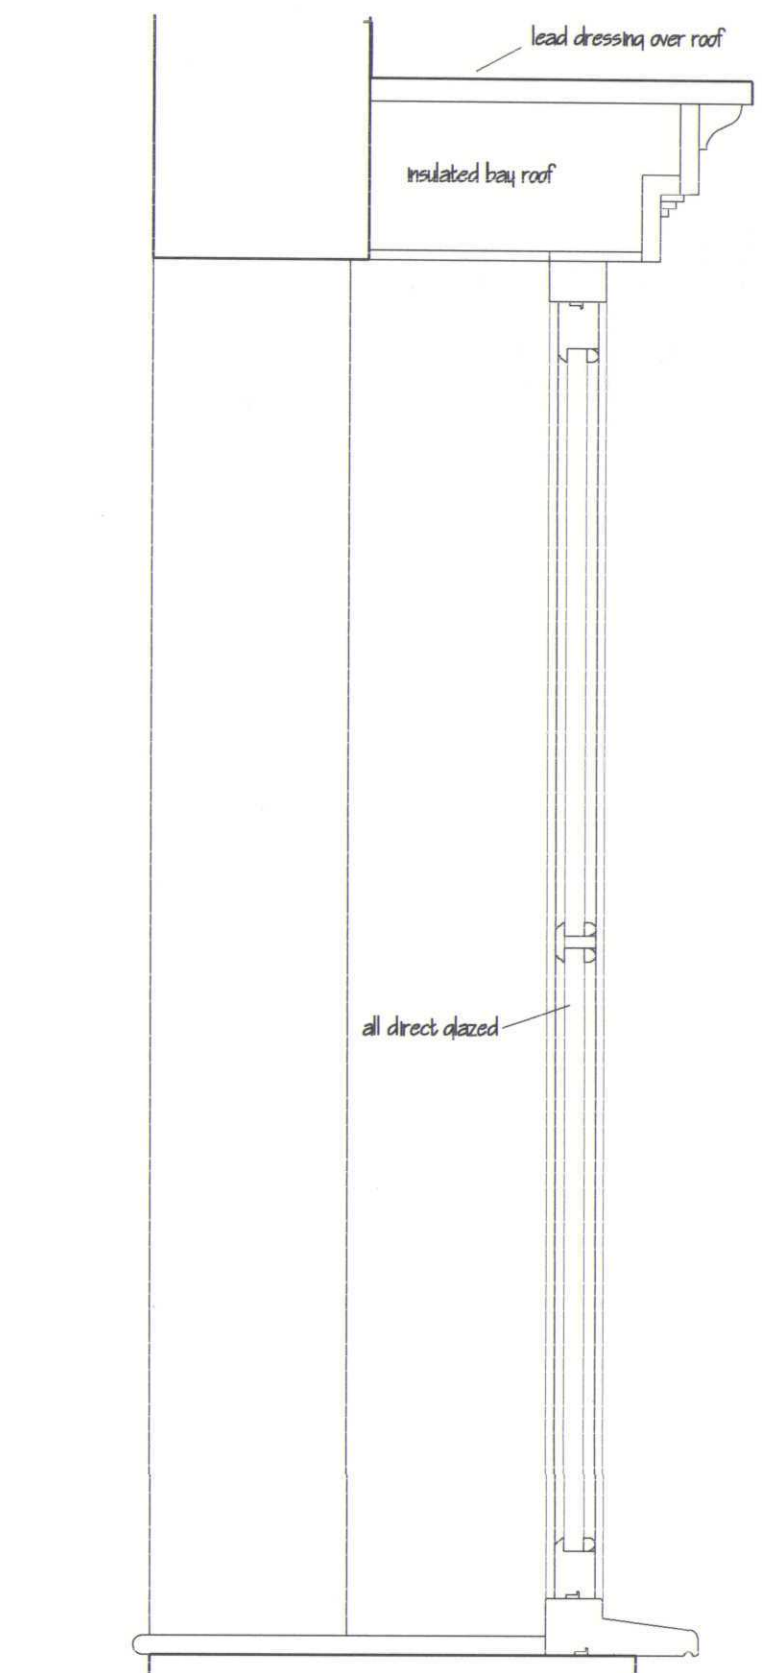


BAY WINDOW SECTION

BAY WINDOW DETAIL

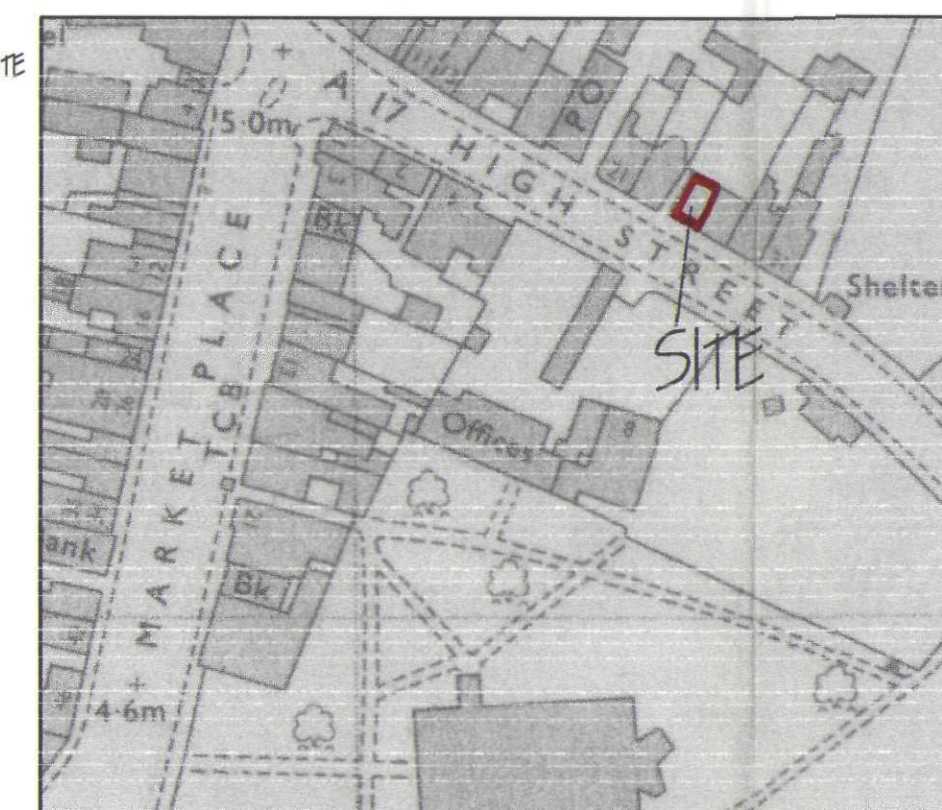

LOCATION PLAN

AMENDED PLAN
Ref.

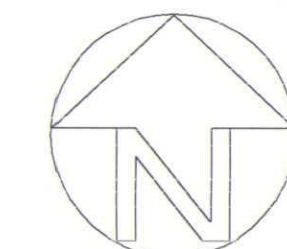

SHDC
Planning & Development
- 8 JAN 2004
Ref: 1270/03

DETERMINED PLAN

P	REVISED PLANS FOR PLANNING	JAN 2004
A	ALTERATIONS	OCT 2003
ref.	revision	date

G. R. MERCHANT
I.ENG AMICE FIWO
ARCHITECTURAL, STRUCTURAL
AND LAND DRAINAGE
CONSULTANTS
Unit 4, Wrights Mews
12A Park Road, Holbeach,
Spalding, Lincs. PE12 7EE
Tel: 01405 420600
Fax: 01405 425744
E-Mail: G. R. Merchant @ Merchant. FS.
Co. UK

Project	PROPOSED FRONT ELEVATION 25 HIGH STREET LONG SUTTON SPALDING Lincs
Client	SAN SAN CHINESE TAKEAWAY
Drawing	ELEVATIONS AND DETAILS INCLUDING LOCATION PLAN

Job Ref.	190/03	Drawing No.	01/B
Date	OCT 2003	Drawn	JPW

Scales
1/50 1/10 1/5

DO NOT SCALE FROM THIS DRAWING
This drawing is copyright and may not be altered, traced, photographed or used for any other purpose other than that for which it is issued. The General Contractor is to check all dimensions on site and report any discrepancies to the Architect. All details shown on this drawing including foundations are based upon typical site conditions related to the area. No responsibility can be accepted for abnormal conditions which may be discovered during construction unless reported to the Architect so that design amendments may be considered. Site and survey are recommended in respect of foundations to establish specific site conditions before foundation work is undertaken. This drawing is limited by the amount of information contained and does not support a contract or specification of the works. It is solely for the purpose of obtaining Planning / Building Regulations approval. The drawing must not be used as a contract document. The works will not be supervised or inspected on site by G R Merchant or any representative thereof. It is the client or their appointed agent's responsibility to ensure compliance with Health and Safety legislation for Building sites and Work places. The Employer / Client is advised that should the works need to comply with the Construction Design and Management Regulations an independent Planning Supervisor will be required. The works shall comprise of all that is shown on the drawing and details. Work that may not specifically appear but may be reasonably inferred as necessary to carry out the works shall be deemed to be included.