

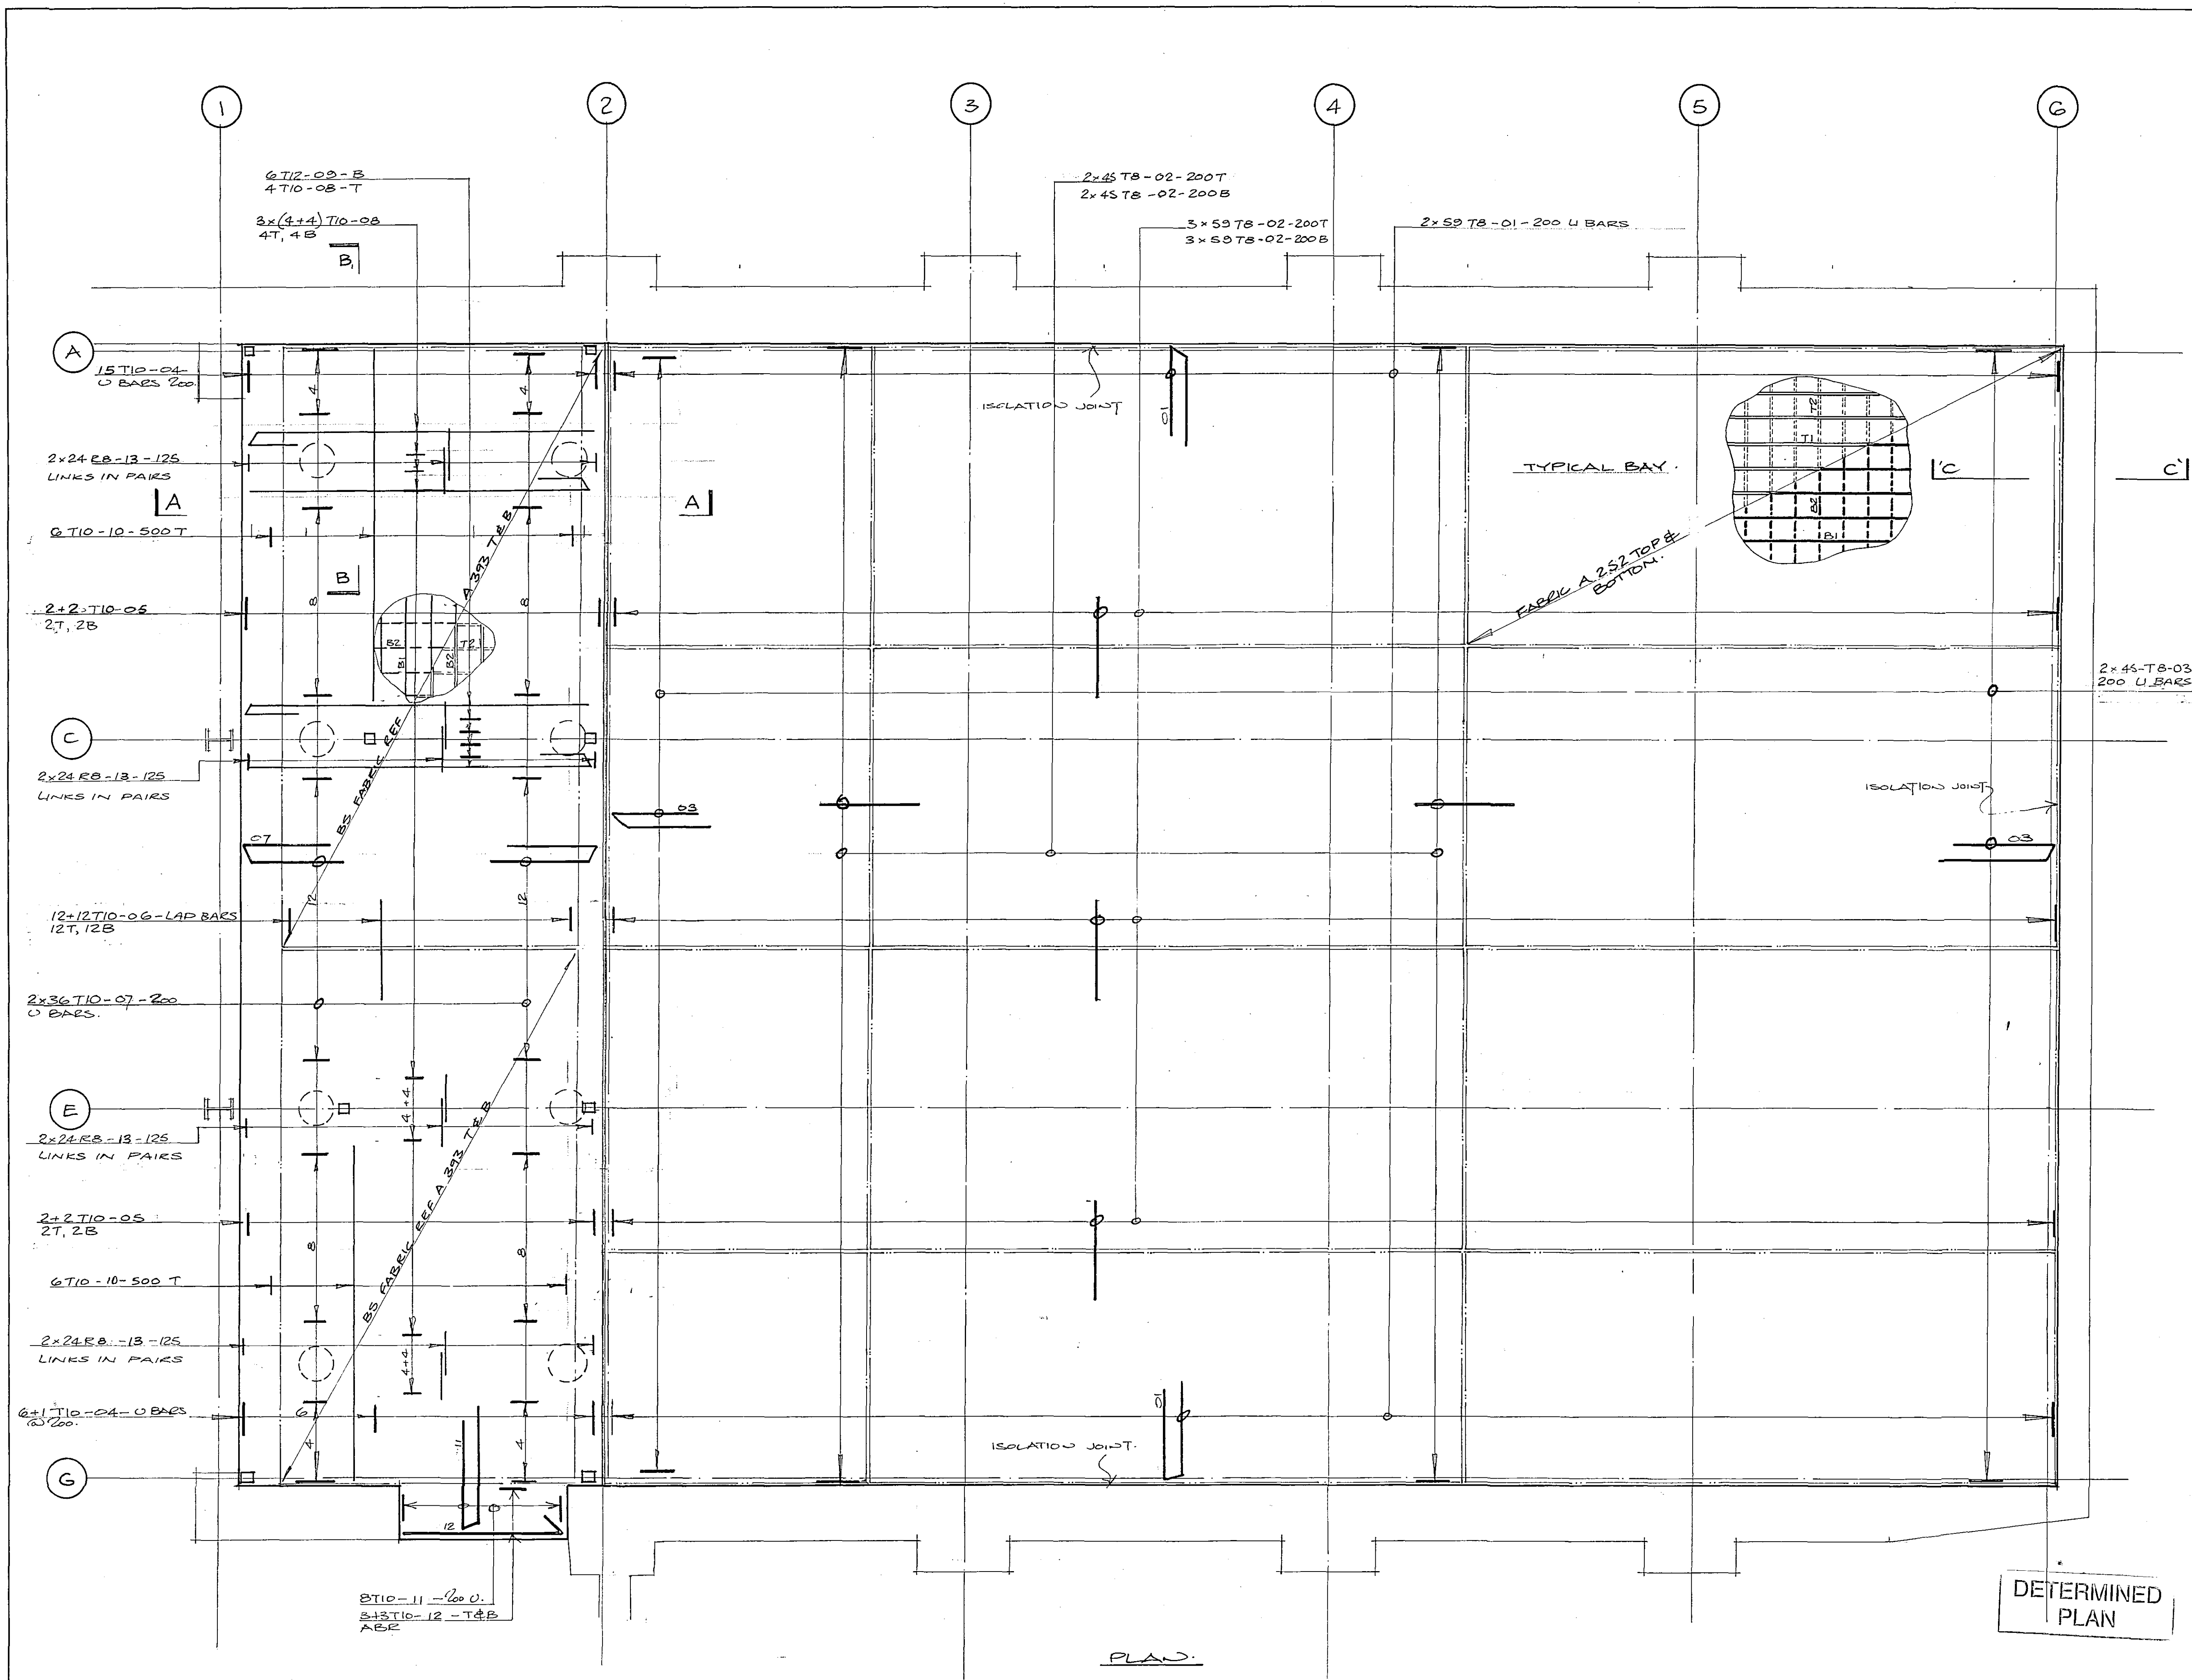
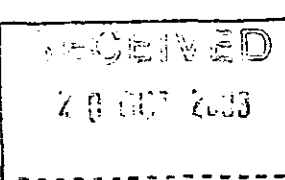


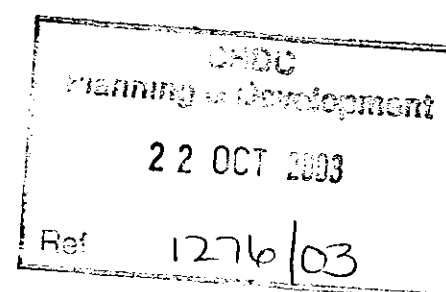


# NOTES

1. THIS DRAWING IS TO BE READ IN CONJUNCTION WITH DRS N° 0049/01 &
2. CONCRETE TO BE GRADE C25
3. COVER TO REINFORCEMENT TO BE 35MM BOTTOM, 20 TOP
4. FOR REINFORCEMENT DETAILS SEE BBS N° 0049-01-01
5. REINFORCEMENT LEGEND:

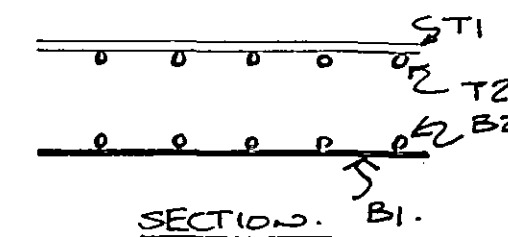

A 19.7.03 REDRAWN TO OMIT MEZZANINE FLOOR AND ADD PILED SLAB TO STAIR AREA

## Revisions

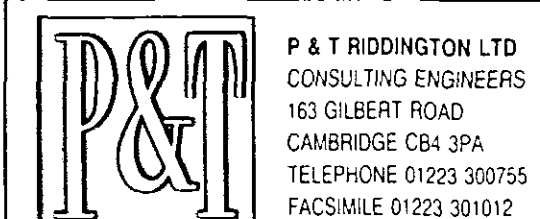

Project  
MARKET HOUSE & CORN EXCHANGE

GROUND FLOOR SLAB.  
RC DETAILS.

Date 05.01.03 Drawn

Scale 1:25.

Drawing No.  
0049-4

Rev.

A

DETERMINED  
PLAN

PLAN