


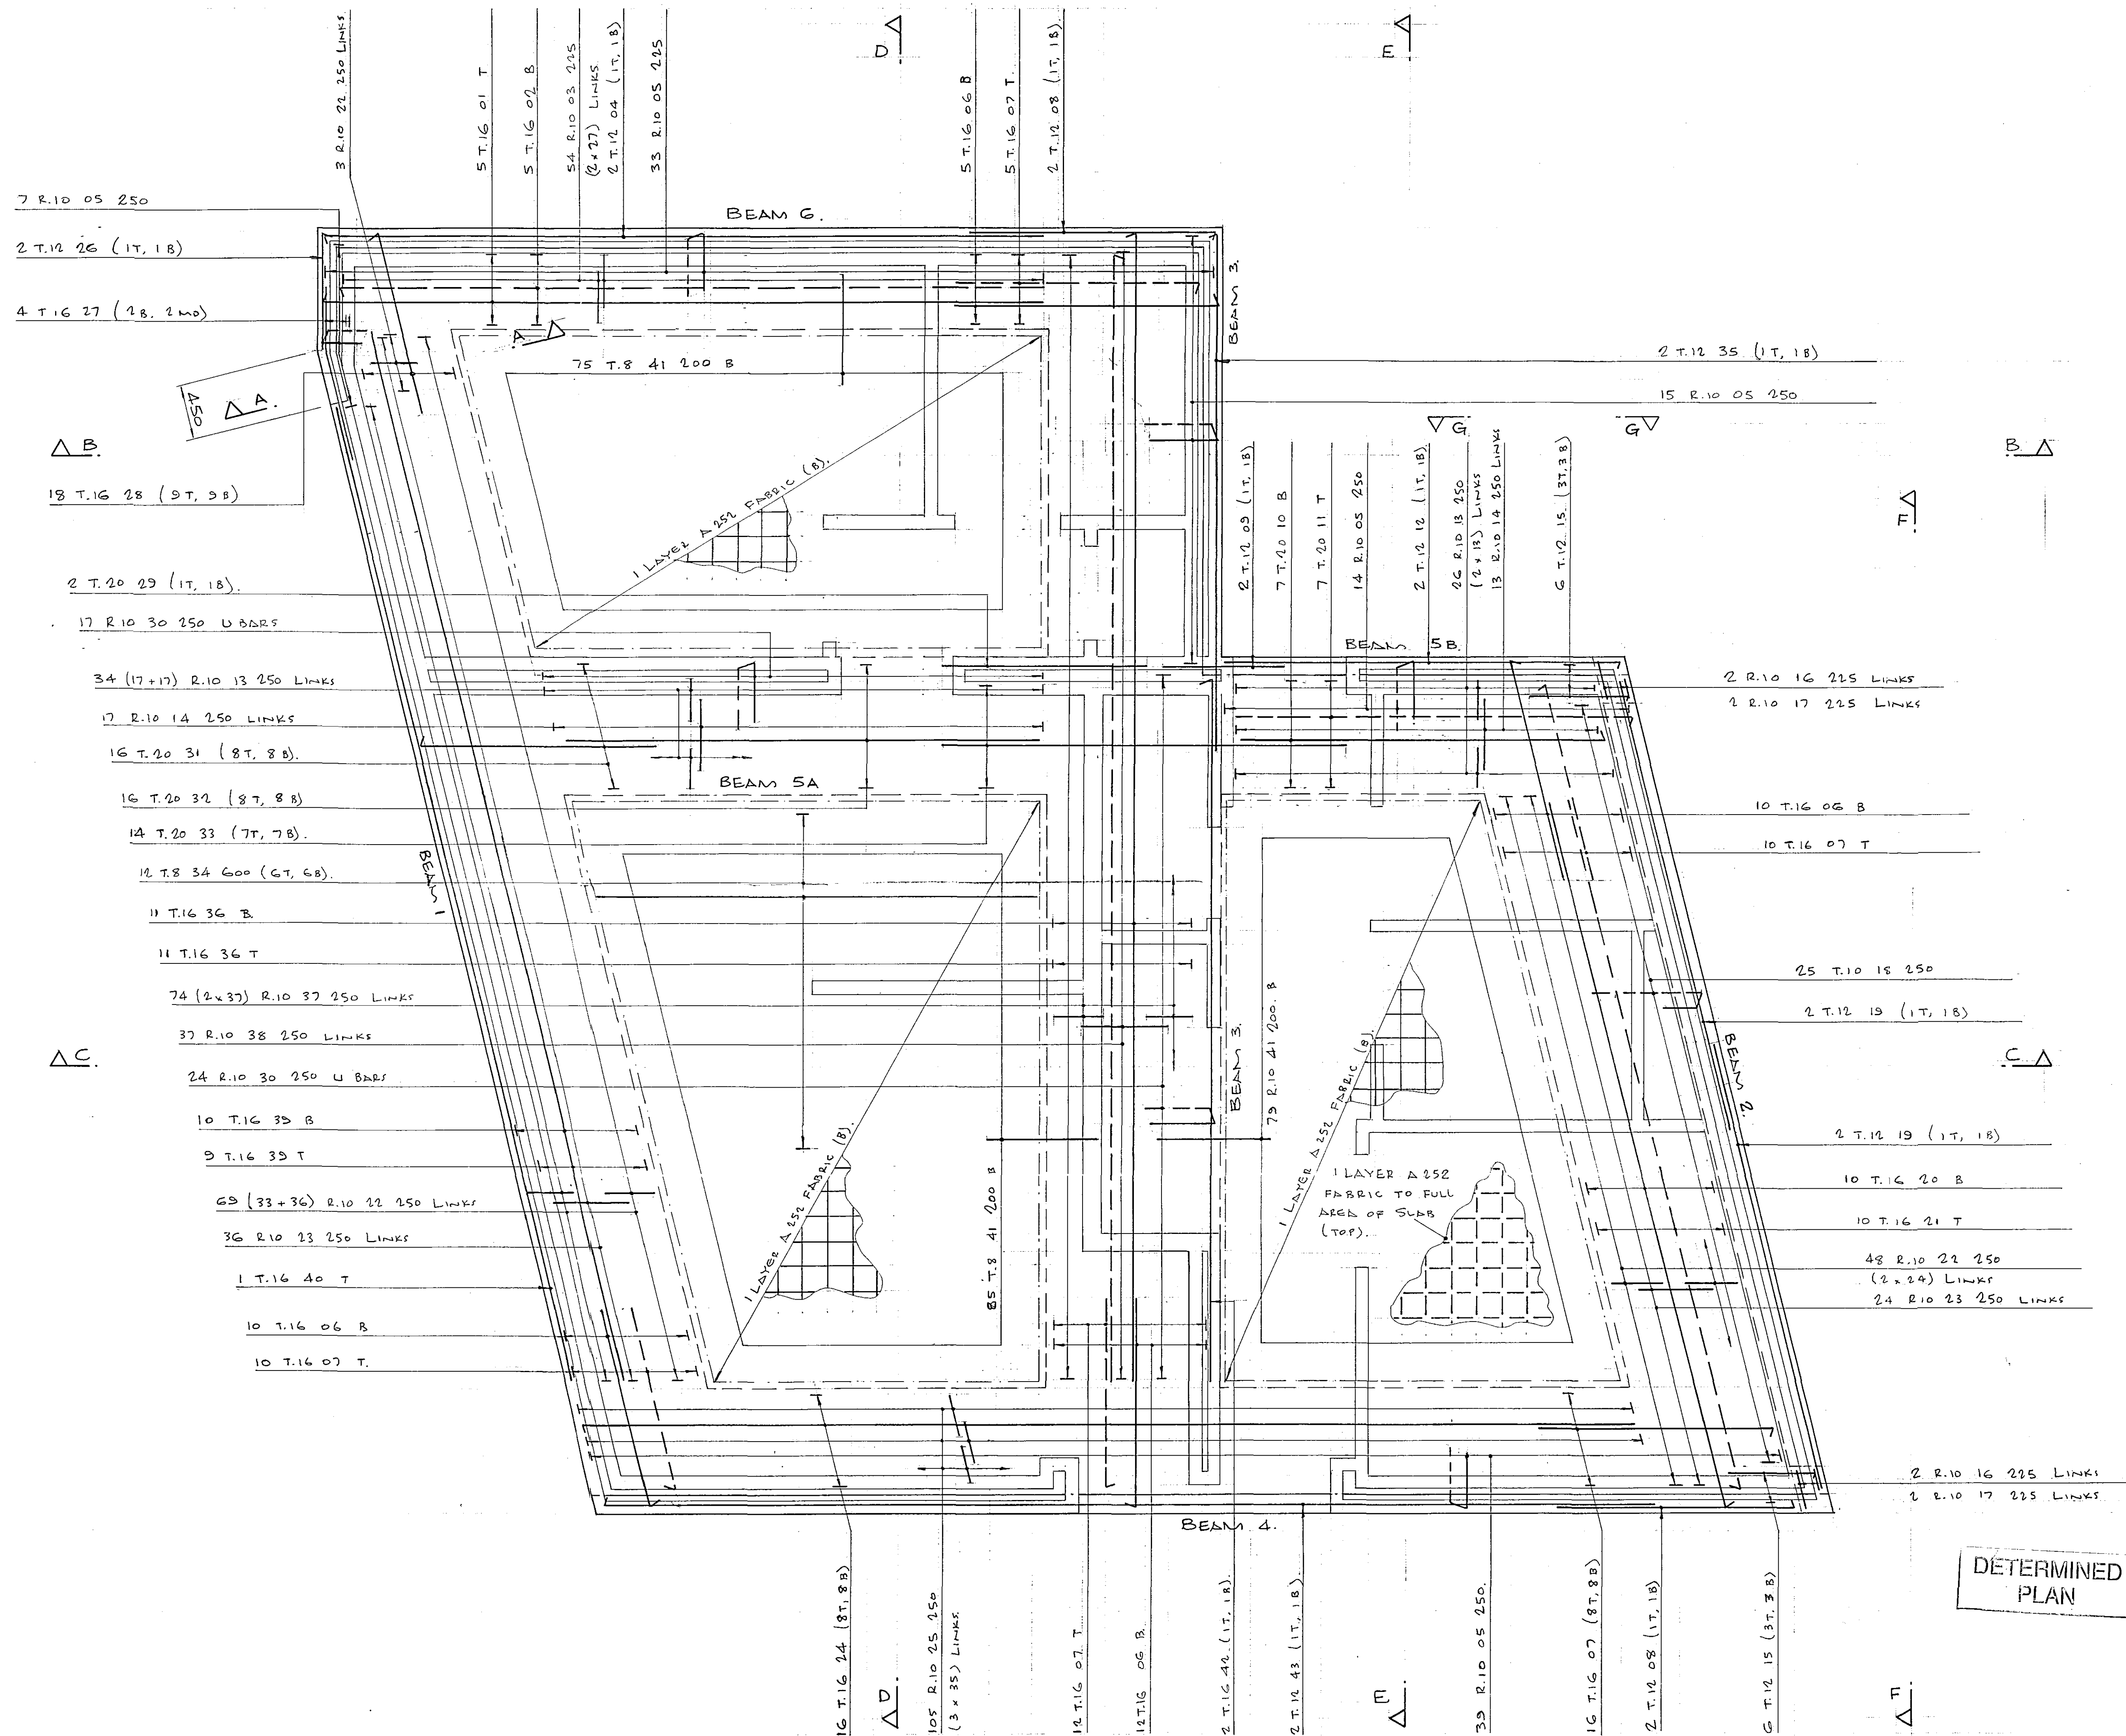

NOTES

1. FOR NOTES, SEE DRAWING N° 02 198 / 1
2. THIS DRAWING IS TO BE REDO IN CONJUNCTION WITH DRG N° 02 198 / 1, 4 AND THE ARCHITECTS DETAILS.
3. FOR DETAILS OF REINF. SEE BAR BENDING SCHEDULE N° 02 198 / 3 - 01, 02, 03, 04.
4. TOP FABRIC LAP BARS - THE CONTRACTOR IS TO SUPPLY T.8 X 800 LONG LAP BARS TO SUIT JUNCTIONS IN TOP FABRIC REINFORCEMENT. FABRIC NOT TO BE OVERLAPPED.

2003
22 OCT 2003
Ref 1276/03

RECEIVED
20 OCT 2003

B 18-8-03 TITLE
A 29-7-03 RE-DRAWN.

Revisions

P&T P & T RIDGINGTON LTD
CONSULTING ENGINEERS
163 GILBERT ROAD
CAMBRIDGE CB4 3PA
TELEPHONE 01223 300755
FACSIMILE 01223 301012

Project
HOUSING,
LONG SUTTON.

UNITS 1 AND 2
FOUNDATION PLAN - RC DETAILS

Date 27-1-03	Drawn
Scale 1:25.	
Drawing No. 02 198 / 3.	Rev. B