



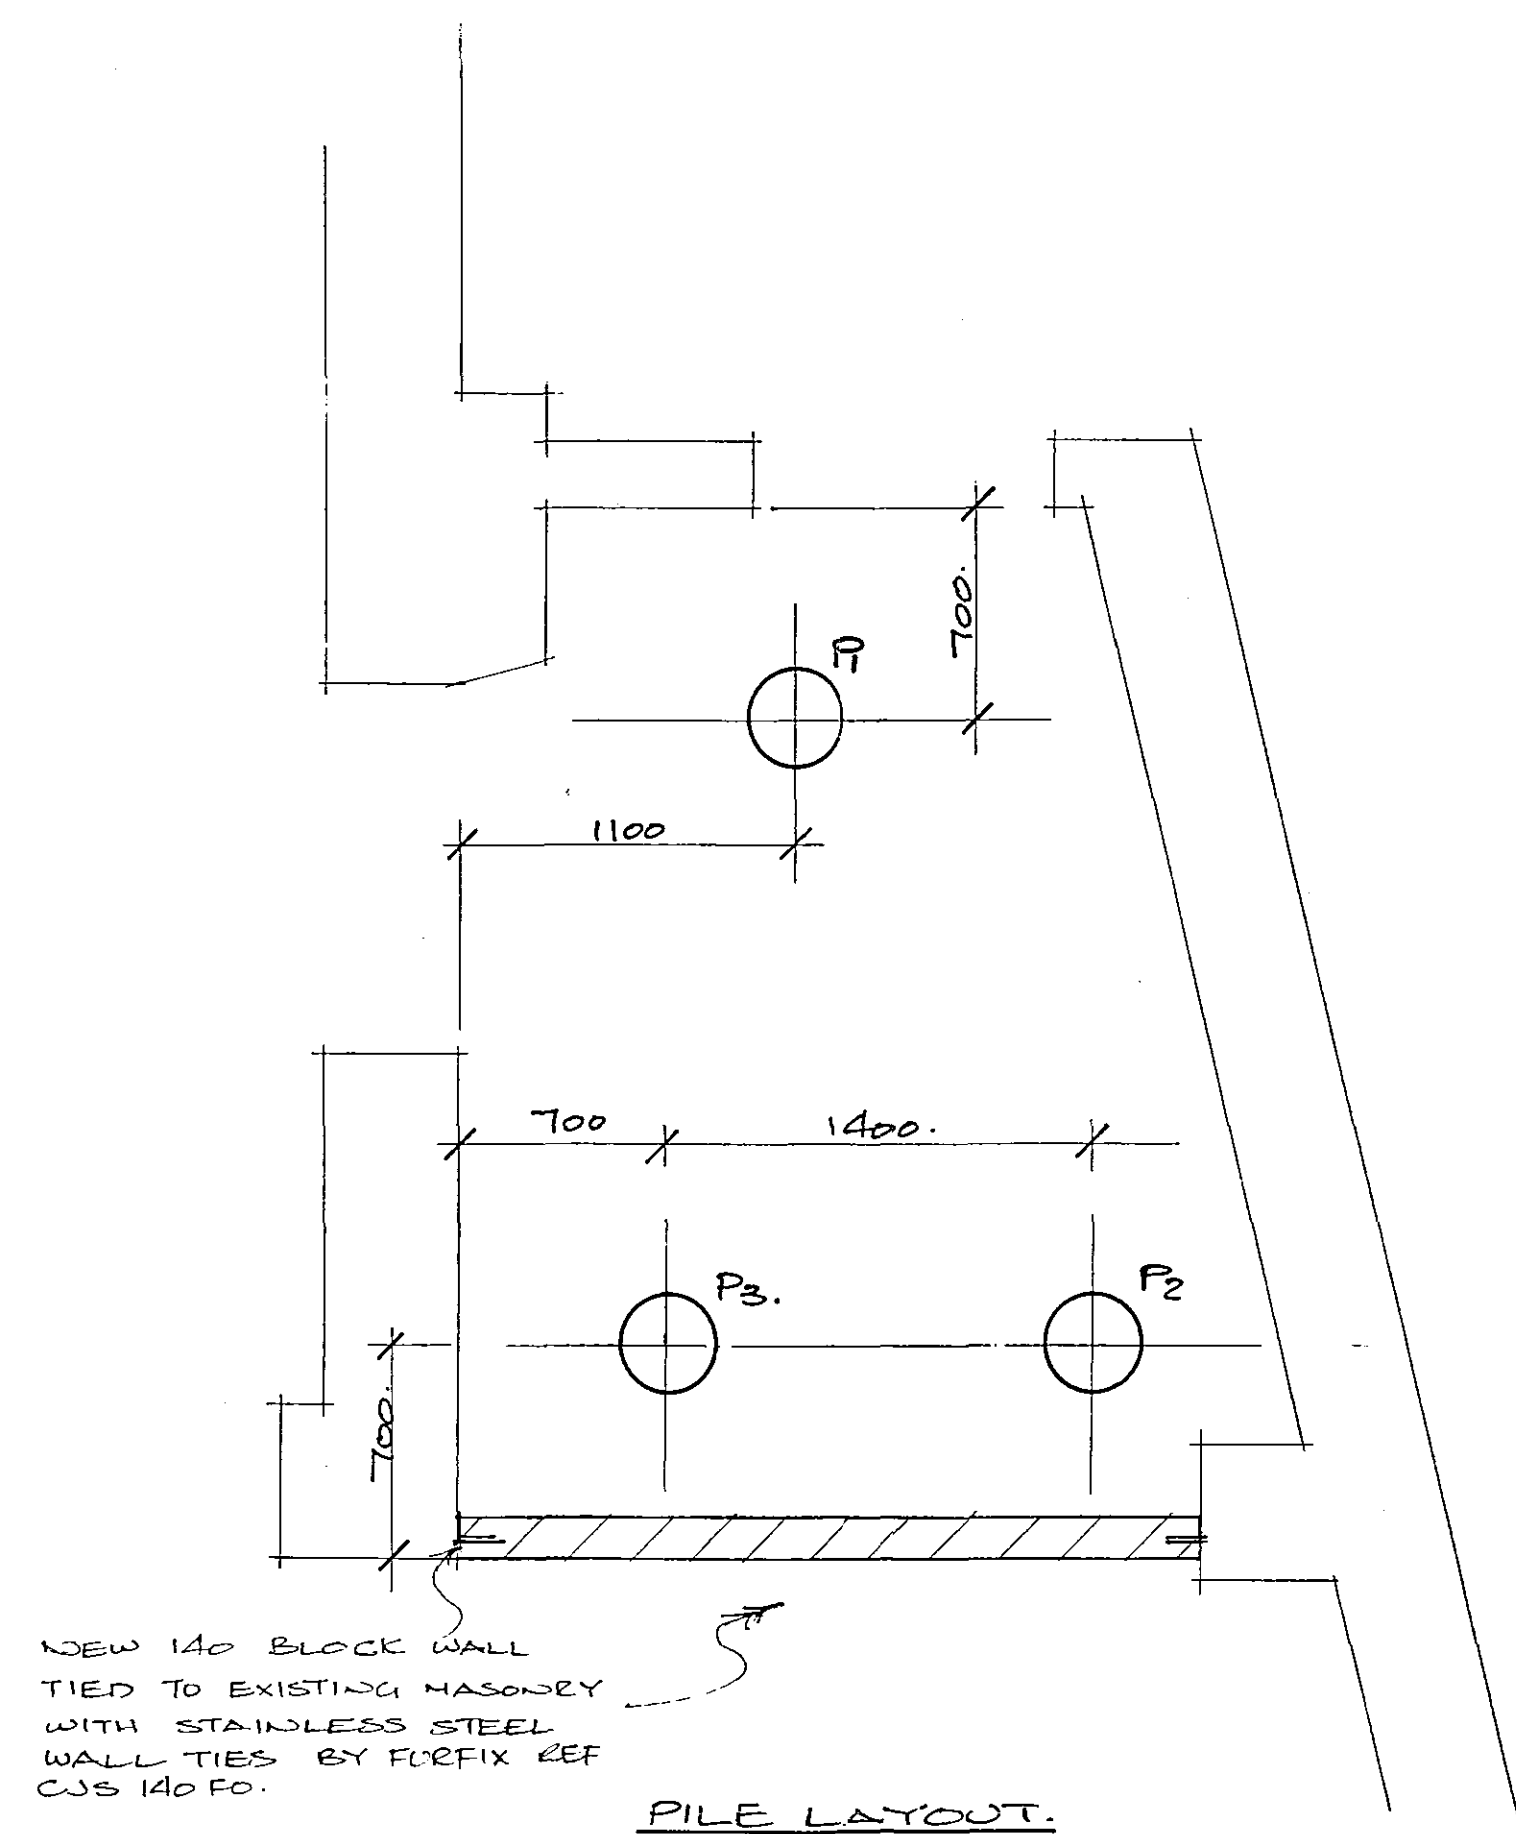

PILE DATA.		
REF NO.	LOAD (KN)	CUTOFF LEVEL (M)
P1.	100	- 0.25
P2.	100	- 0.25
P3.	100	- 0.25

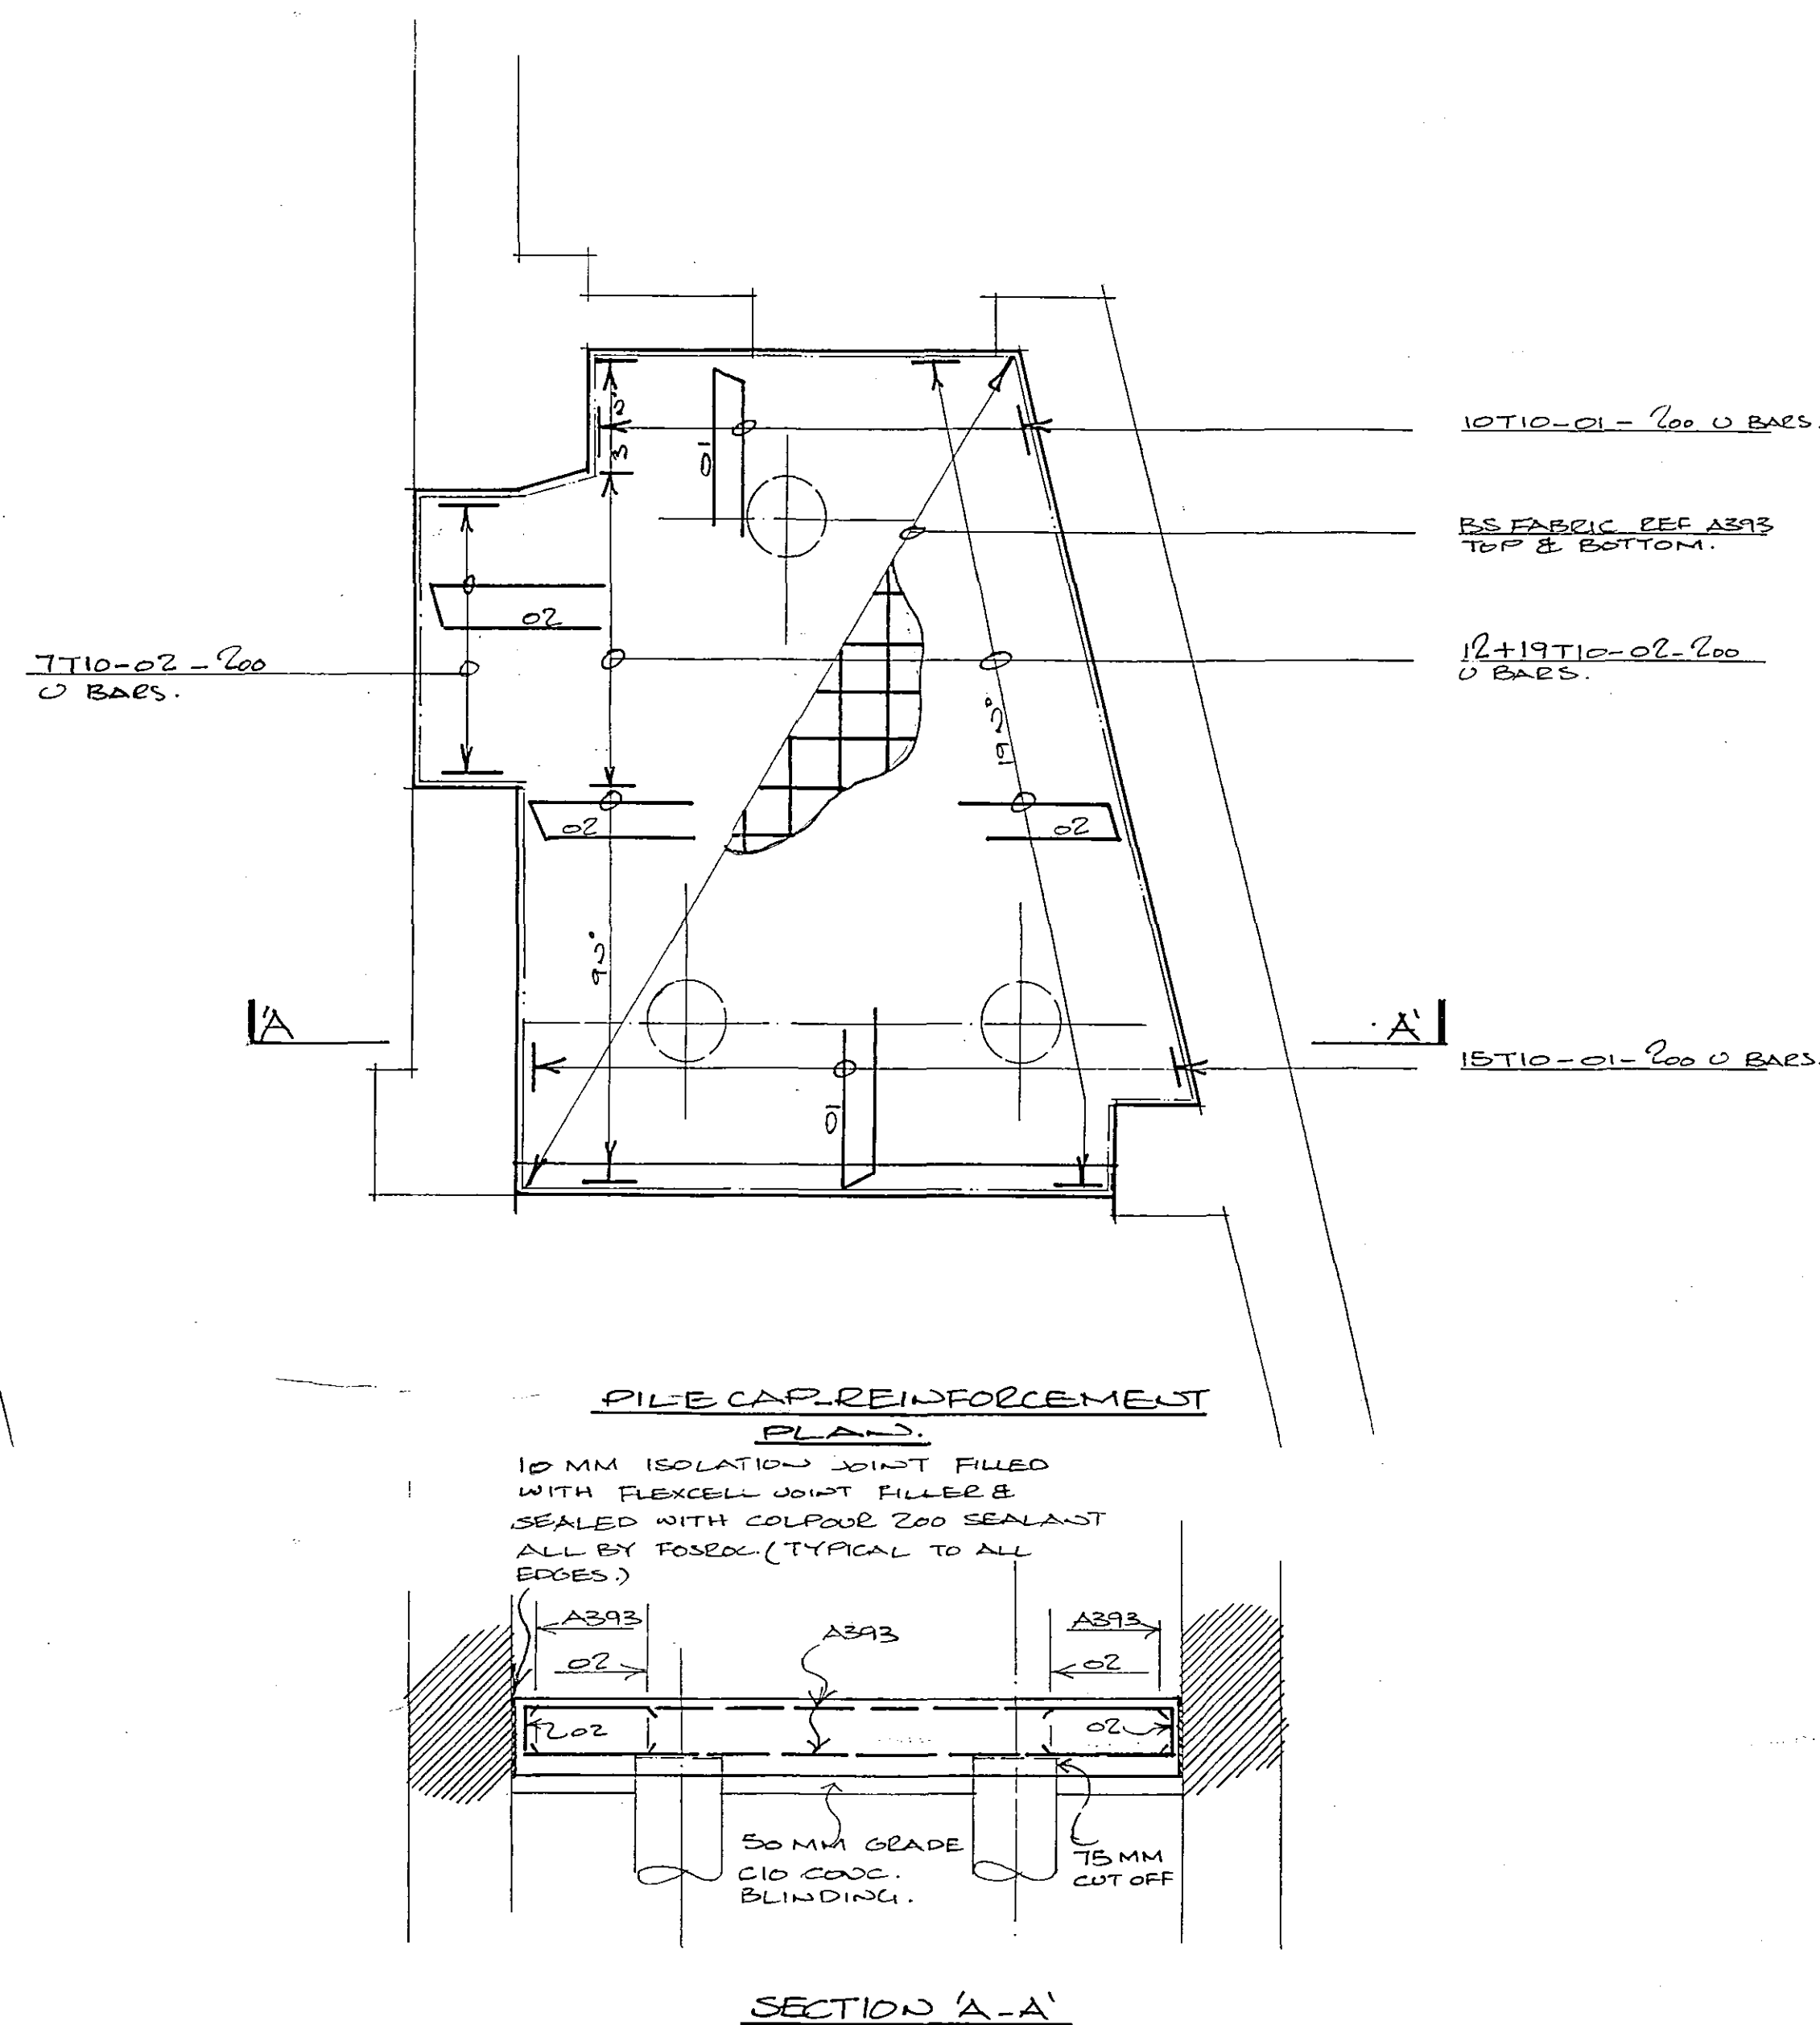

DETERMINED
PLAN

- NOTES
1. THIS DRAWING IS TO BE READ IN CONJUNCTION WITH DREF NO. 01.03
 2. CONCRETE TO BE GRADE C25.
 3. COVER TO SIDES & TOP TO BE 35 MM & 75 MM TO BOTTOM.
 4. FOR REINFORCEMENT DETAIL SEE PBS NO. 0049-08-01.

SHAW
Planning & Design
22 OCT 2003
Ref 1276/03

RECEIVED
20 OCT 2003

Revisions

P&T P & T RIDDINGTON LTD
CONSULTING ENGINEERS
163 GILBERT ROAD
CAMBRIDGE CB4 3PA
TELEPHONE 01223 300755
FACSIMILE 01223 301012

Project
MARKET HOUSE & CORN
EXCHANGE
LONG SUTTON.

FILE CAP REINFORCEMENT
LAYOUT & DETAILS.

Date 24.1.03. Drawn

Scale 1:25.

Drawing No. 0049-6 Rev.