



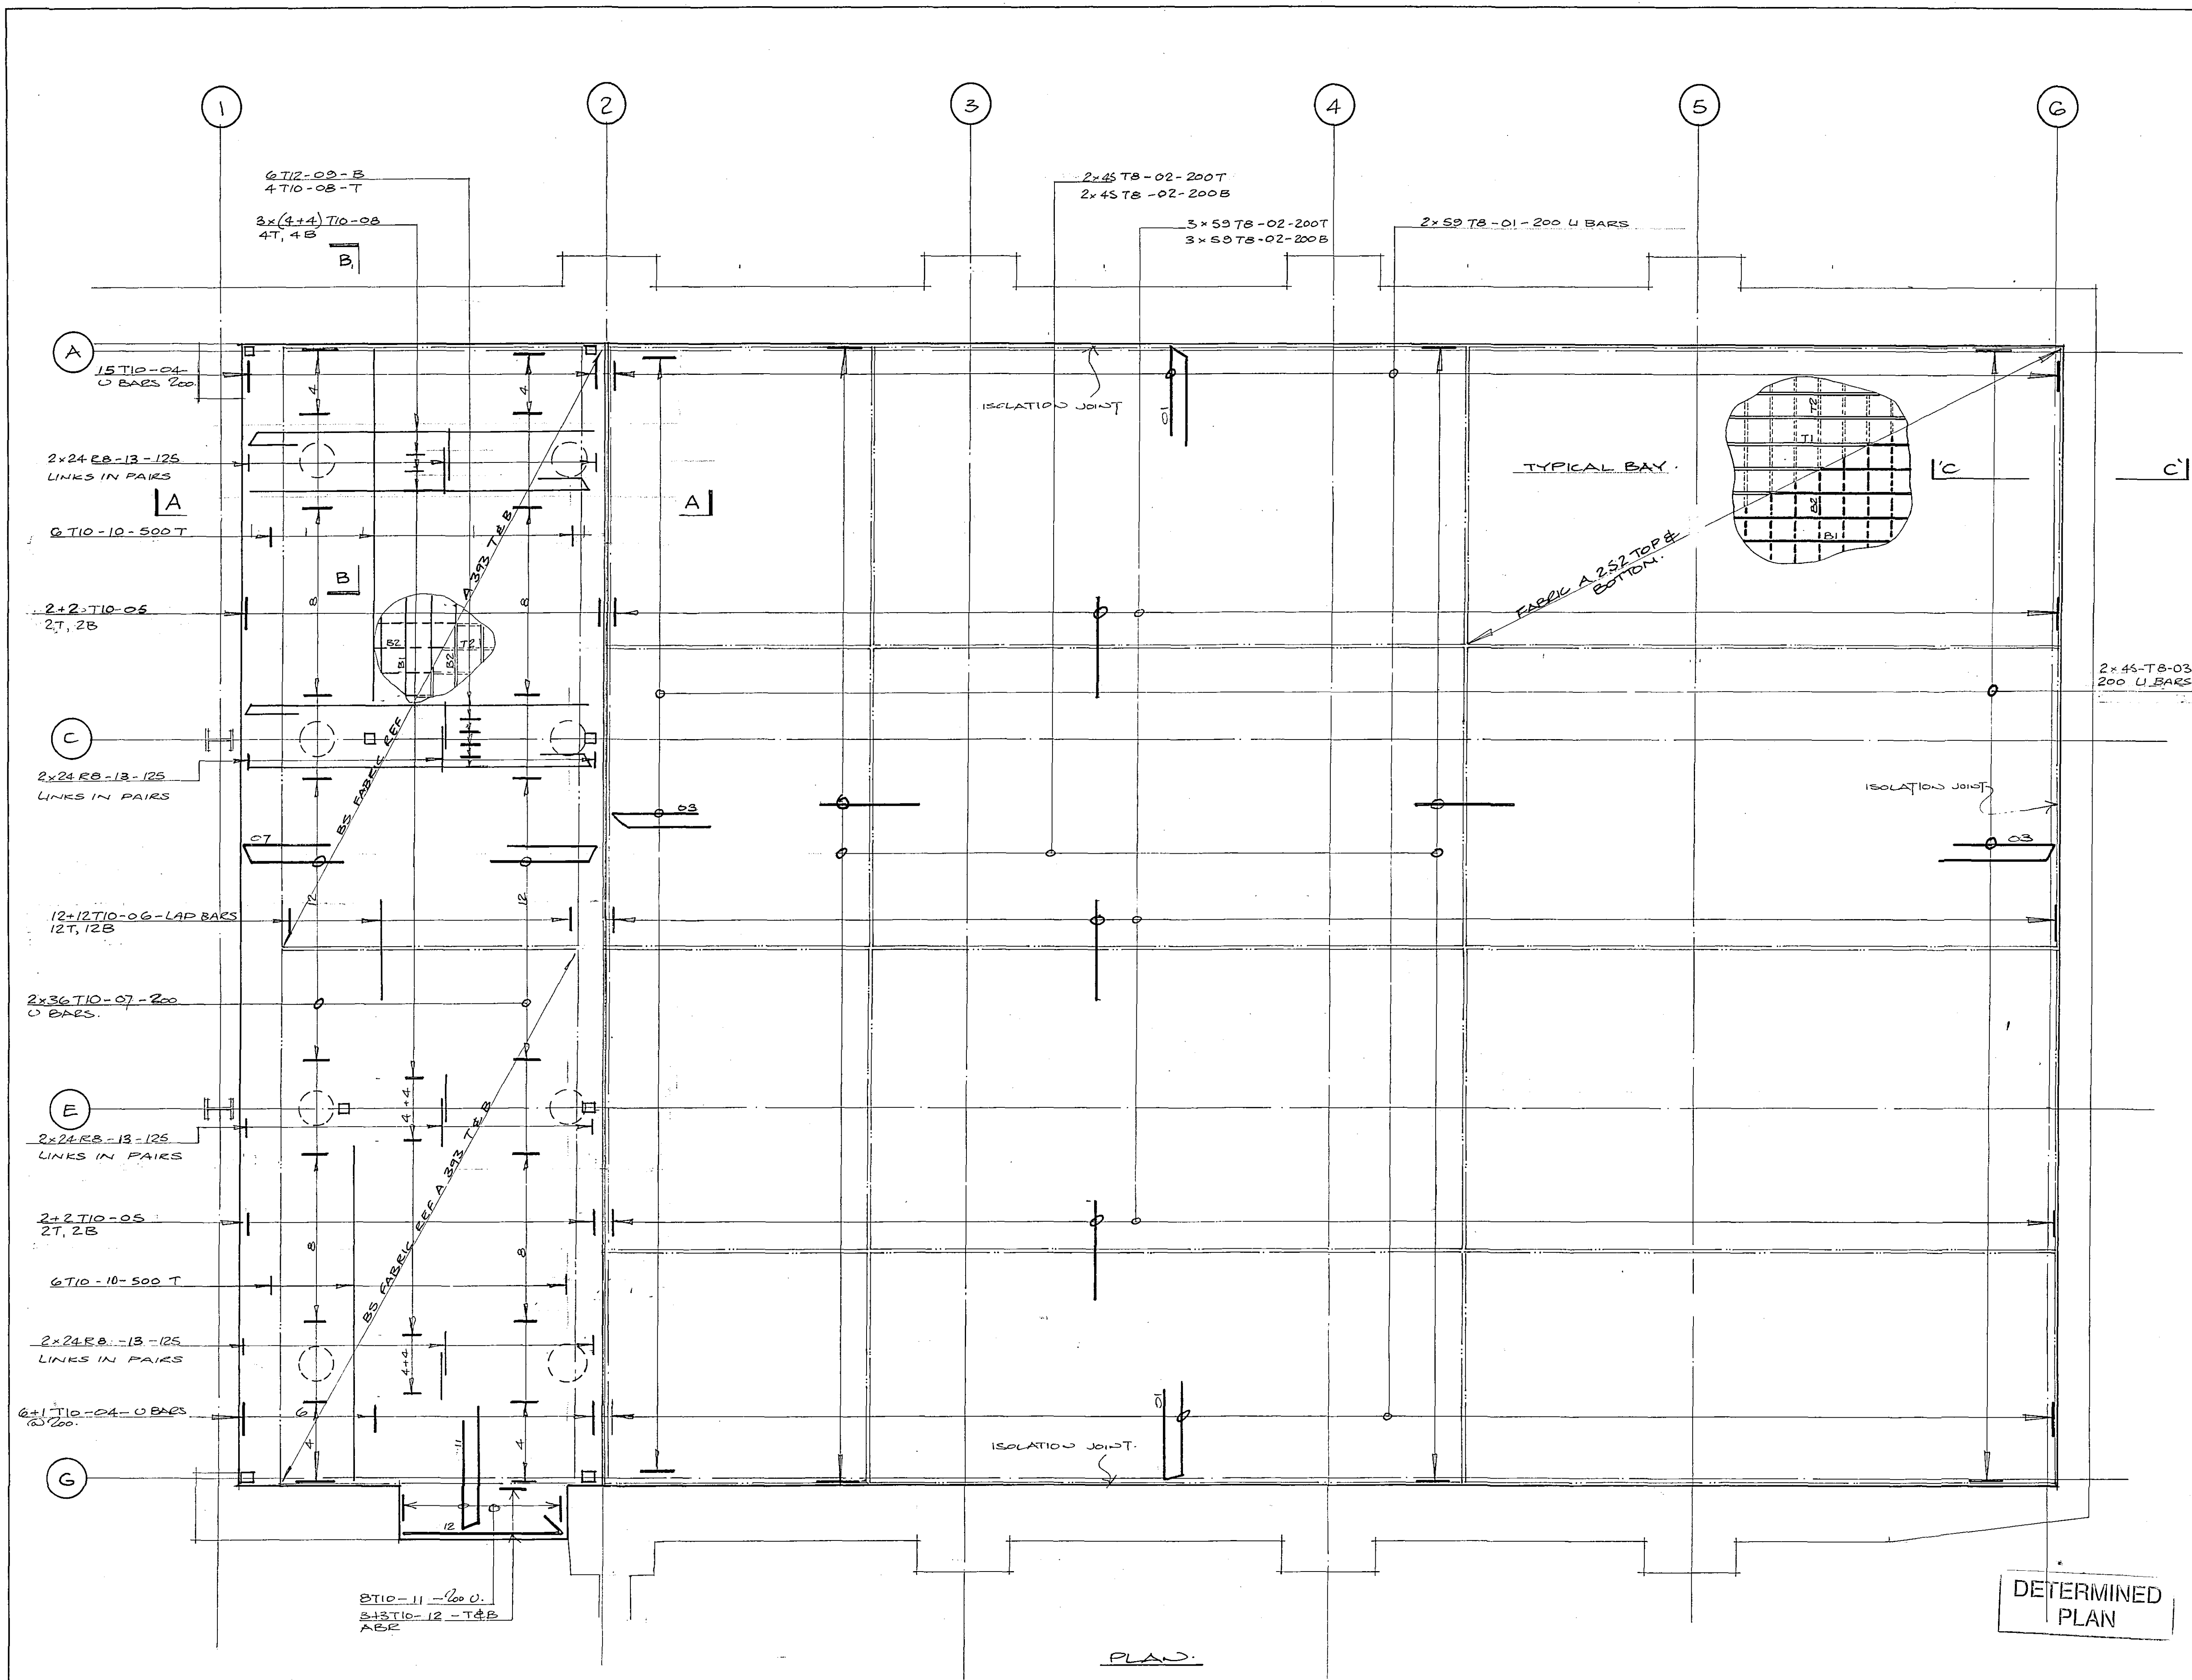

NOTES

1. THIS DRAWING IS TO BE READ IN CONJUNCTION WITH DRS N° 0049/01 &
2. CONCRETE TO BE GRADE C25
3. COVER TO REINFORCEMENT TO BE 35MM BOTTOM, 20 TOP
4. FOR REINFORCEMENT DETAILS SEE BBS N° 0049-01-01
5. REINFORCEMENT LEGEND:

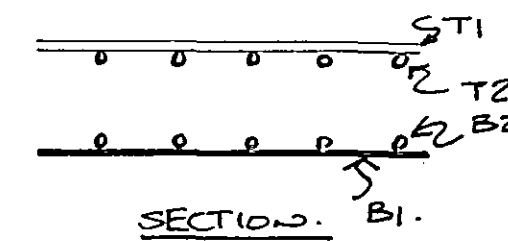

SECTION B1

22 OCT 2003
Ref 1276/03

28 OCT 2003

A 19.7.03 REDRAWN TO OMIT MEZZANINE FLOOR AND ADD PILED SLAB TO STAIR AREA

Revisions

P&T
P & T RIDDINGTON LTD
CONSULTING ENGINEERS
163 GILBERT ROAD
CAMBRIDGE CB4 3PA
TELEPHONE 01223 300755
FACSIMILE 01223 301012

Project
MARKET HOUSE & CORN EXCHANGE

GROUND FLOOR SLAB
RC DETAILS

Date 05.01.03 Drawn

Scale 1:25

Drawing No. 0049-4 Rev. A

DETERMINED
PLAN

PLAN